



LOWER GROUND FLOOR

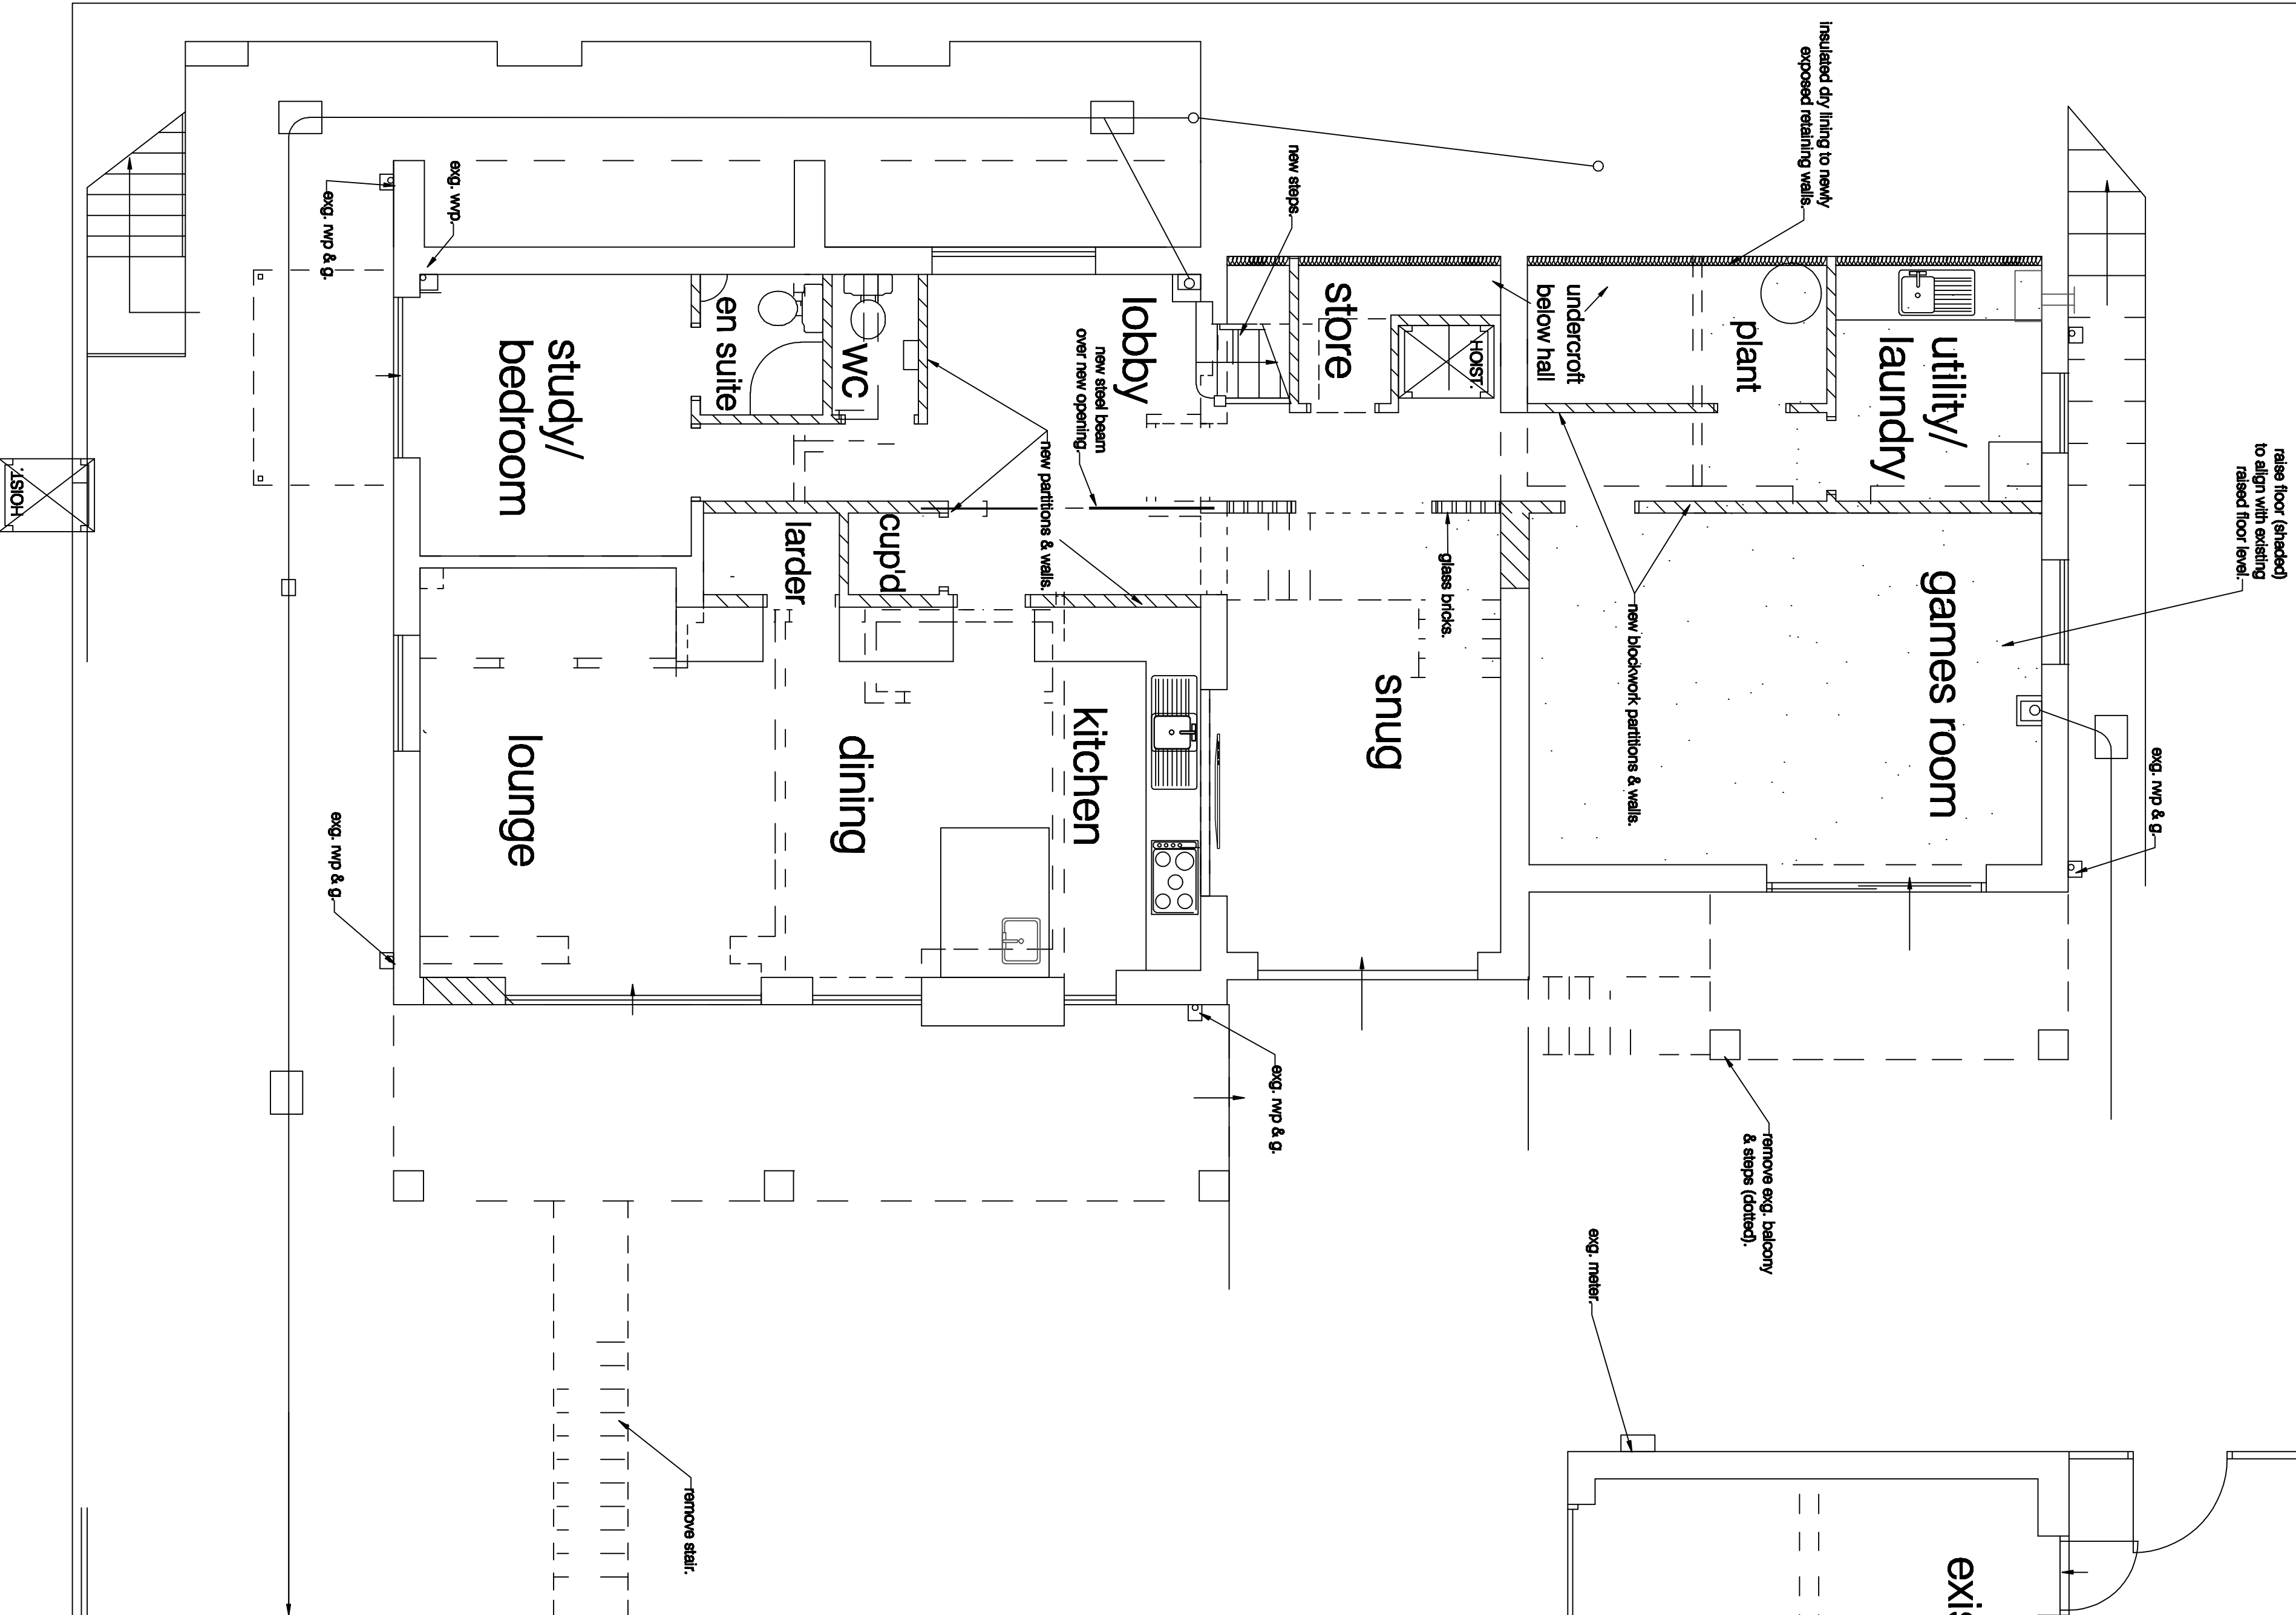

UPPER GROUND FLOOR

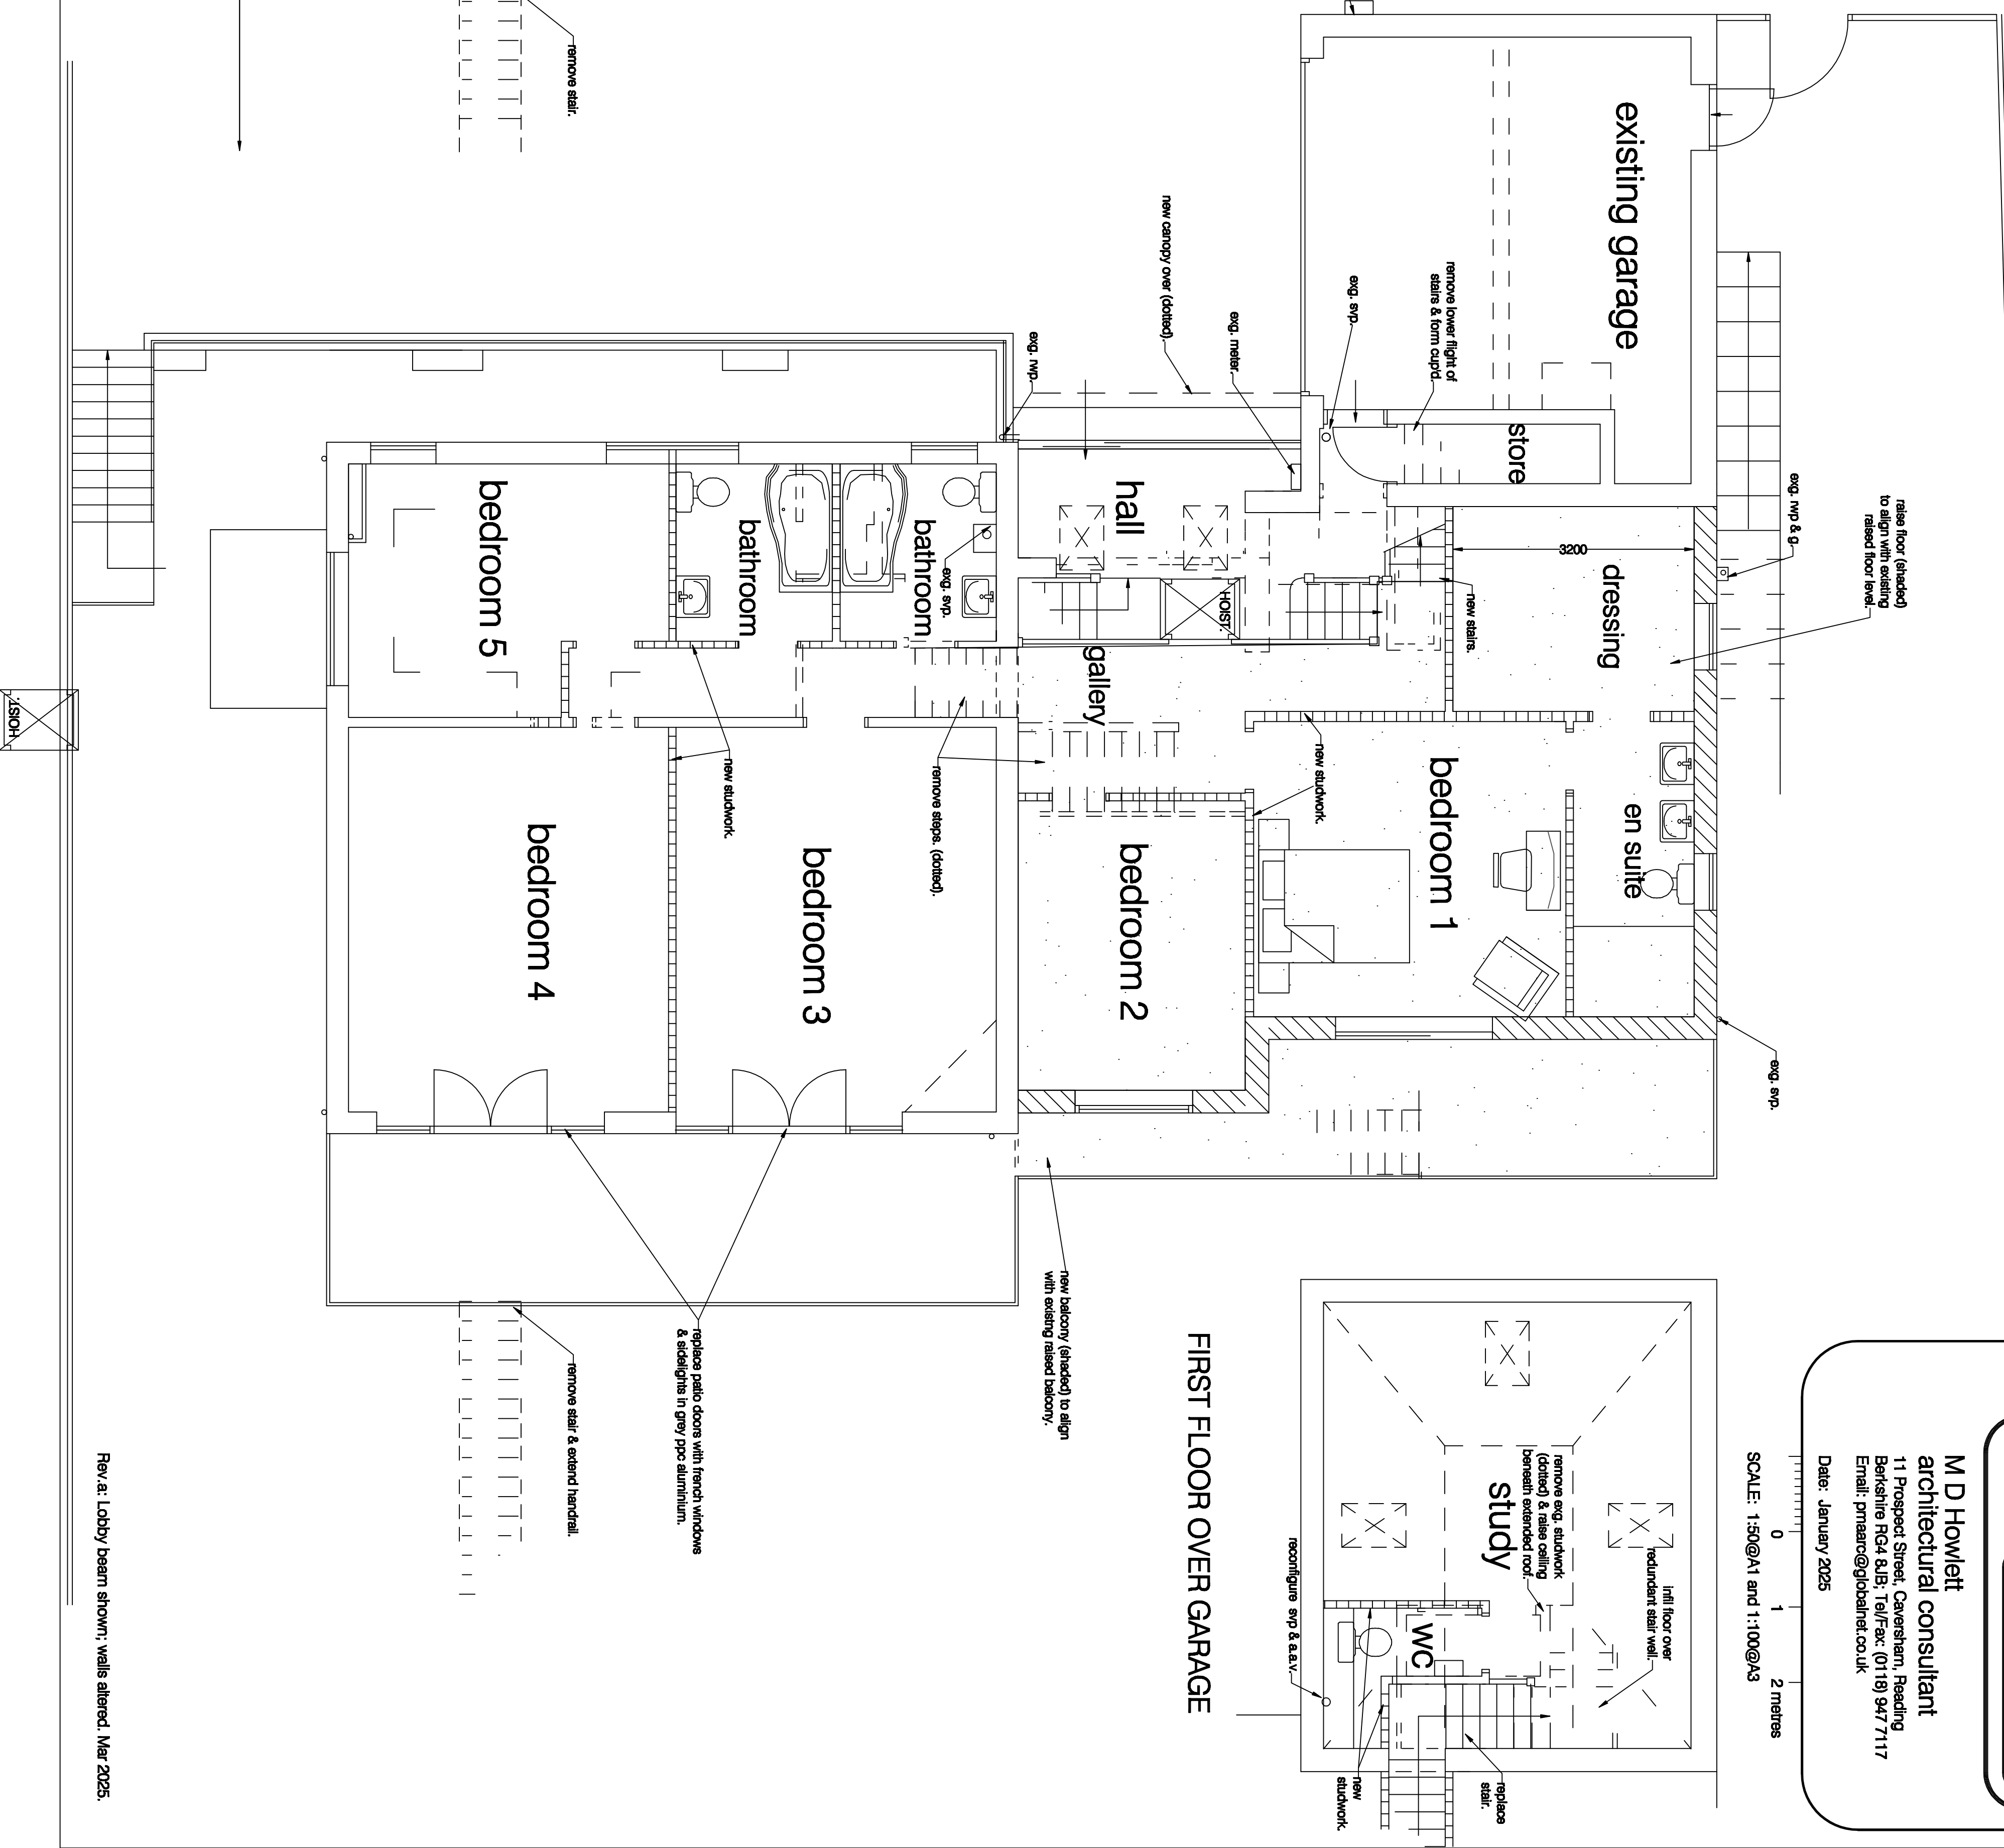

project	Kalewa, The Warren, Caversham Reading, Berkshire
for	Mr S Noades & Ms N Corderoy
title	Plans as Proposed

Drawing no: 1400 / 4 / a

M D Howlett
architectural consultant
11 Prospect Street, Caversham, Reading
Berkshire RG4 8BJ, Tel/Fax: (0118) 947 7117
Email: pmaarc@globalnet.co.uk

Date: January 2005

Date: January 2025

SCALE: 1:50@A1 and 1:100@A3

FIRST FLOOR OVER GARAGE

Rev.a: Lobby beam shown; walls altered. Mar 2025.