




LOWER GROUND FLOOR

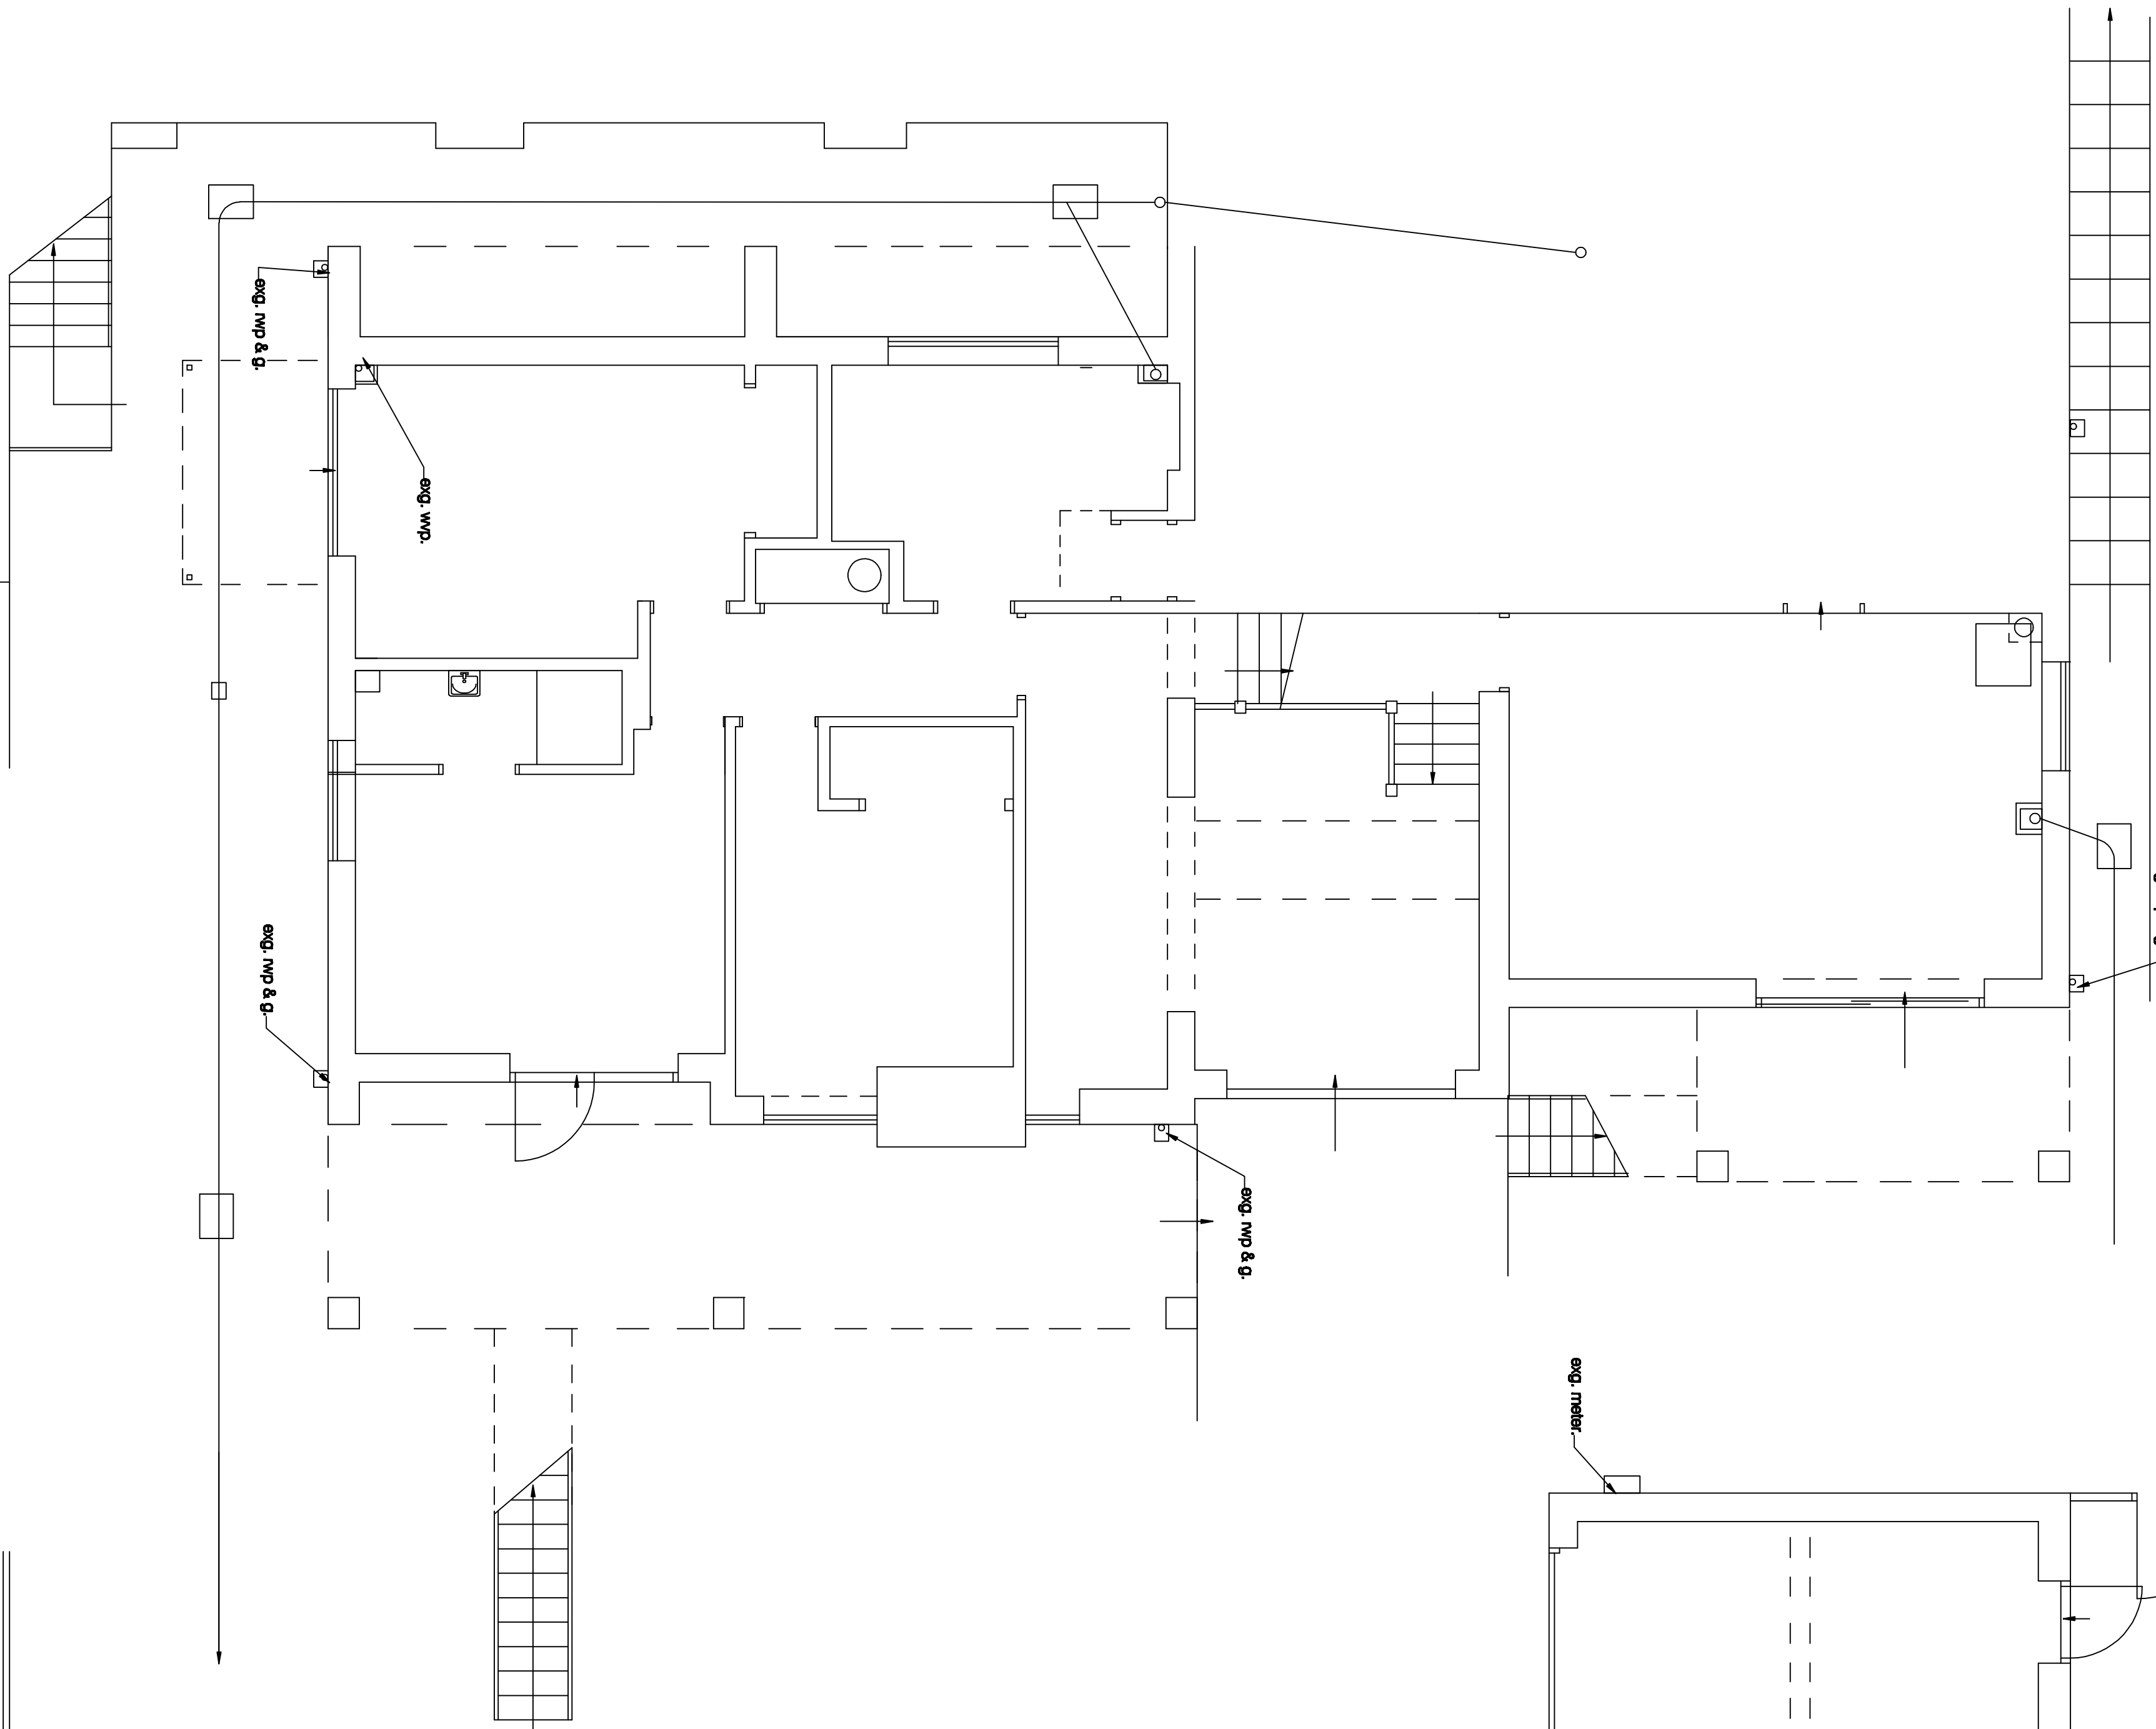

UPPER GROUND FLOOR

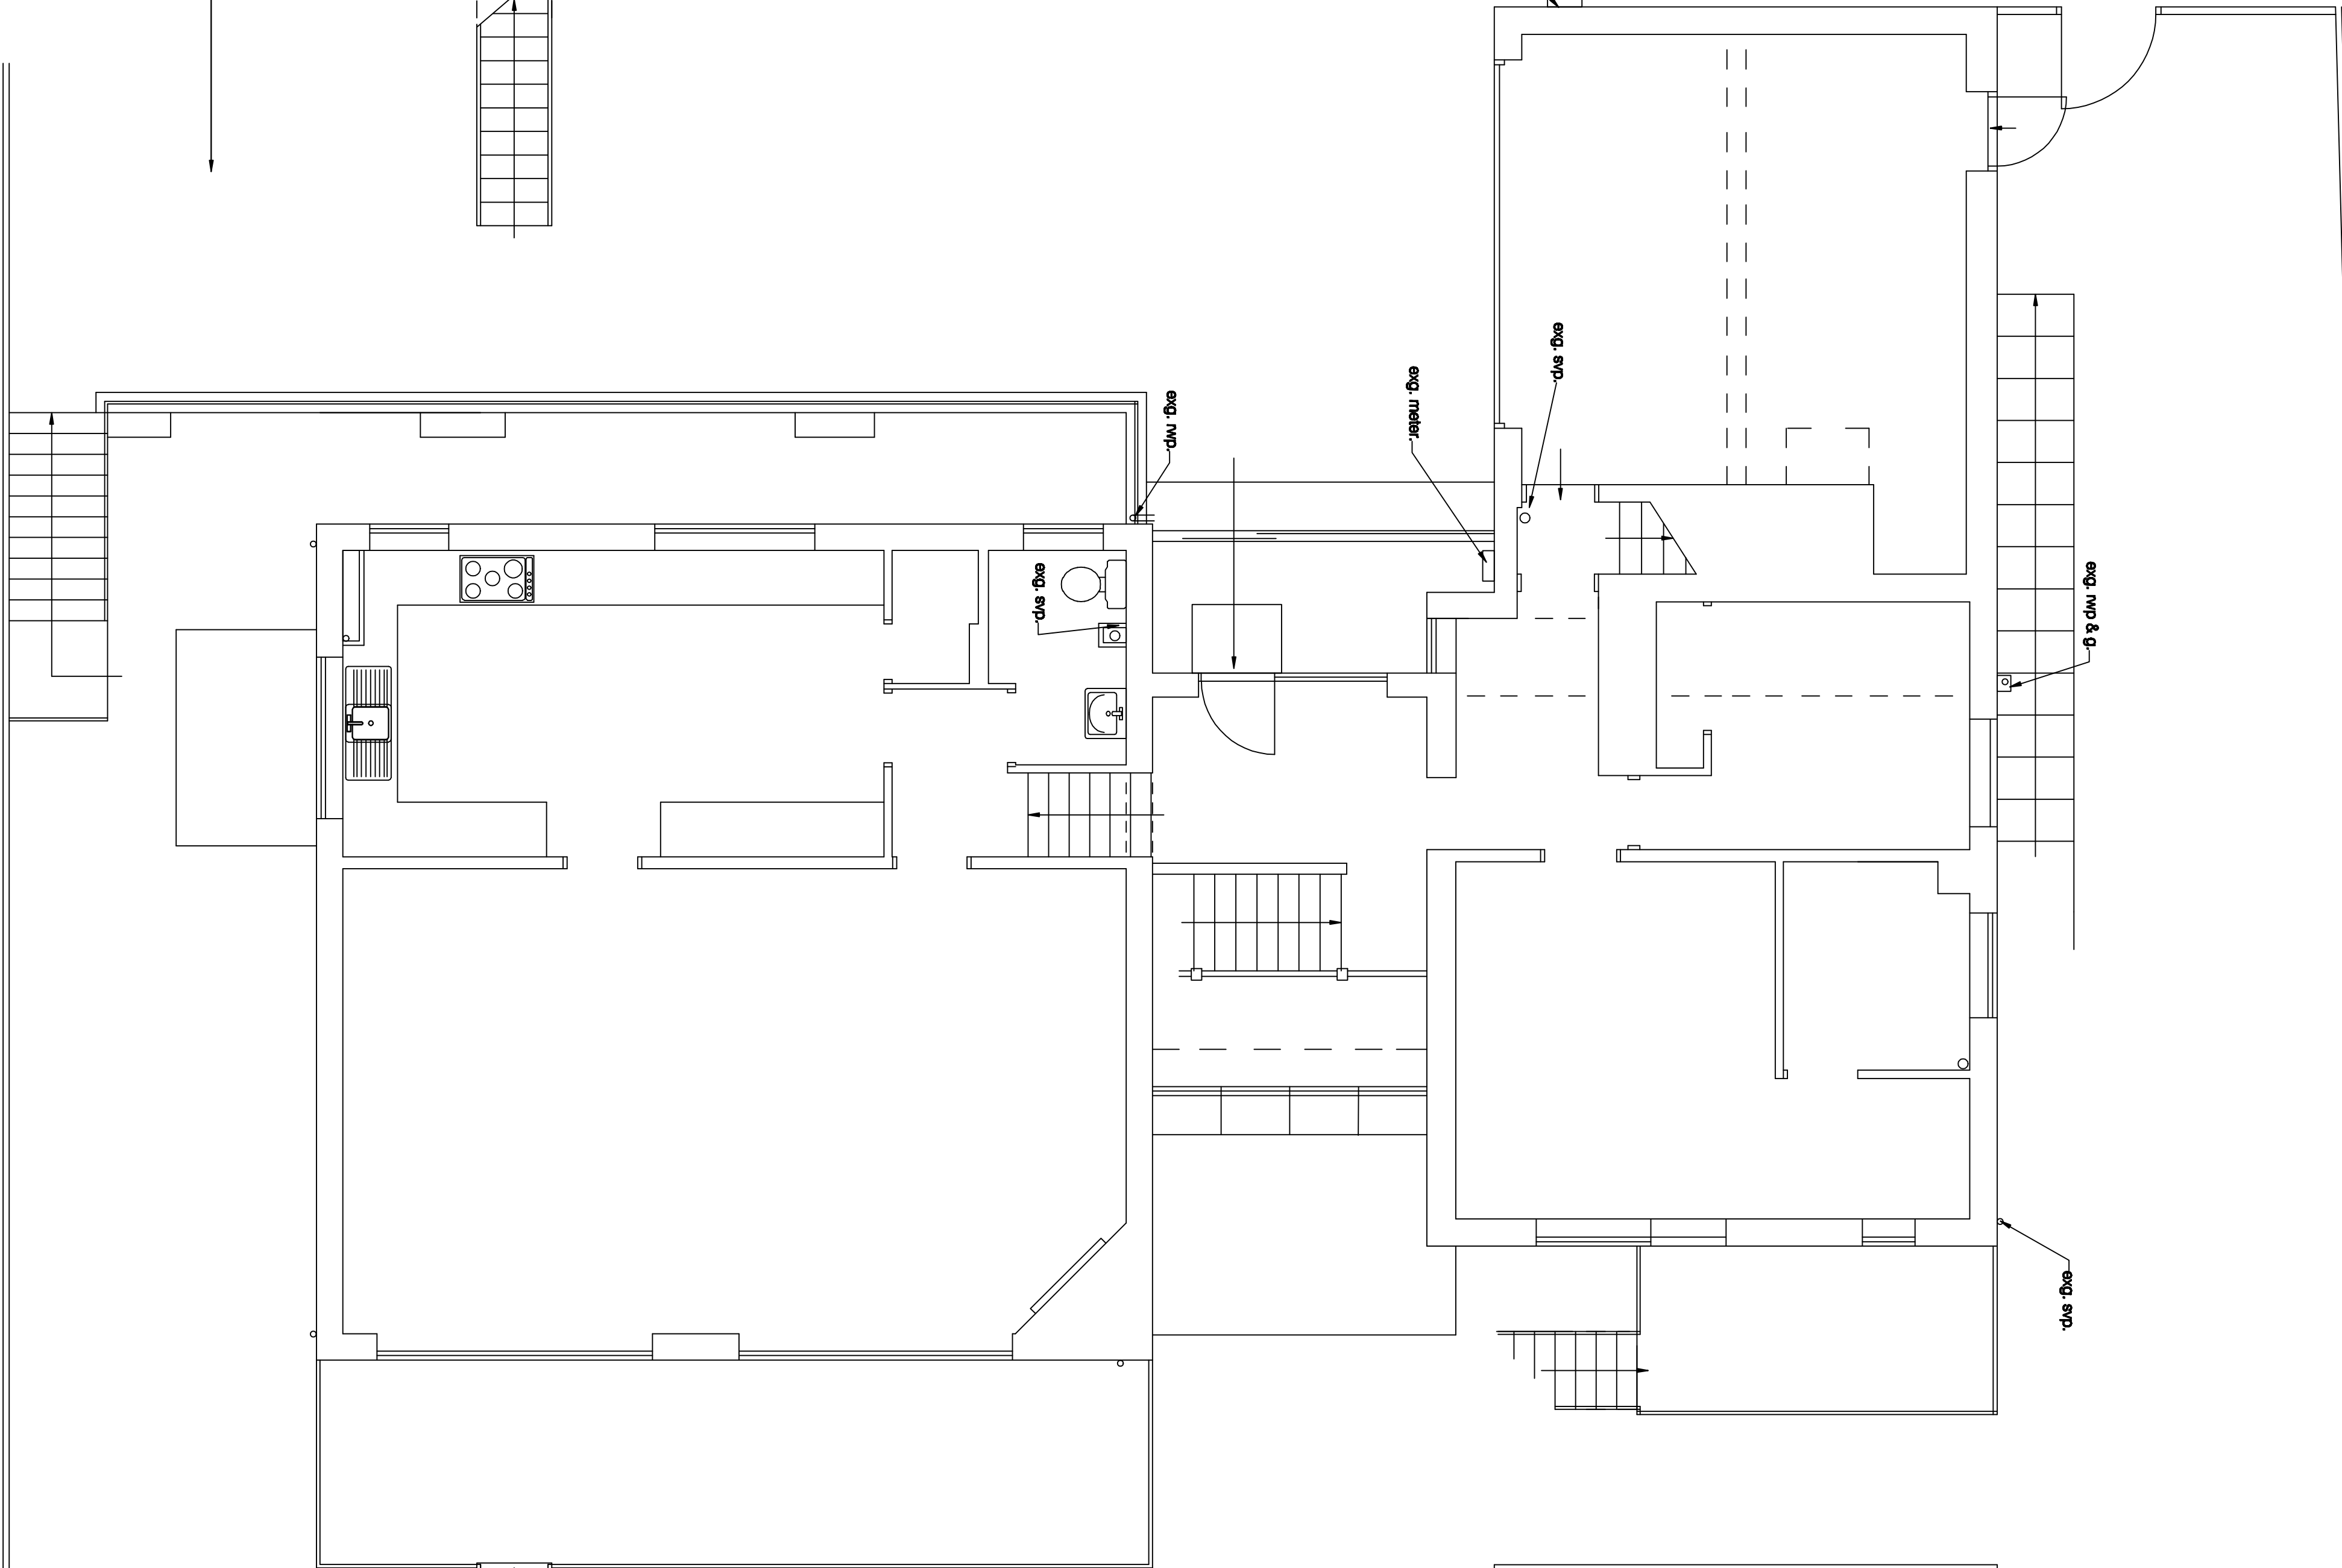

FIRST FLOOR OVER GARAGE

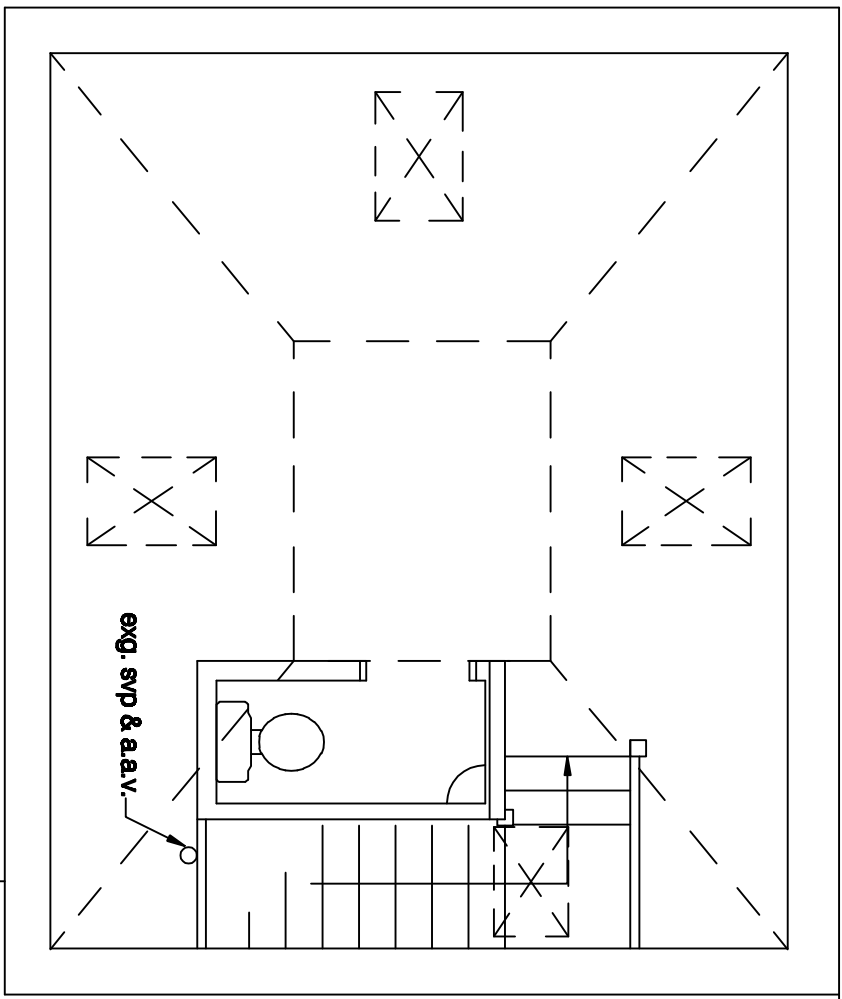

project Kalewa, The Warren, Caversham
Reading, Berkshire
for Mr S Noades & Ms N Cordery
Plans as Existing

Drawing no:

1400 / 1 /

M D Howlett
architectural consultant

11 Prospect Street, Caversham, Reading
Berkshire RG4 8J5, UK / Tel: (0116) 947 7717
Email: pmrarc@globalnet.co.uk

Date: December 2024

SCALE: 1:50@A1 and 1:100@A3