
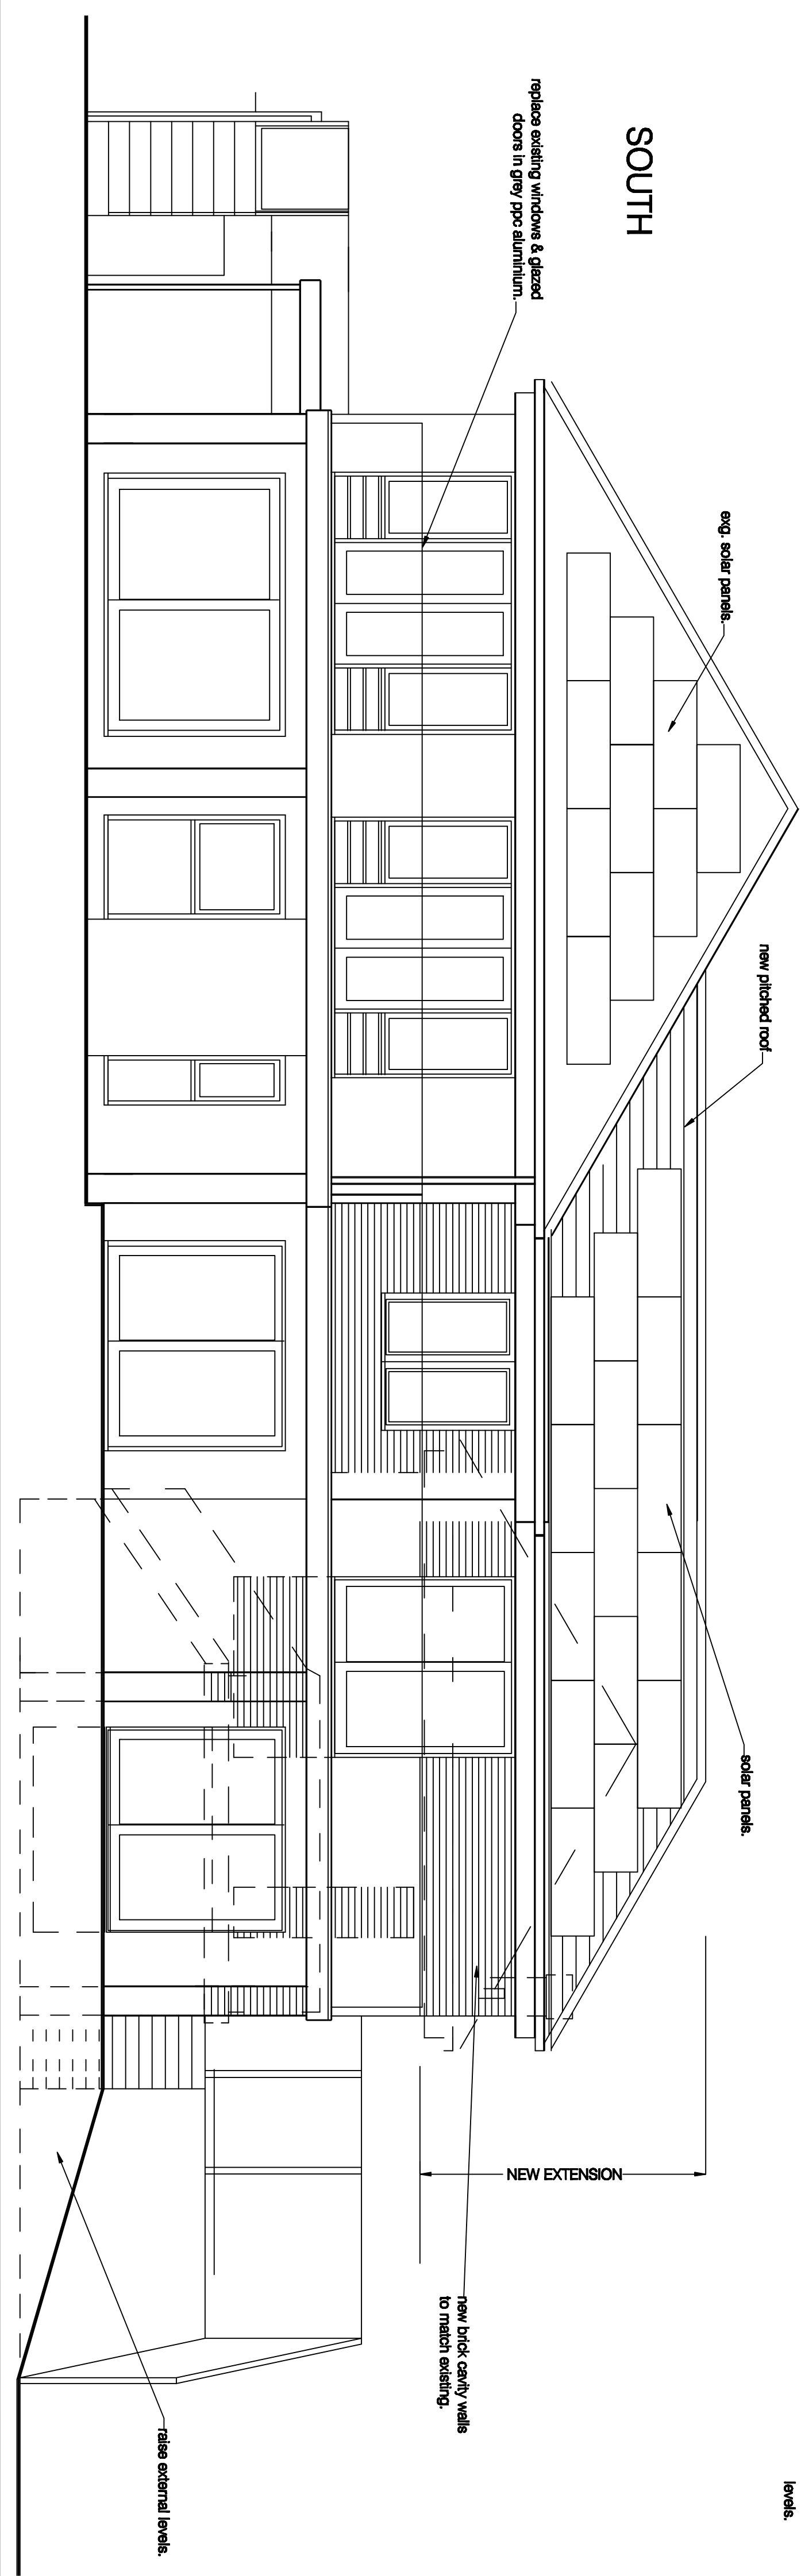
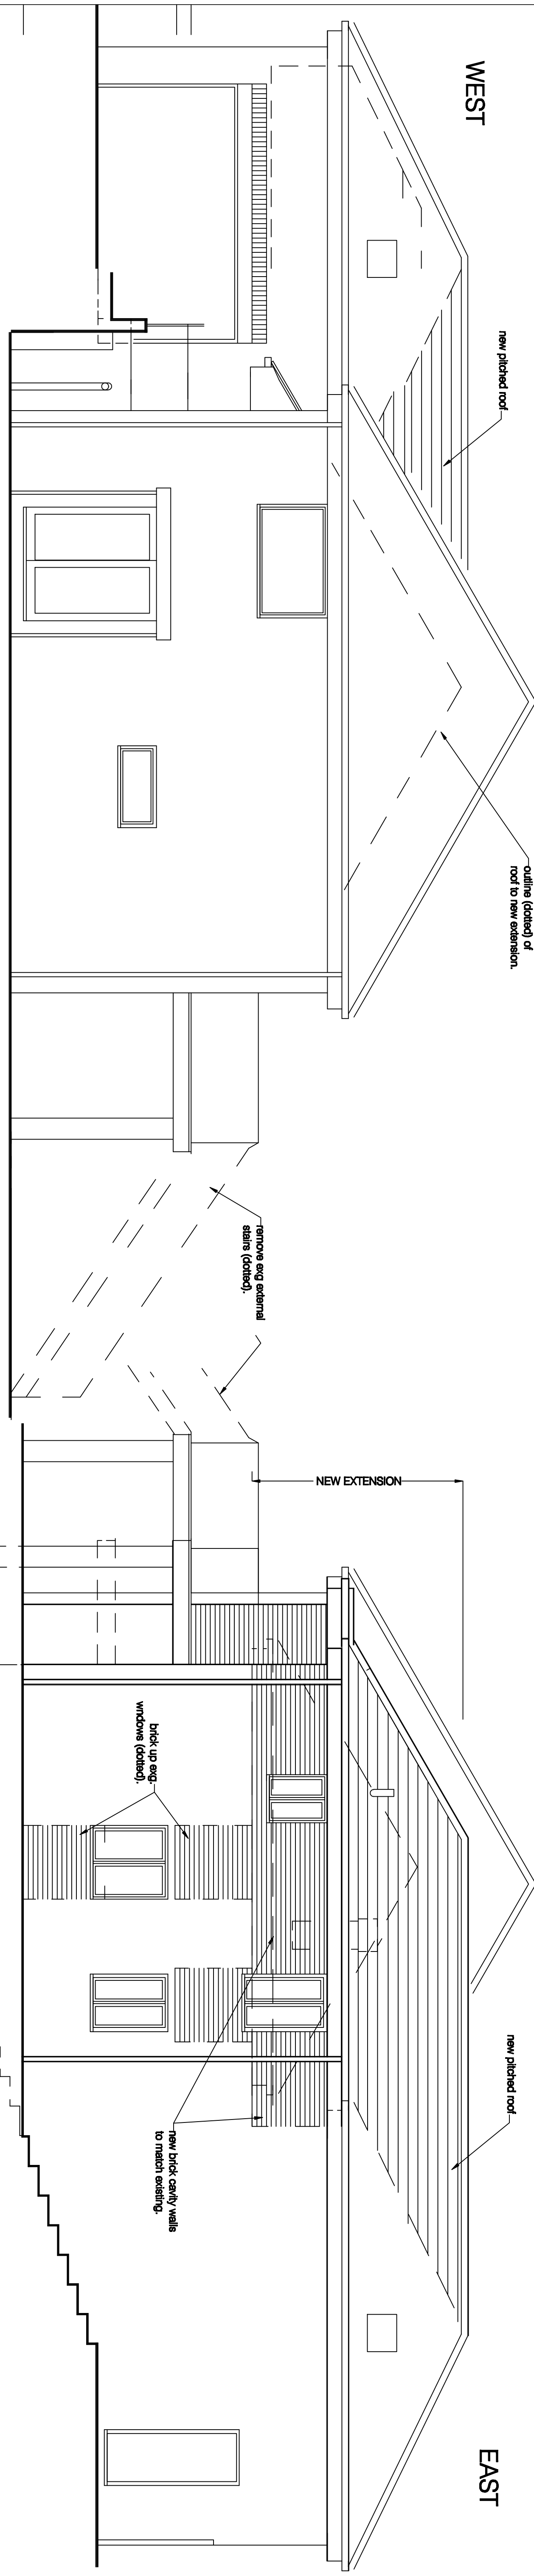


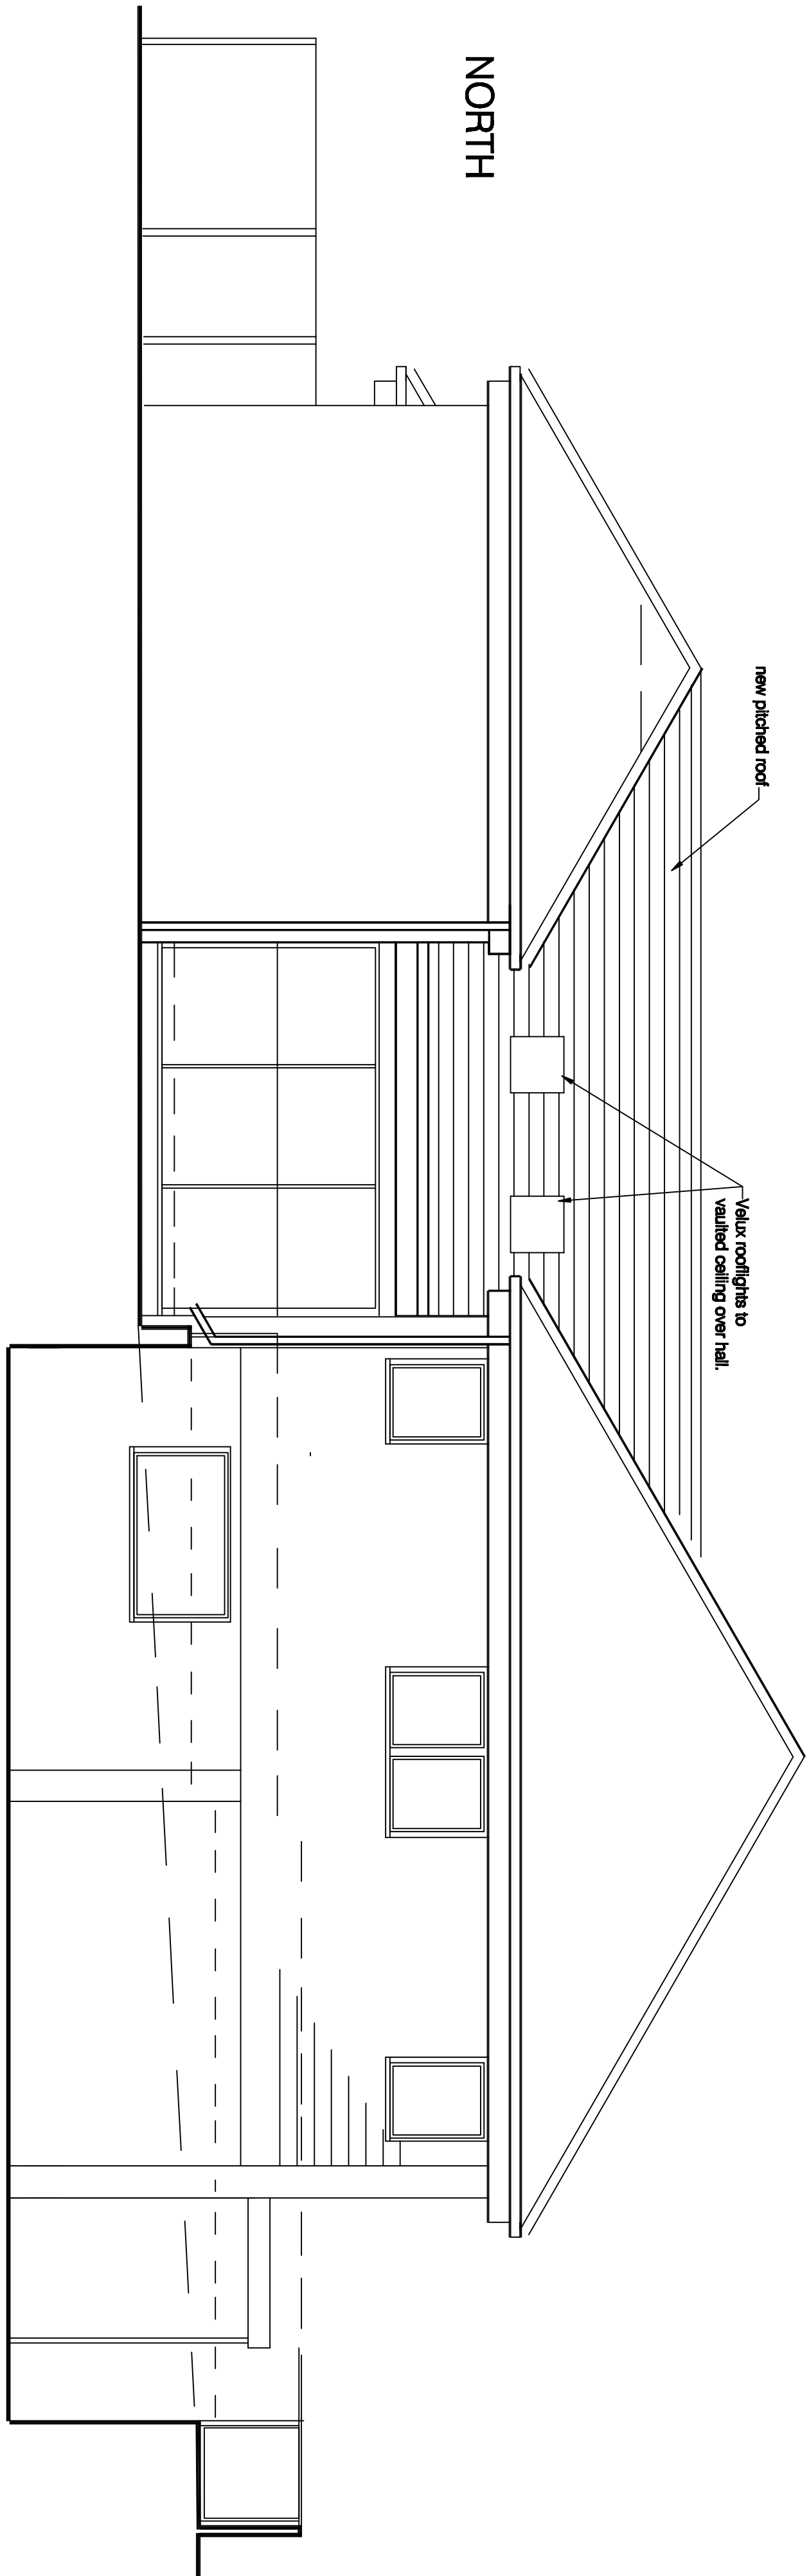

project
for
title

Kalewa, The Warren, Caversham
Reading, Berkshire
Mr S Noades & Ms N Cordery
Elevations as Proposed

Drawing no: **1400 / 5**

M D Howlett
architectural consultant

11 Prospect Street, Caversham, Reading
Berkshire RG4 8JG, Tel/Fax: (0116) 947 7117
Email: pmrarc@globalnet.co.uk

Date: January 2025

SCALE: 1:50@A1 and 1:100@A3

0 1 2 metres