


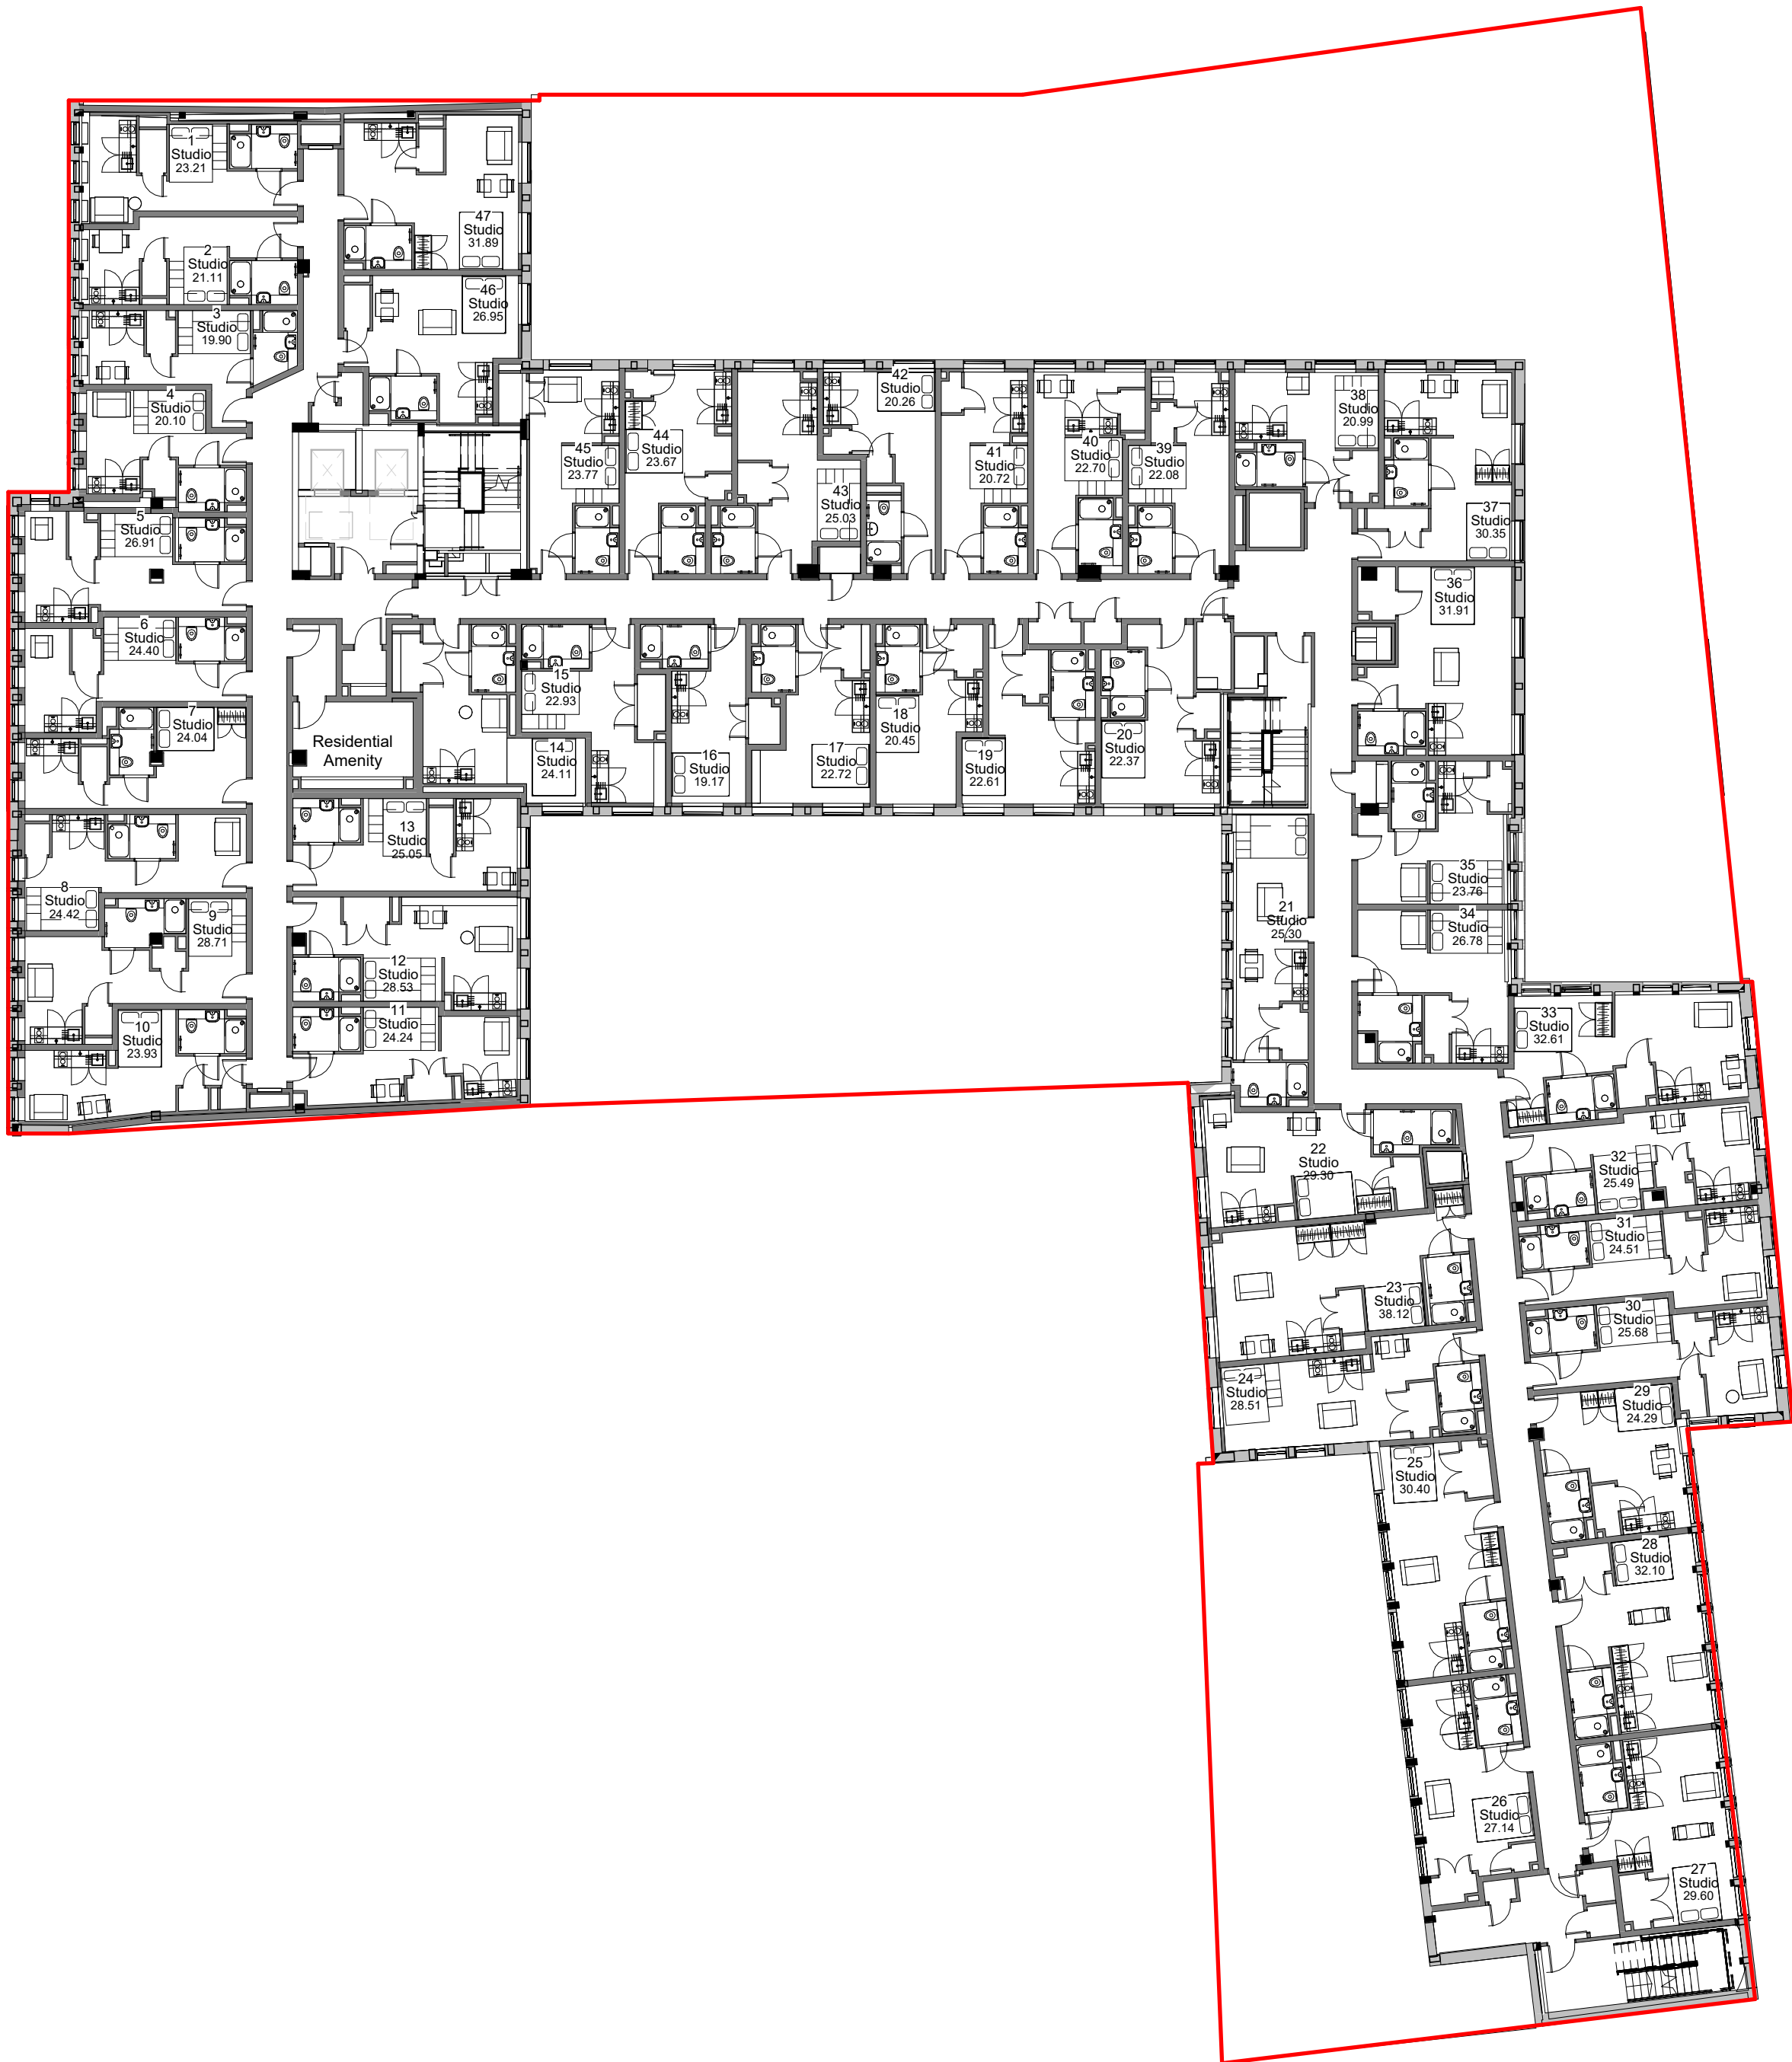

P02	27.02.25	Rm numbering updated	TC	TC
P01	06.12.24	ISSUED FOR PLANNING	TC	TC

Rev	Date	Revision Details	Dr	Ch
-----	------	------------------	----	----



Bristol: Westworks, Beacon Tower,
Colston Street, Bristol, BS1 4XE
T 0117 214 1101 E bristol@ecwestworks.com
Sussex: 64 - 68 Brighton Road, Worthing,
West Sussex, BN11 2EN
T 01903 248777 E sussex@ecarchitecture.com
London: 76 Great Suffolk Street,
London SE1 0BL
T 020 7928 2773 E london@ecarchitecture.com


WESTWORKS

www.ecwestworks.com

Client's Name
TENE LIVING

Job Title
Market Place Reading

Drawing Title
Planning_PDOnly_Level 01

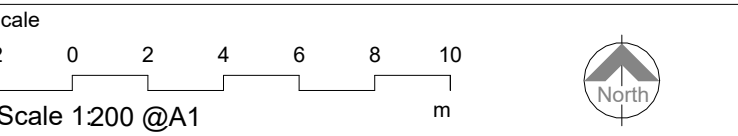

Drawn	Checked	Date
RC	TC	06/12/24

Job No	Origin	Vol	Level	Type	Role	Number	Status	Rev
W0821	WW	XX	01	DR	A	0252	S0	P02

Status

PLANNING