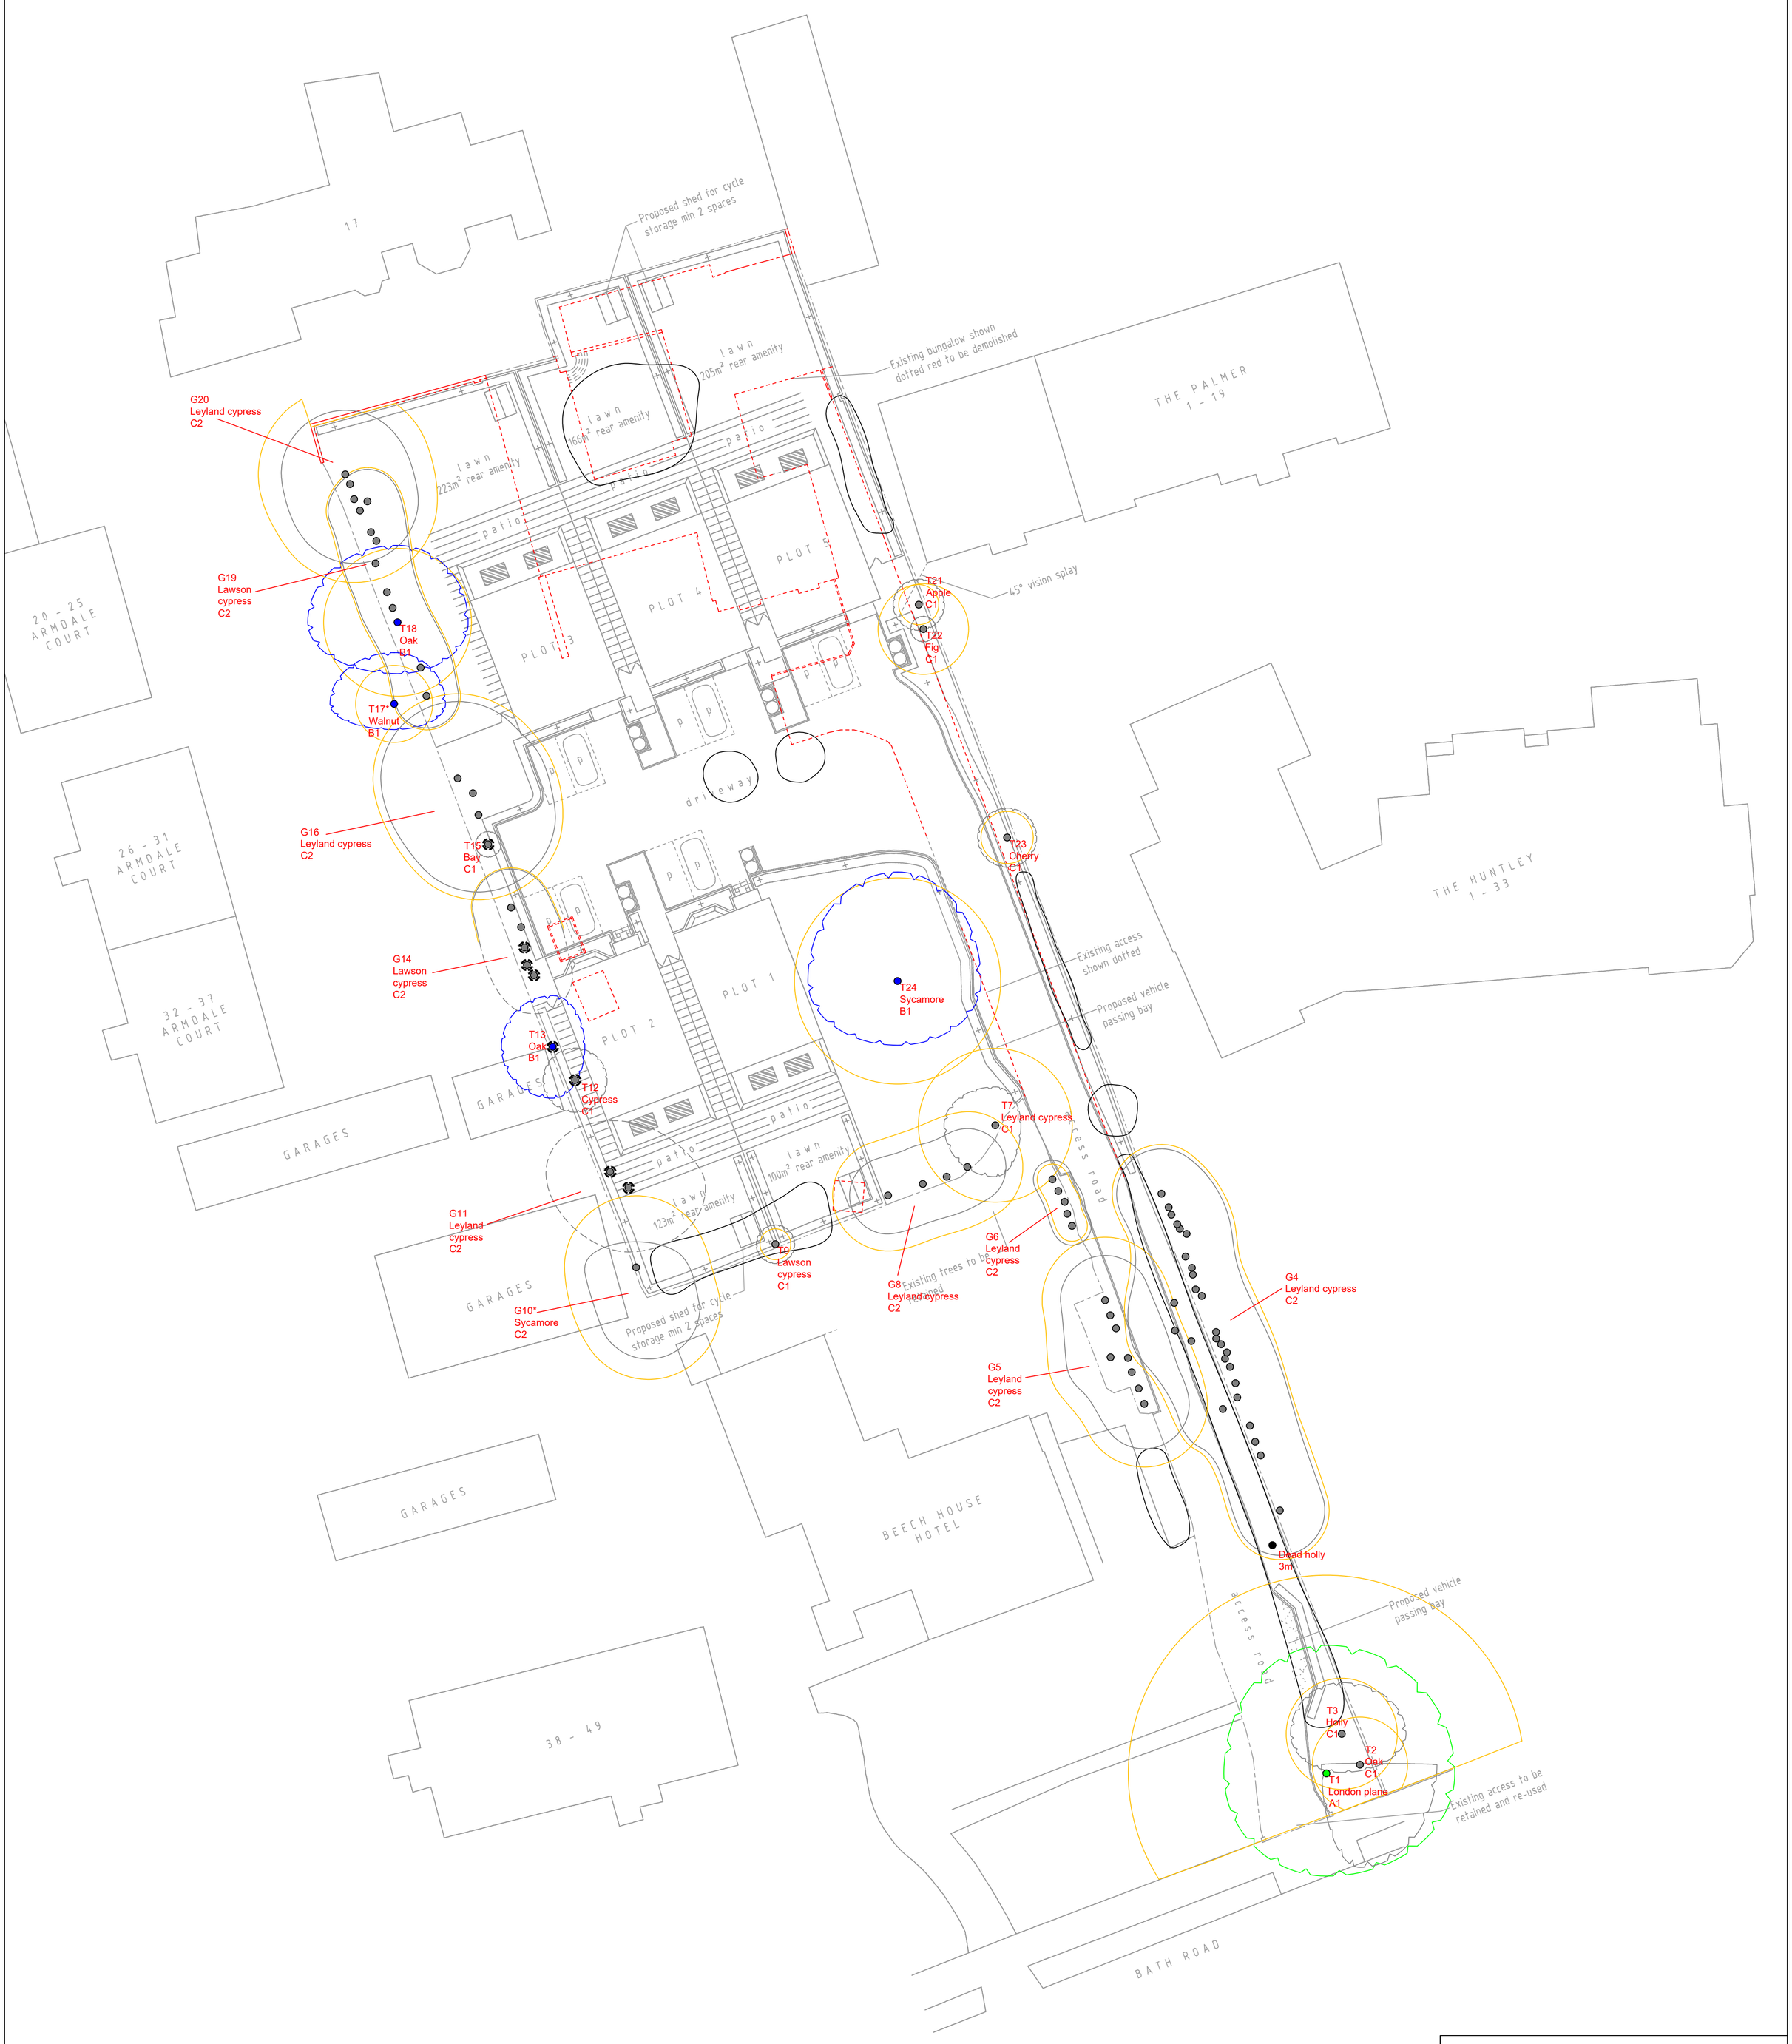

GHAtrees arboricultural consultancy

t: 07884 056 025
e: glen@ghatrees.co.uk
www.ghatrees.co.uk

Site: 58 Bath Road, Reading, RG30 2AY	1:250 at A1
Drawing Title: Arboricultural Impact Assessment	February 2025

Key:

- Category A
- Category B
- Category C
- Category U
- Shrubs
- Groups Proposed for Removal (colour matches category)
- Tree Proposed for Removal

Category — Crown Spread — Tree Number — Species — Category — Root Protection Area

T3 Birch B2

NOTE: Tree/group numbers marked with an * have approximate locations.