


CDM 2015 Health & Safety Information

This information relates only to 'Significant Hazards' identified on this drawing and is to be read in conjunction with the Designer's Risk Assessment Register.

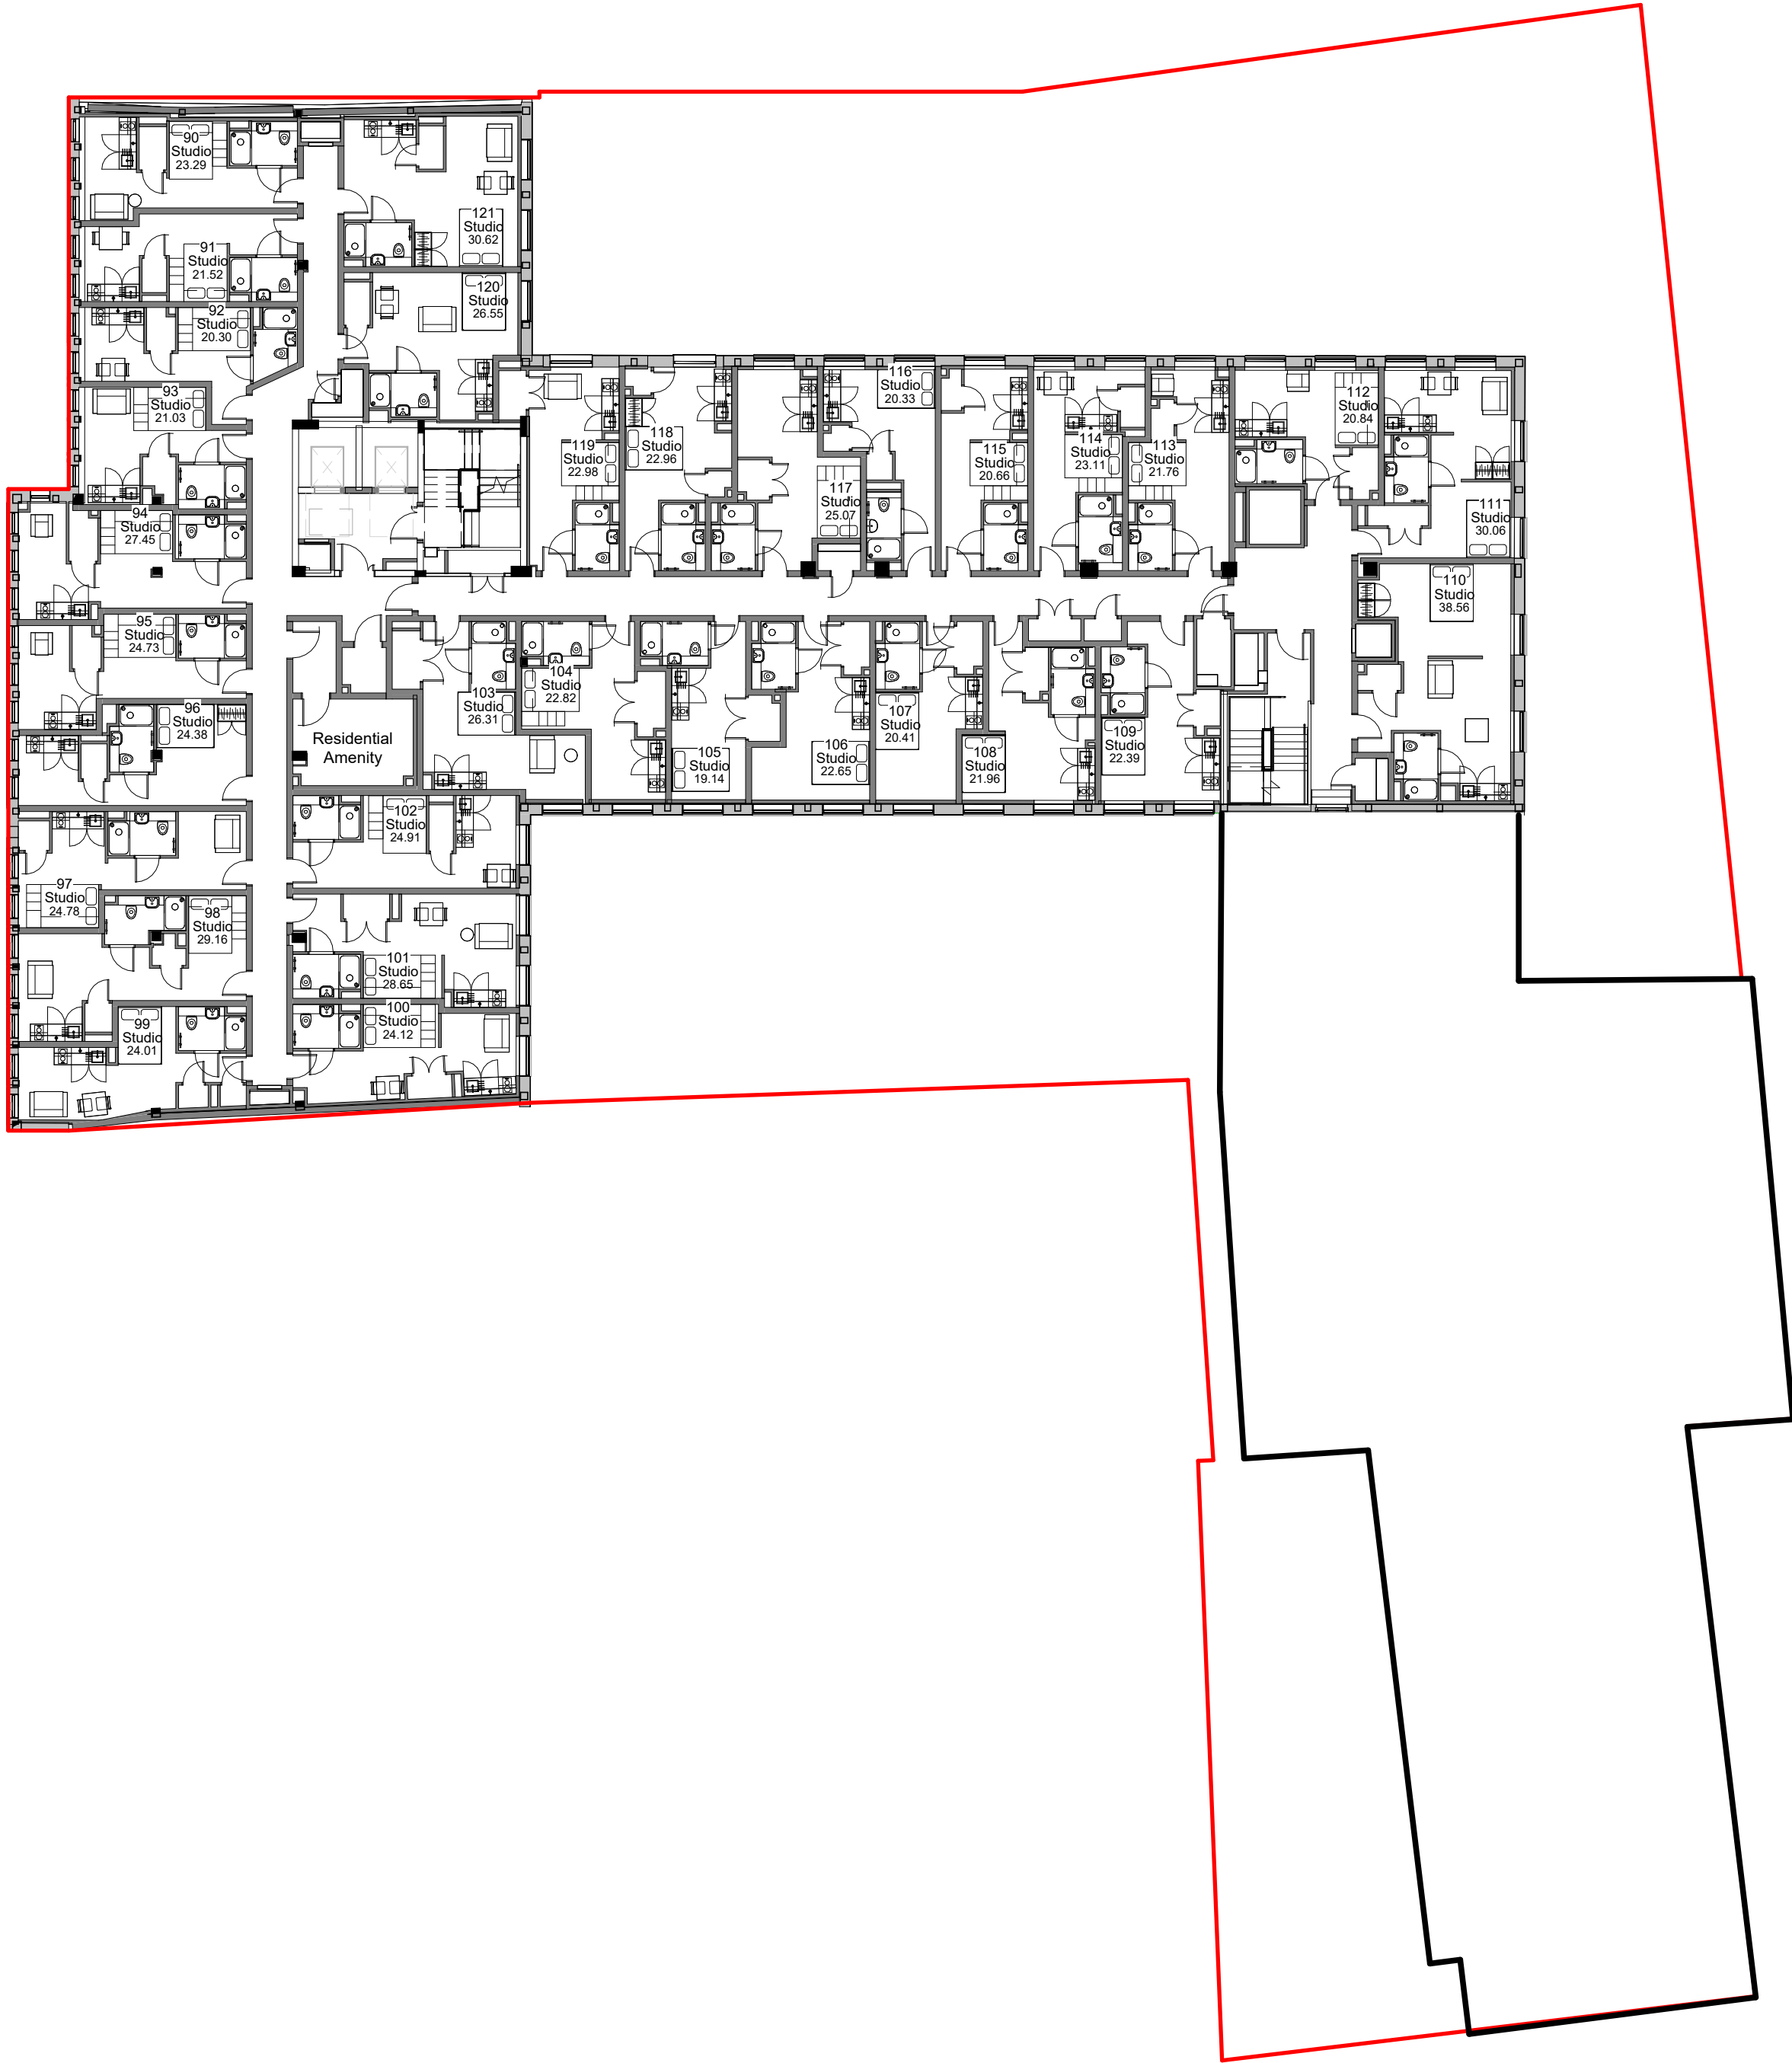

P02 27.02.25 Rm numbering updated TC TC
P01 06.12.24 ISSUED FOR PLANNING TC TC

Rev	Date	Revision Details	Dr	Ch
-----	------	------------------	----	----



Bristol: Westworks, Beacon Tower,
Colston Street, Bristol, BS1 4XE
T 0117 214 1101 E bristol@ecwestworks.com
Sussex: 64 - 68 Brighton Road, Worthing,
West Sussex, BN11 2EN
T 01903 248777 E sussex@ecarchitecture.com
London: 76 Great Suffolk Street,
London SE1 0BL
T 020 7928 2773 E london@ecarchitecture.com


WESTWORKS

www.ecwestworks.com

Client's Name
TENE LIVING

Job Title
Market Place Reading

Drawing Title
Planning_PDOnly_Level 03

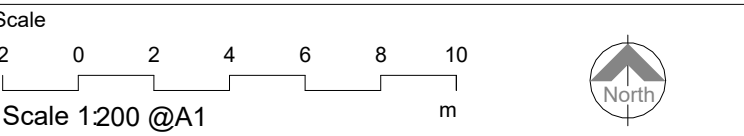

Drawn	Checked	Date
RC	TC	06/12/24

Job No	Origin	Vol	Level	Type	Role	Number	Status	Rev
W0821	WW	XX	03	DR	A	0254	S0	P02

Status

PLANNING