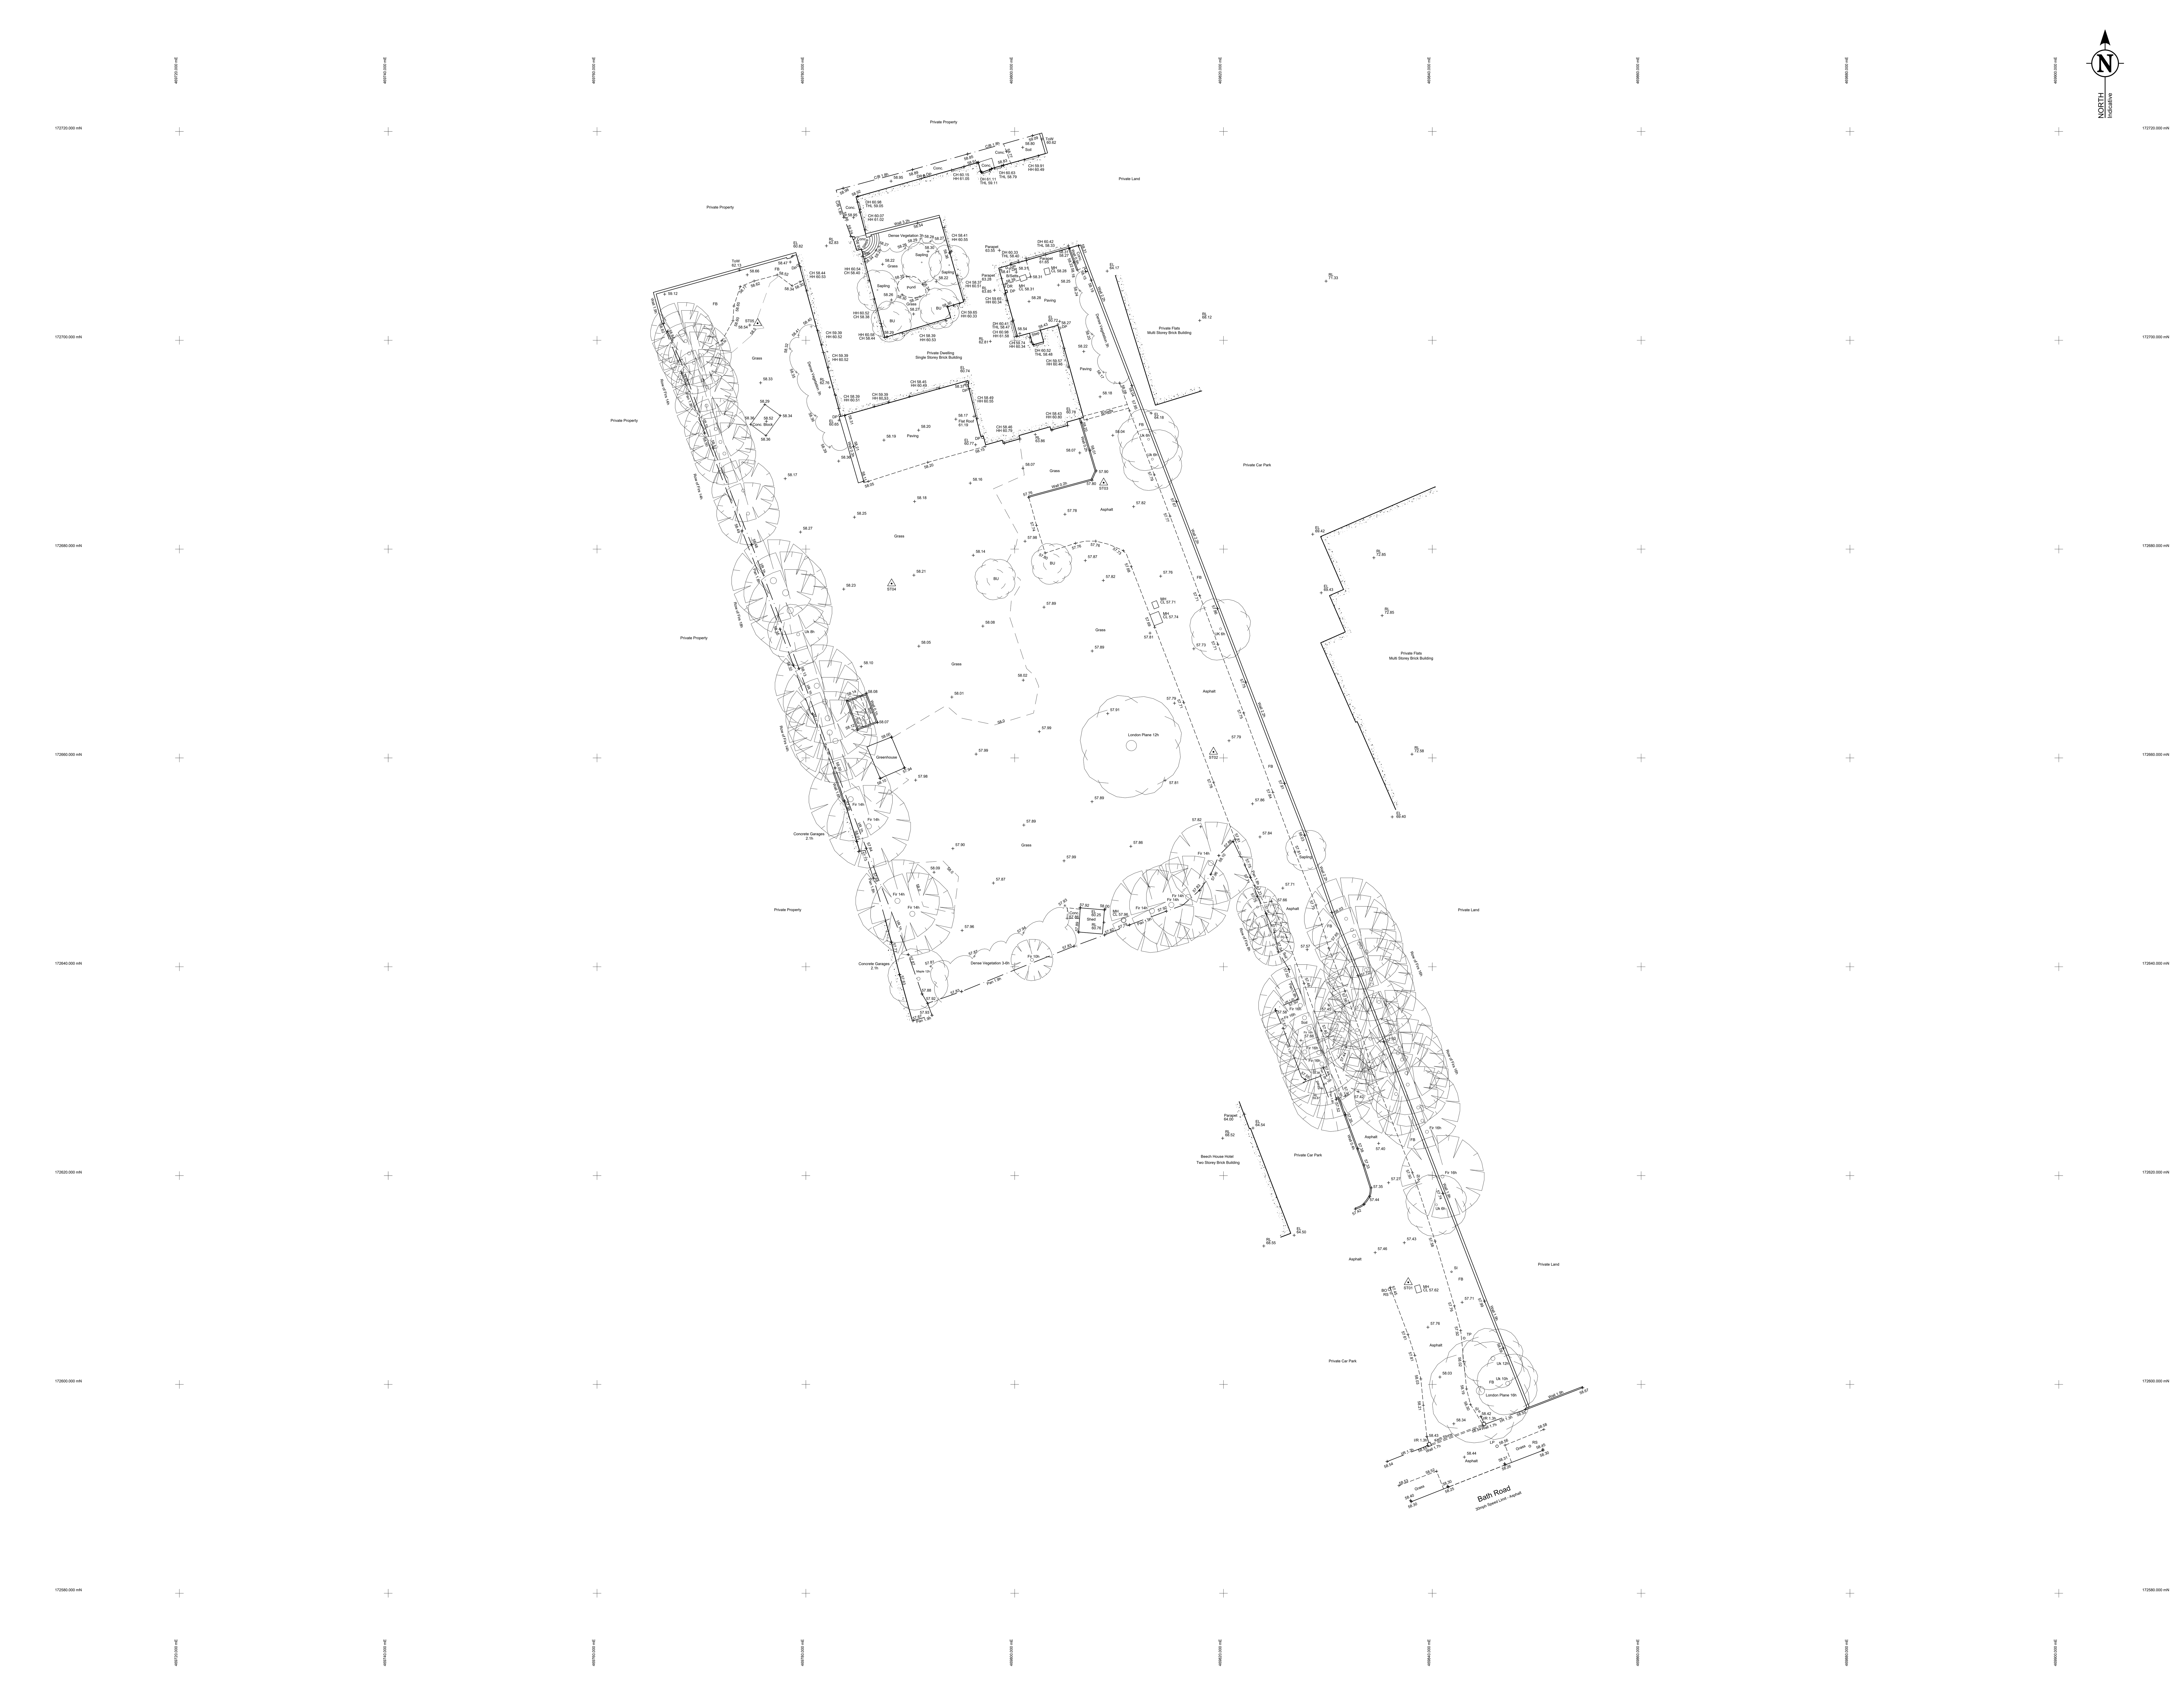

TOPOGRAPHICAL & MEASURED BUILDING SURVEYS

ABBREVIATIONS & SYMBOLS

AH	Arch Head Level	ET	EP+Transformer	RSD	Roller Shutter Door
A/B	Air Brick	FB	Flower Bed	RSJ	Rolled Steel Joist
AR	Assumed Route	F/C-Lev	False Ceiling Level	SI	Sign Post
AV	Air Valve	FBD	Floor Board Direction	SL	Window Sill Level
BB	Belisha Beacon	FH	Fire Hydrant	SP	Arch Spring Point Level
BH	Bore Hole	FL	Floor Level	SV	Stop Valve
BL	Bed Level	FP	Flag Pole	SW	Surface Water
BO	Bollard	FW	Foul Water	SY	Cable Stay
BS	Bus Stop	GG	Gully Grate	Tac.	Tactile Paving
BU	Bush	GV	Gas Valve	TC	Telecom Cover
B/W	Barbed Wire Fence	HL	Window Head Level	TH	Trial Pit
BX	Box (Utilities)	IC	Inspection Cover	THL	Threshold Level
C/B	Close Board Fence	IL	Invert Level	TL	Traffic Light
CL	Cover Level	I/R	Iron Railings	ToF	Top of Fence
C/L	Chain Link Fence	KO	Kerb Outlet	ToW	Top of Wall
C-Lev	Ceiling Level	LP	Lamp Post	TP	Telegraph Pole
Col.	Column	MH	Manhole	TS	Traffic Signal Cover
C/P	Chestnut Paling Fence	MP	Marker Post	TV	Cable TV Cover
CR	Cable Riser	NB	Name Board	UC	Unknown Cover
C/W	Chicken Wire	OHL	Overhead Line (approx)	Uk	Unknown Tree
DC	Drainage Channel	Pan	Panel Fence	UMG	Unmade Ground
Dil.	Dilapidated	PB	Post Box	USB	Under Side Beam
DL	Door Level	PM	Parking Meter	UTL	Unable To Lift
DP	Down Pipe	PO	Post	UTS	Unable To Survey
DR	Drain	P/R	Post & Rail Fence	VP	Vent Pipe
EBx	Electric Box	P/W	Post & Wire Fence	WB	Waste Bin
EC	Electric Supply Cover	RE	Rodding Eye	WH	Weep Hole
EL	Eaves Level	RL	Ridge Level	WL	Water Level
EP	Electric Pole	RP	Reflector Post	WM	Water Meter
ER	Earth Rod	RS	Road Sign	WO	Wash Out
				△	Survey Control Station

DRAWING NOTES

Topographical Surveys

Trees are drawn to scale showing the average canopy spread. Descriptions and heights should be used as a guide only.

All building names, descriptions, number of storeys, construction type including roof line details are indicative only and taken externally from ground level.

All below ground details including drainage, voids and services have been identified from above ground and therefore all details relating to these features including; sizes, depth, description etc will be approximate only. All critical dimensions and connections should be checked and verified prior to starting work.

Detail, services and features may not have been surveyed if obstructed or not reasonably visible at the time of the survey.

Surveyed physical features may not necessarily represent the legal boundary line.

Measured Building Surveys

Measurements to internal walls are taken to the wall finishes at approx 1m above the floor level and the wall assumed to be vertical.

General

The contractor must check and verify all site and building dimensions, levels, utilities and drainage details and connections prior to commencing work. Any errors or discrepancies must be notified to Survey Solutions immediately.

The accuracy of the digital data is the same as the plotting scale implies. All dimensions are in metres unless otherwise stated.

The survey control listed is only to be used for topographical surveys at the stated scale. All control must be checked and verified prior to use.

© Land Survey Solutions Limited holds the copyright to all the information contained within this document and their written consent must be obtained before copying or using the data other than for the purpose it was originally supplied.

This drawing should only be scaled using digital methods.

SURVEY CONTROL CO-ORDINATES

STATIONS	EASTINGS	NORTHINGS	LEVEL	DESCRIPTION
ST01	469837.697	172609.780	57.555	PK Nail
ST02	469819.041	172660.581	57.758	PK Nail
ST03	469808.523	172686.361	57.835	PK Nail
ST04	469788.213	172676.701	58.359	PK Nail
ST05	469775.377	172701.630	58.670	PK Nail

SURVEY GRID AND LEVEL DATUM

The coordinate system established for this survey is related to Ordnance Survey (OS) National Grid at multiple points using GNSS with a scale factor of 1.000.

The level datum established for this survey is related to Ordnance Survey (OS) using GPS Smartnet.

To avoid discrepancies within the survey, adding to the survey or setting out points from the survey, any coordinated data must be directly derived from the original survey control. Survey Solutions are not responsible for any third-party adding survey data to the existing information.

REV	DESCRIPTION	DRAWN	APPR	DATE

SURVEY SOLUTIONS

LAND SURVEYING
BUILDING SURVEYING
UNDERGROUND SURVEYING
SITE ENGINEERING
MONITORING

0845 040 5969
www.survey-solutions.co.uk

IPSWICH / BEDFORD / BIRMINGHAM / COVENTRY / CRAWLEY / GLASGOW / LEEDS / LONDON-CENTRAL / LONDON-EAST / MANCHESTER / NEWCASTLE / NORWICH / NOTTINGHAM / THAMES VALLEY

PROJECT TITLE
58 BATH ROAD, READING,
RG30 2AY

DRAWING DETAIL
TOPOGRAPHICAL SURVEY
Sheet 1 of 1

CLIENT				SCALE
DUSEK DESIGN ASSOCIATES LTD				1:200
SURVEYOR	SURVEY DATE	CHECKED BY	APPROVED BY	DWG STATUS
MS	01/11/2024	AK	SB	FINAL
DRAWING NUMBER			REVISION	ISSUE DATE
71670BWLS-01				04/11/2024

©Land Survey Solutions Limited 01/01/2010

Original Sheet Size A0H