


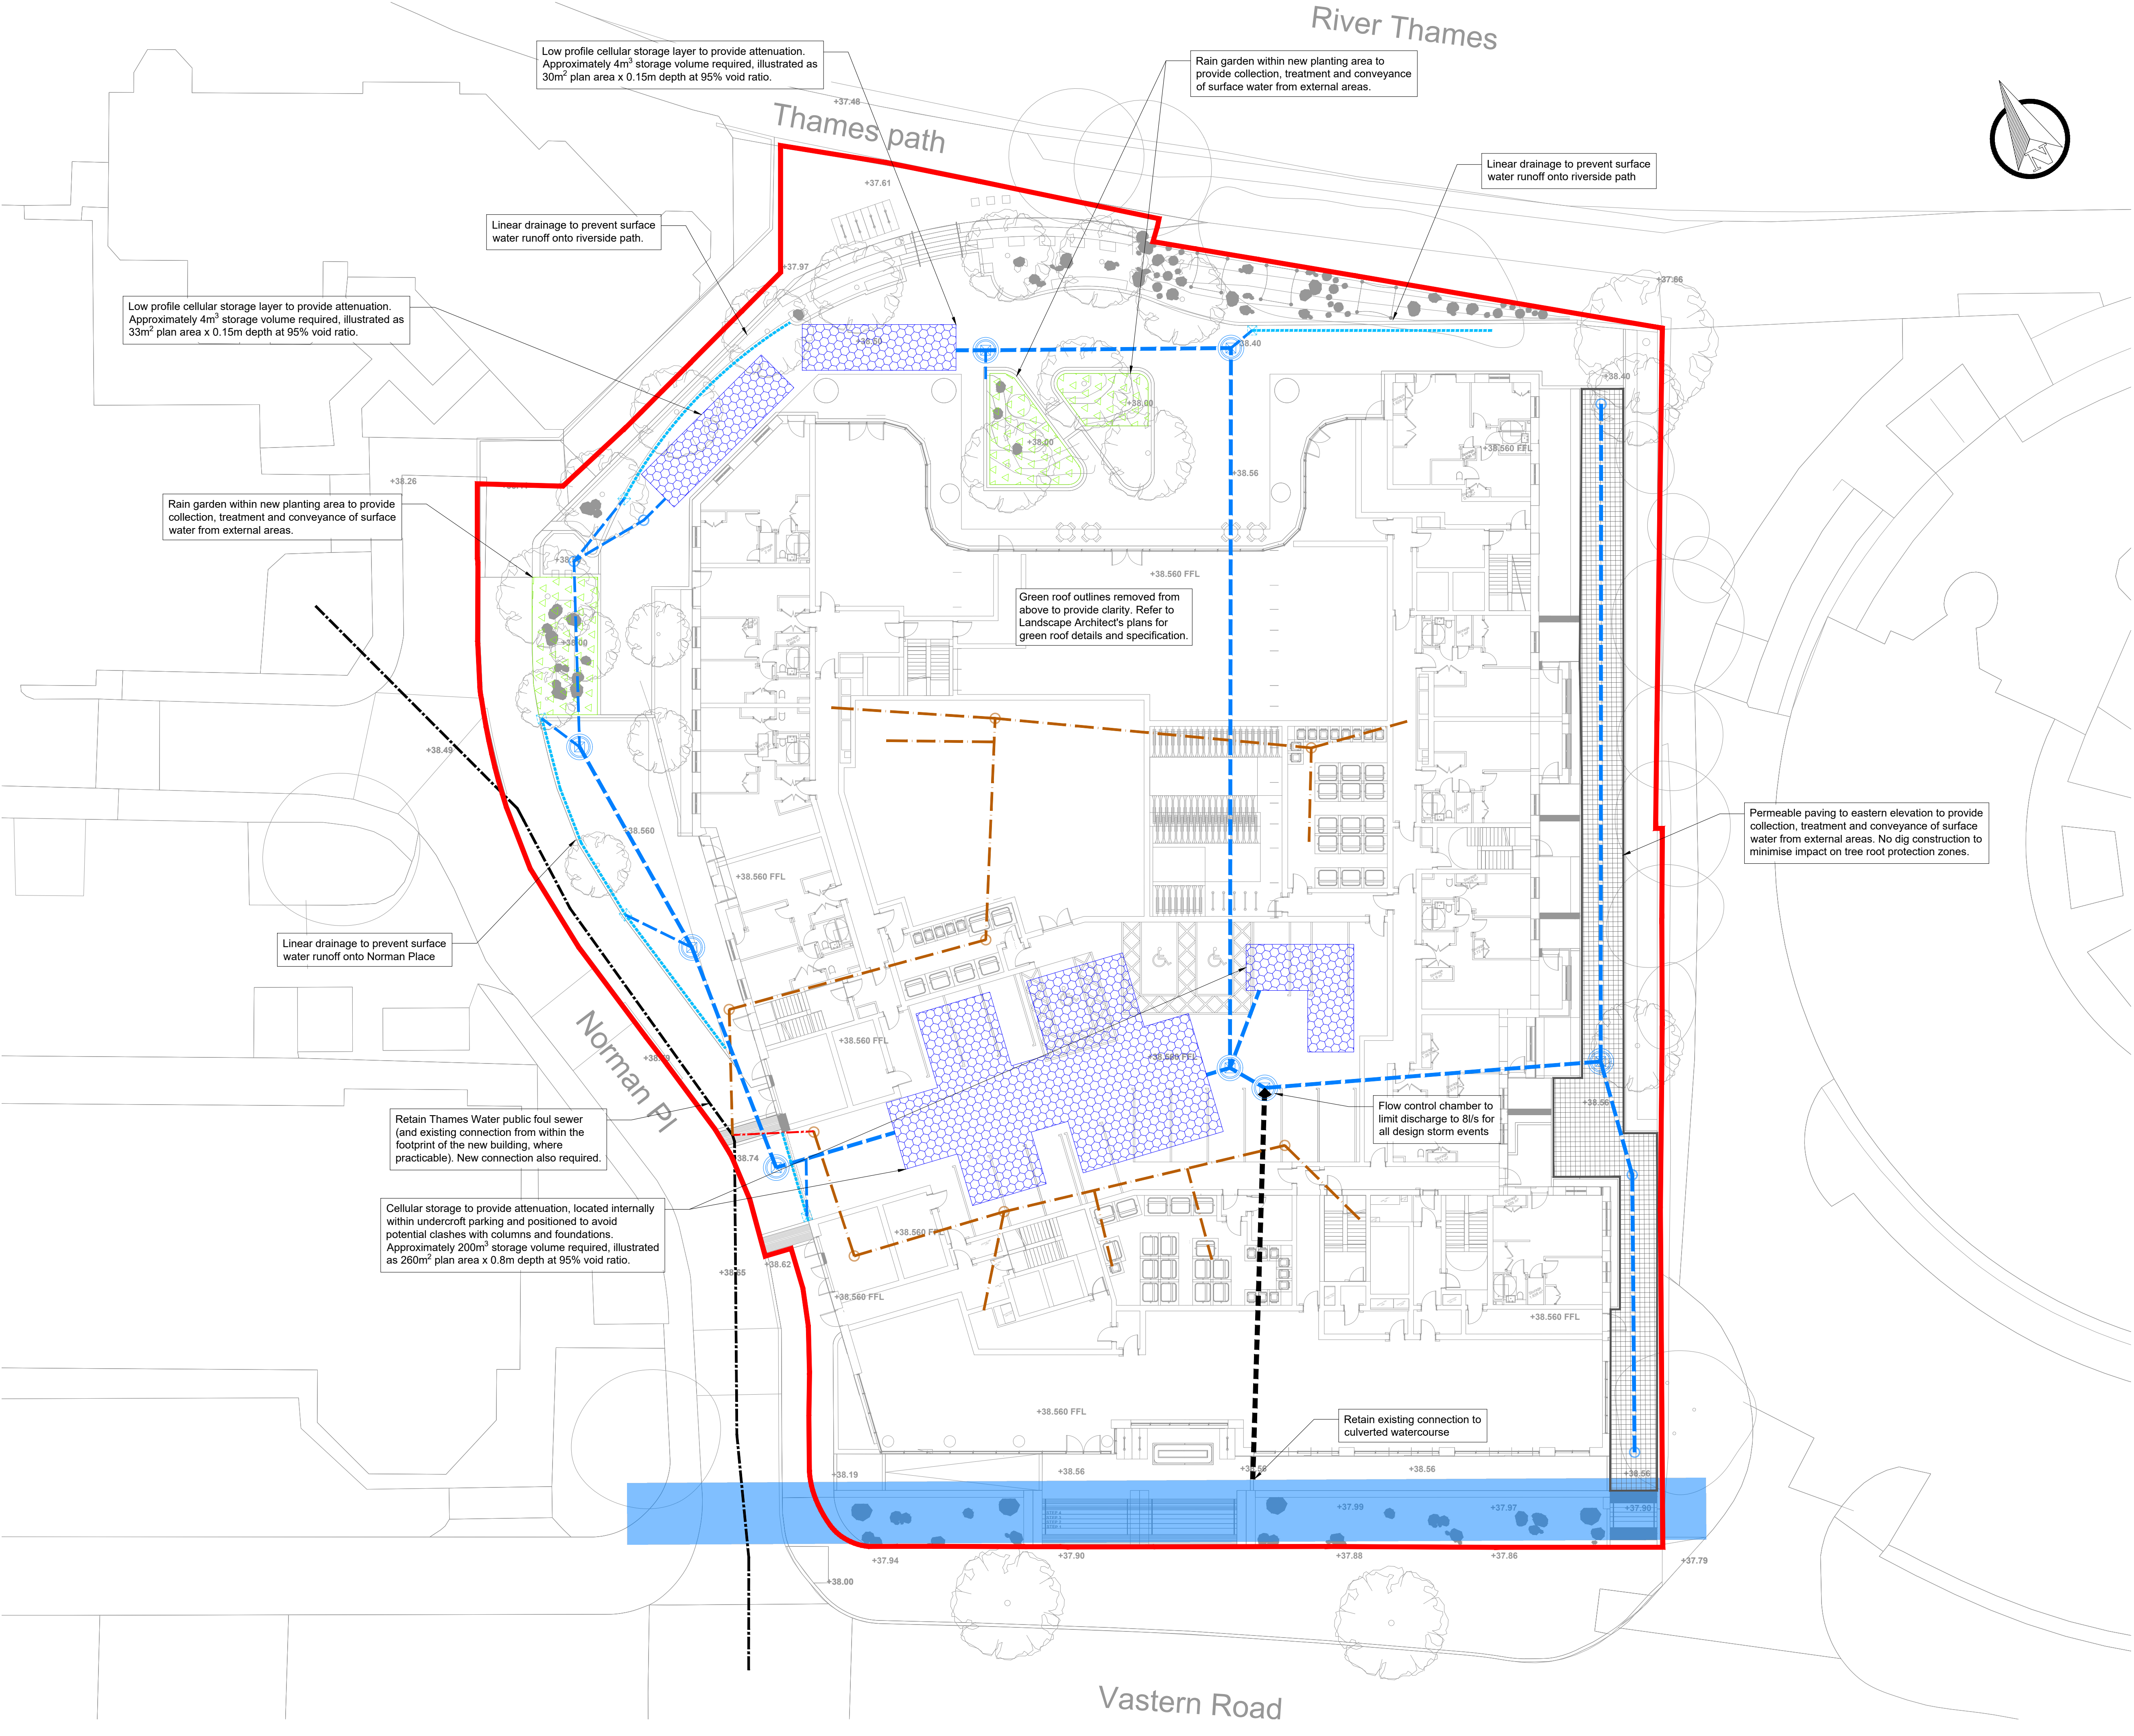

- Notes**
1. Do not scale this drawing. All dimensions must be checked/verified on site. If in doubt ask.
 2. This drawing is to be read in conjunction with all relevant architects, engineers and specialists drawings and specifications.
 3. All dimensions in meters unless noted otherwise. All levels in metres unless noted otherwise.
 4. Any discrepancies noted on site are to be reported to the engineer immediately.
 5. This drawing should be printed and read in colour.

- Design Notes**
1. Drainage Design based upon Landscape Architects Plan A4012E-ASA-XX-00-DR-L-0200 P2

- Legend**
- Existing private FW drain
 - Existing private SW drain
 - Existing culverted watercourse
 - Proposed Surface Water Drainage
 - Proposed Surface Water Flow Control Chamber
 - Proposed Linear Drainage and Outlet
 - Proposed Rain Garden
 - Proposed Permeable Paving
 - Proposed Cellular Attenuation
 - Proposed Foul Water Drainage

1m SCALE 1:200

P05	28/02/25	Updated to Landscape Architects Layout	AR	RR
P04	22/07/24	Update to Site Boundary	MF	MF
P03	01/07/24	Updated to Landscape Architect's layout	MF	MF
P02	06/02/24	Updated to Landscape Architect's layout	MF	MF
P01	29/01/24	Preliminary issue	MF	MF
Rev	Date	Details of Issue	Drawn	Rwd

Issues & Revisions

Consultant

HEXA

Client

PACKAGED LIVING

Project Title

NORMAN PLACE, READING

Drawing Title

DRAINAGE STRATEGY

Drawn By	MF	Reviewed By	MF
Hexa Ref	700135	Scale at A1	1:200
Purpose of Issue	Status		
For Information	S2		
Project - Originator - Zone - Level - Type - Role - Number	Revision		
700135-HEX-ZZ-ZZ-DR-C-9202	P05		