


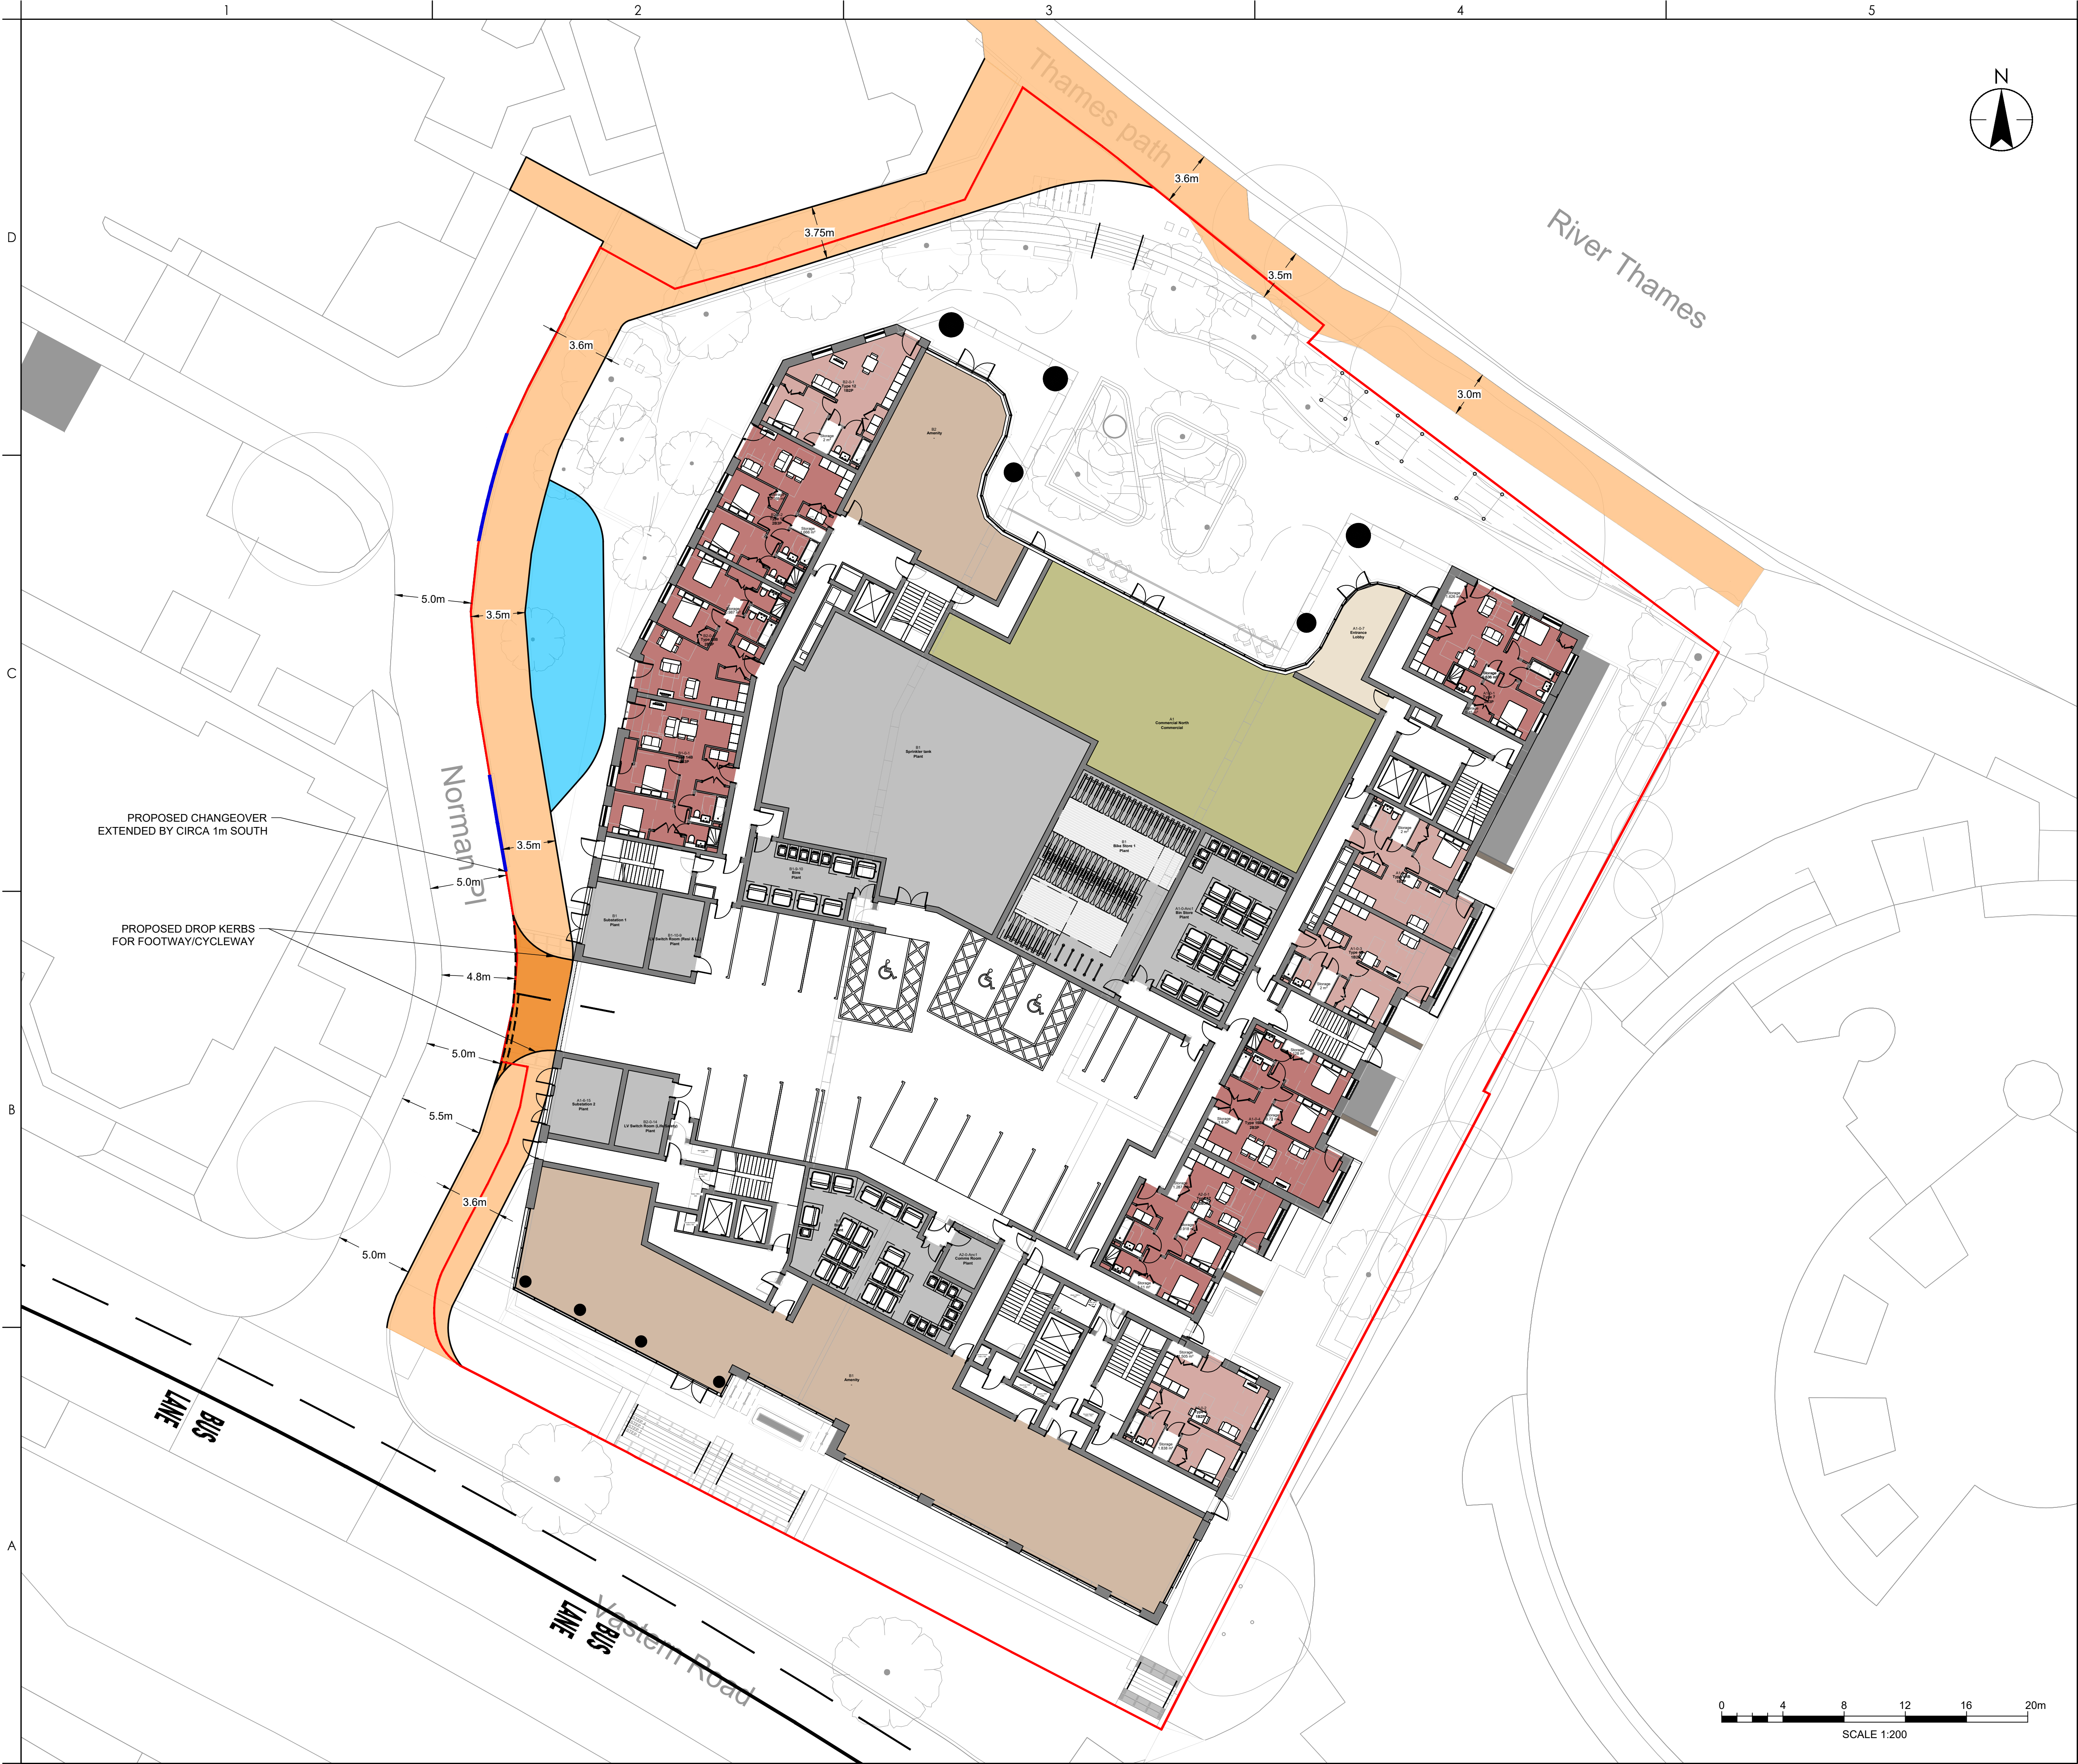

Copyright Reserved
The Contractor shall verify and be responsible for all dimensions. DO NOT scale the drawing.
Any errors or omissions shall be reported to Stantec without delay.
The Copyrights to all designs and drawings are the property of Stantec.
Reproduction or use for any purpose other than that authorised by Stantec is forbidden.

Notes
UTILITIES NOTE: The position of any existing public or private sewers, utility services, plant or apparatus shown on this drawing is believed to be correct, but no warranty to this is expressed or implied. Other such plant or apparatus may also be present but not shown. The Contractor is therefore advised to undertake their own investigation where the presence of any existing sewers, services, plant or apparatus may affect their operations.

- KEY
- SITE BOUNDARY
 - DROP KERB FOR LAYBY ACCESS
 - PROPOSED SHARED FOOTWAY/ CYCLEWAY
 - PROPOSED LAYBY

PO3: UPDATED MASTERPLAN	SW	RH	2025.02.27
PO2: UPDATED LAYOUT AND DIMENSIONS	BS	RH	2025.02.17
PO1: FIRST ISSUE	ML	CB	2024.07.03
Issued/Revision	By	Appd	YYYY.MM.DD
	ML	ML	CB 2024.07.03
	Dwn.	Dsgn.	Chkd. YYYY.MM.DD

Issue Status

S2 - FOR INFORMATION

This document is suitable only for the purpose noted above.
Use of this document for any other purpose is not permitted.

Client/Project Logo


Client/Project
PACKAGED LIVING

NORMAN PLACE, READING

Reading, UK

Title
PROPOSED SHARED FOOT / CYCLEWAY AND SERVICING AREA

Project No. 332610561	A1 Scale 1:200
Revision P03	Drawing No. 332610561-STN-HGN-XX-DR-H-0007

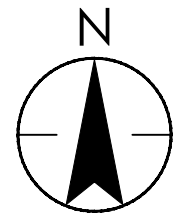

1.00m



NAVIGATION SIGNAGE

Vastern Road

1.00m

3.5m

NAVIGATION SIGNAGE
APPROXIMATE LOCATION

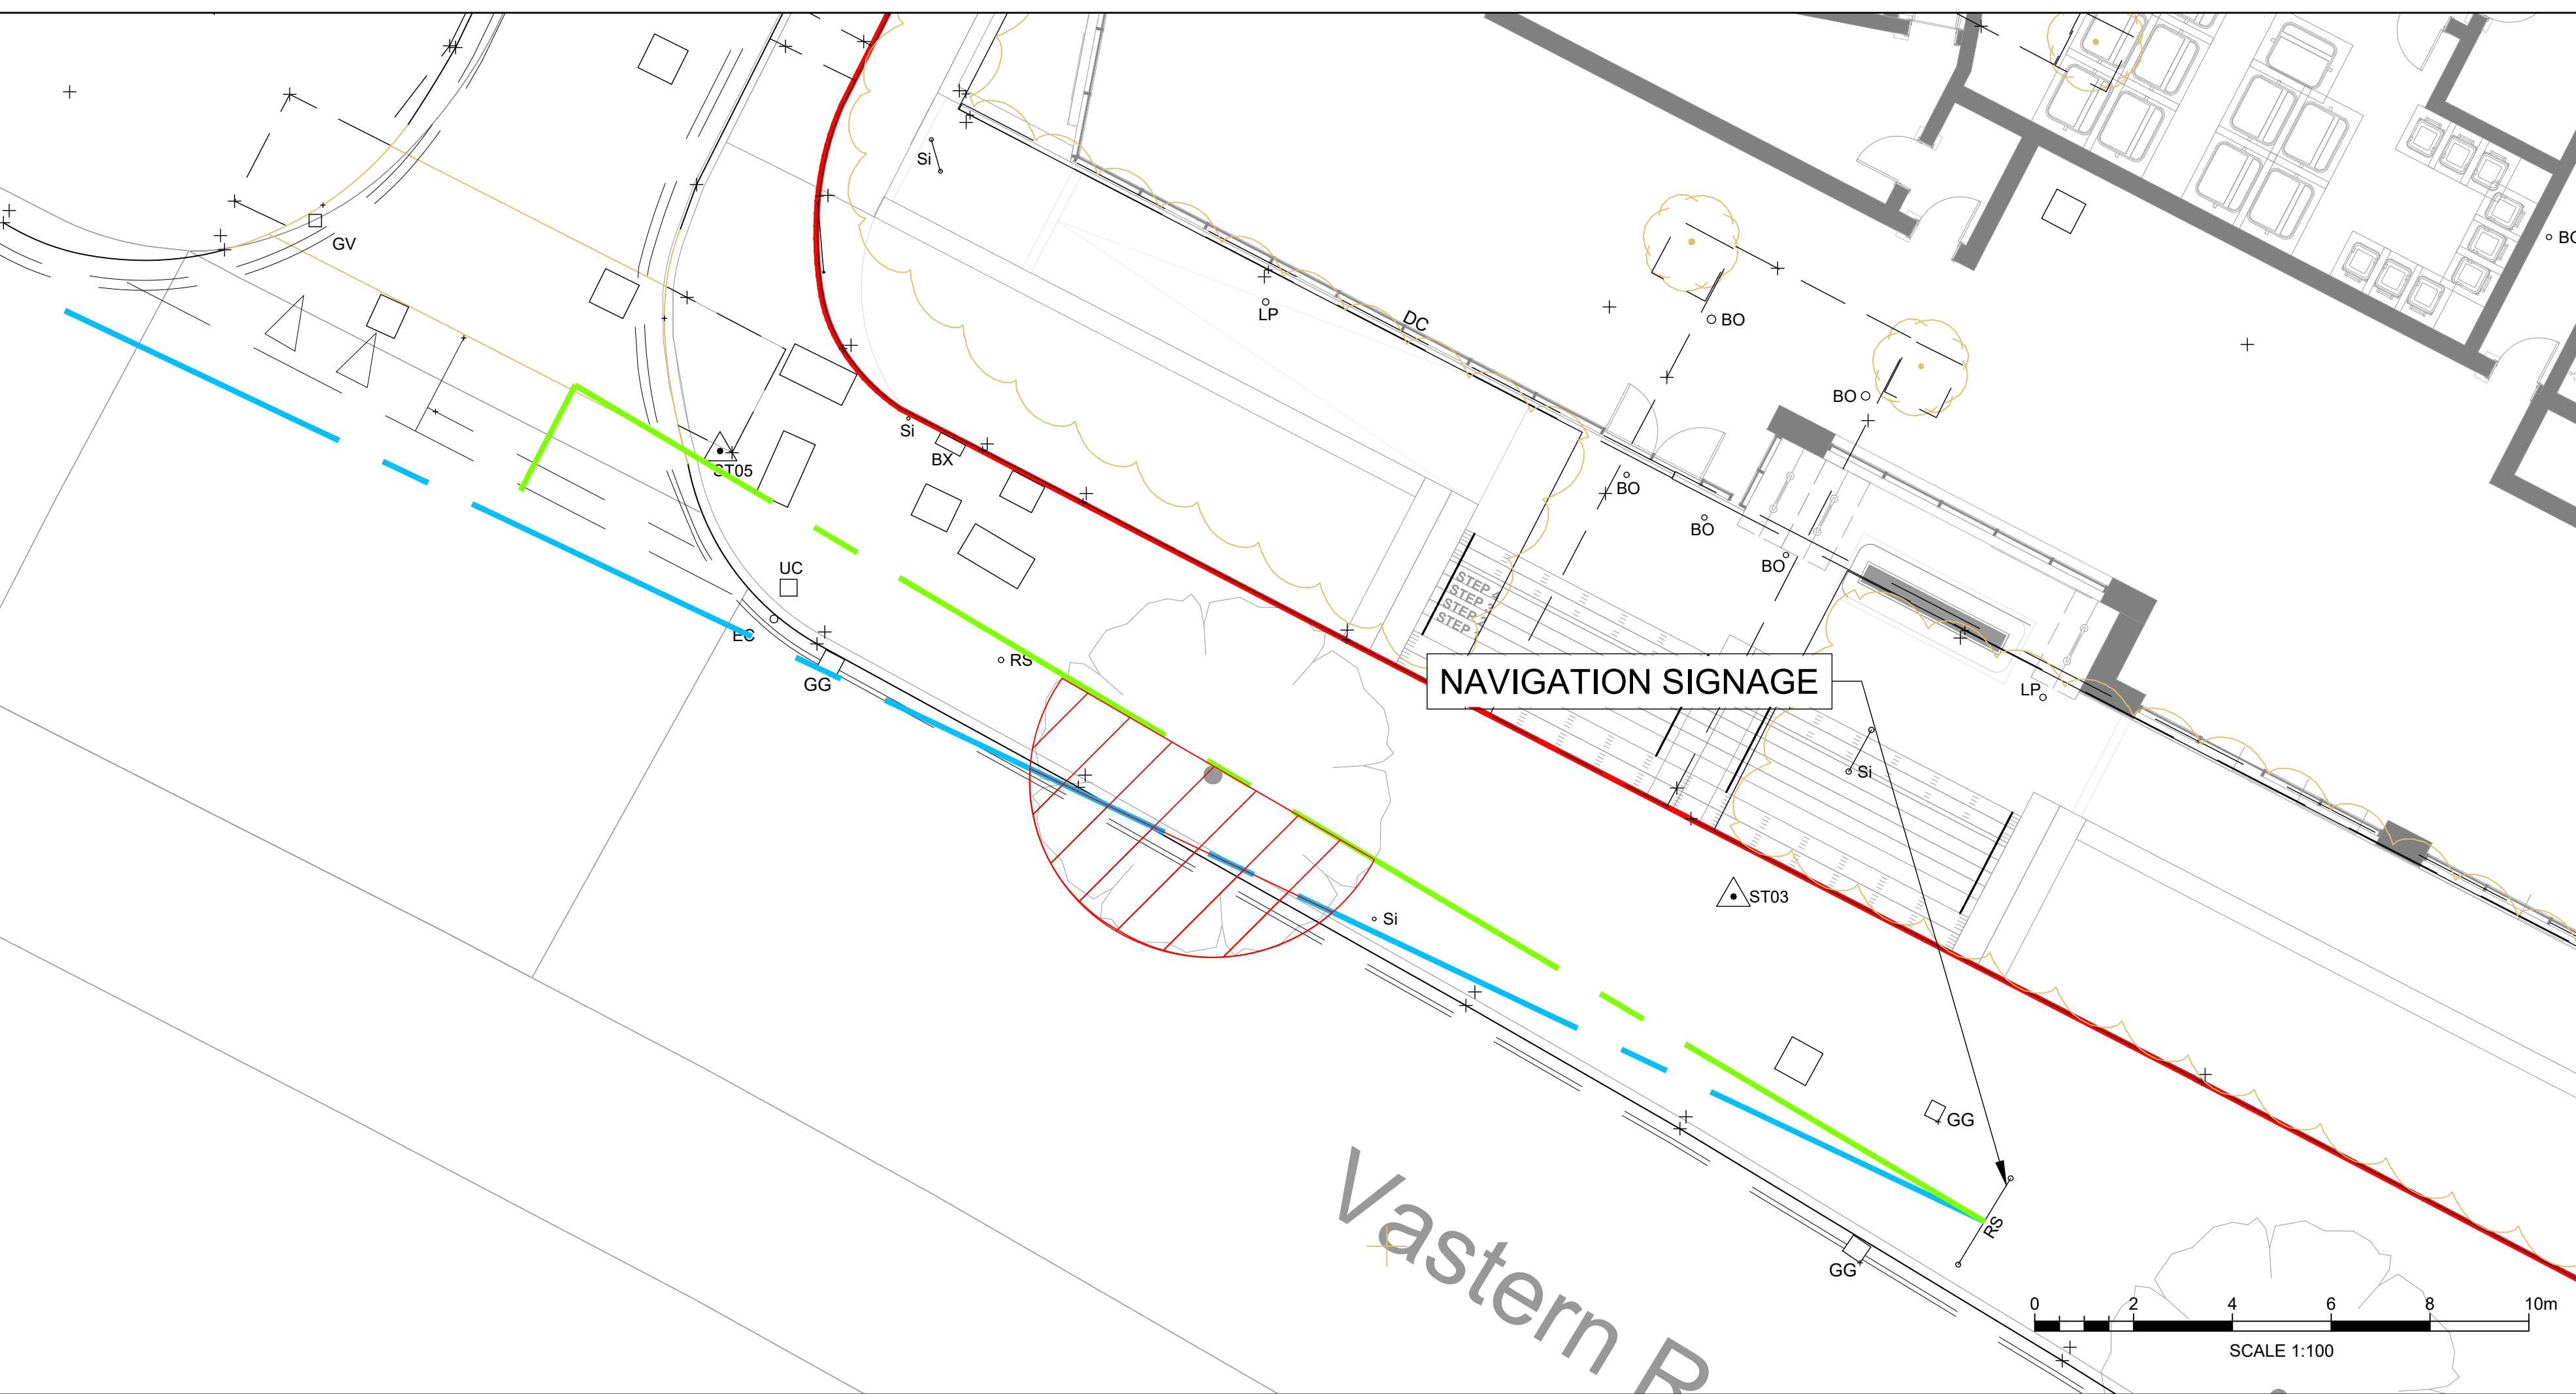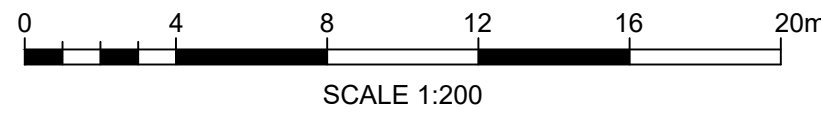

Stantec UK Limited
Caversham Bridge House, Waterman Place
Reading
RG1 8DN
Tel: +44 1189 500 761
www.stantec.com/uk

Copyright Reserved

The Contractor shall verify and be responsible for all dimensions. DO NOT scale the drawing.
Any errors or omissions shall be reported to Stantec without delay.
The Copyrights to all designs and drawings are the property of Stantec.
Reproduction or use for any purpose other than that authorised by Stantec is forbidden.

Notes

UTILITIES NOTE: The position of any existing public or private sewers, utility services, plant or apparatus shown on this drawing is believed to be correct, but no warranty to this is expressed or implied. Other such plant or apparatus may also be present but not shown. The Contractor is therefore advised to undertake their own investigation where the presence of any existing sewers, services, plant or apparatus may affect their operations.

KEY

- SITE BOUNDARY
- - - FORWARD VISIBILITY 43m AT 30mph WITH 1m KERB SEPARATION
- - - JUNCTION VISIBILITY 2.4m TO SIGNAGE.
- OBSTRUCTION TO VISIBILITY

P03_UPDATED MASTERPLAN	SW	RH	2025.02.27
P02_UPDATED MASTERPLAN	ML	CB	2025.02.14
P01_FIRST ISSUE	ML	CB	2024.12.12
Issued/Revision	By	Appd	YYYY.MM.DD
	ML	ML	CB 2024.12.12
	Dwn.	Dsgn.	Chkd. YYYY.MM.DD

Issue Status

S2 - FOR INFORMATION

This document is suitable only for the purpose noted above.
Use of this document for any other purpose is not permitted.

Client/Project Logo

Client/Project
PACKAGED LIVING


NORMAN PLACE, READING

Reading, UK

Title
VISIBILITY TO SIGNAGE ALONG THE A329

Project No. 332610561	A1 Scale 1:100
Revision P03	Drawing No. 332610561-STN-HGN-XX-DR-H-0020

PROPOSED AERIAL LADDER PLATFORM
ACCESS ROUTES:

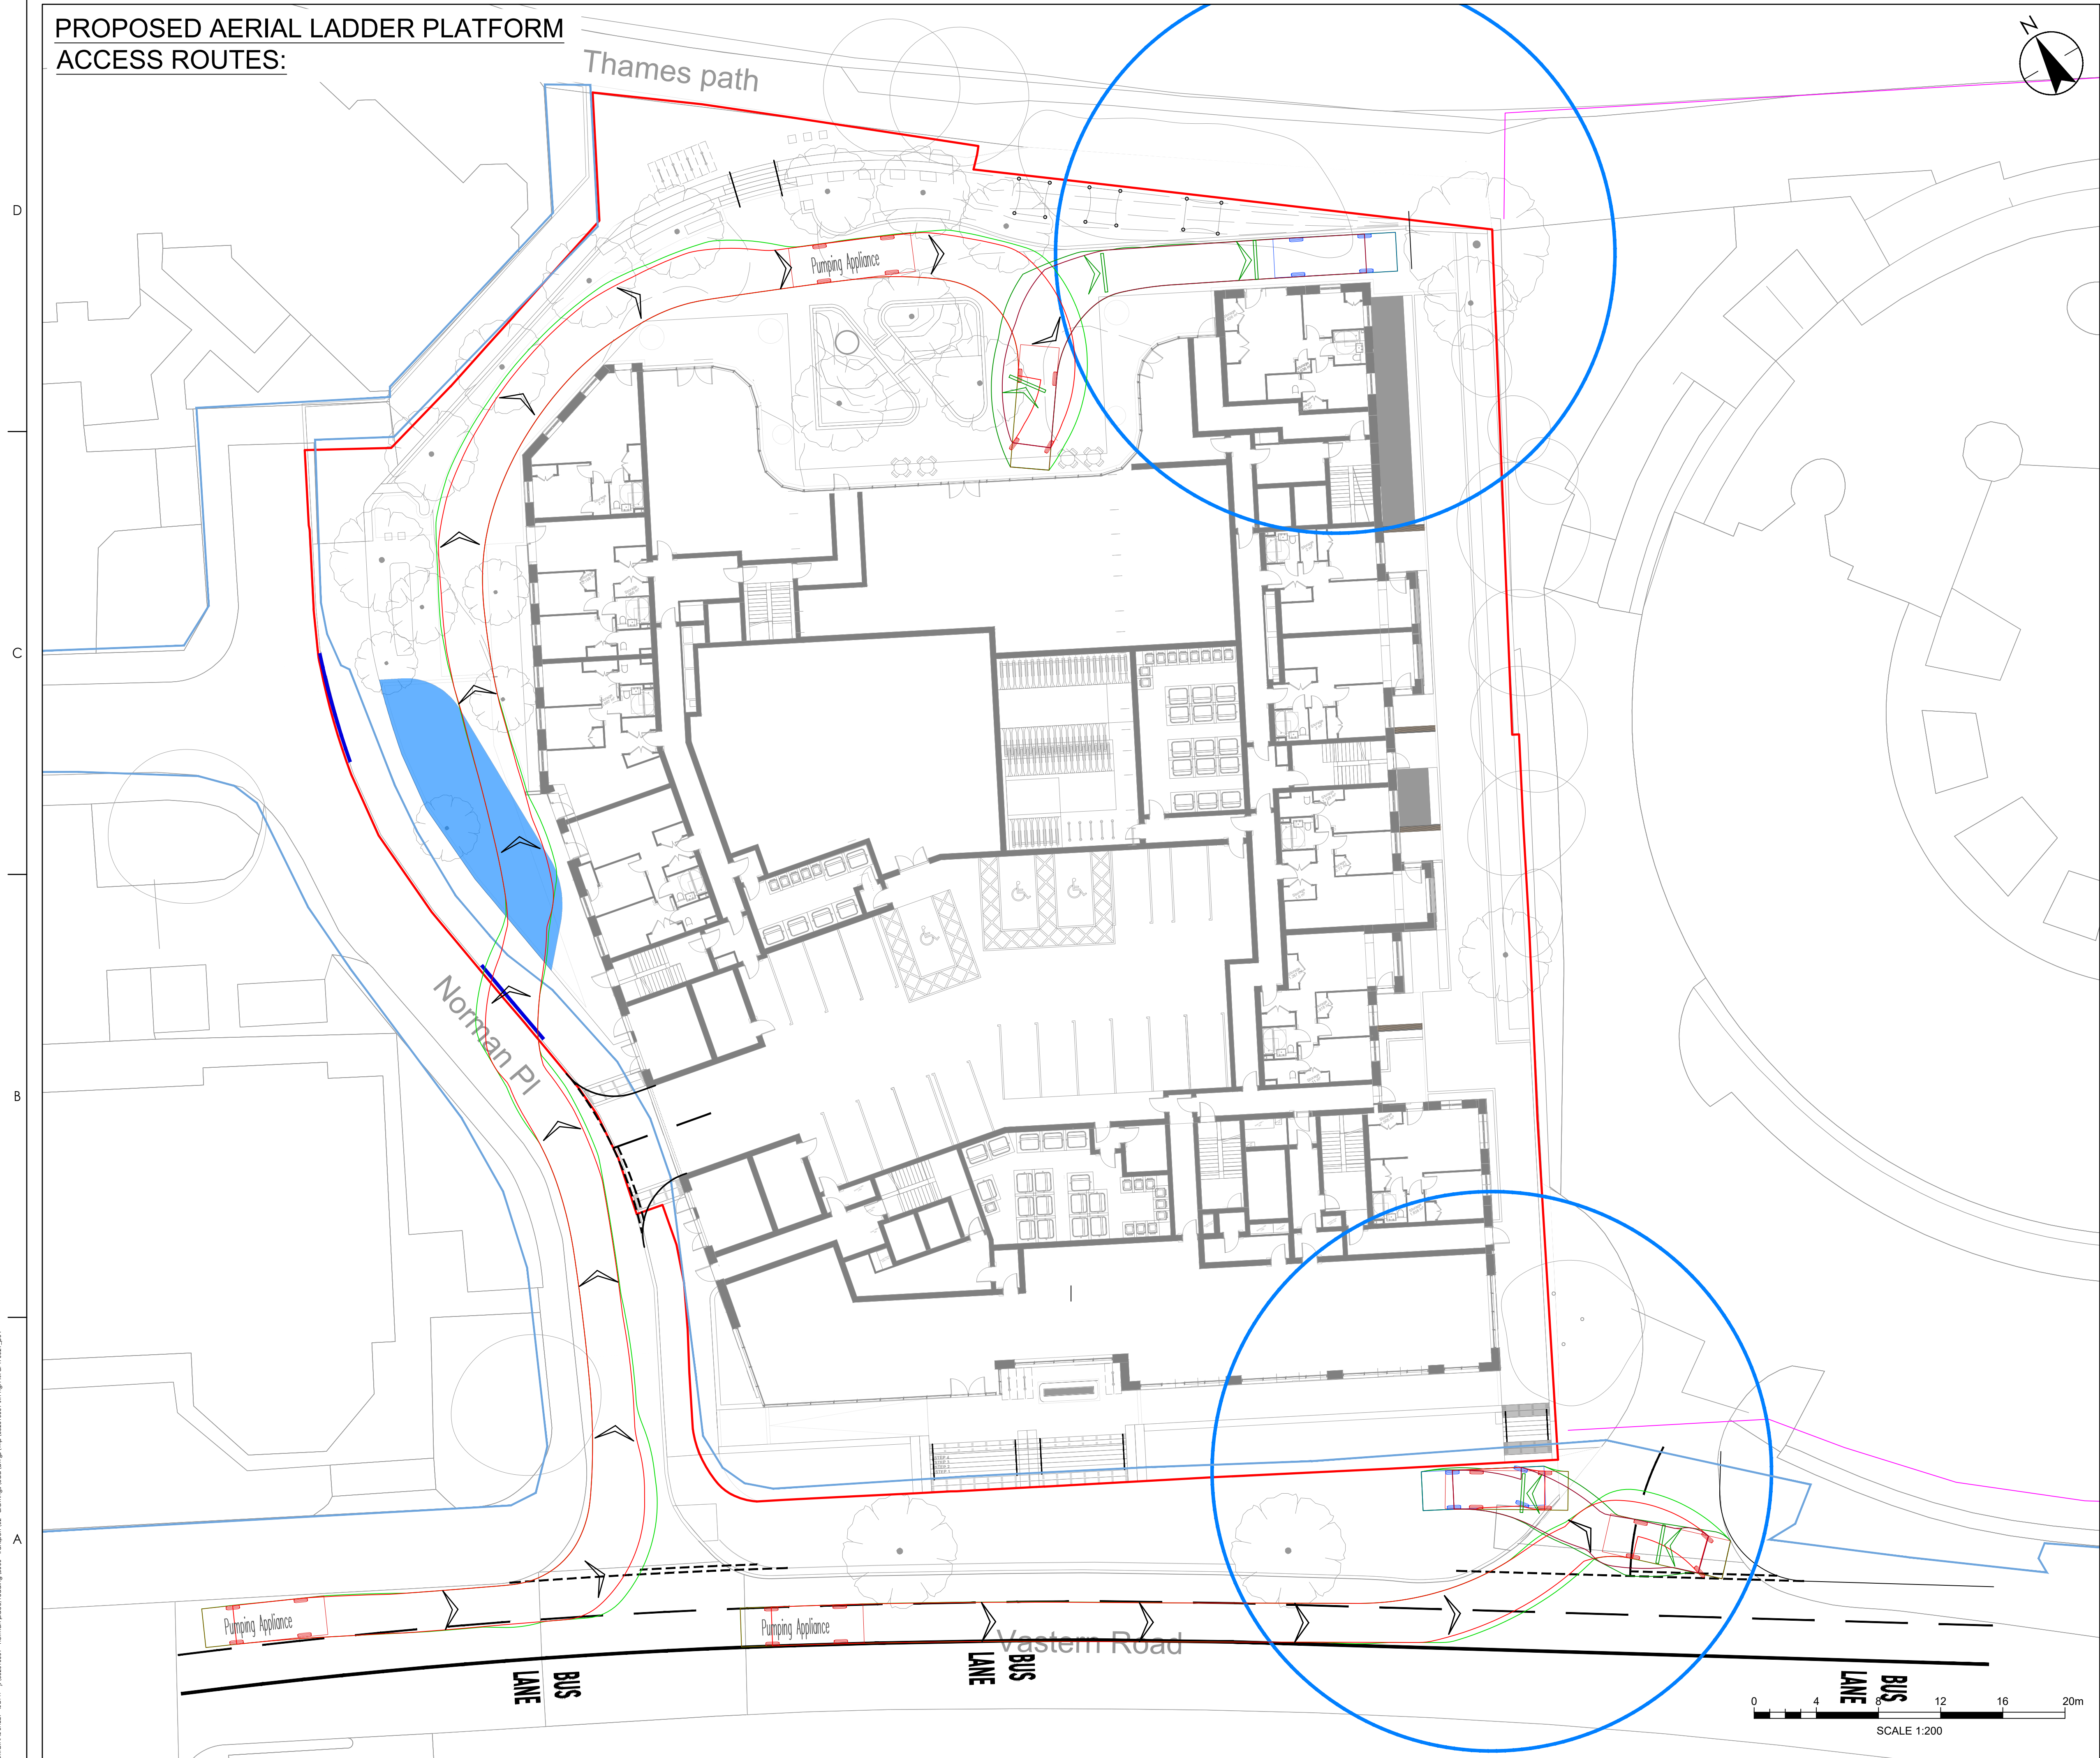


Stantec UK Limited
Caversham Bridge House, Waterman Place
Reading
RG1 8DN
Tel. +44 1189 500 761
www.stantec.com/uk

Copyright Reserved

The Contractor shall verify and be responsible for all dimensions. DO NOT scale the drawing.
Any errors or omissions shall be reported to Stantec without delay.
The Copyrights to all designs and drawings are the property of Stantec.
Reproduction or use for any purpose other than that authorised by Stantec is forbidden.

Notes

UTILITIES NOTE: The position of any existing public or private sewers, utility services, plant or apparatus shown on this drawing is believed to be correct, but no warranty to this is expressed or implied. Other such plant or apparatus may also be present but not shown. The Contractor is therefore advised to undertake their own investigation where the presence of any existing sewers, services, plant or apparatus may affect their operations.

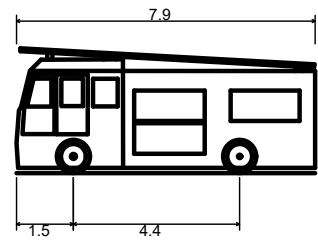

Pumping Appliance	7 900m
Overall Length	2 500m
Overall Width	3 300m
Overall Body Height	0 140m
Min Body Ground Clearance	2 500m
Track Width	4 00s
Lock to lock time	7 750m
Kerb to Kerb Turning Radius	

KEY:

- 18m RADIUS AROUND STAIRWELL
- SITE BOUNDARY
- NEIGHBOURING SITE BOUNDARY
- HIGHWAY BOUNDARY
- LAYBY
- DROP KERB FOR LAYBY ACCESS

P04 UPDATED MASTERPLAN	SW	RH	2025.02.27
P03 UPDATED TRACKING	SW	RH	2025.02.25
P02 UPDATED TRACKING	RS	RH	2025.02.17
P01 FIRST ISSUE	ML	CB	2025.02.14
Issued/Revision	By	Appd	YYYY.MM.DD
	MH	MH	CB
	Dwn.	Dsgn.	Chkd.
			2025.02.14
			YYYY.MM.DD

Issue Status

S2 - FOR INFORMATION

This document is suitable only for the
purpose noted above.
Use of this document for any other
purpose is not permitted.

Client/Project Logo

Client/Project
PACKAGED LIVING

NORMAN PLACE, READING

Reading, UK

Title

PROPOSED AERIAL LADDER PLATFORM
ACCESS ROUTES

Project No.
332610561

A1 Scale
1:200

Revision
P04

Drawing No.
332610561-STN-HGN-XX-DR-H-0021



Copyright Reserved


The Contractor shall verify and be responsible for all dimensions. DO NOT scale the drawing. Any errors or omissions shall be reported to Stantec without delay.
The Copyrights to all designs and drawings are the property of Stantec.
Reproduction or use for any purpose other than that authorised by Stantec is forbidden.

Notes

UTILITIES NOTE: The position of any existing public or private sewers, utility services, plant or apparatus shown on this drawing is believed to be correct, but no warranty to this is expressed or implied. Other such plant or apparatus may also be present but not shown. The Contractor is therefore advised to undertake their own investigation where the presence of any existing sewers, services, plant or apparatus may affect their operations.

KEY

-  SITE BOUNDARY
 DROP KERB FOR LAYBY ACCESS
 PROPOSED SHARED FOOTWAY/ CYCLEWAY
 PROPOSED LAYBY

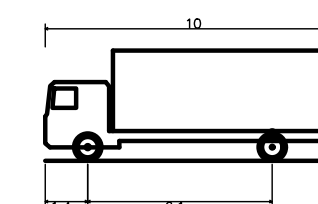

FTA Design 13/18 Tonne Rigid Vehicle (2016)	
Overall Length	10.000m
Overall Width	2.550m
Overall Body Height	3.645m
Min Body Ground Clearance	0.440m
Track Width	2.470m
Lock to lock time	3.00s
Kerb to Kerb Turning Radius	11.000m

P02 UPDATED MASTERPLAN	SW	RH	2025.02.27
P01 FIRST ISSUE	BS	RH	2025.02.17
Issued/Revision	By	Appd	YYYY.MM.DD
	BS	RH	2025.02.17
	Dwn.	Chkd.	YYYY.MM.DD

Issue Status

S2 - FOR INFORMATION

This document is suitable only for the purpose noted above.
Use of this document for any other purpose is not permitted.

Client/Project Logo

Client/Project
PACKAGED LIVING


NORMAN PLACE, READING

Reading, UK

Title

PROPOSED SERVICING AREA VEHICLE
TRACKING - 10m RIGID HGV
SOUTHERN LAYBY ACCESS

Project No. 332610561	AT Scale 1:100
Revision P02	Drawing No. 332610561-STN-HGN-XX-DR-H-0023

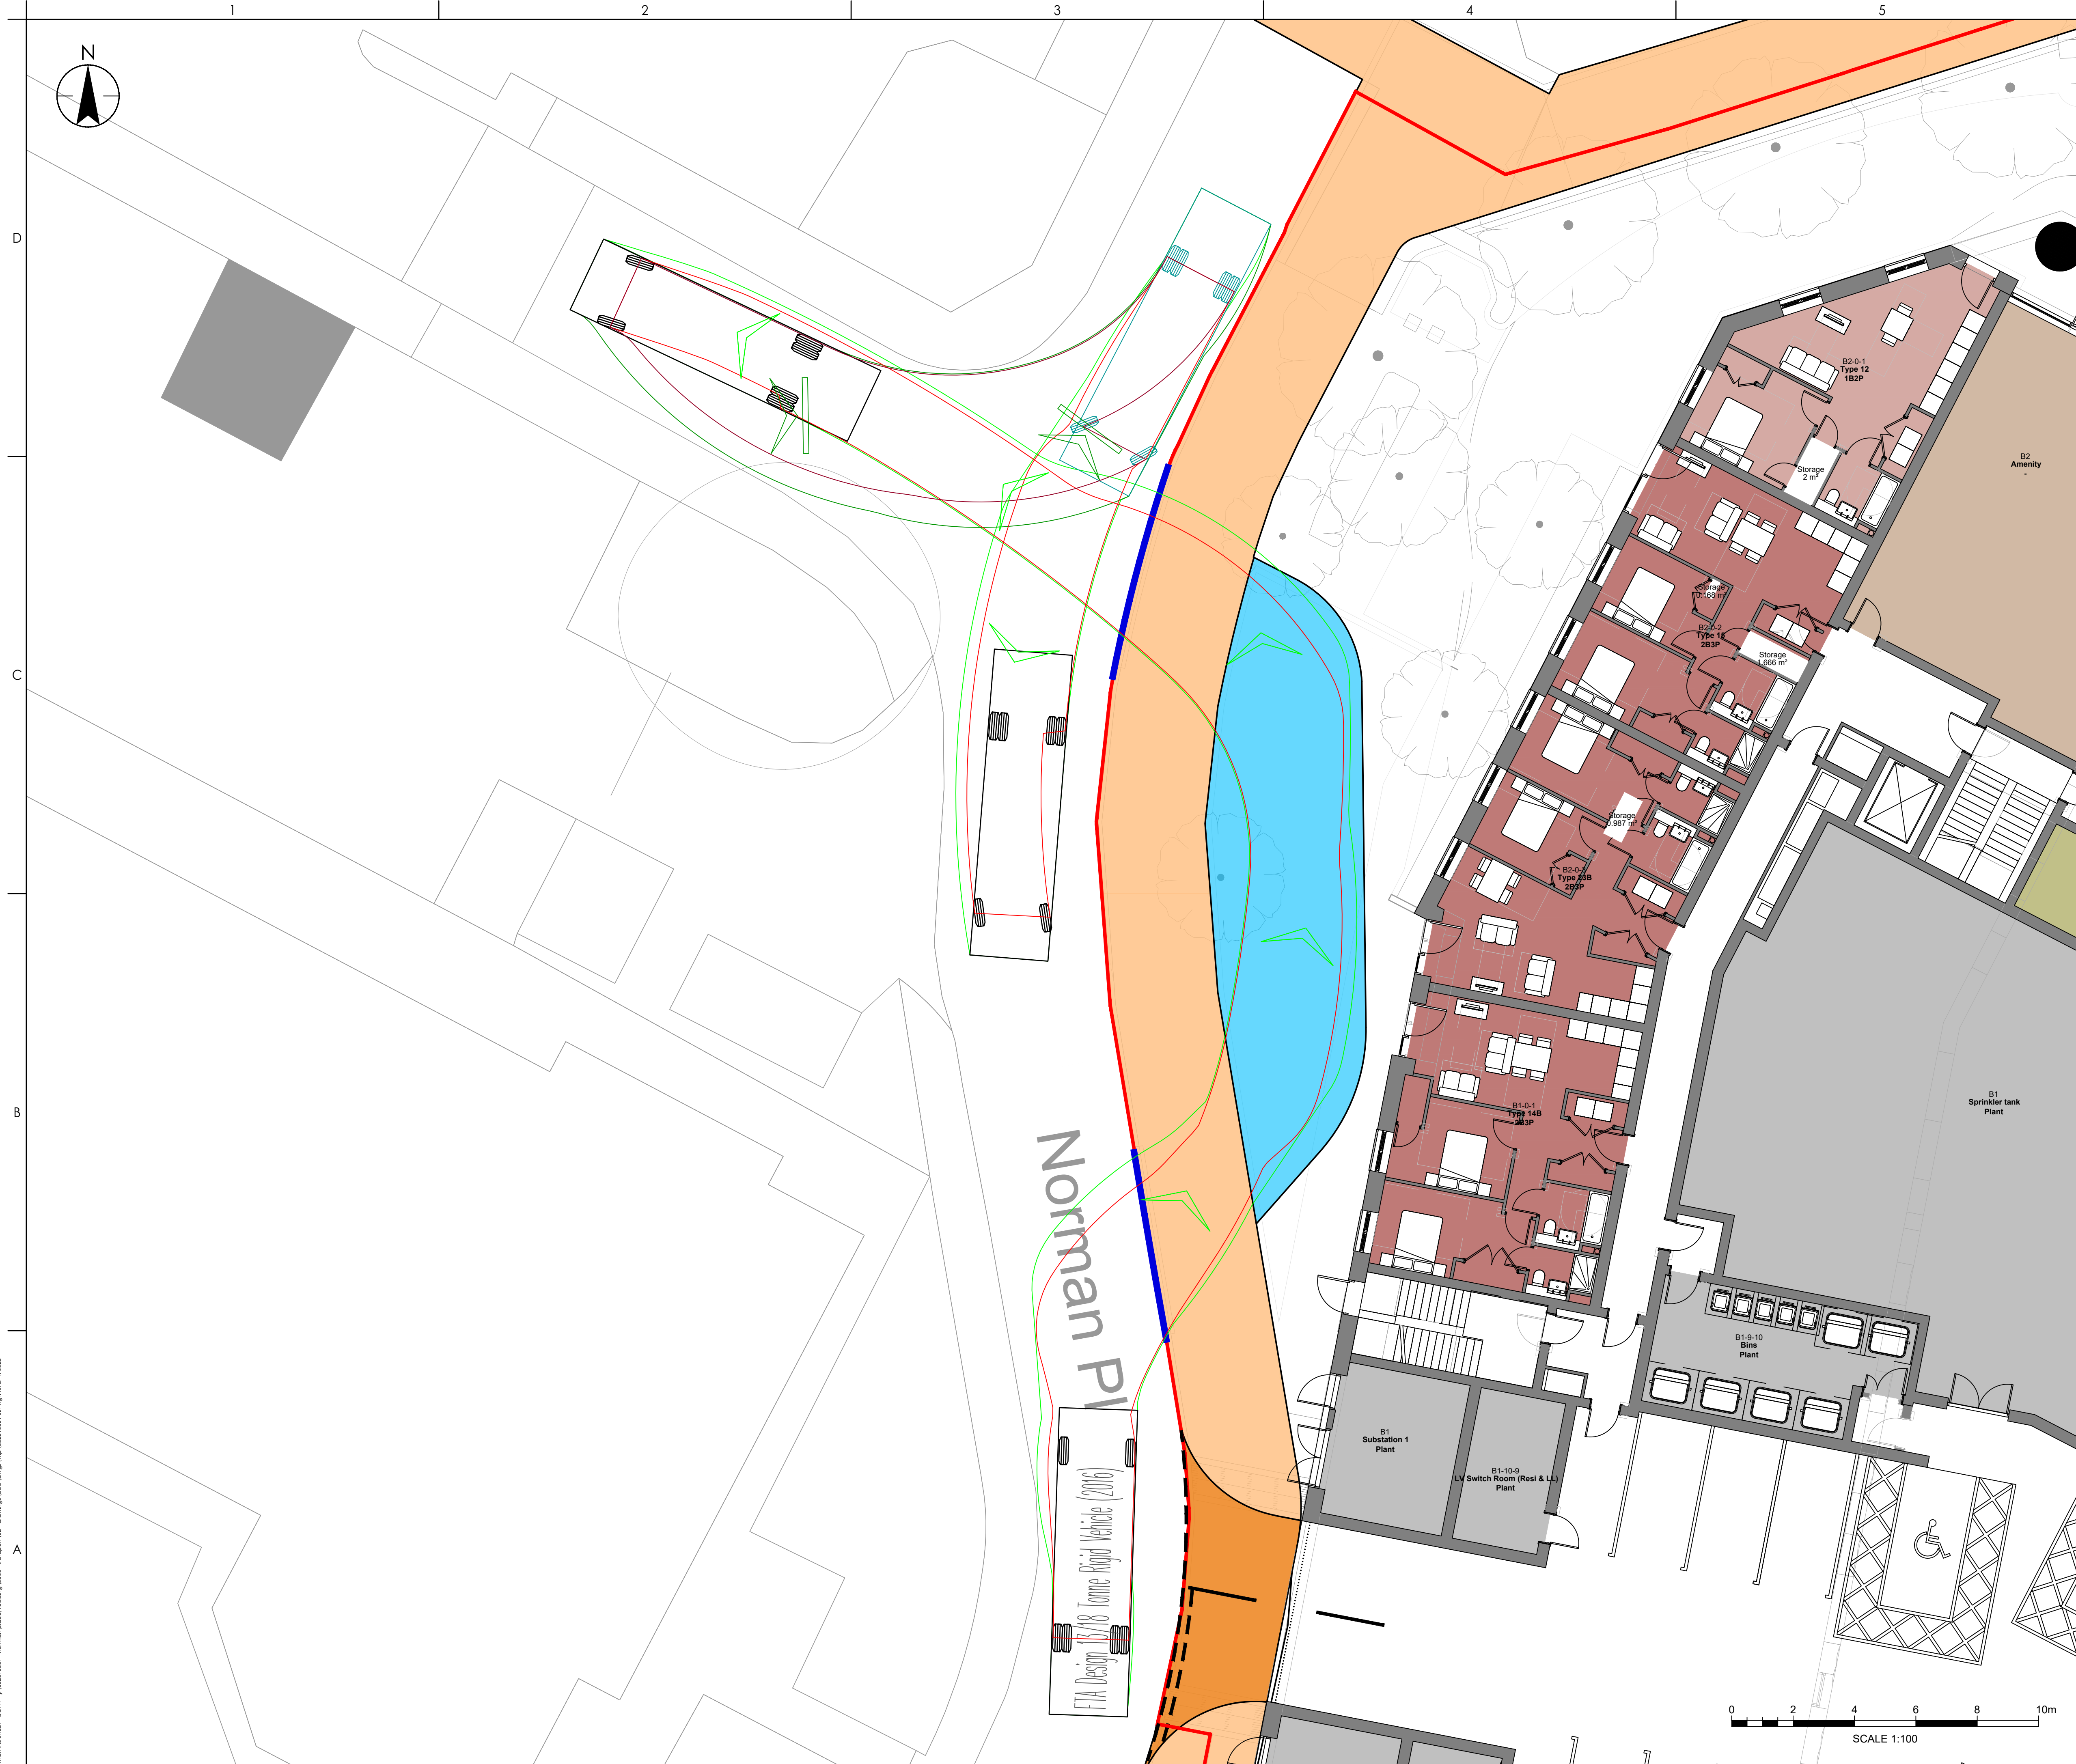



Copyright Reserved


The Contractor shall verify and be responsible for all dimensions. DO NOT scale the drawing.
Any errors or omissions shall be reported to Stantec without delay.
The Copyrights to all designs and drawings are the property of Stantec.
Reproduction or use for any purpose other than that authorised by Stantec is forbidden.

Notes

UTILITIES NOTE: The position of any existing public or private sewers, utility services, plant or apparatus shown on this drawing is believed to be correct, but no warranty to this is expressed or implied. Other such plant or apparatus may also be present but not shown. The Contractor is therefore advised to undertake their own investigation where the presence of any existing sewers, services, plant or apparatus may affect their operations.

KEY

- | | |
|---|--|
|  | SITE BOUNDARY |
|  | 1100L EURO BIN - 1.295m x 1.370m (13 BINS) |
|  | 240L BIN - 0.730m x 0.580m (13 BINS) |
|  | DROP KERB FOR LAYBY ACCESS |
|  | PROPOSED SHARED FOOTWAY/ CYCLEWAY |
|  | PROPOSED LAYBY |

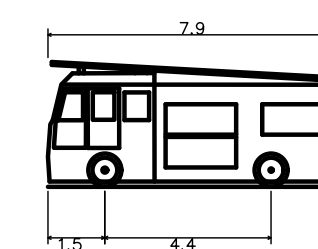

Pumping Appliance	
Overall Length	7.900m
Overall Width	2.500m
Overall Body Height	3.300m
Min Body Ground Clearance	0.140m
Track Width	2.500m
Lock to lock time	4.00s
Kerb to Kerb Turning Radius	7.750m

P09_UPDATED MASTERPLAN	SW	RH	2025.02.27
P08_UPDATED TRACKING	SW	RH	2025.02.25
P07_UPDATED BIN STORE AND KEY	BS	RH	2025.02.17
P06_UPDATED TO BIN STORE	ML	CB	2025.02.14
P05_BIN COLLECTION	ML	CB	2025.01.24
P04_ADDED 240 BINS	ML	CB	2025.01.23
P03_UPDATED MASTERPLAN	ML	CB	2025.01.23
P02_UPDATED MASTERPLAN	ML	CB	2024.06.03
P01_FIRST ISSUE	ML	CB	2024.05.08
Issued/Revision	By	Apprd	YYYY.MM.DD
	MH	CB	2023.11.13
	Dwn.	Dsgn.	Chkd.
			YYYY.MM.DD

Issue Status

S2 - FOR INFORMATION

This document is suitable only for the purpose noted above.
Use of this document for any other purpose is not permitted.

Client/Project Logo


Client/Project
PACKAGED LIVING

NORMAN PLACE, READING

Reading, UK

Title
PROPOSED BIN STORE AND ALP
TRACKING

Project No. 332610561	AI Scale 1:100
Revision P09	Drawing No. 332610561-STN-HGN-XX-DR-H-0006

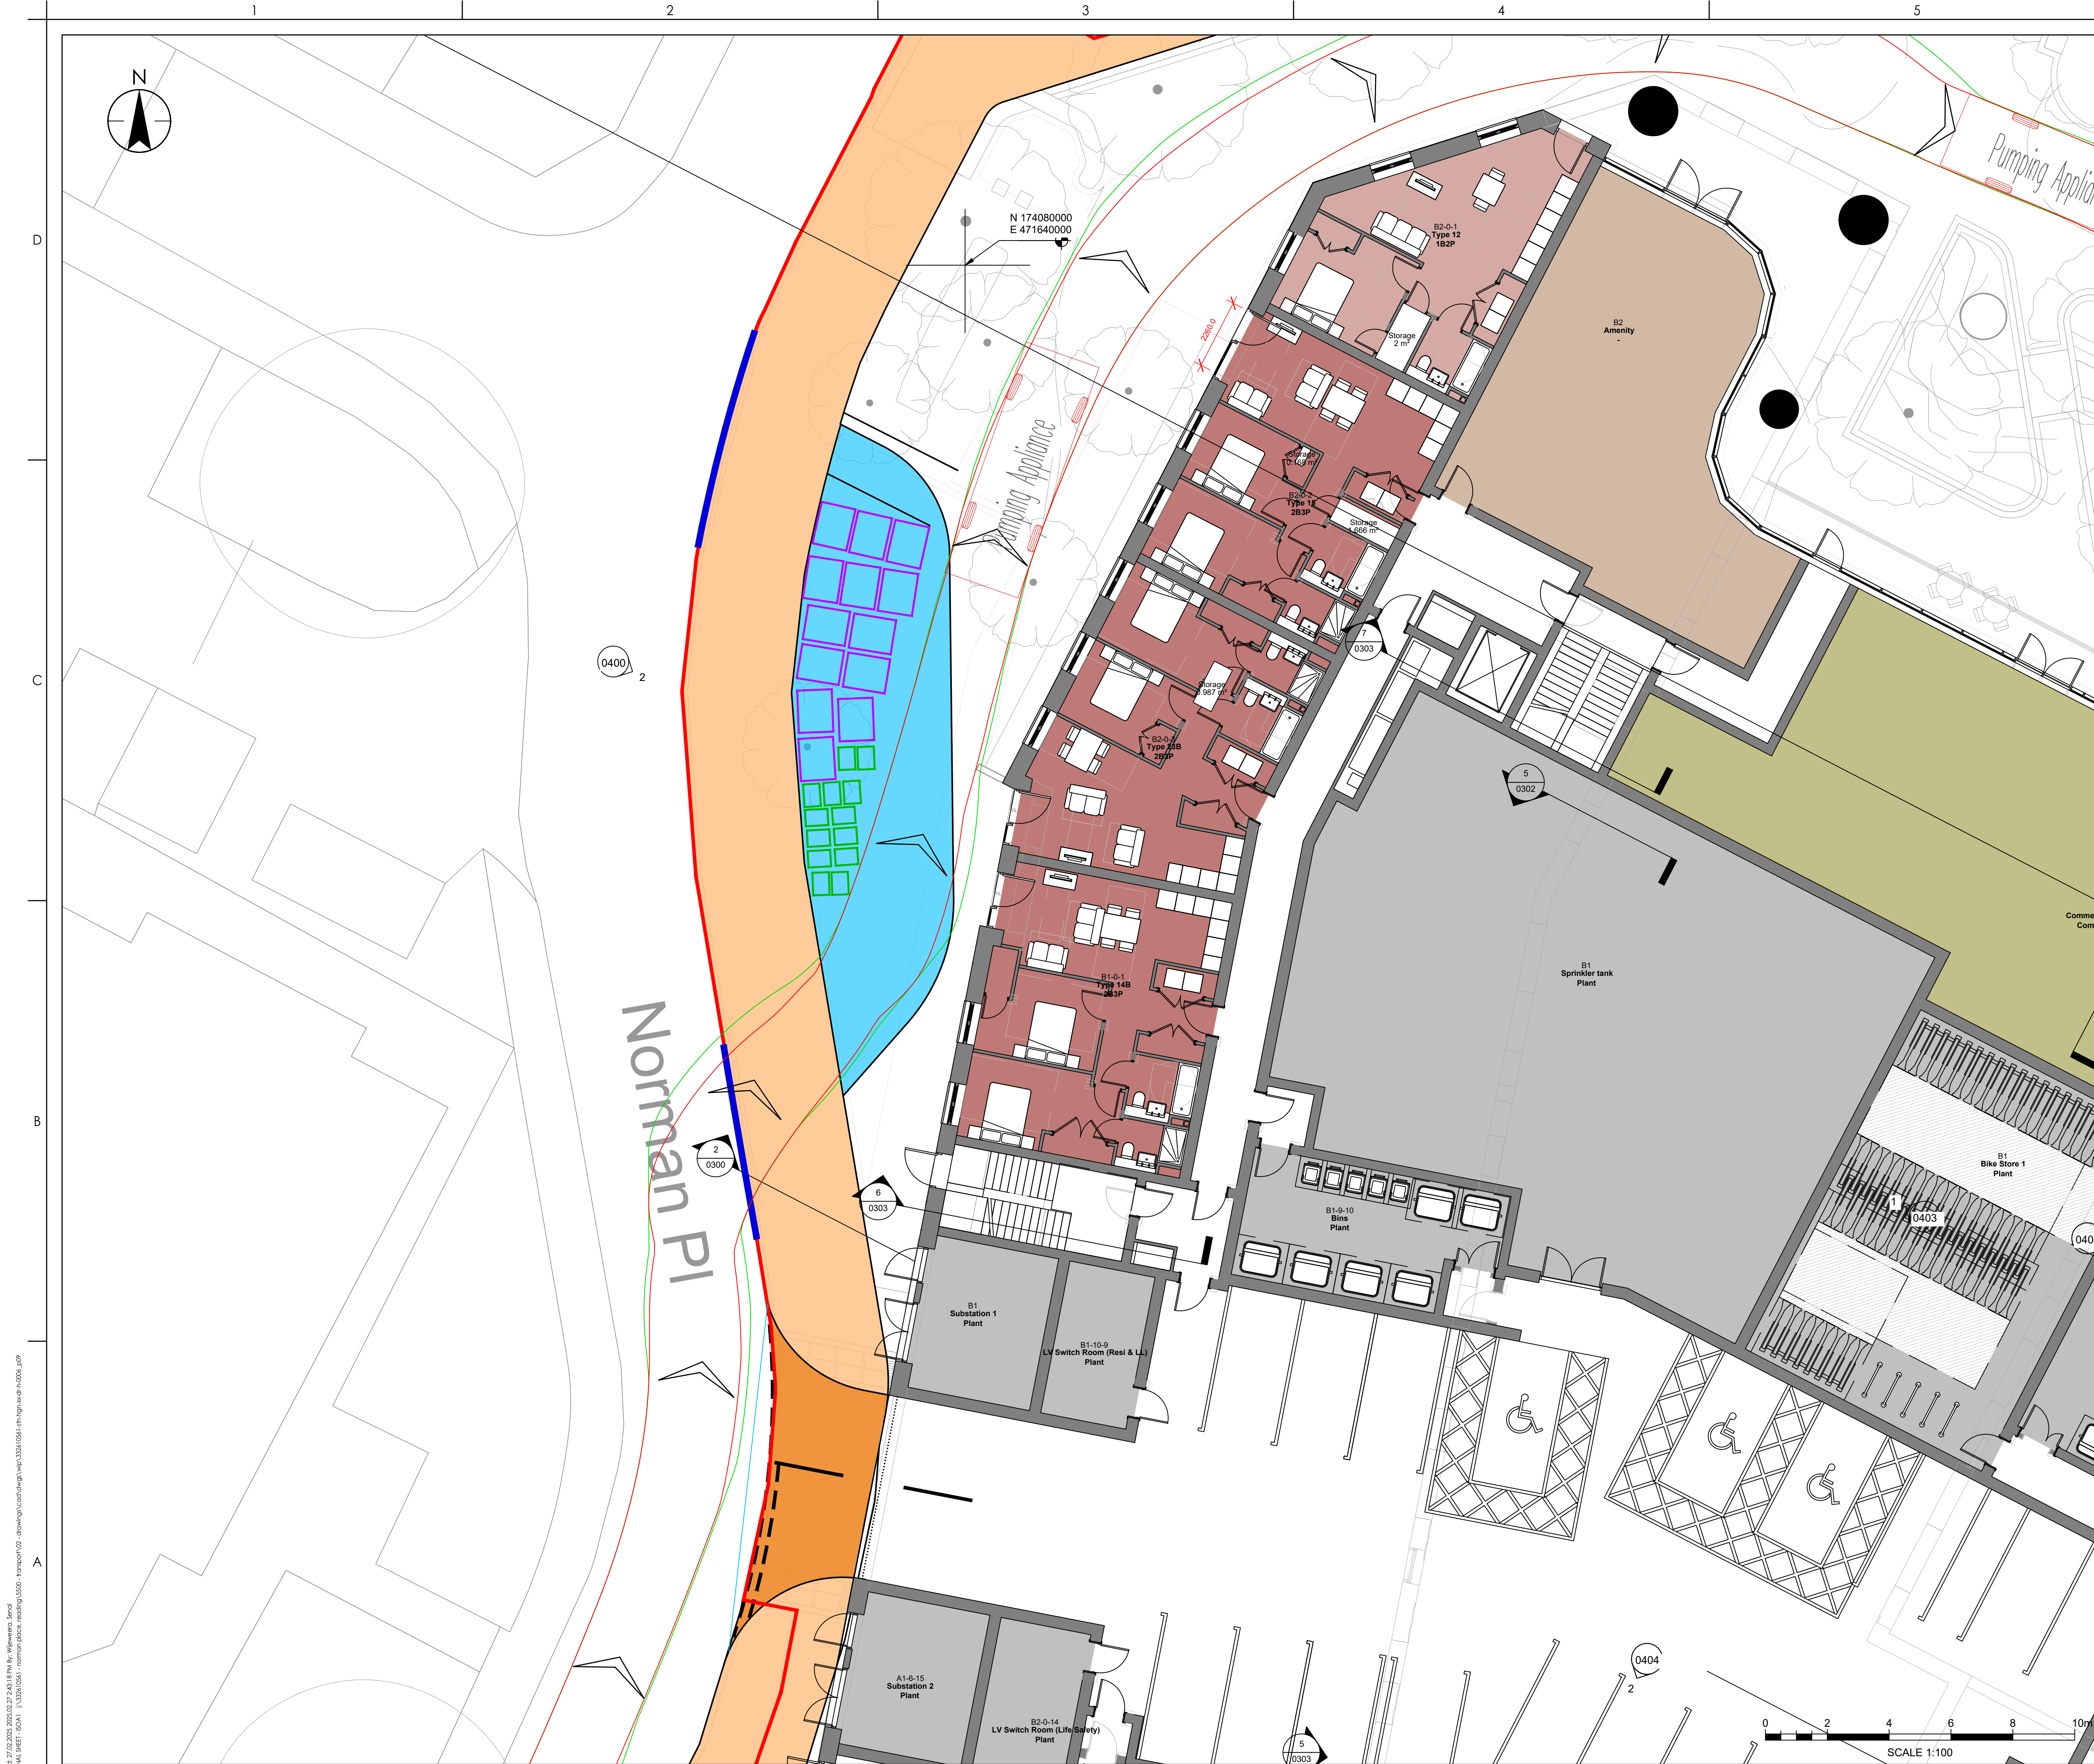

To: 27.02.2025 20:25:18 PM By: Wijeweera, Senal
 ORIGINAL SHEET - ISCA1 j:\332610561 - norman place, reading\5500 - transport\02 - drawings\cadd\dwg\wp\332610561-sth-ghg-xx-di-n-0006.p09



Copyright Reserved

The Contractor shall verify and be responsible for all dimensions. DO NOT scale the drawing. Any errors or omissions shall be reported to Stantec without delay.
The Copyrights to all designs and drawings are the property of Stantec.
Reproduction or use for any purpose other than that authorised by Stantec is forbidden.

Notes

UTILITIES NOTE: The position of any existing public or private sewers, utility services, plant or apparatus shown on this drawing is believed to be correct, but no warranty to this is expressed or implied. Other such plant or apparatus may also be present but not shown. The Contractor is therefore advised to undertake their own investigation where the presence of any existing sewers, services, plant or apparatus may affect their operations.

KEY

- | | |
|---|--|
|  | SITE BOUNDARY |
|  | 1100L EURO BIN - 1.295m x 1.370m (13 BINS) |
|  | 240L BIN - 0.730m x 0.580m (13 BINS) |
|  | DROP KERB FOR LAYBY ACCESS |
|  | PROPOSED SHARED FOOTWAY/ CYCLEWAY |
|  | PROPOSED LAYBY |

P07 UPDATED MASTERPLAN	SW	RH	2025.02.27
P06 UPDATED BIN STORE AND KEY	BS	RH	2025.02.17
P05 BIN COLLECTION	ML	CB	2025.01.24
P04 ADDED 240L BINS	ML	CB	2024.11.29
P03 UPDATED MASTERPLAN	ML	CB	2024.07.03
P02 UPDATED MASTERPLAN	ML	CB	2024.04.03
PD1 FIRST ISSUE	ML	CB	2024.05.08
Issued/Revision	By	Appd	YYYY.MM.DD
	Dwn	MH	CB 2023.11.13
	Mh.	Dsgn.	Chkd. YYYY.MM.DD

Issue Status

S2 - FOR INFORMATION

This document is suitable only for the purpose noted above.
Use of this document for any other purpose is not permitted.

Client/Project Logo


Client/Project
PACKAGED LIVING

NORMAN PLACE, READING

Reading, UK

Title
PROPOSED BIN STORE AND COLLECTION

Project No. 332610561	A1 Scale 1:100
Revision P07	Drawing No. 332610561-STN-HGN-XX-DR-H-0006B

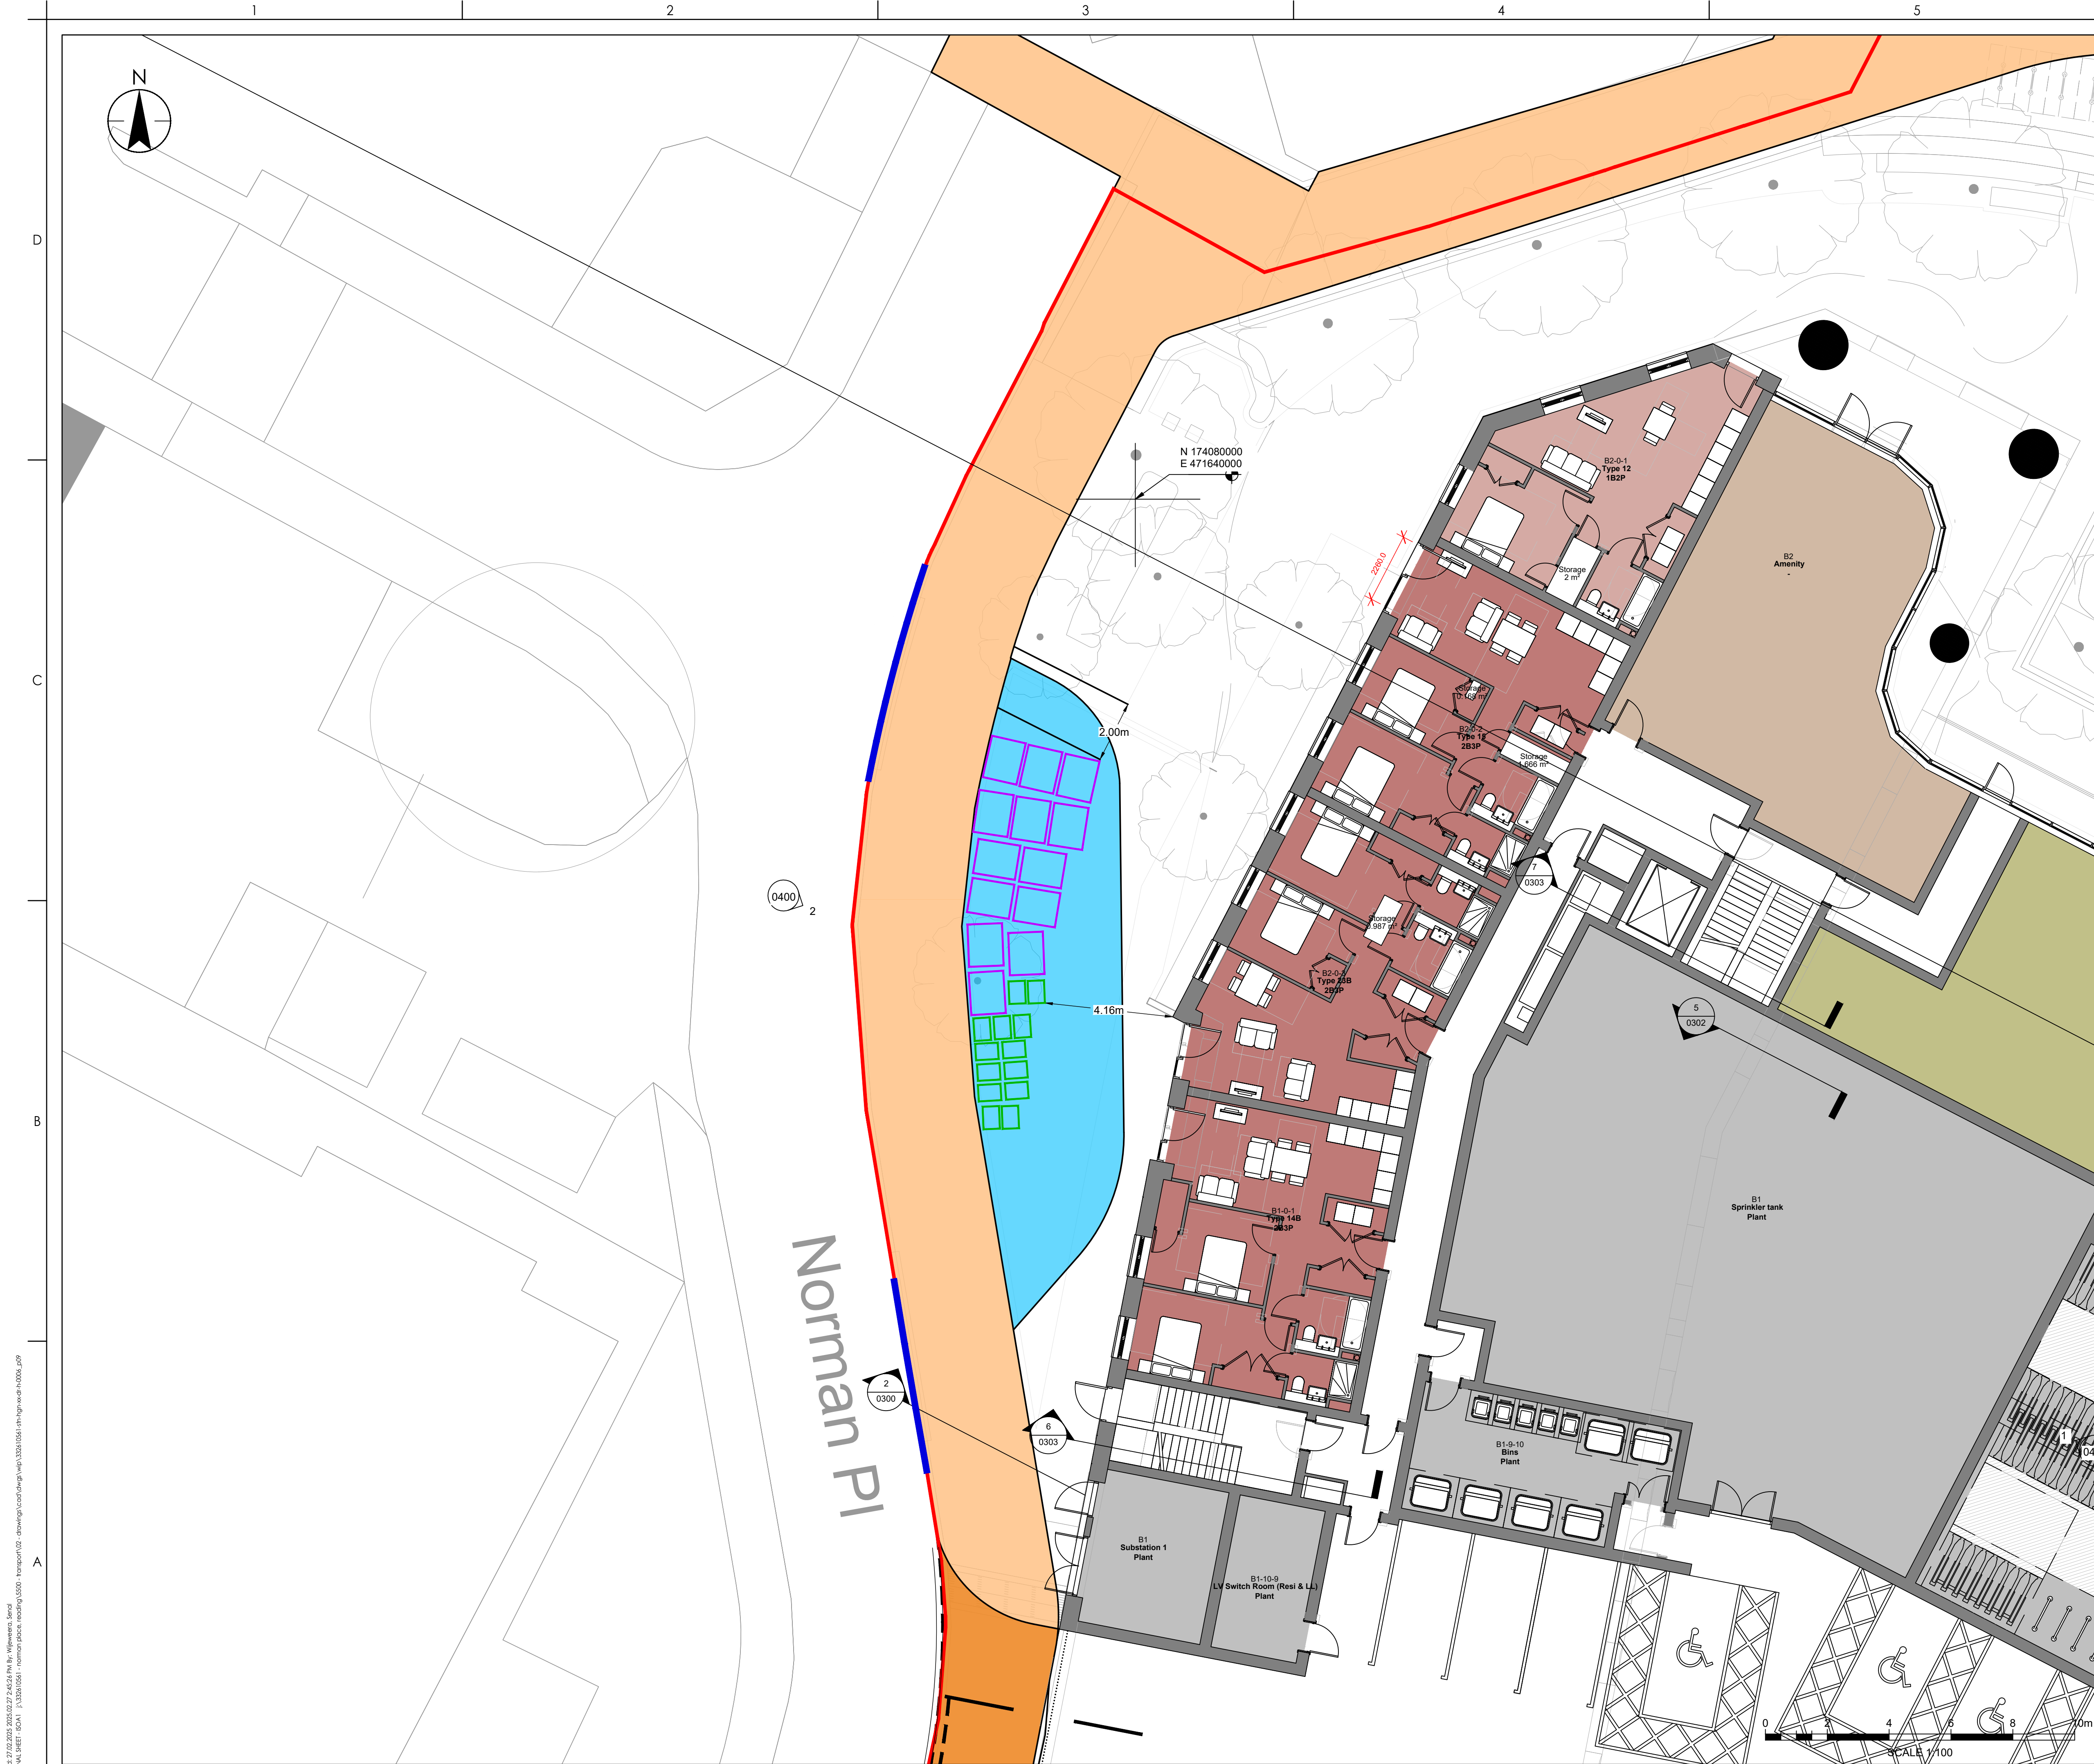

Printed: 27.02.2025 20:25:26 PM By: Wijeweera, Senal
ORIGINAL SHEET - ISCA1 j:\332610561 - norman place, reading\5500 - transport\02 - drawings\cadd\dwg\wip\332610561-sth-gxw-xdr-n-0006.p09