

© 2020 Cellnex

All rights reserved. No part of this publication may be reproduced, stored in a retrieval system or transmitted in any form or by any means (Electronic, Mechanical, Photocopying, Recording or otherwise), without the prior written consent of the Company.

NOTES

CABIN
H3G & EE

H3G & EE 3No. COMMSCOPE CV65BSX-M ANTENNAS AT 26.8m
BEARINGS 36°, 160° & 285° E.T.N. I.D. No.'s 317879, 317880 & 317881

H3G & EE 3No. HUAWEI AQU4518R21v06 ANTENNAS AT 26.8m BEARINGS 59°, 174° & 303° E.T.N. I.D. No's. 431419, 431420 & 431421

H3G & EE 6No. RRU'S (I.D. No's. 431422, 431423, 431424, 431425, 431426, 431427). 3No. BOB UNITS (I.D. No's. 445826, 445827, 445828). 3No RRU'S (I.D. No's. 373571, 373572, 373573). 3No. DIPLEXERS I.D. No's. 431428, 431429, 431430

H3G & EE 3 No. ANTENNAS AT 26.8m
BEARINGS 60°, 180° & 300° ETN
ID No's. 373568, 373569 & 373570

H3G & EE 3No. ANTENNAS AT 26.8m
BEARING 30°, 160° & 290° ETN
ID No's. 317879, 317880 & 317881

H3G&EE 0.6m DISH BEARING
191° AT 28.5m, ID No. 283330

1No.ARQIVA COLLINER ANTENNA AT 31.0m MEAN
BEARING 0° ID No.282372

2No.ARQIVA PANEL ANTENNA AT 29.15m MEAN
BEARING 30° AND 240° ID No's 292393 AND 292394

CTIL VF 3No. SHF ERS 2100 (I.D. No. 452775) & 3No. SHF ERS 2600 (I.D. No. 452771) INSTALLED ON EXISTING 114Ø x 5 x 3500mm LONG SUPPORT POLES BEHIND ANTENNAS

CTIL VF 1No. 0.3m DISHES AT 29.15m BEARING
259° ETN ID No. 347609 ON CHS POLES

CTIL VF 3No. AOC4518R8v06 ANTENNAS AT 29.15m MEAN
BEARINGS 120°, 240° & 0° E.T.N. I.D. No's. 452814, 452815 &
452813 TO BE REMOVED


CTIL VF 3No. AIR 6488 B42EU ANTENNAS AT 29.75m MEAN
(TOP ALIGNED AT 30.15m) BEARINGS 120°, 240° & 0° E.T.N. I.D.
No's. 452811, 452812 & 452810 ON EXISTING 114Ø x 5 x
2500mm LONG SUPPORT POLES

CTIL VF 1No. UHF GPS UNIT AT 30.15m I.D. No.
452770, ON BRACKET MOUNTINm G KIT LOCATED
TO REAR OF ANTENNA MOUNTING SUPPORT POLE

ARQIVA THAMES WATER ANTENNA
ON POLE ON HEADFRAME AT 32.9m
BEARING 0° ETN ID No. 367160

— ARQIVA THAMES WATER GPS
MOUNTED ON TOP OF EX H3G CABIN

— H3G & EE, SHF 0.3m HP DISH AT 23.0m,
BEARING 245° ETN. ID No.281767

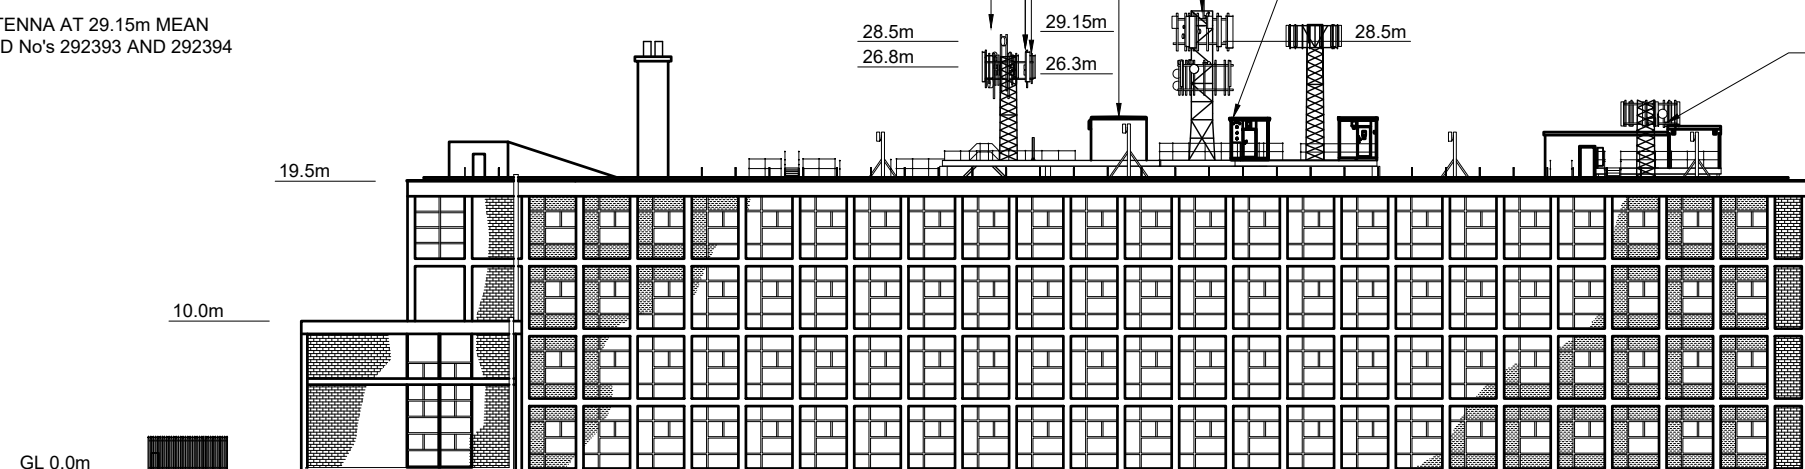

BT SKYLINE No.

RG0019

42.A	COM-0025454		HFC	
	PLANNING ISSUE			
42	COM0020305	13/03/24	MCD	MCD
	PROJECT REMOVAL			
41		28/03/23	GBC	GBC
40	COM0020305	02/11/22	BEA	BEA
	PLANNING			
39	COM-0018969	10/06/22	NOV	NOV
	PLANNING			
ISS	REVISION	DATE	DRN	APP



Crawley Court, Winchester, Hampshire, SO21 2QA
Tel. 01962 823434, Fax. 01962 822378

SITE No	167371
---------	--------

READING ZSC
BASINGSTOKE ROAD
READING
BERKSHIRE
RG2 0EW

NGR	SU 72100 71920
-----	----------------

OS GRID	472100 171920
---------	---------------

TITLE
ELEVATION
EXISTING
SOUTH

SCALE 1:500

DRAWN	IM	01/06/11
-------	----	----------

APPROVED	MCD	13/03/24
----------	-----	----------

DRG No.	Sheet 1 of 2	Re
---------	--------------	----

167371-00-002-MD04242.A