


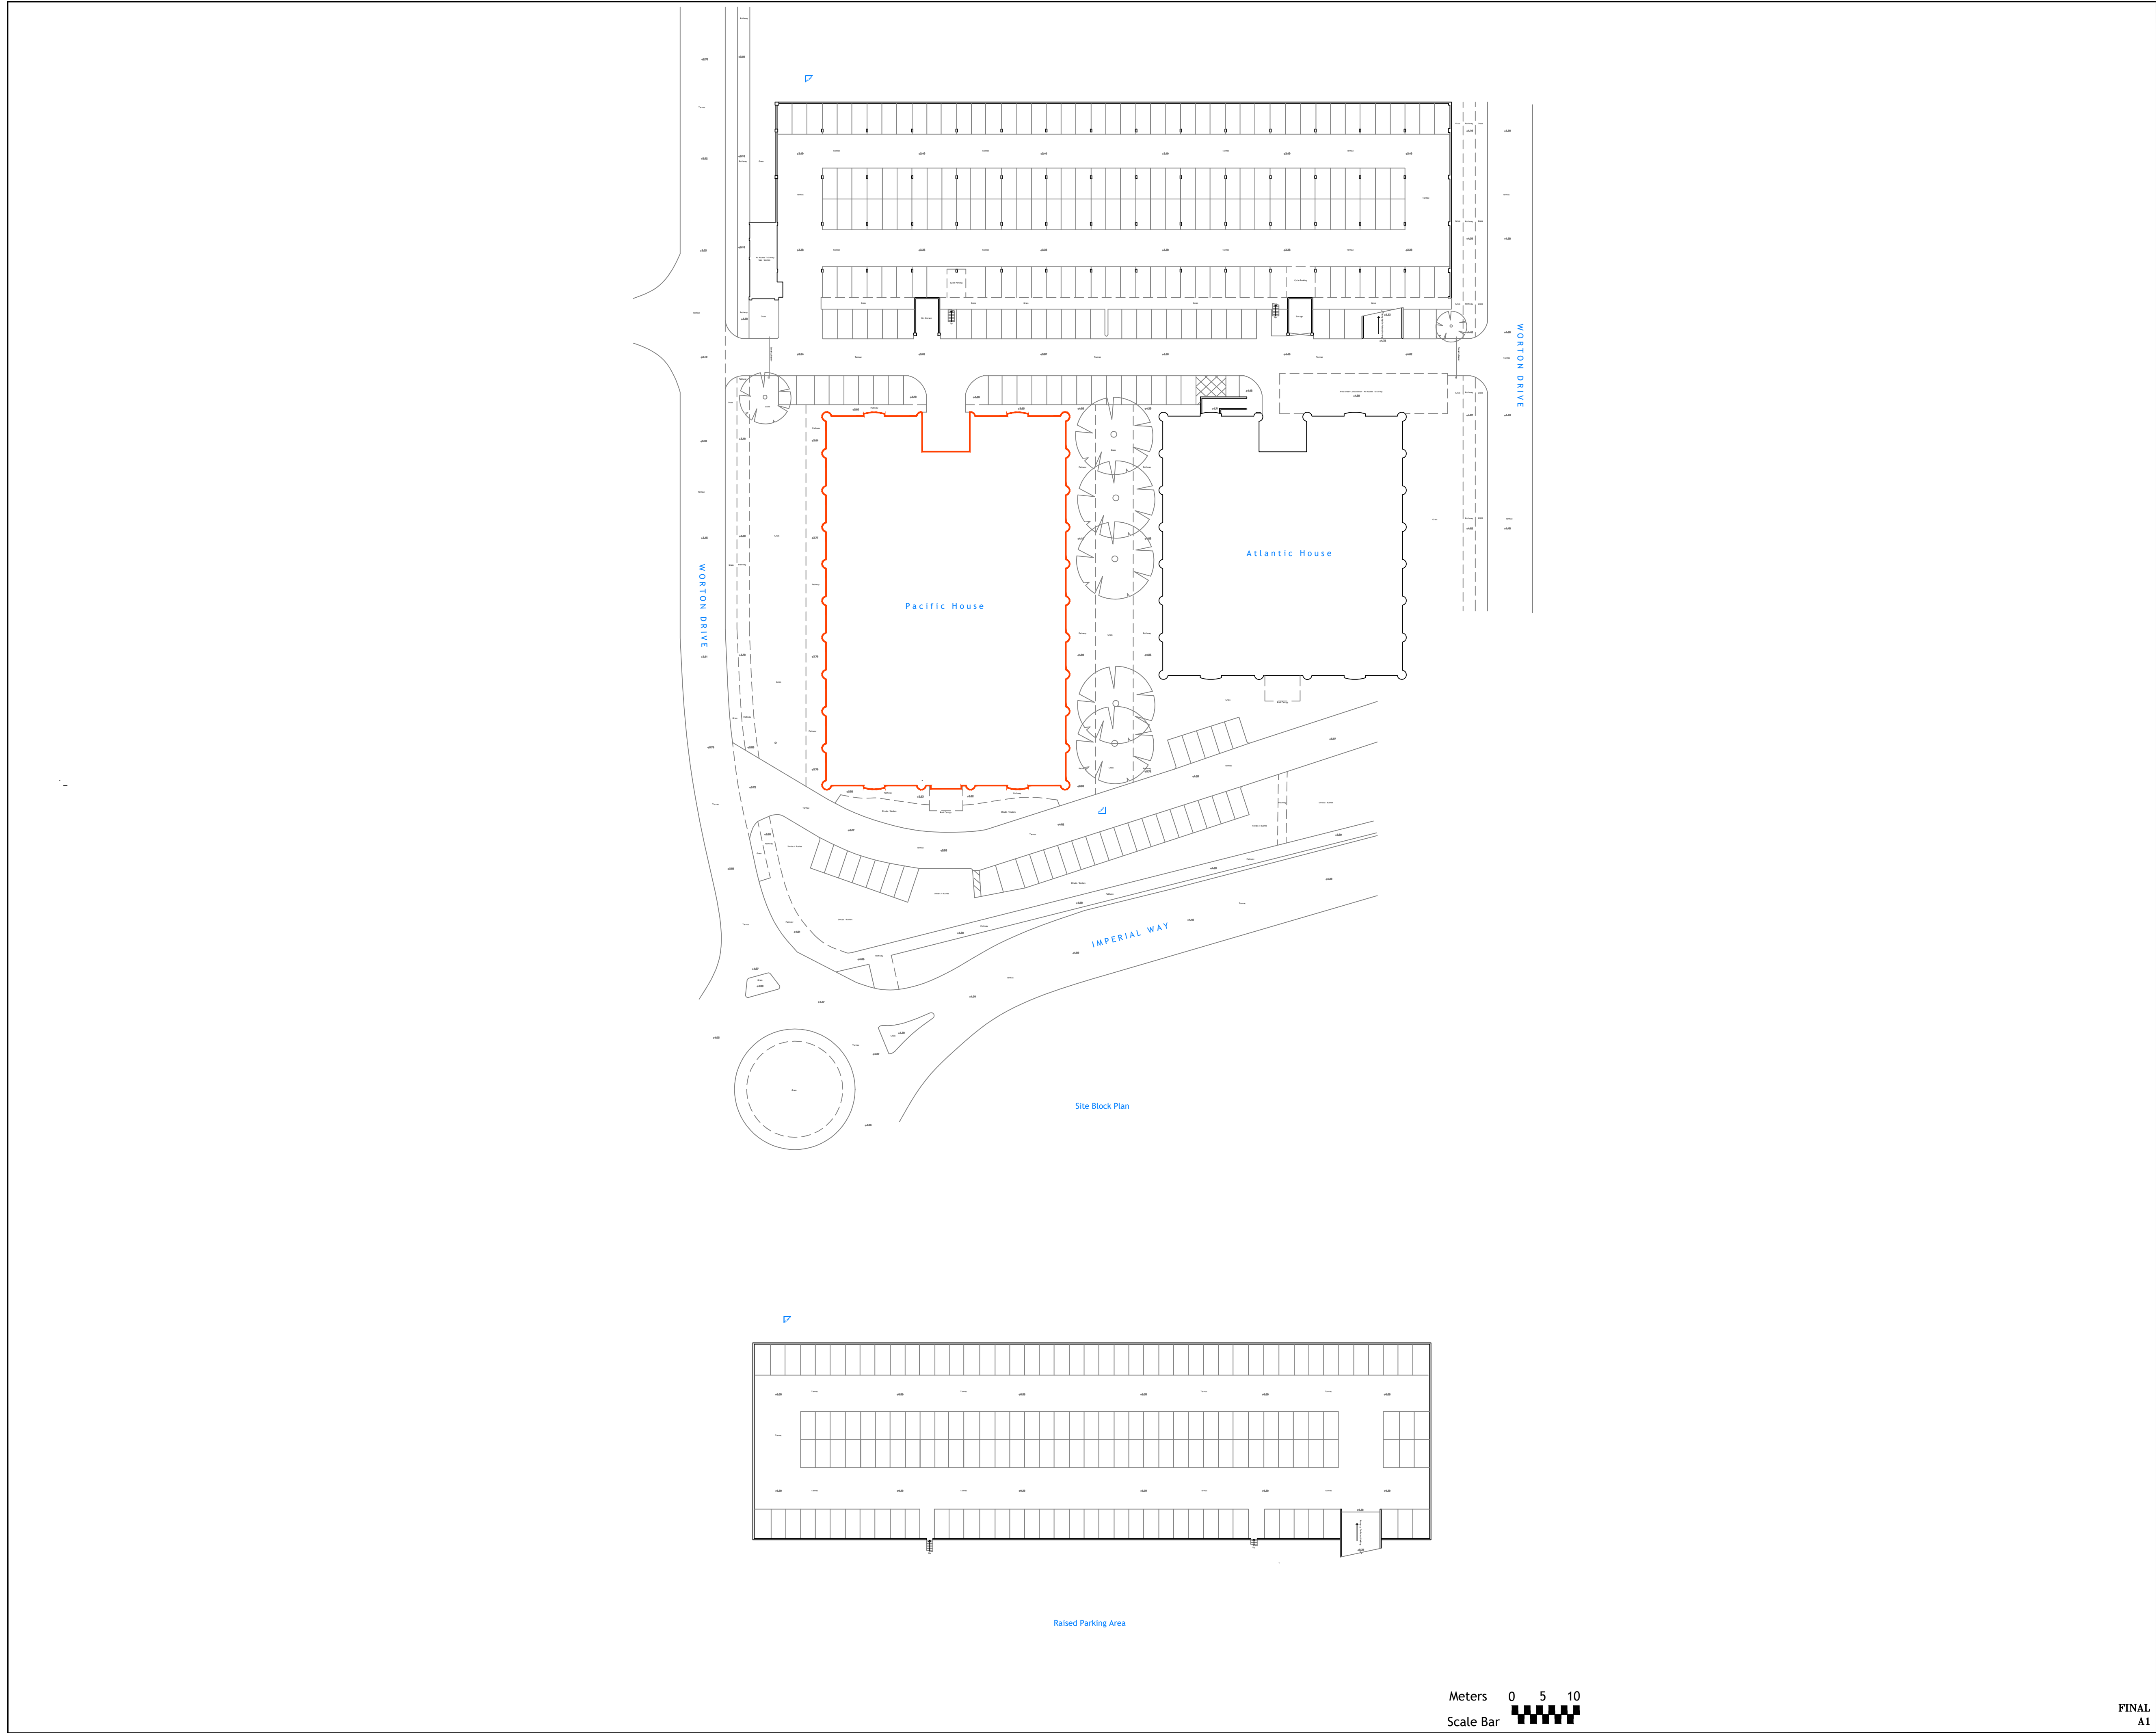

copyright

LEVEL DATUM & ORIENTATION
LEVELS AND GRID RELATE TO AN ARBITRARY GRID AND DATUM.
PERMANENT STATIONS LOCATED ON THE DRAWING

Abbreviations and Legend

A : Alarm

CL : Cover Level

IC : Invert Level

GY : Gully

EL Box: Floor Plug Sockets

EC : Electric Cover

SP : Sign Post

TP : Telegraph Pole

OHC : Overhead Cables

FH : Fire Hydrant

SV : Stop Valve

WM : Water Meter

GV : Gas Valve

A/C : Air Conditioning

BD : Bollard

BS : Bus Stop

TAC : Tactile Paving

BR : Boiler

CY : Cylinder

CB : Cupboard

CATV : Cable Television

ER : Earthing Rod

UTL : Unable To Lift

RR : Rodding Rye

RWP : Rainwater Pipe

SVP : Soil Vent Pipe

L : Light

SD : Smoke Detector

CH X.XX

BH X.XX

B5H X.XX

+ X.XX

Ø

FLOOR TO CEILING HT

FLOOR TO BEAM HT

FLOOR TO BEAM SPRING HT

FLOOR LEVEL

DIAMETER

Any discrepancies between this drawing and any other information should be reported to Spacio Ltd as soon as identified. This drawing is retained by Spacio Ltd.

Notes:
All Levels are in metres.
Fences / Walls / Hedges shown as the boundary line may not represent true legal boundaries and should be verified.
All critical measurements are to be checked and verified
Do not scale from PDF or any hard copies.
Only visible tree stumps surveyed. All stumps are to be checked by contractor/client.
Tree stumps with a diameter of under 0.10m have not been surveyed.

SPACIO

Unit 12 | Beehive Business Centre |
Chelmsford | Essex | CM2 9TE

t: 01245 320900
e: studio@spacio.co.uk
w: www.spacio.co.uk

CLIENT: DVSA

PROJECT TITLE: PACIFIC HOUSE,
IMPERIAL WAY, READING
DRAWING TITLE: EXISTING SITE BLOCK
PLAN

Scale:	Sheet size:	Date:	Drawn:
1:500	A1	17/02/25	AK
Job no:	Drawing no:	Rev:	Checked By:
2505-2	2505-2	-	LC

FINAL
A1