



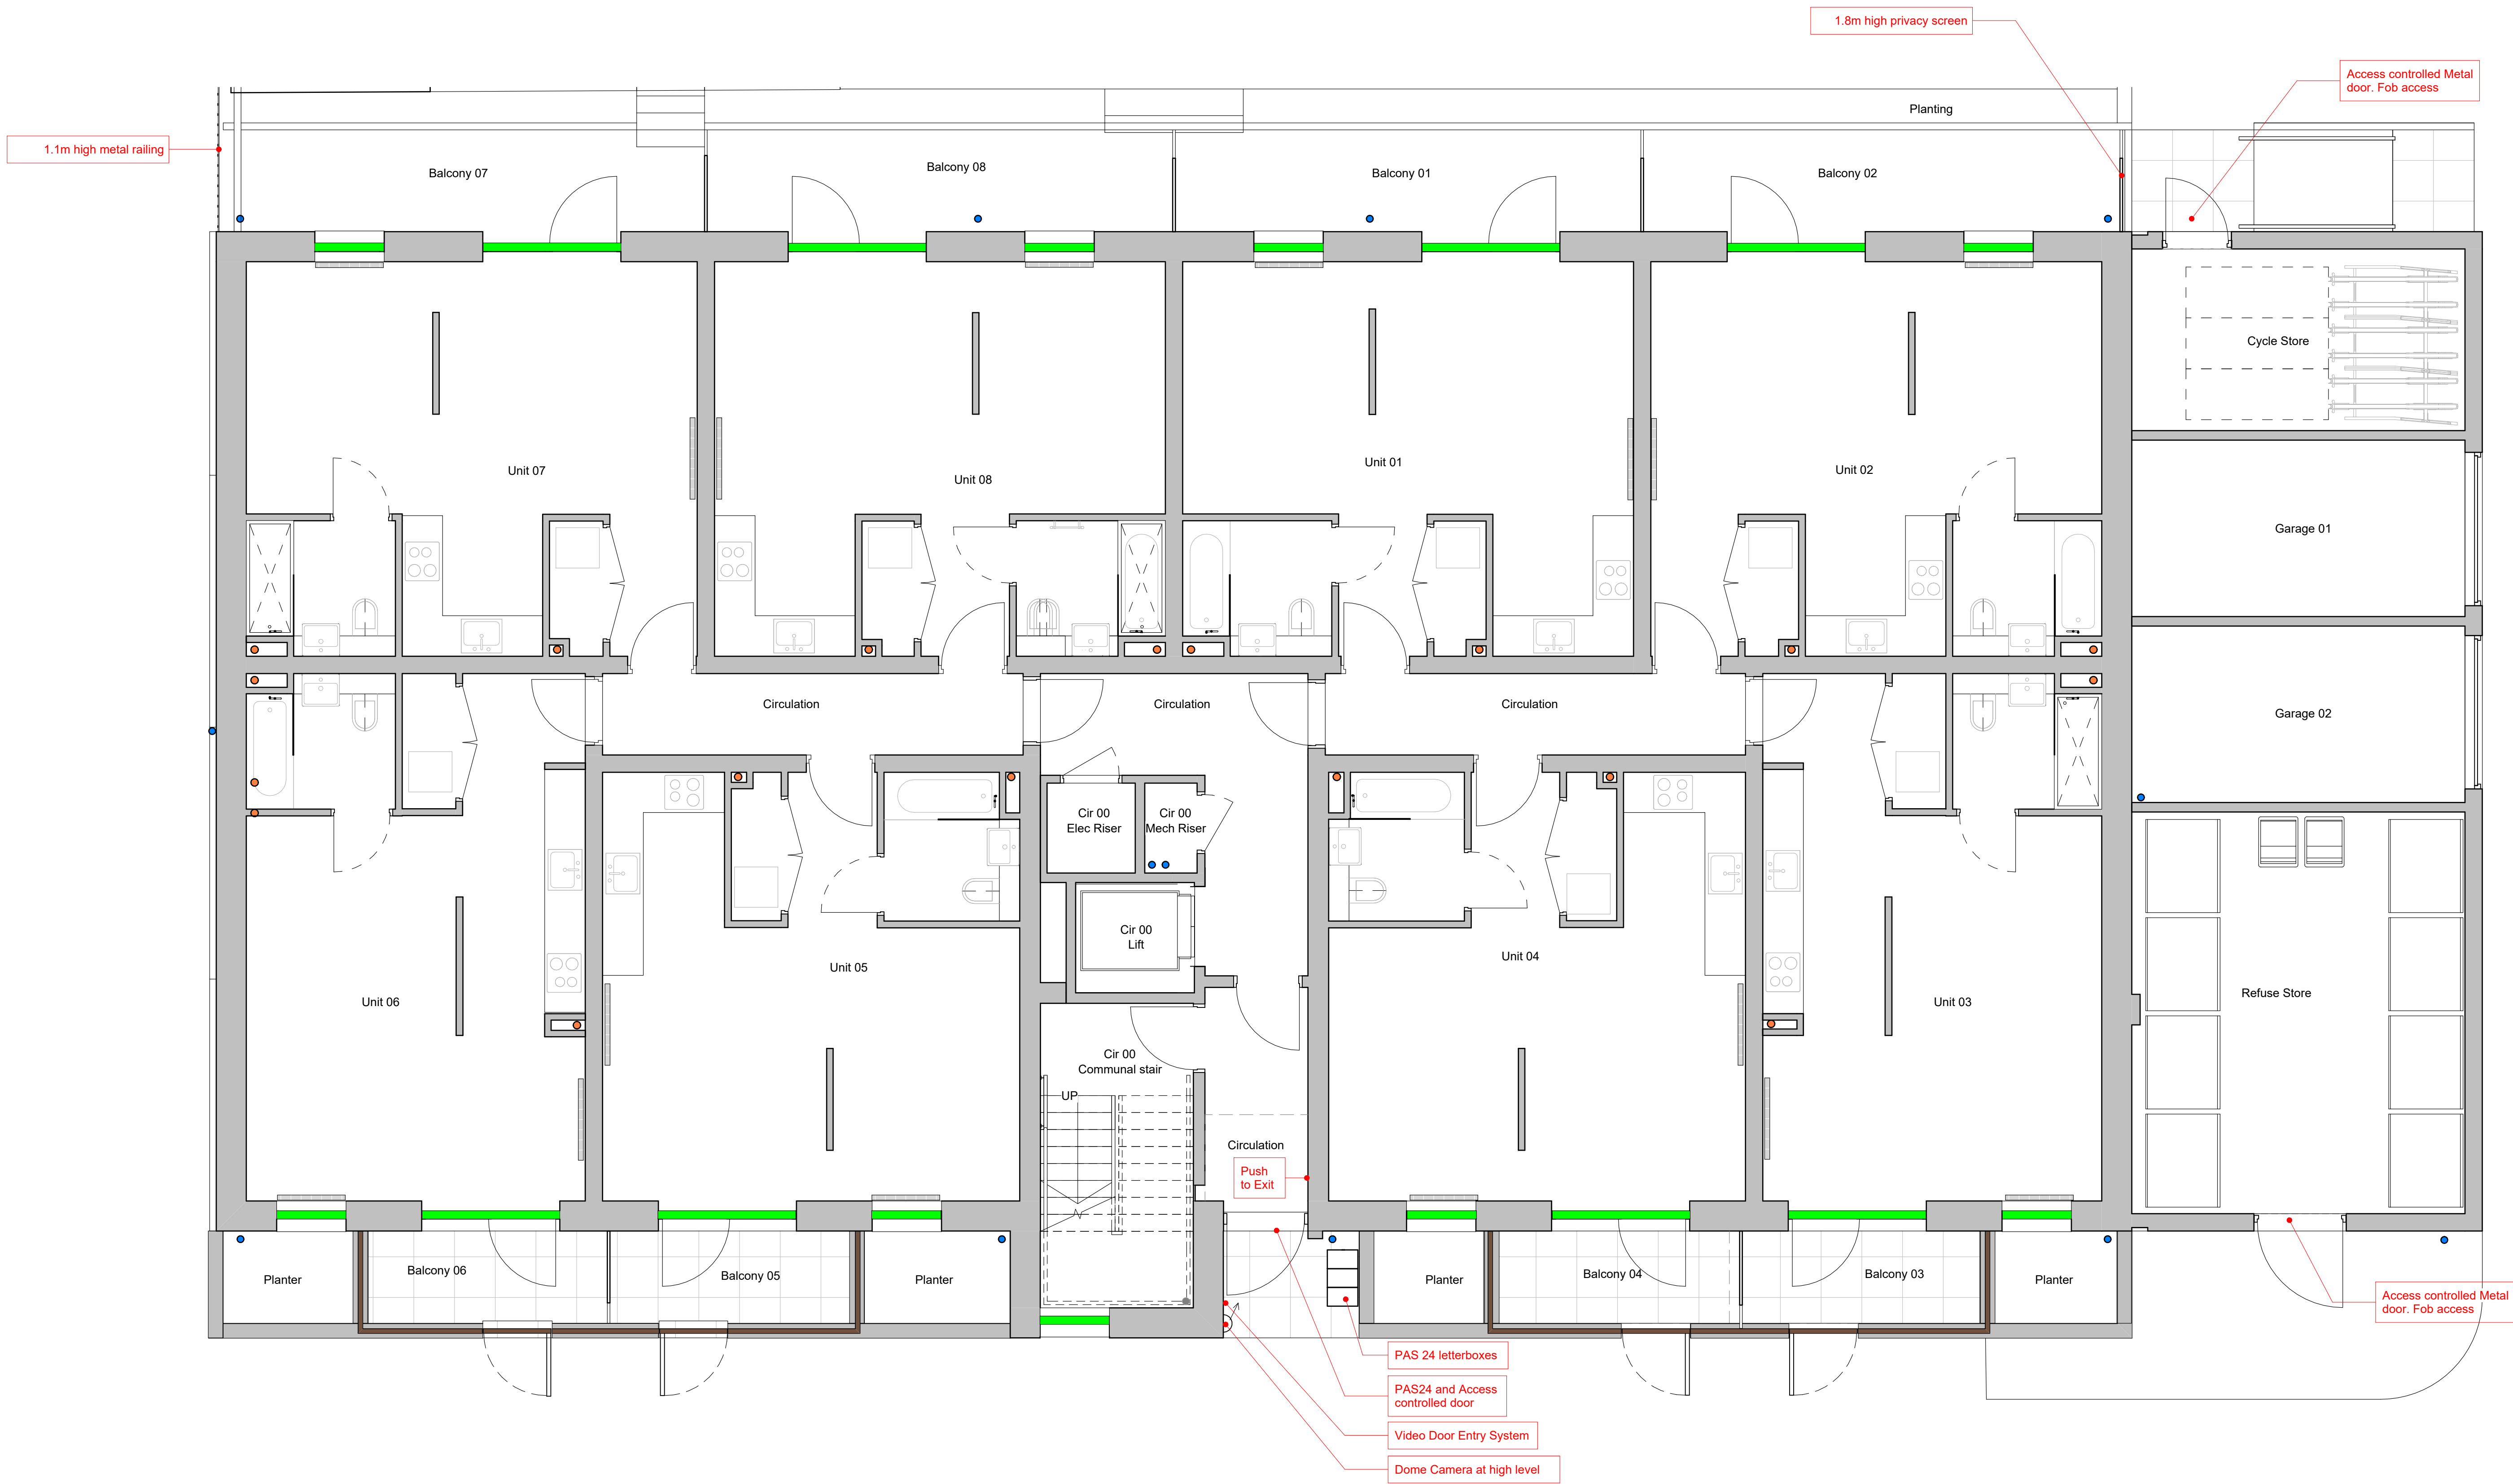

Building regulation Part Q and PAS 24 compliant Rational windows and Doorsets

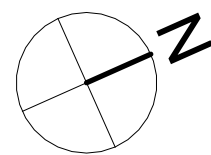

C01	20/03/2025	Planning Condition
Revision	Date	Description



© copyright Wimshurst Pelleriti, all rights reserved 2019

Do not scale-off this drawing. Wimshurst Pelleriti take no responsibility for any dimensions obtained by measuring or scaling from this drawing and no reliance may be placed on such dimensions. If no dimension is given, it is the responsibility of the recipient to ascertain the dimension specifically from the Architect or by site measure.

The sizing of all structural service elements must always be checked against the relevant engineers drawings. No reliance should be placed upon information shown on the drawing.

project
Rowe Court, Grovesland Rd, Reading,
RG30 2HZ
SECURITY STRATEGY CONDITION 19

drawing number
0792-WPA-01-GF-DR-A- 1500

scale @ A1
1 : 50

drawing purpose
PLANNING CONDITION

revision
C01

Issue date
13/03/2025

BUXTON

Buxton Building Contractors Limited

WIMSHURST PELLERITI

The Mews,
6 Putney Common, SW15 1HL

0208 780 2206

info@wp.uk.com
wimshurst-pelleriti.com

