




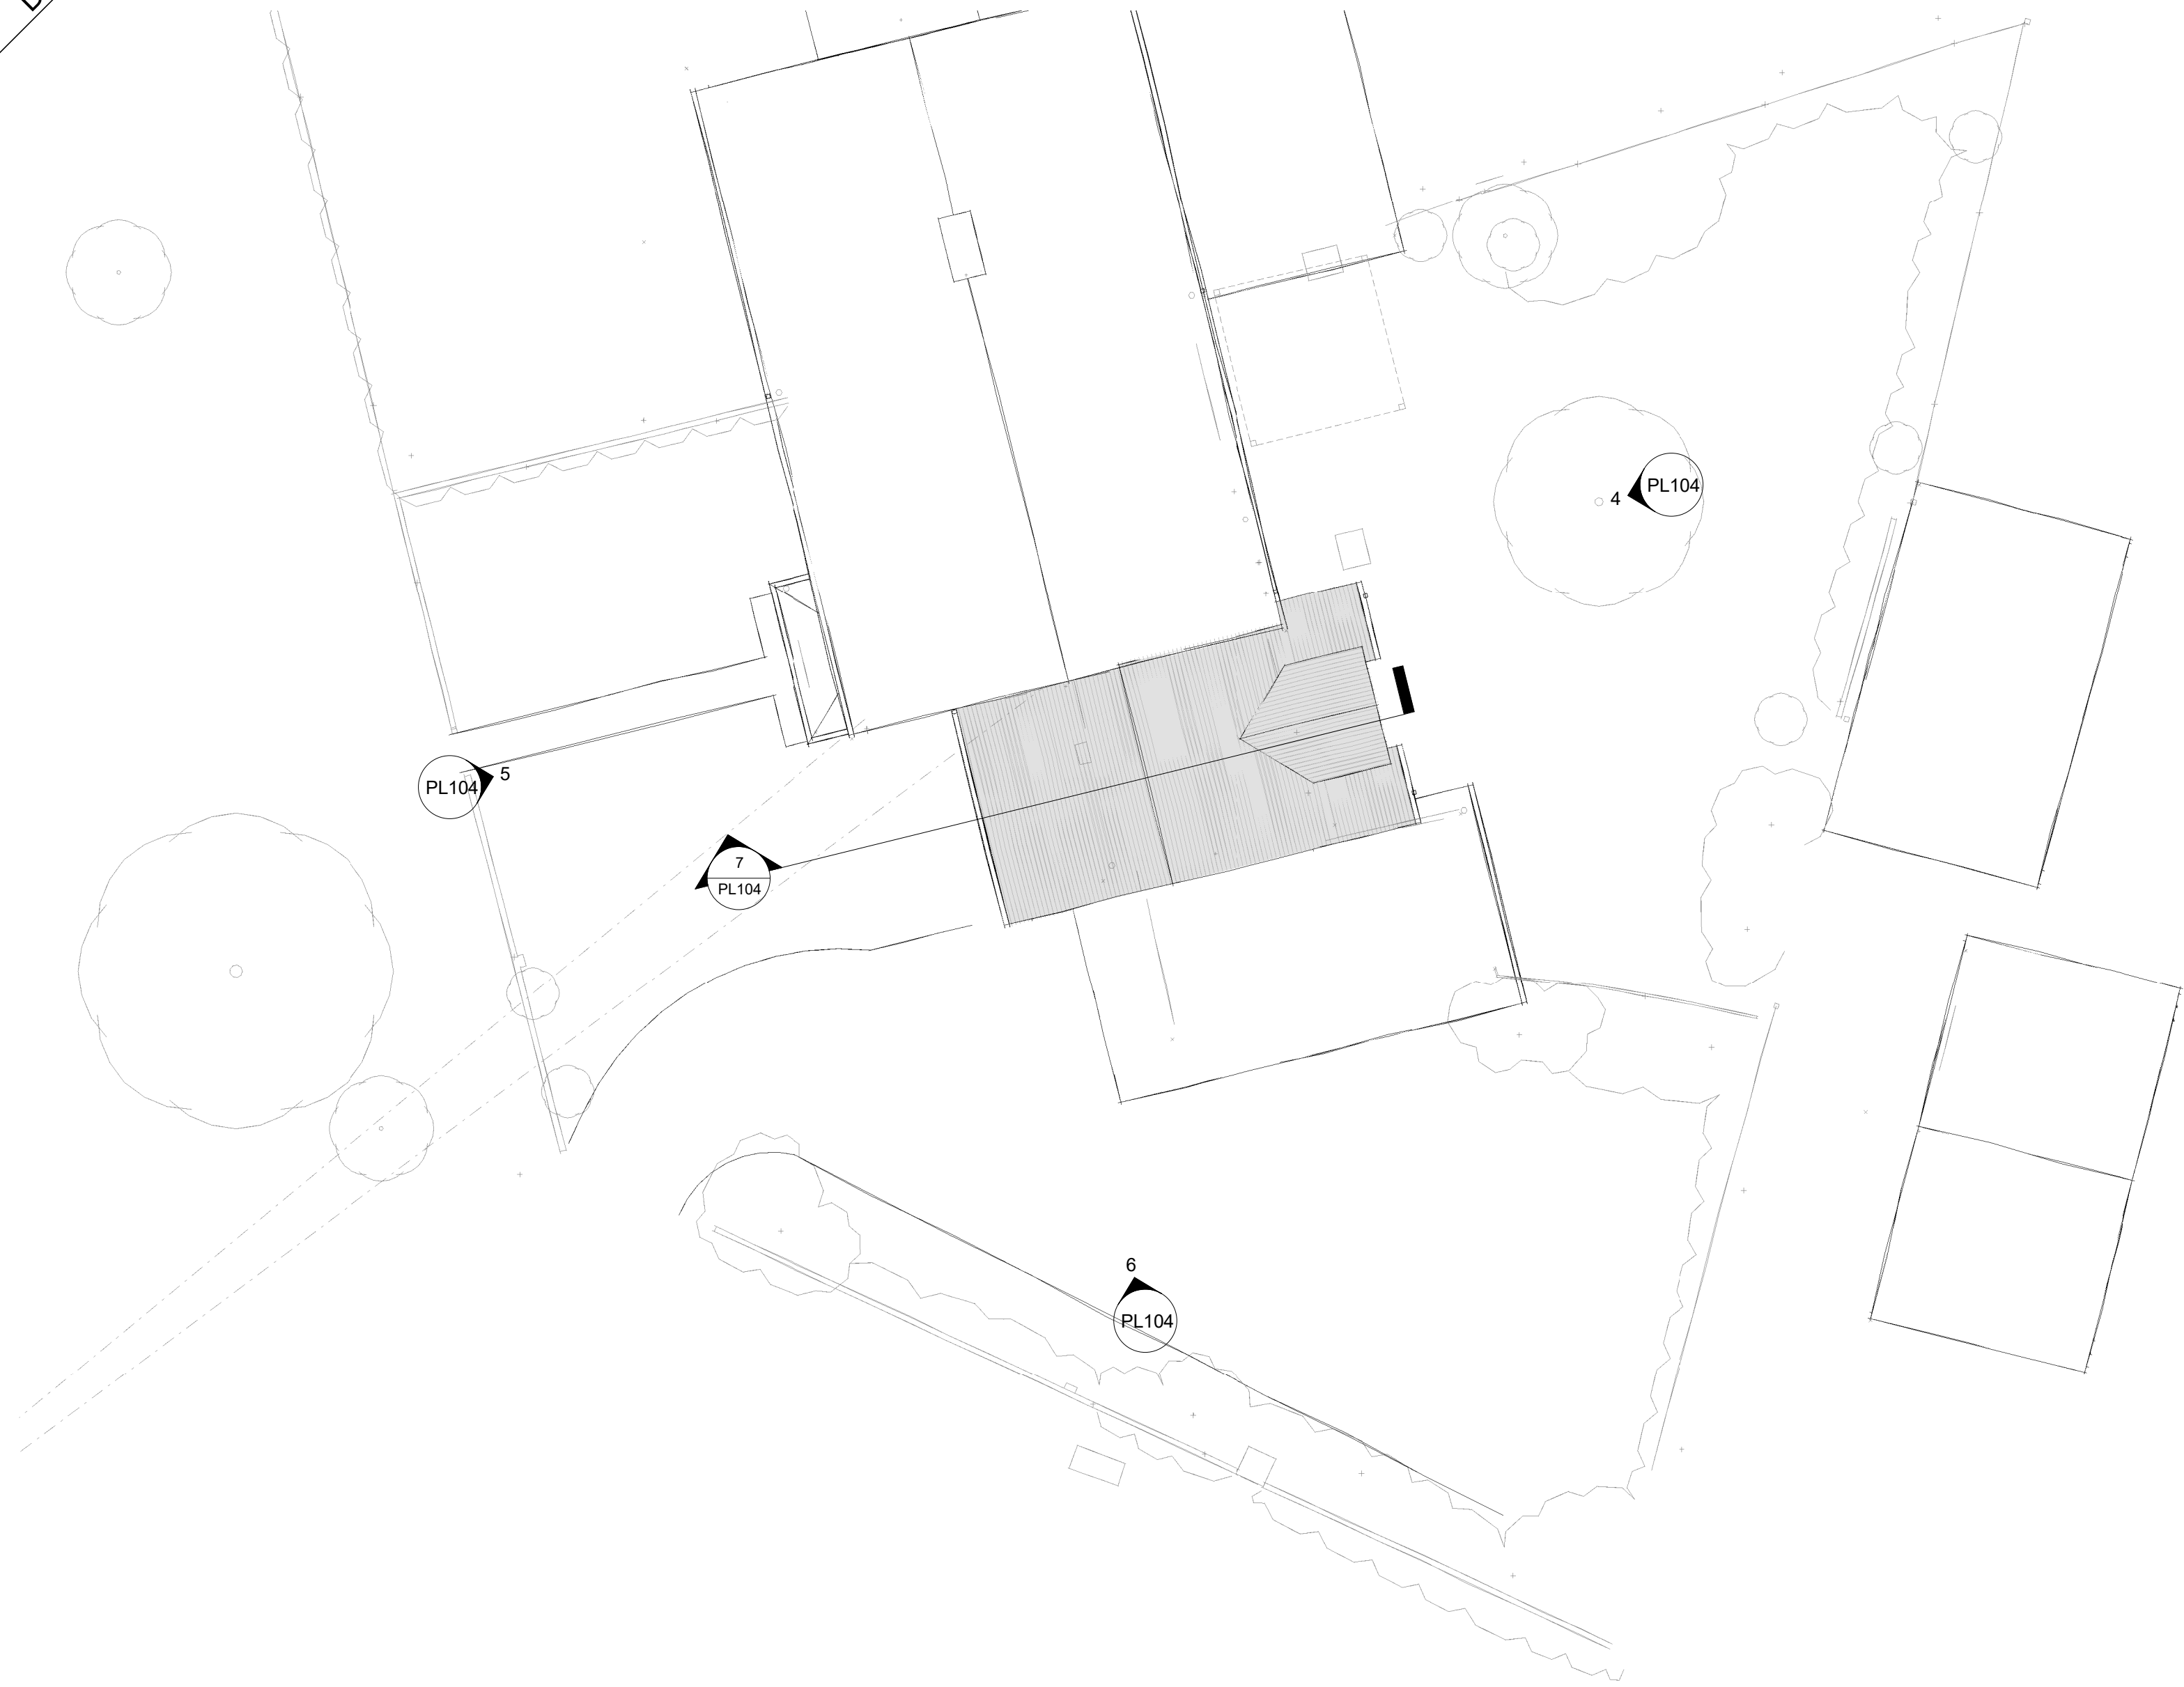

1 Site & Roof Plan
1 : 100

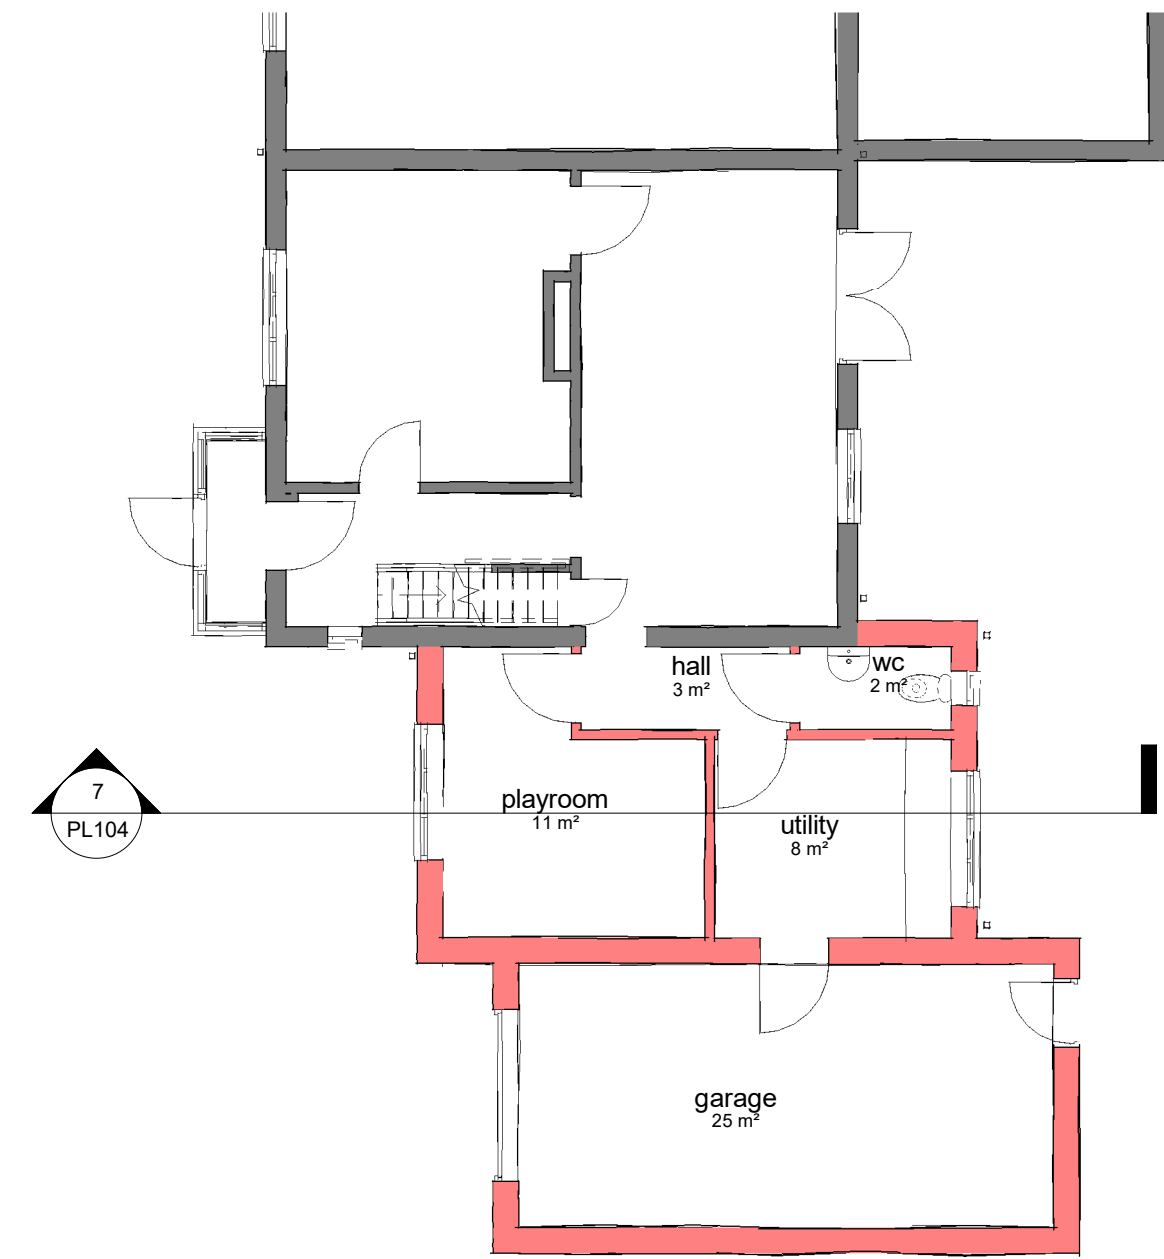

2 Ground Floor
1 : 100

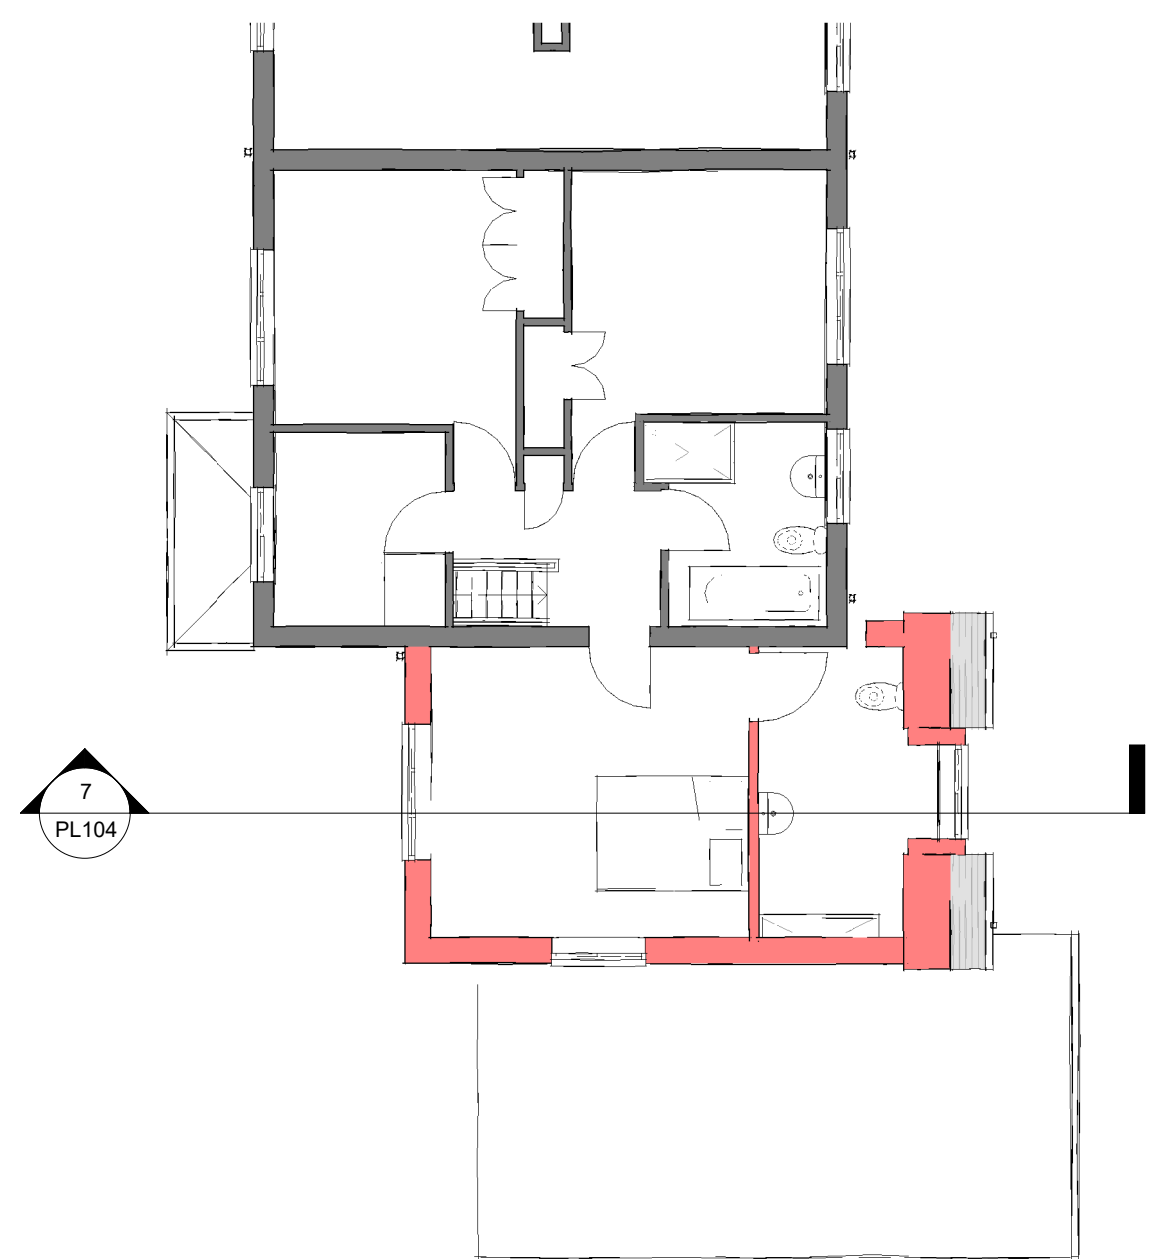


3 First Floor
1 : 100




4 East
1 : 100



5 West
1 : 100

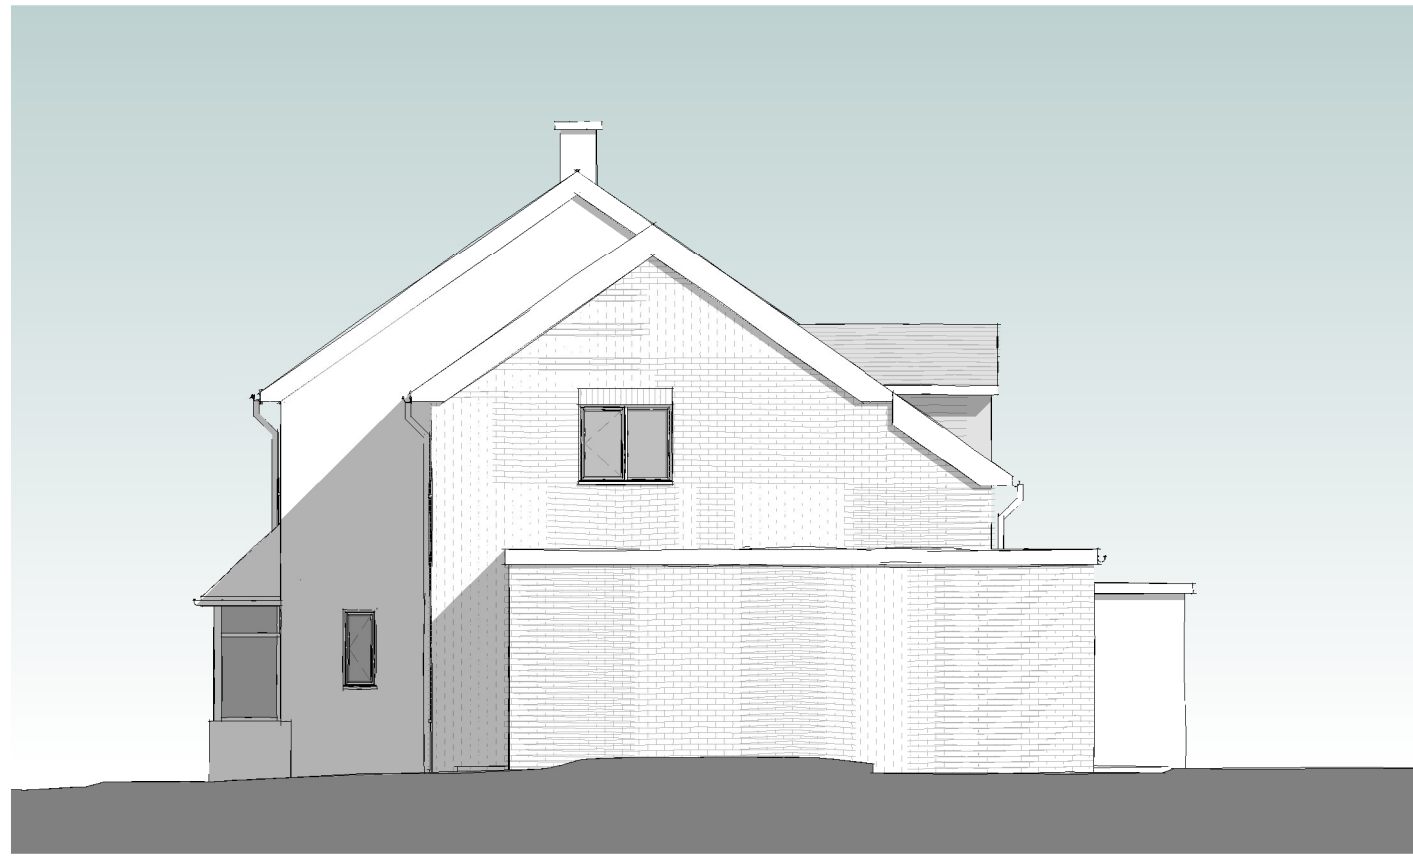

6 South
1 : 100

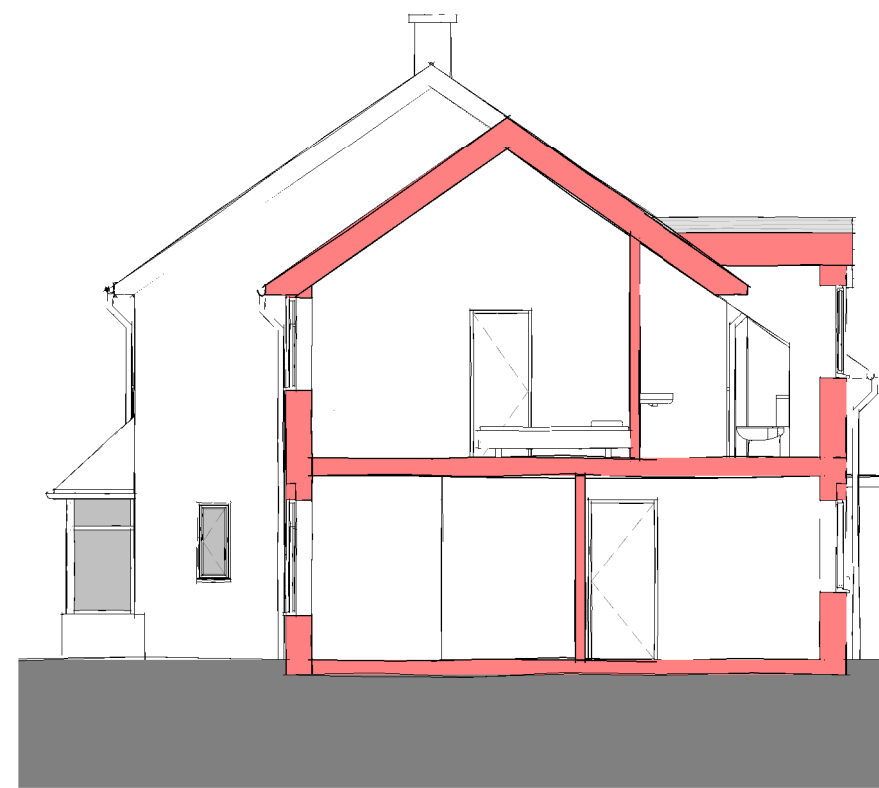

7 Section
1 : 100

PROJECT

2 USK ROAD, TILEHURST

ALL FIGURED DIMENSIONS ARE TO BE TAKEN IN PREFERENCE TO SCALED DIMENSIONS AND ANY INACCURACIES ARE TO BE REPORTED TO THE ARCHITECT. DIMENSIONS TO BE CHECKED ON SITE BEFORE ANY WORK IS PUT IN HAND OR PREFABRICATED. COPYRIGHT OF THIS DRAWING IS RETAINED BY THE ARCHITECT AND IT MUST NOT BE REPRODUCED WITHOUT THEIR WRITTEN CONSENT

REV. DESCRIPTION
D dormer window and garage amended

APP. DATE
12/03/25

SCALE BAR



PROPOSED
PLANNING
MATHENSON WATERS ARCHITECTS
1 : 100@A1
The Old Surgery
Crowle Road · Lambourn
Berkshire · RG17 8NR
enquiries@mw-architects.co.uk
www.mw-architects.co.uk
01340 721904
01340 726562
RIBA Chartered Practice
© MATHENSON WATERS ARCHITECTS LLP
23059 PL104 D