



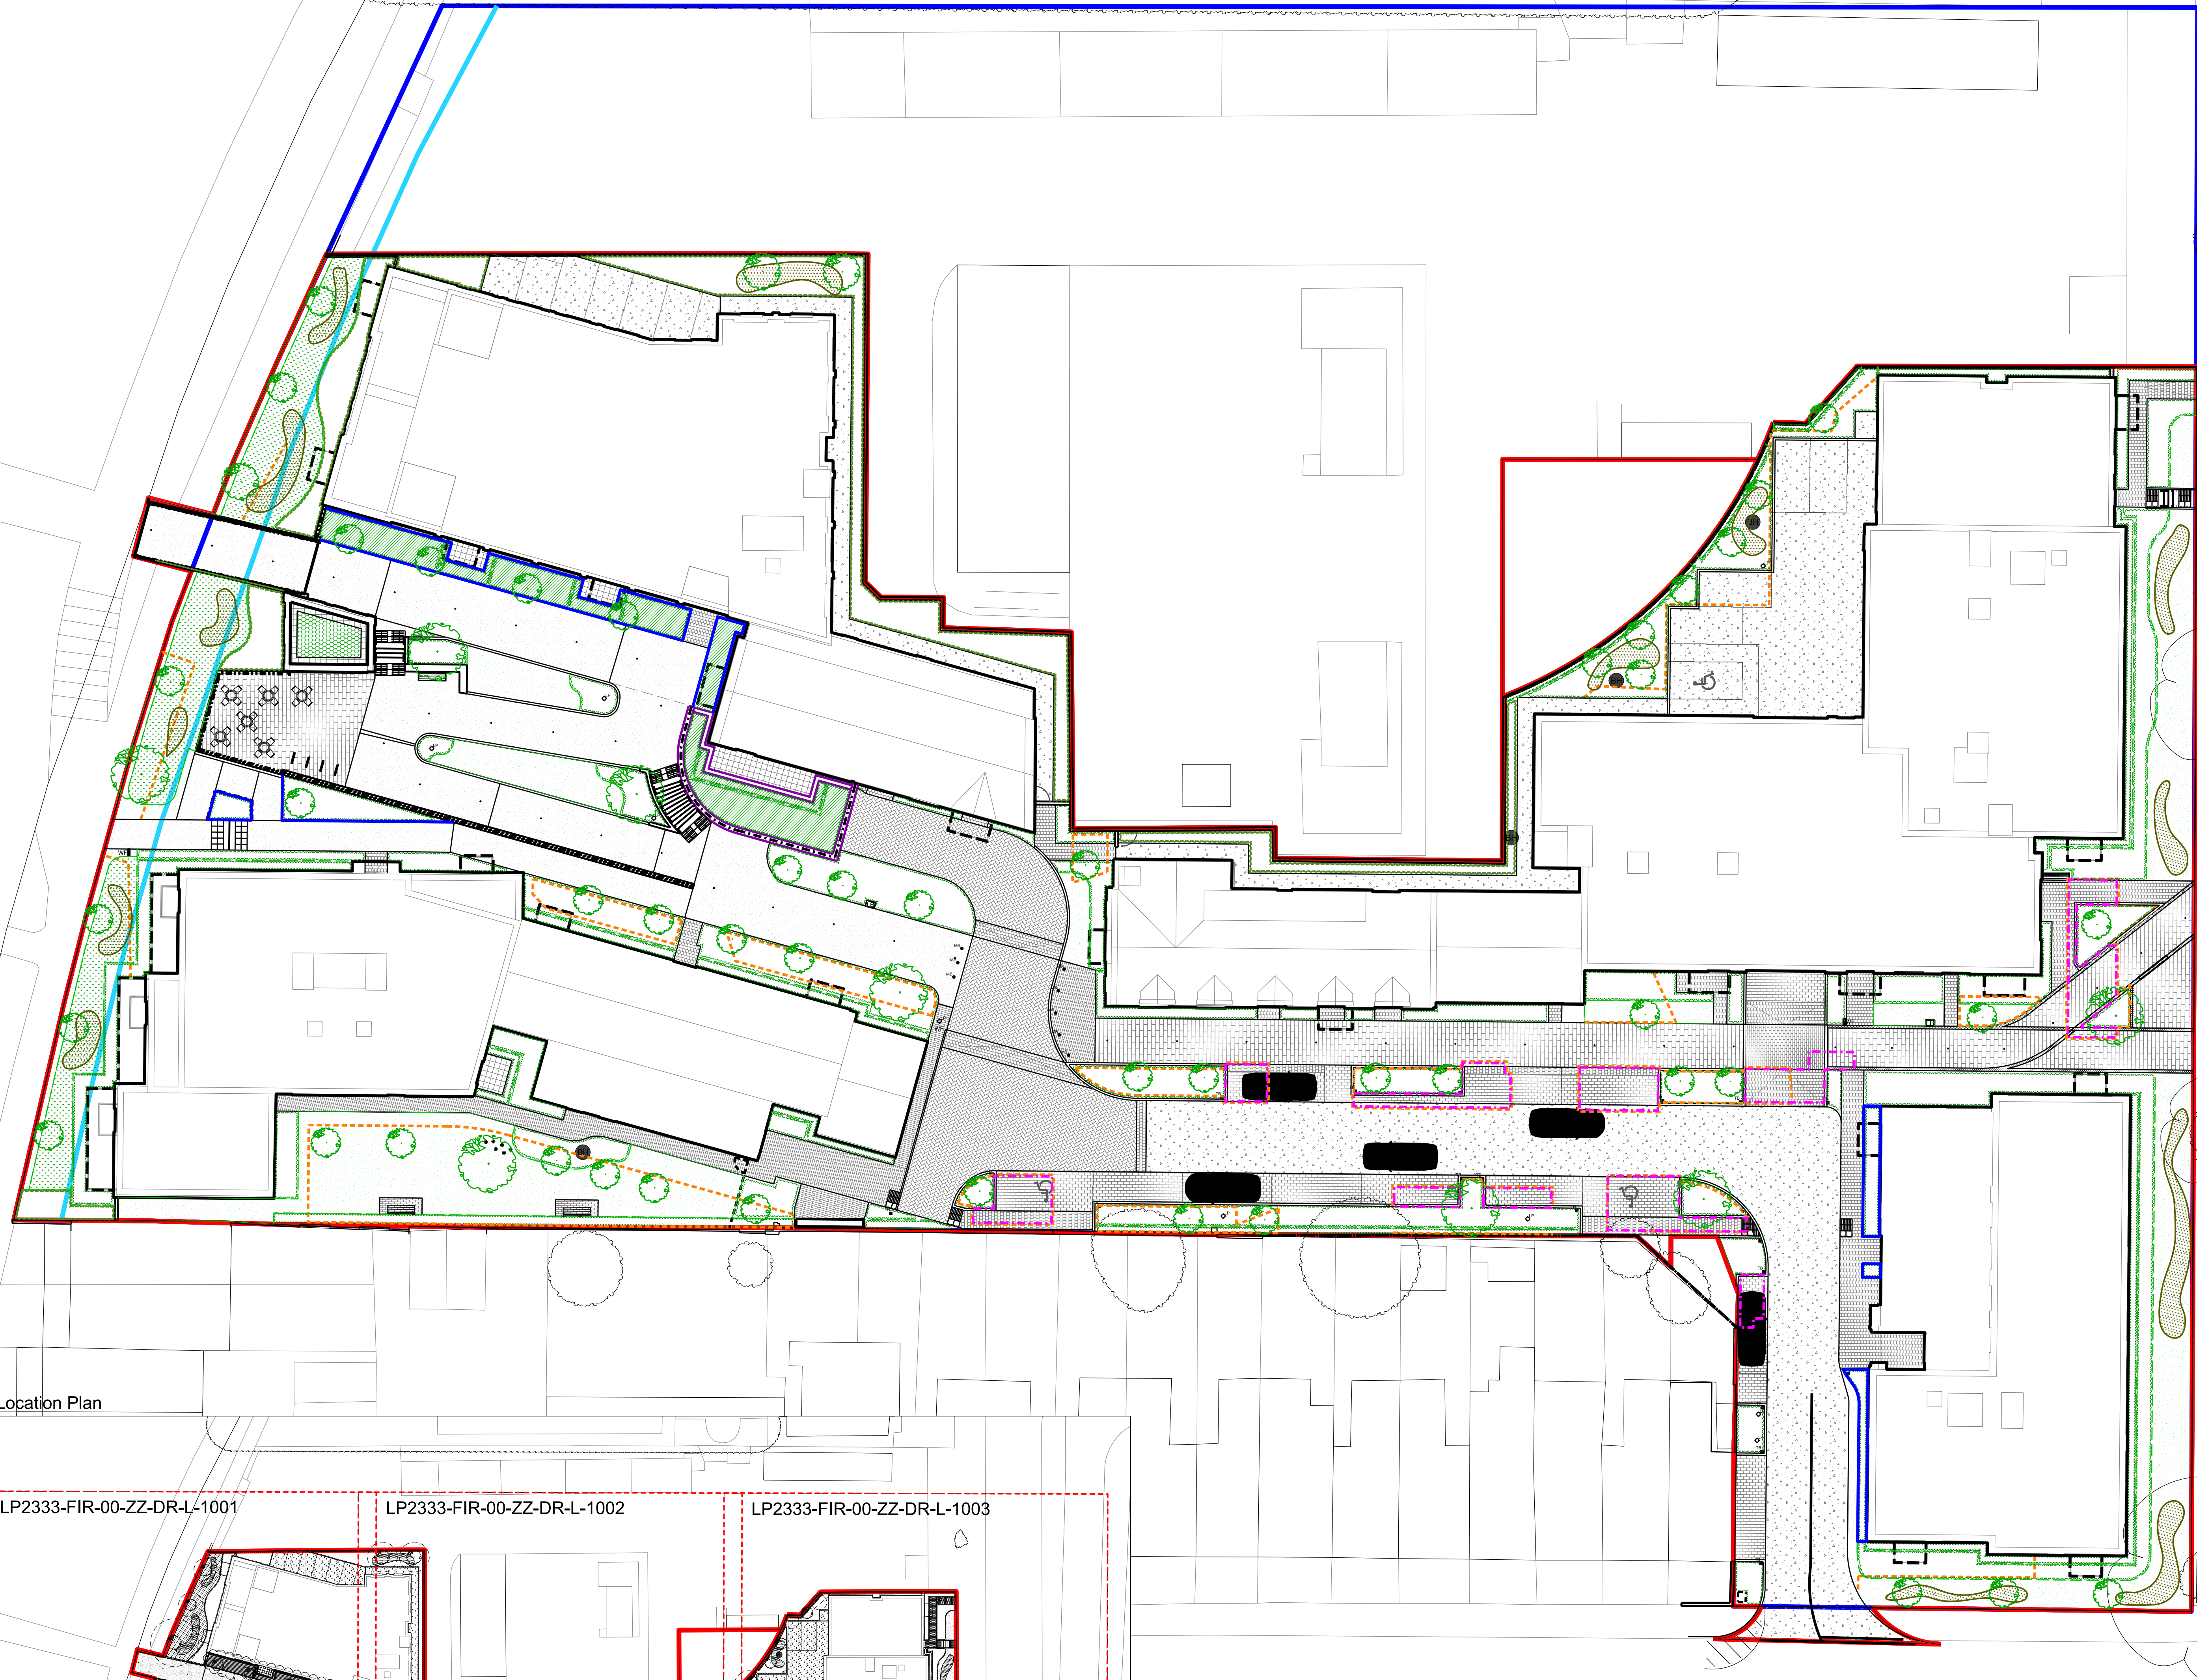

GA Location Plan

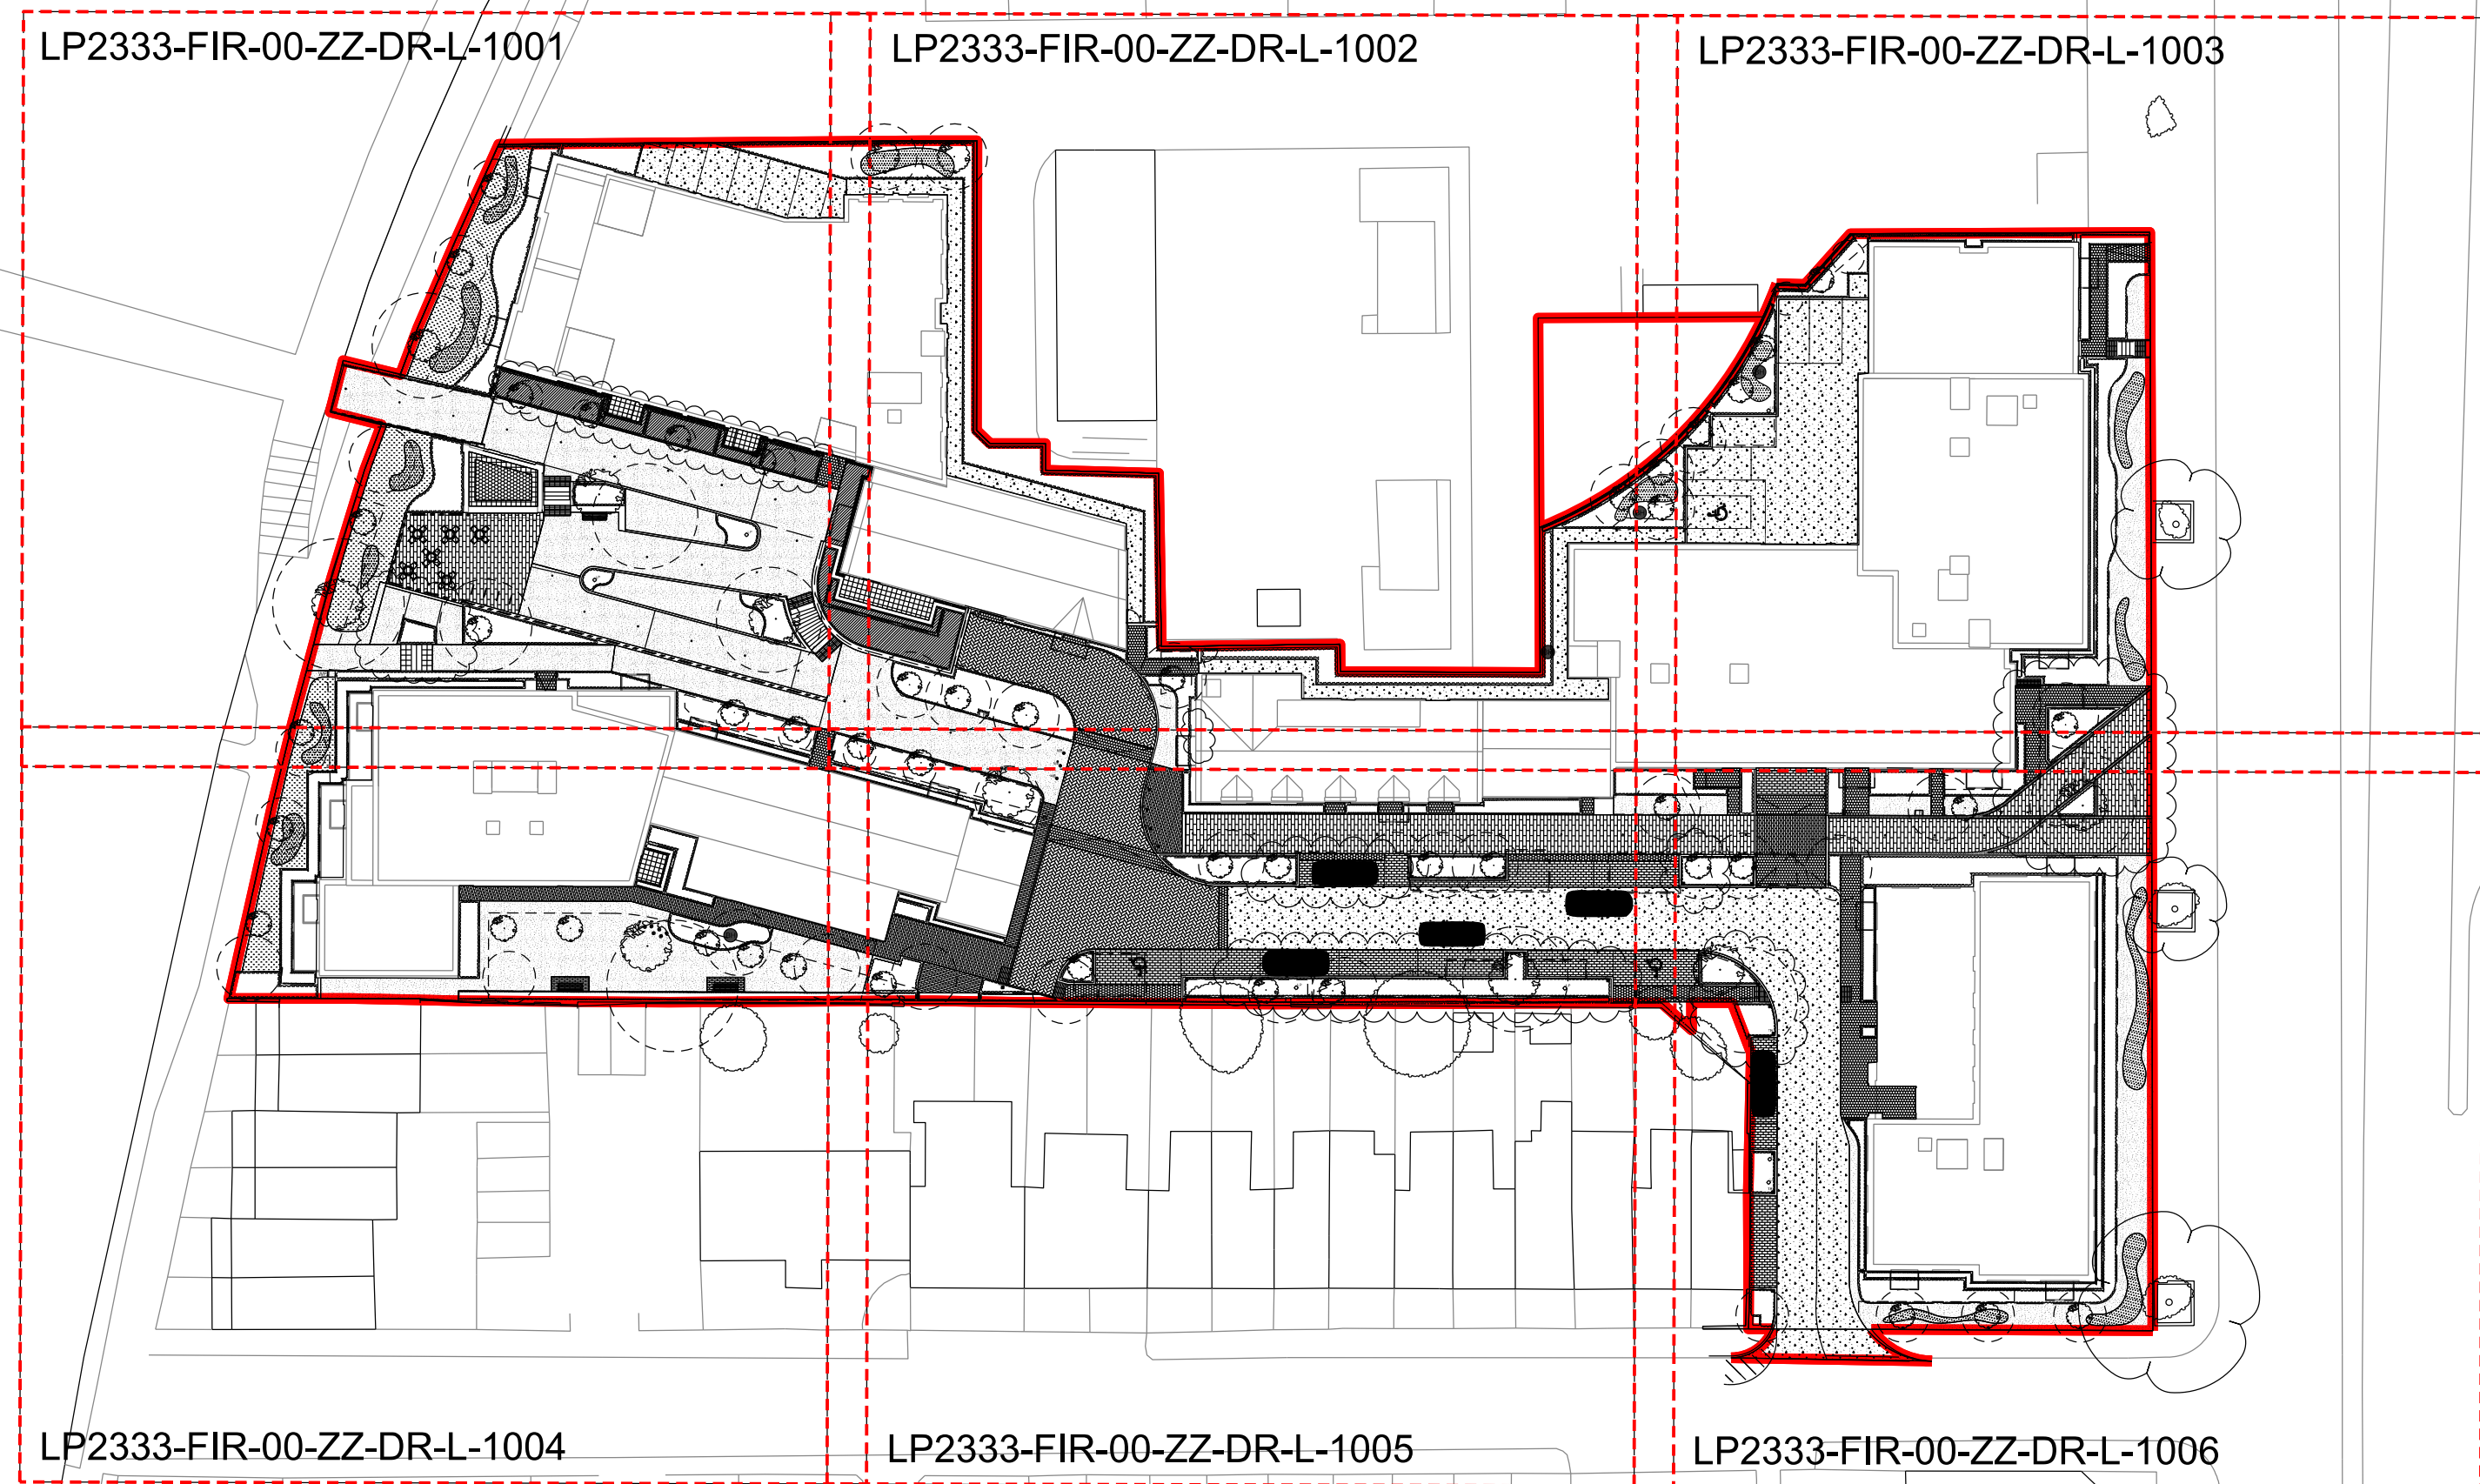

WARNING
DO NOT SCALE THIS DRAWING.
Landscape Architects to be notified of discrepancies in figured dimensions from site.
This drawing is copyright.

Significant hazards relative to the architectural design shown on this drawing have been assessed and highlighted with reasonable call out using a warning triangle system.
This drawing is to be read in conjunction with all other hazards which have been identified and recorded within construction phase HAZ plan.
It is assumed that all works on this drawing will be carried out by a competent contractor working, where appropriate, to an approved method statement.

Significant hazards are defined as :-
- Those not likely to be obvious to a competent contractor or other designer
- Design or construction hazard
- Those likely to be difficult to manage effectively.