
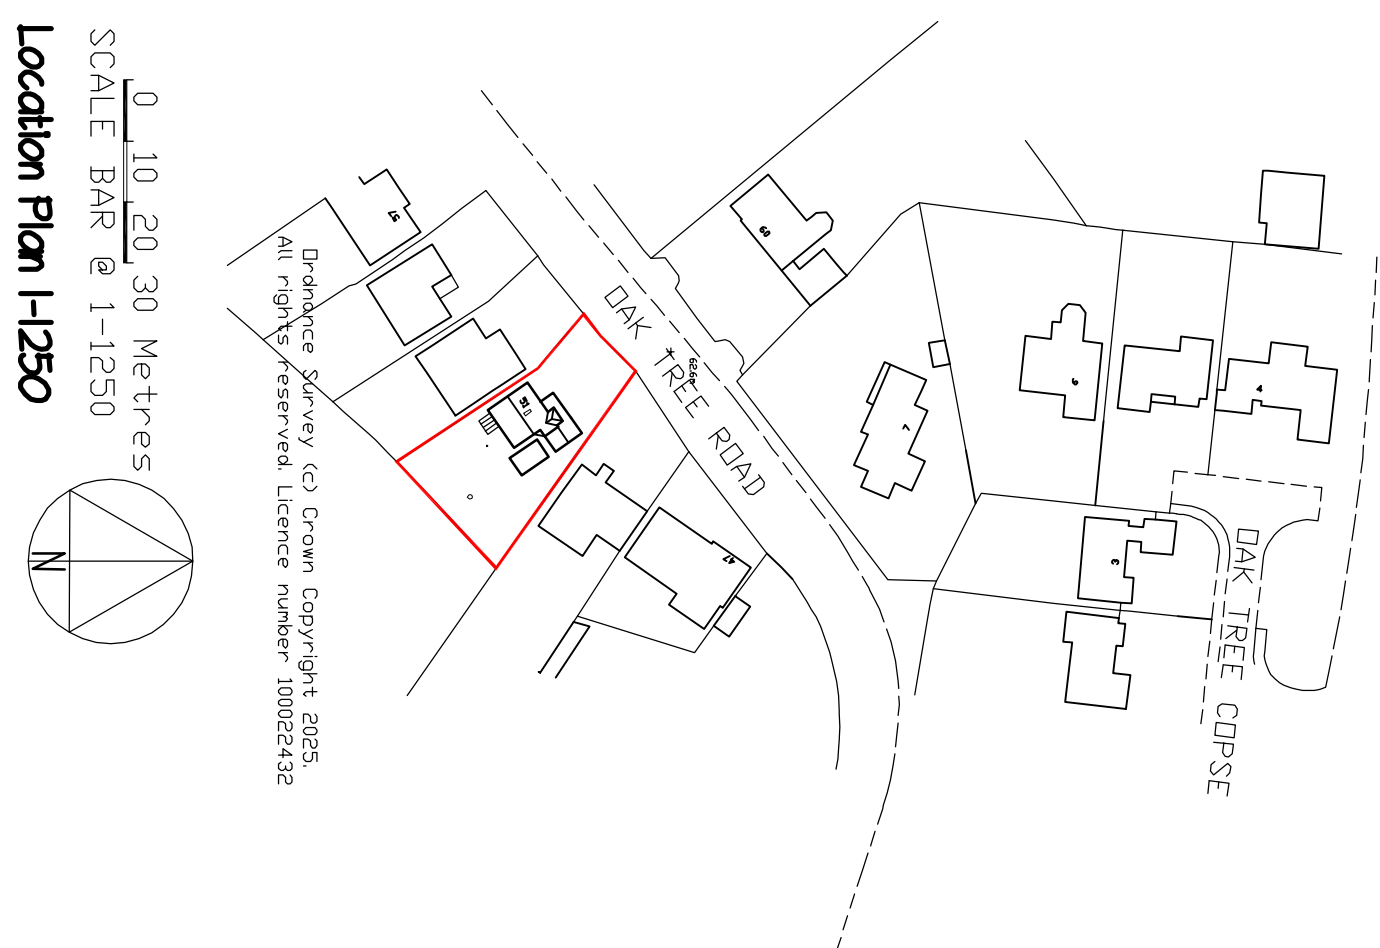
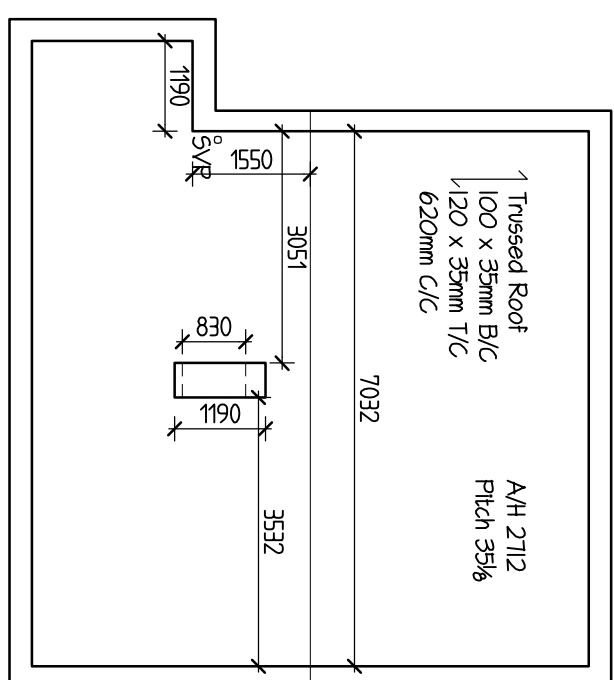
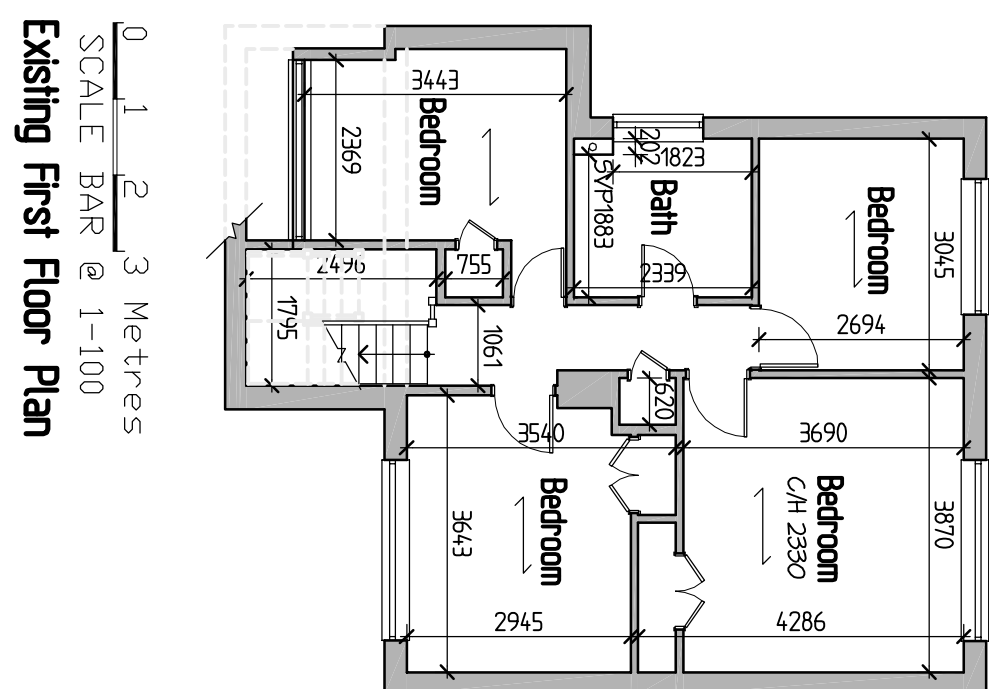
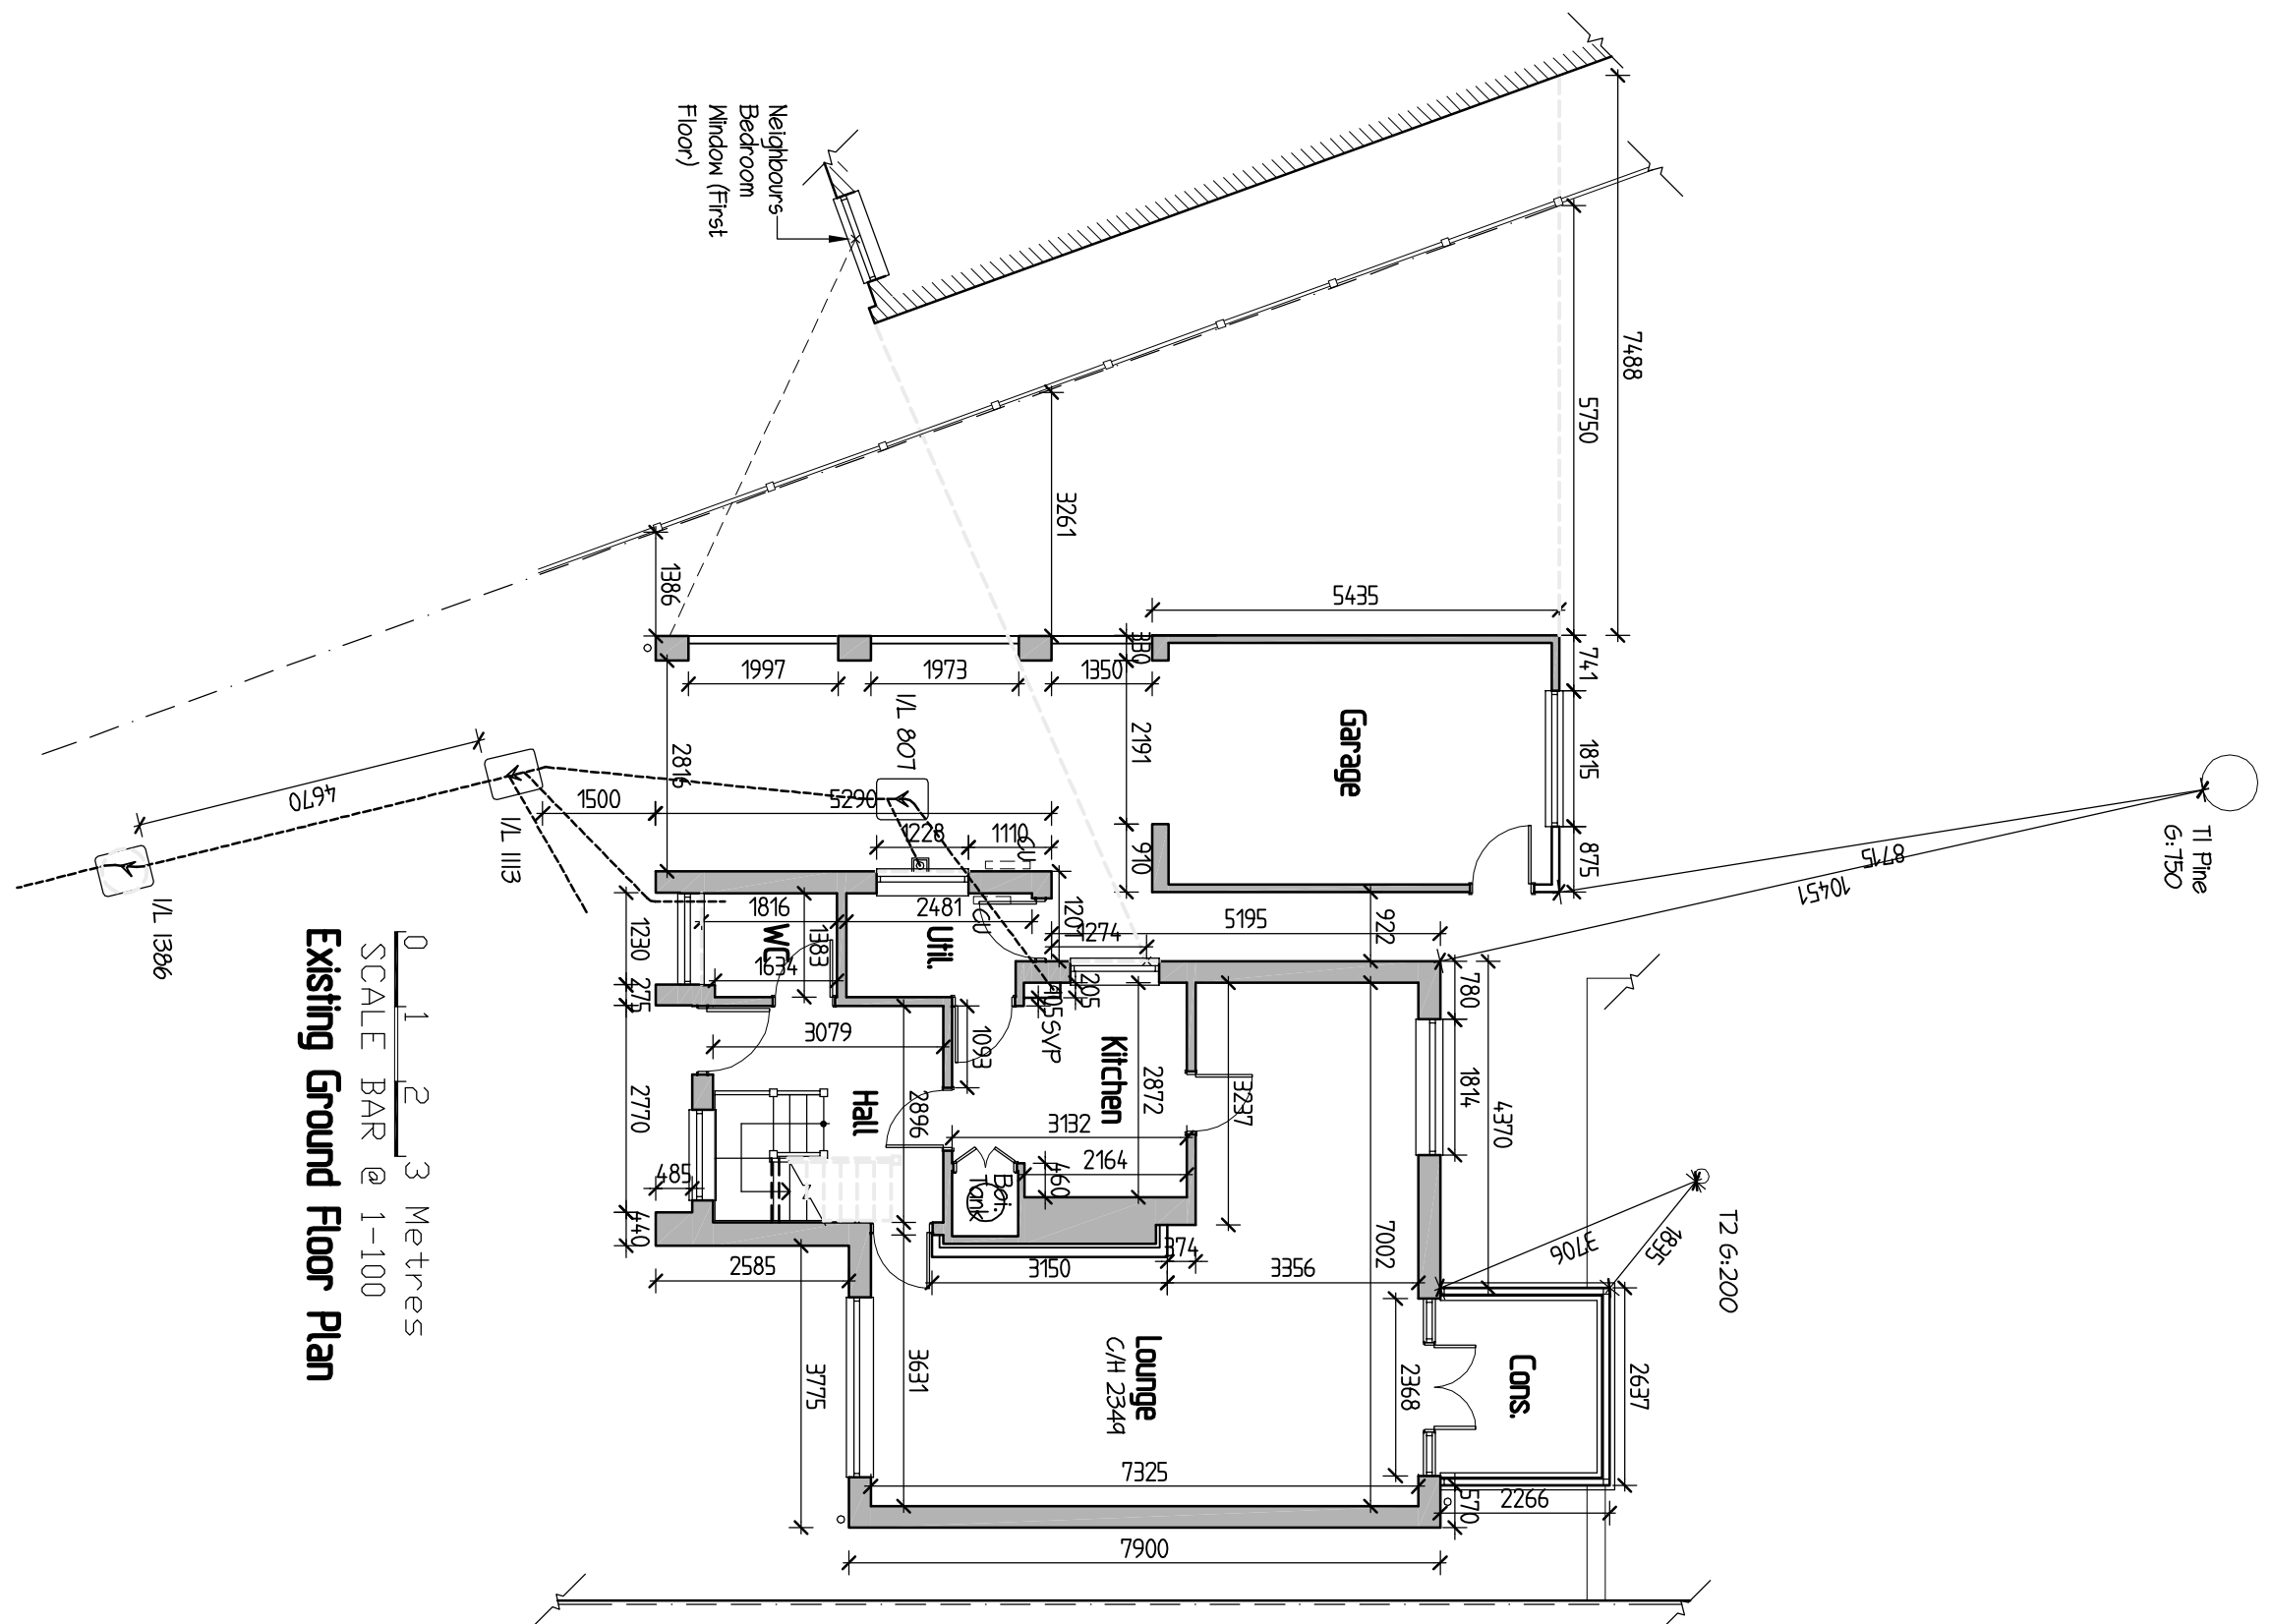
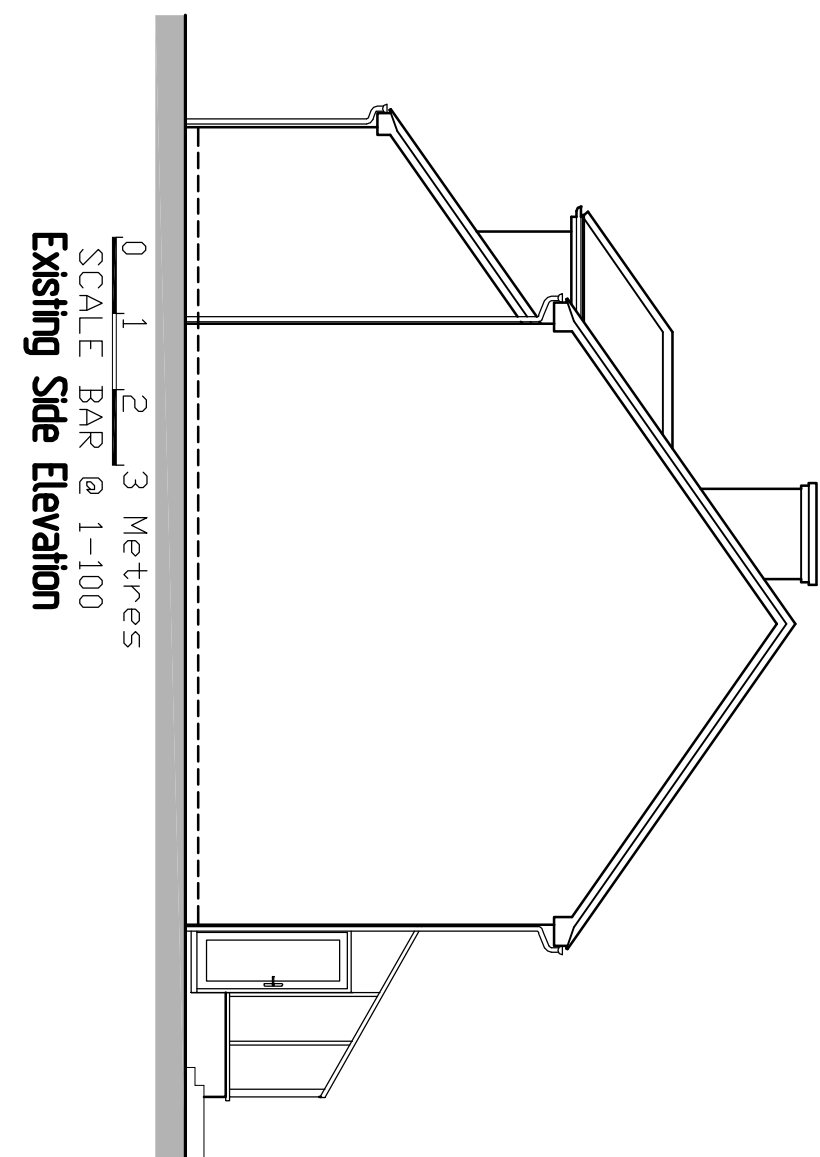
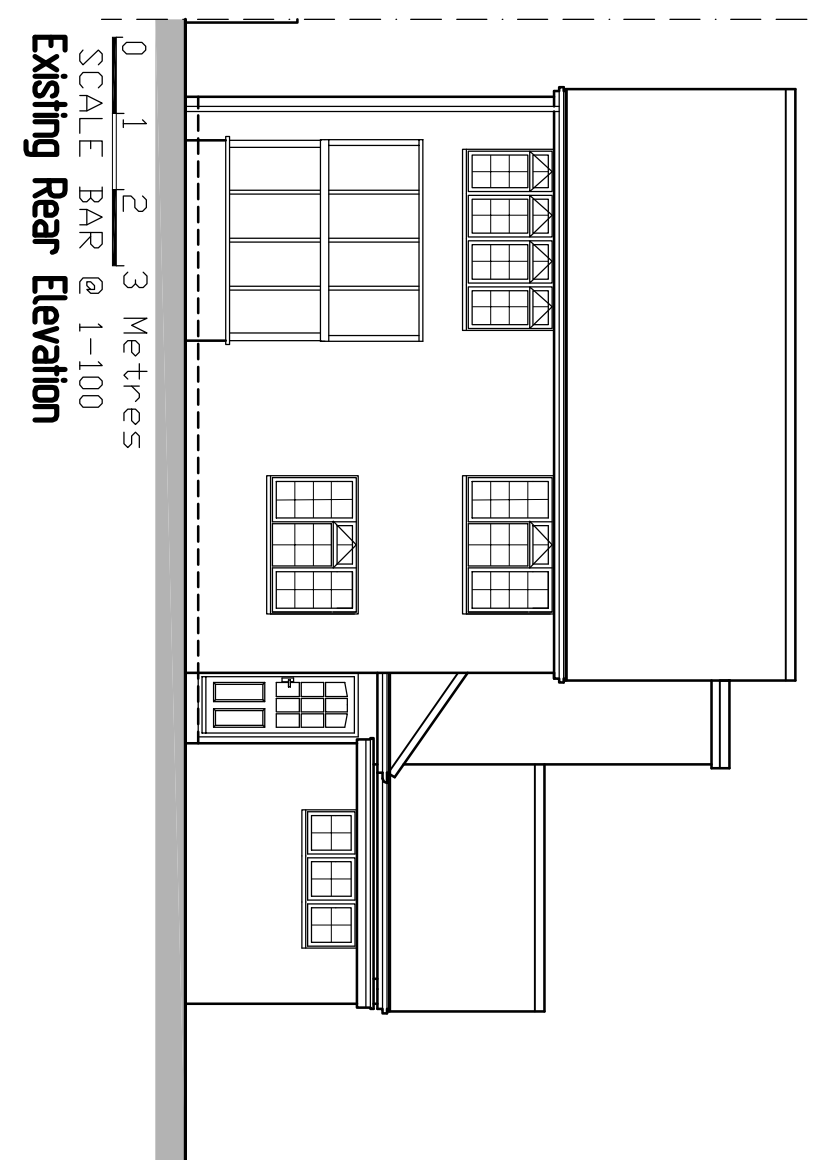
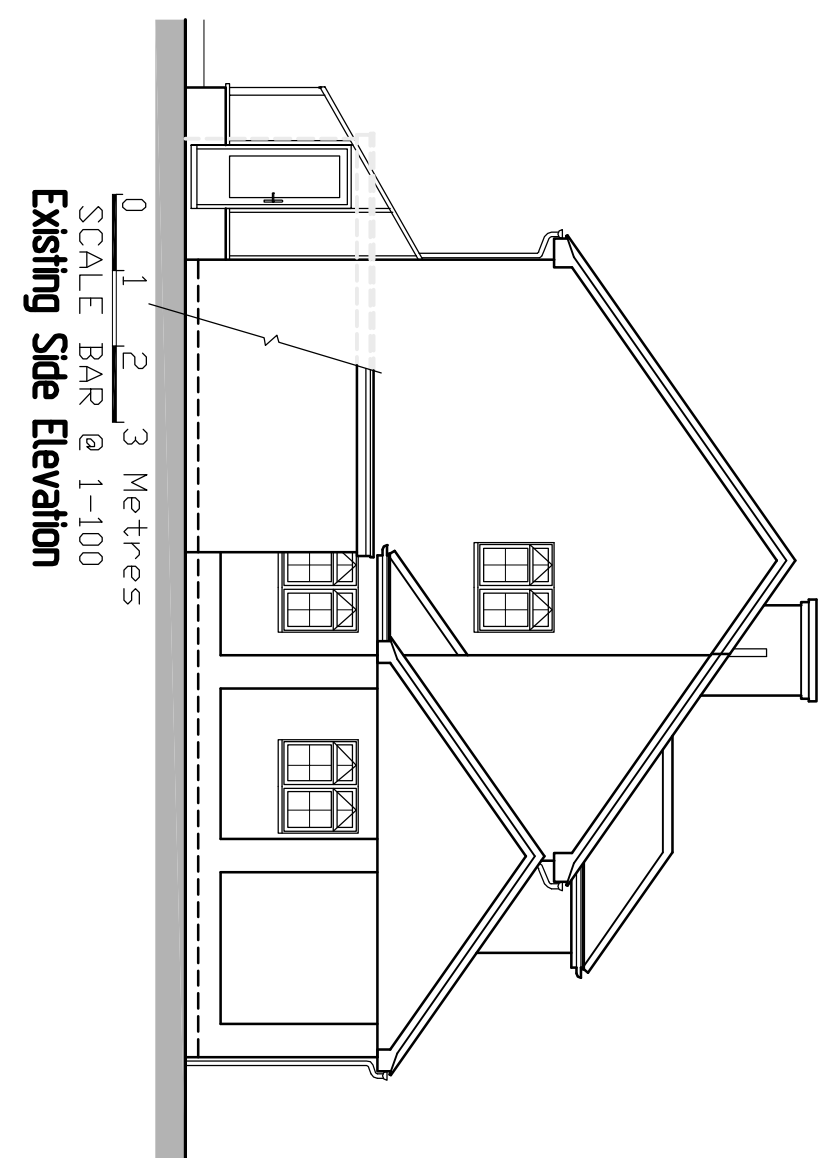


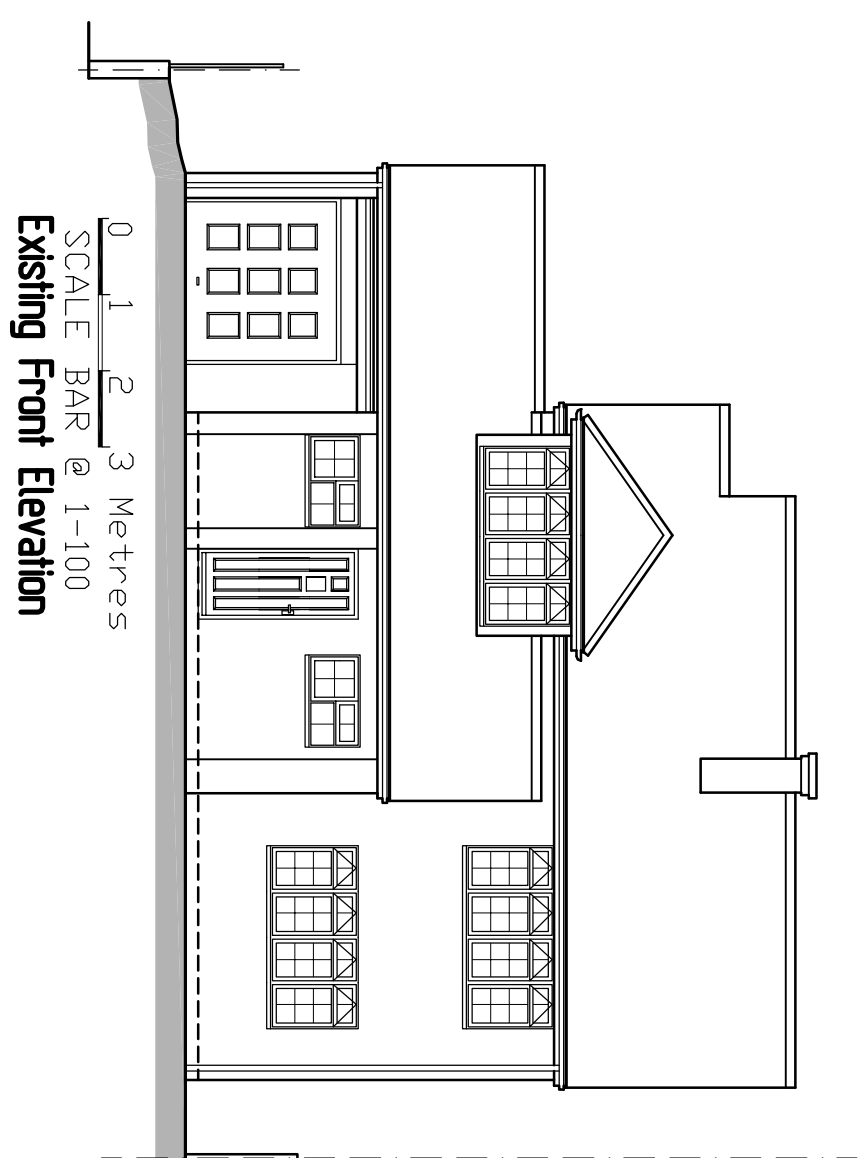

REVISIONS	
Rev.	Description
	 43 Wadsworth Way, Tulsa, Okla. Beck RSJ20 JKL tel & fax: 0118 541 6248 Mobile: 07367 029862 greg@gregfarell.co.uk Planning, Building Regulations & Structural Design
	Date

51 Oak Tree Road
Tilthurst

TITLE _____
Existing Plans & Elevations

SCALE 1:50 1:100 DATE January 2025 DRAWING No. 01