


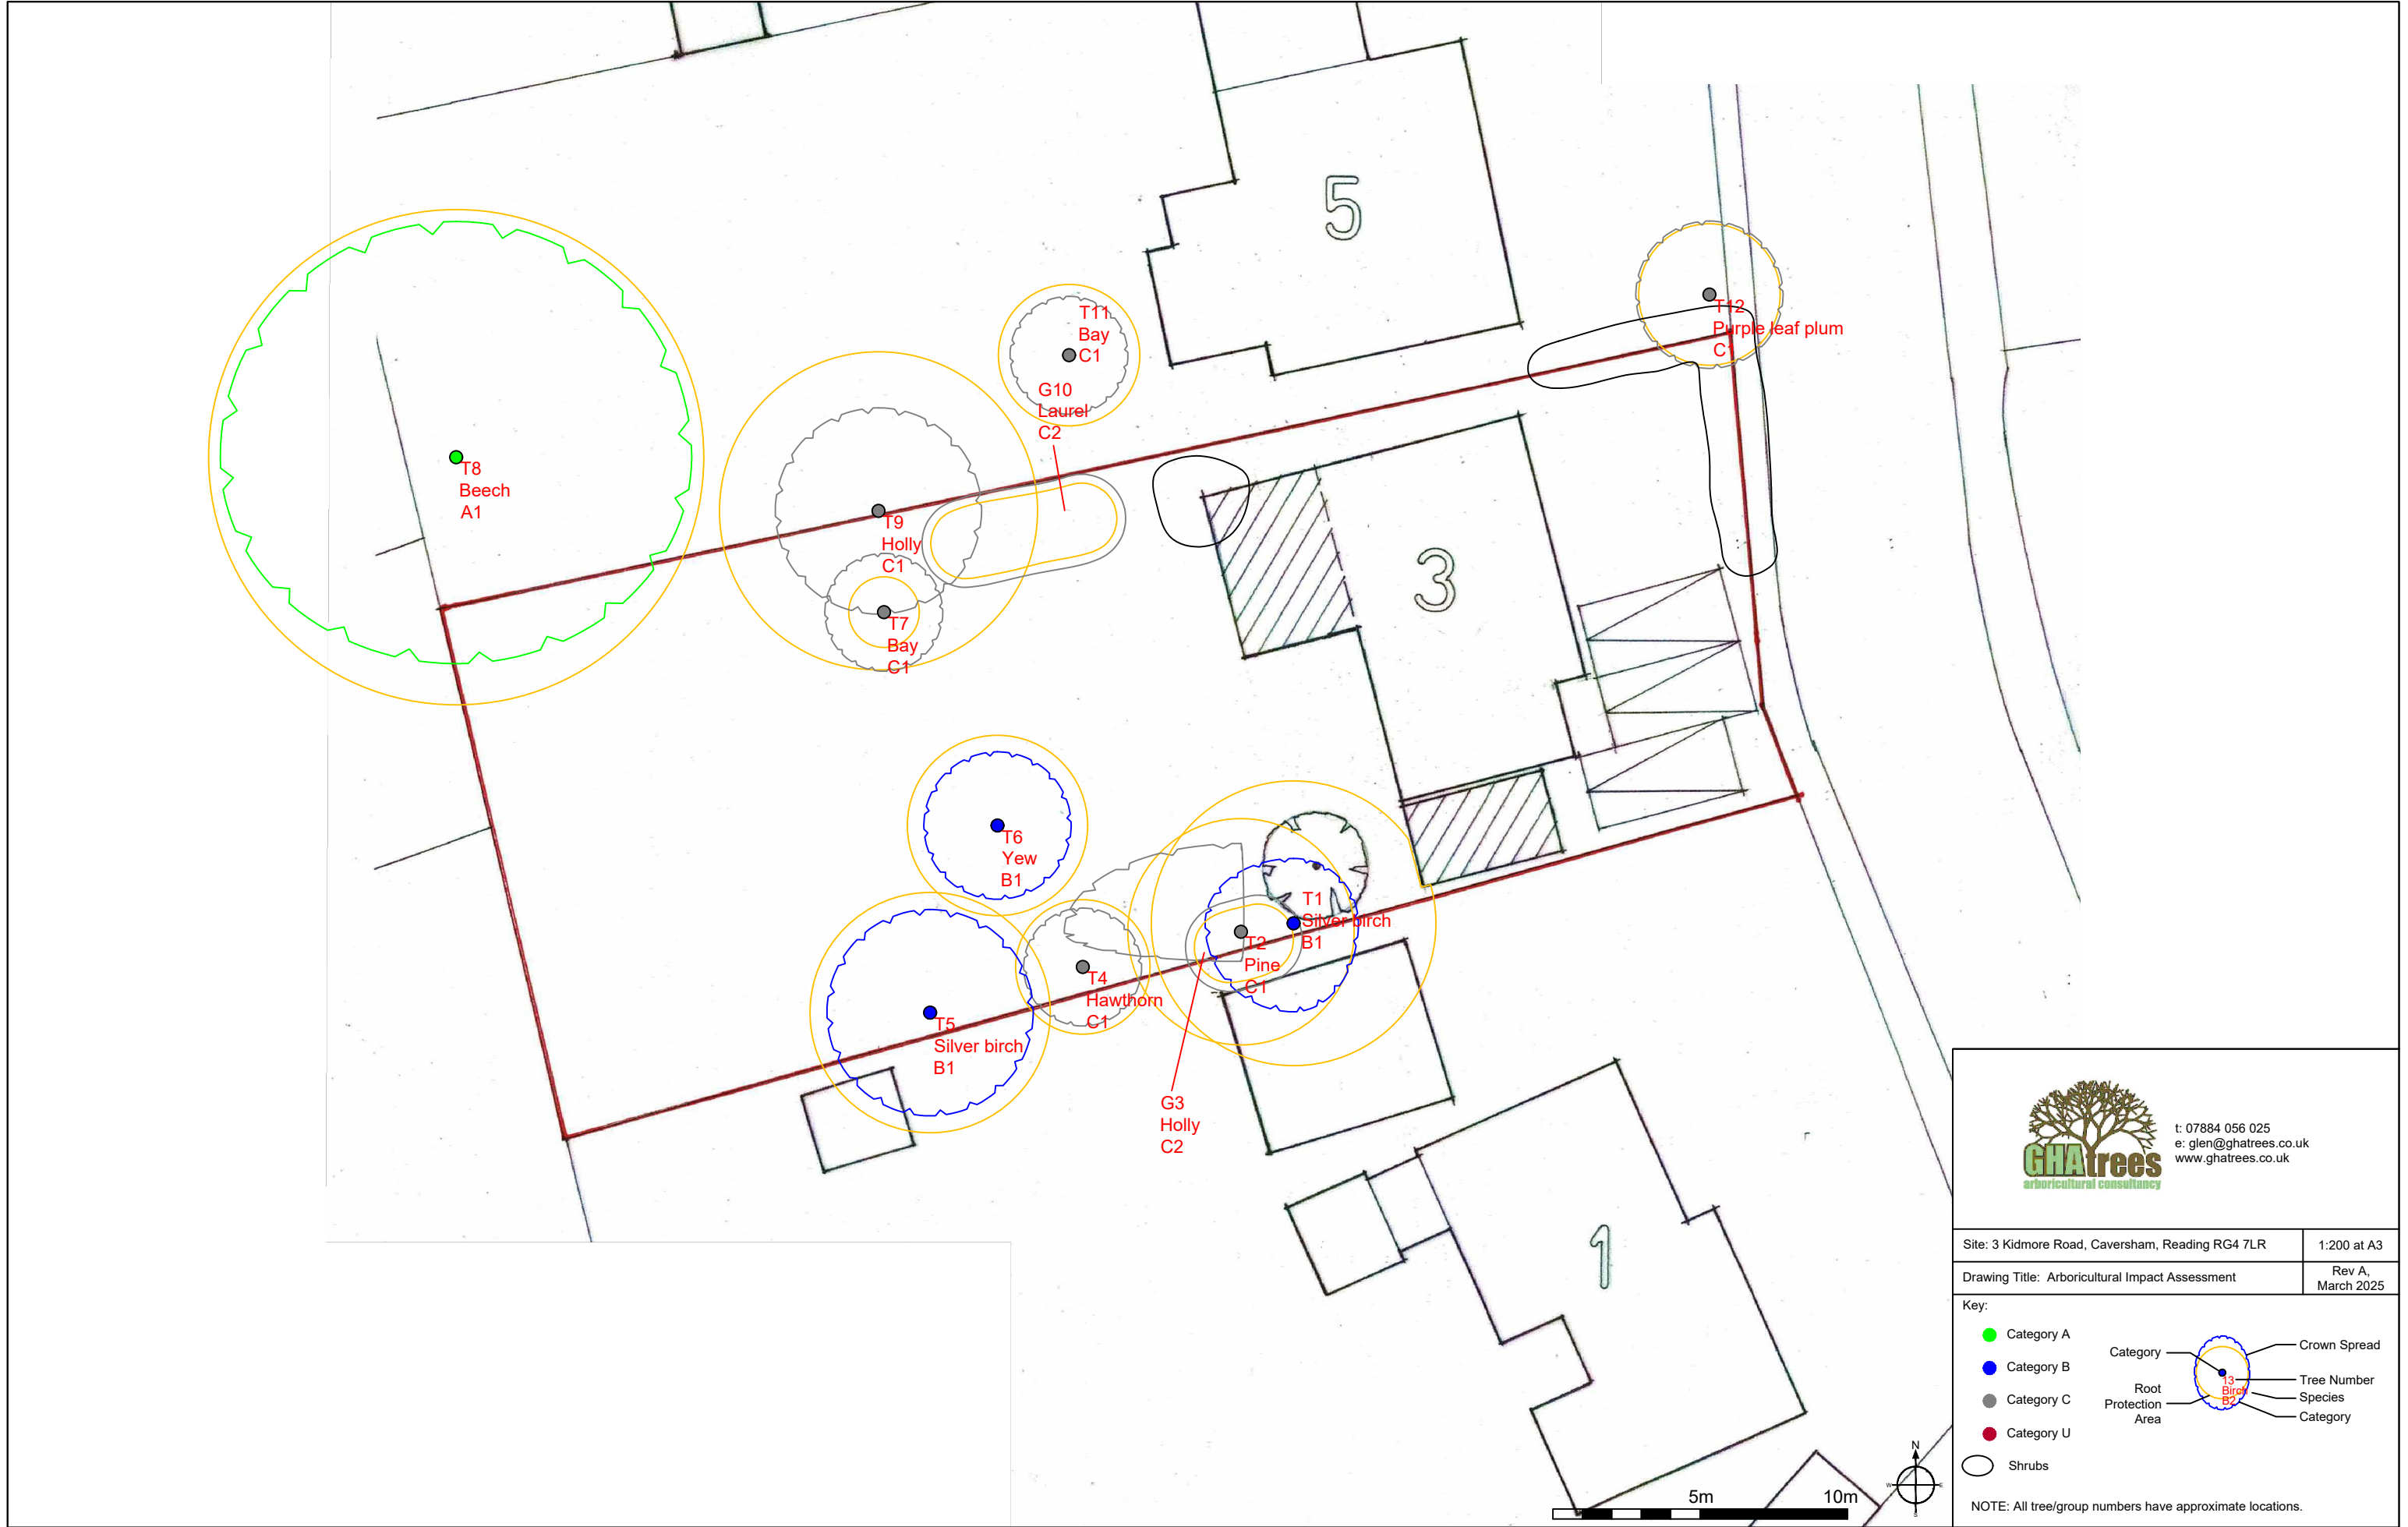

t: 07884 056 025
e: glen@ghatrees.co.uk
www.ghatrees.co.uk

Site: 3 Kidmore Road, Caversham, Reading RG4 7LR 1:200 at A3

Drawing Title: Arboricultural Impact Assessment Rev A, March 2025

Key:

- Category A
 - Category B
 - Category C
 - Category U
 - Shrubs
- Category
- Root Protection Area
- Crown Spread
- Tree Number
- Species
- Category

NOTE: All tree/group numbers have approximate locations.