



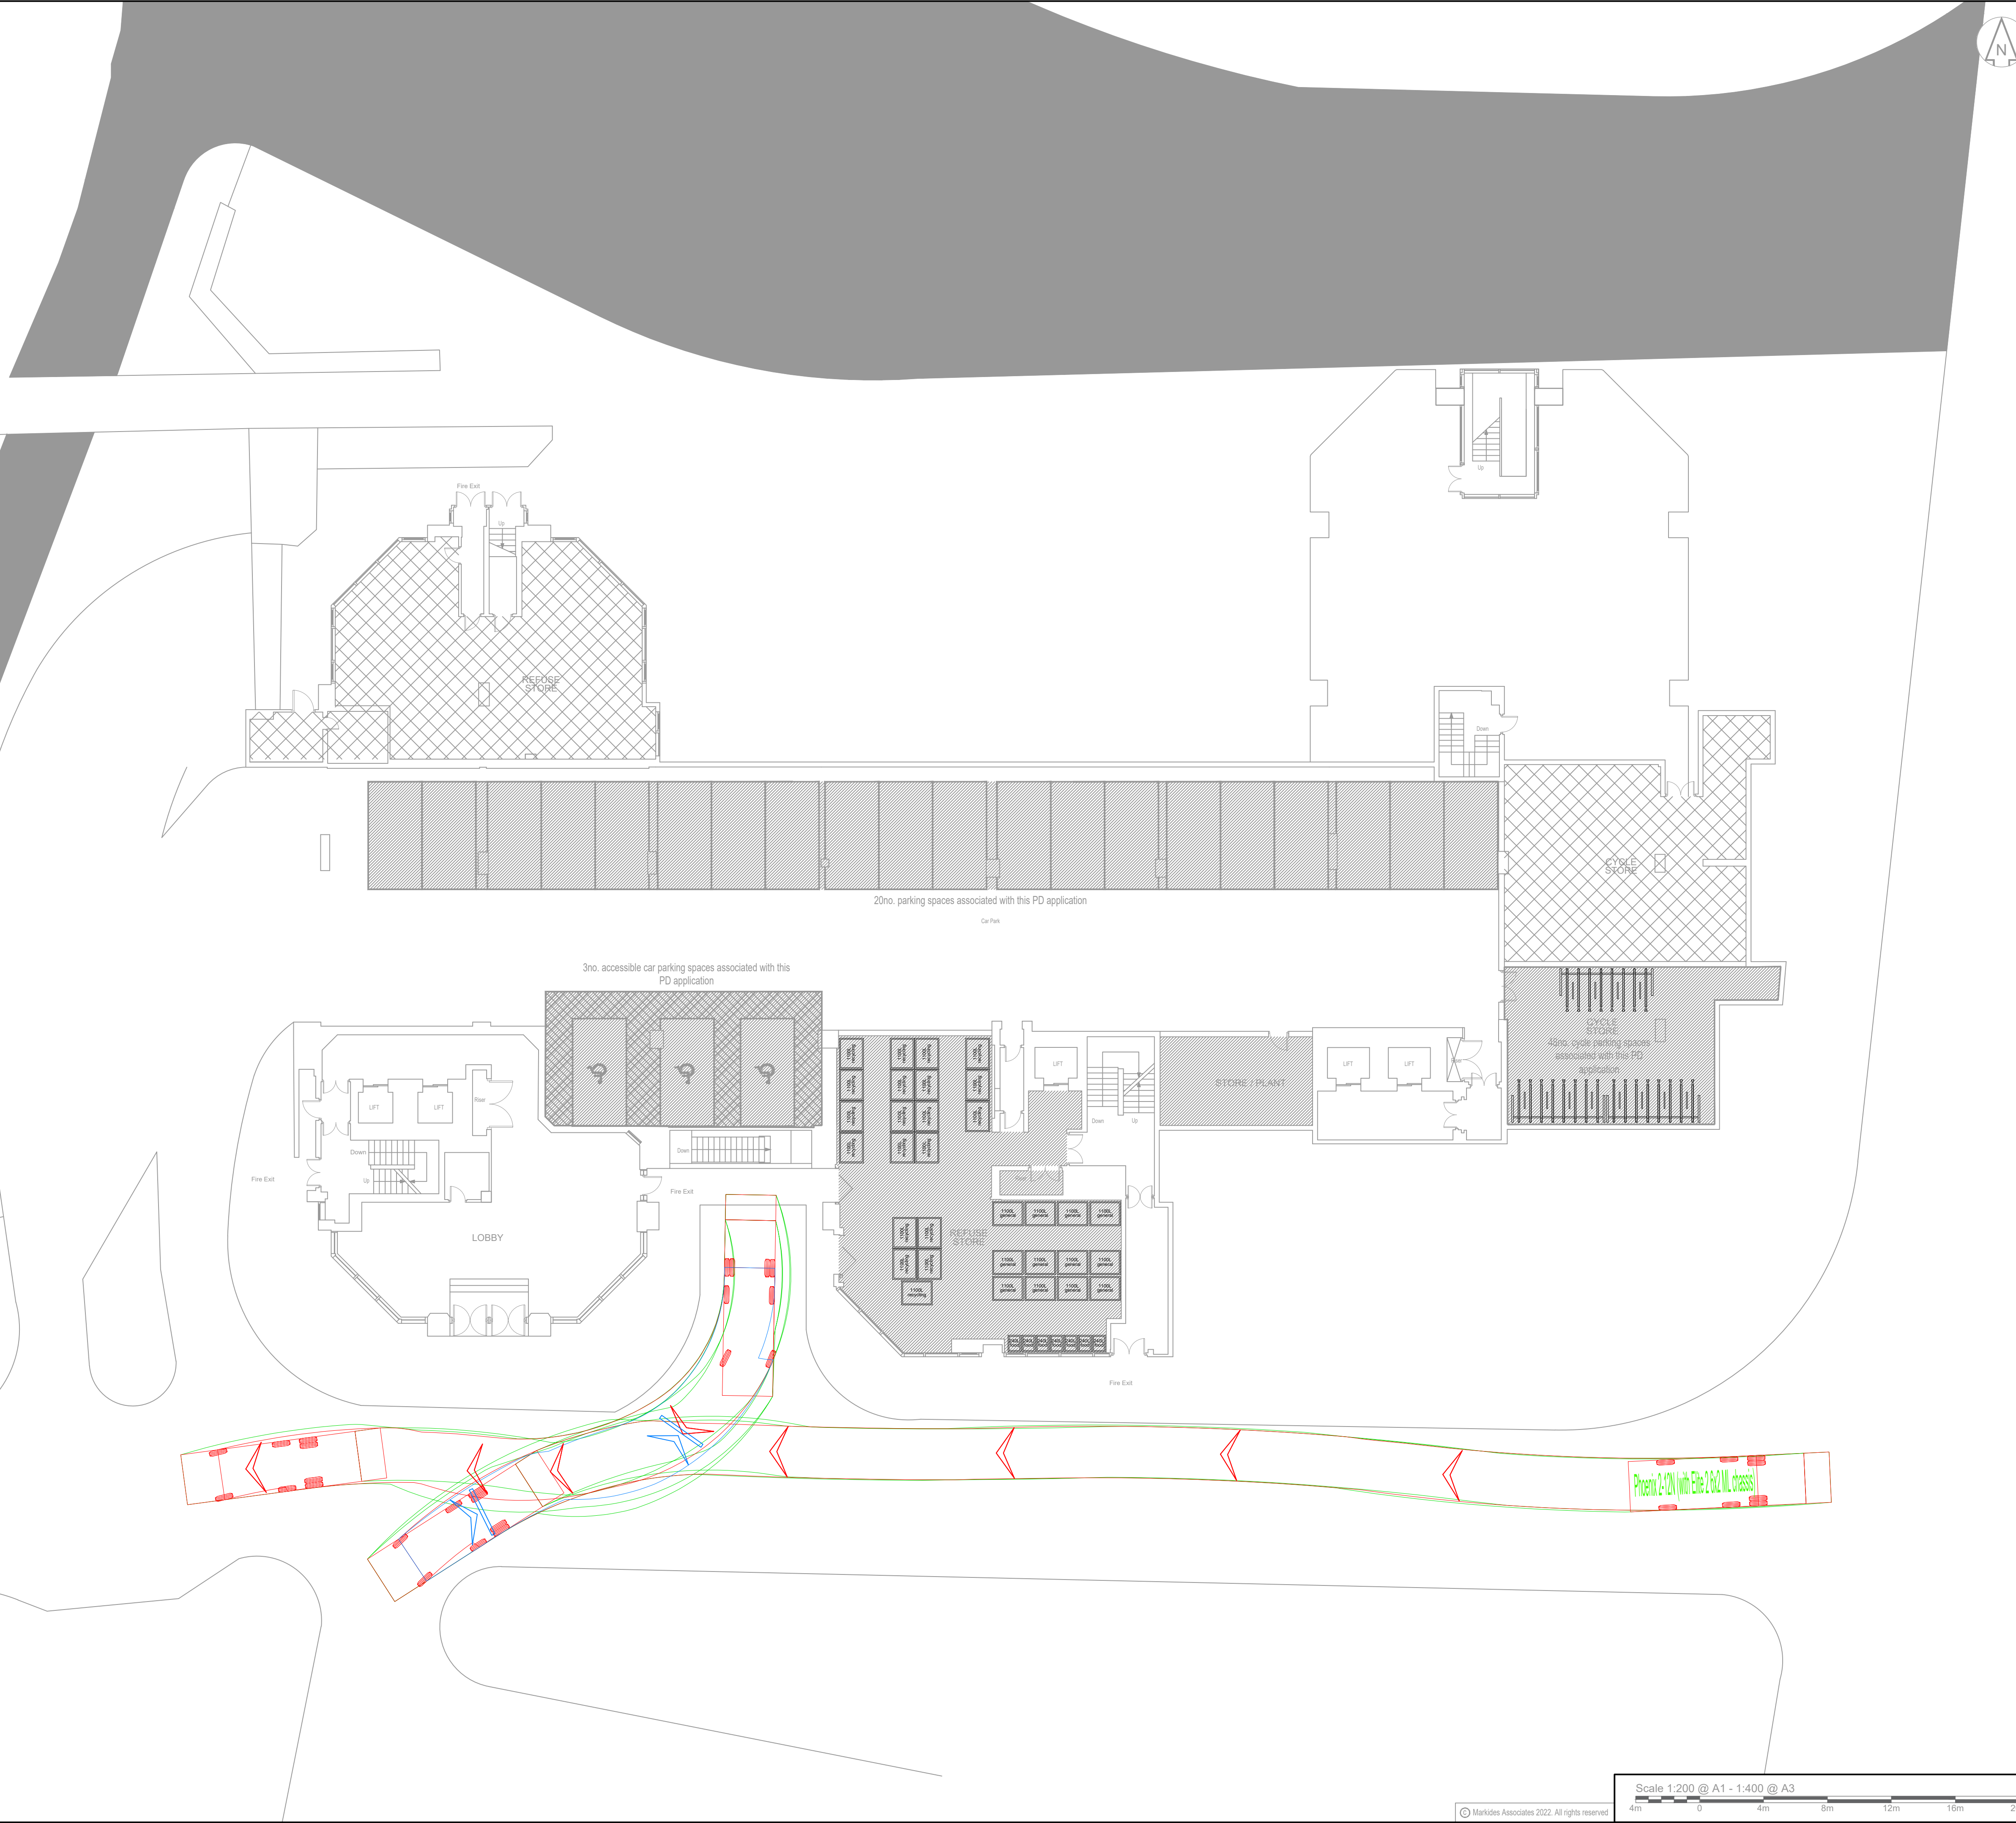

DO NOT SCALE OFF THIS DRAWING

NOTES

1. This drawing is indicative and subject to discussions with local & national highway authorities. This design is also subject to confirmation of land ownership, topography, location of statutory services, detailed design and traffic modelling.
2. This drawing is based upon drawing number XXX supplied by XXX and Markides Associates shall not be liable for any inaccuracies or deficiencies.
3. Markides Associates accept no responsibility for any unauthorised amendments to this drawing. Do not rely on dimensions scaled from this plan.
4. Highway boundary information has been provided by XXX County Council on XXX and has been transcribed by Markides Associates onto an Ordnance Survey base. Markides Associates accepts no liability for the accuracy of the data provided and the highway boundary information shown is subject to checks by a licensed conveyancer.
5. Any swept path analysis has been undertaken using Transoft Solutions AutoTURN software and Markides Associates shall not be liable for any inaccuracies or deficiencies.

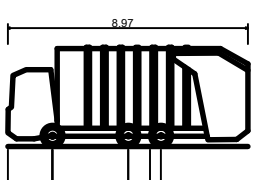

Phoenix 2-12N (with Elite 2 6x2 ML chassis)
Overall Length 8.970m
Overall Width 2.250m
Overall Body Height 3.707m
Min Body Ground Clearance 0.250m
Track Width 2.250m
Lock to lock time 4.50s
Kerb to Kerb Turning Radius 7.850m

KEY

- VEHICLE BODY LINE
- VEHICLE WHEEL LINE

Revision History

Rev	Comment	By	Chkd	Appr	Date
P01	FOR INFORMATION	RLM			
Rev	Comment	By	Chkd	Appr	Date
P01	Current Revision	ESC	OUT	OUT	24/09/2025
Rev	Comment	By	Chkd	Appr	Date

MCGRATH GROUP



2nd floor
The Bridge
73-81 Southwark Bridge Road
London SE1 1LQ

Telephone: 0207 442 2225
E: enquiries@markidesassociates.co.uk
W: www.markidesassociates.co.uk

Project
ABBEY GARDENS, READING

Drawing Title
REFUSE VEHICLE TRACKING

Markides Associates reference: 24553 1:100 @ A1

24553-MA-XX-XX-RP-D-0001 - P01

© Markides Associates 2022. All rights reserved

