


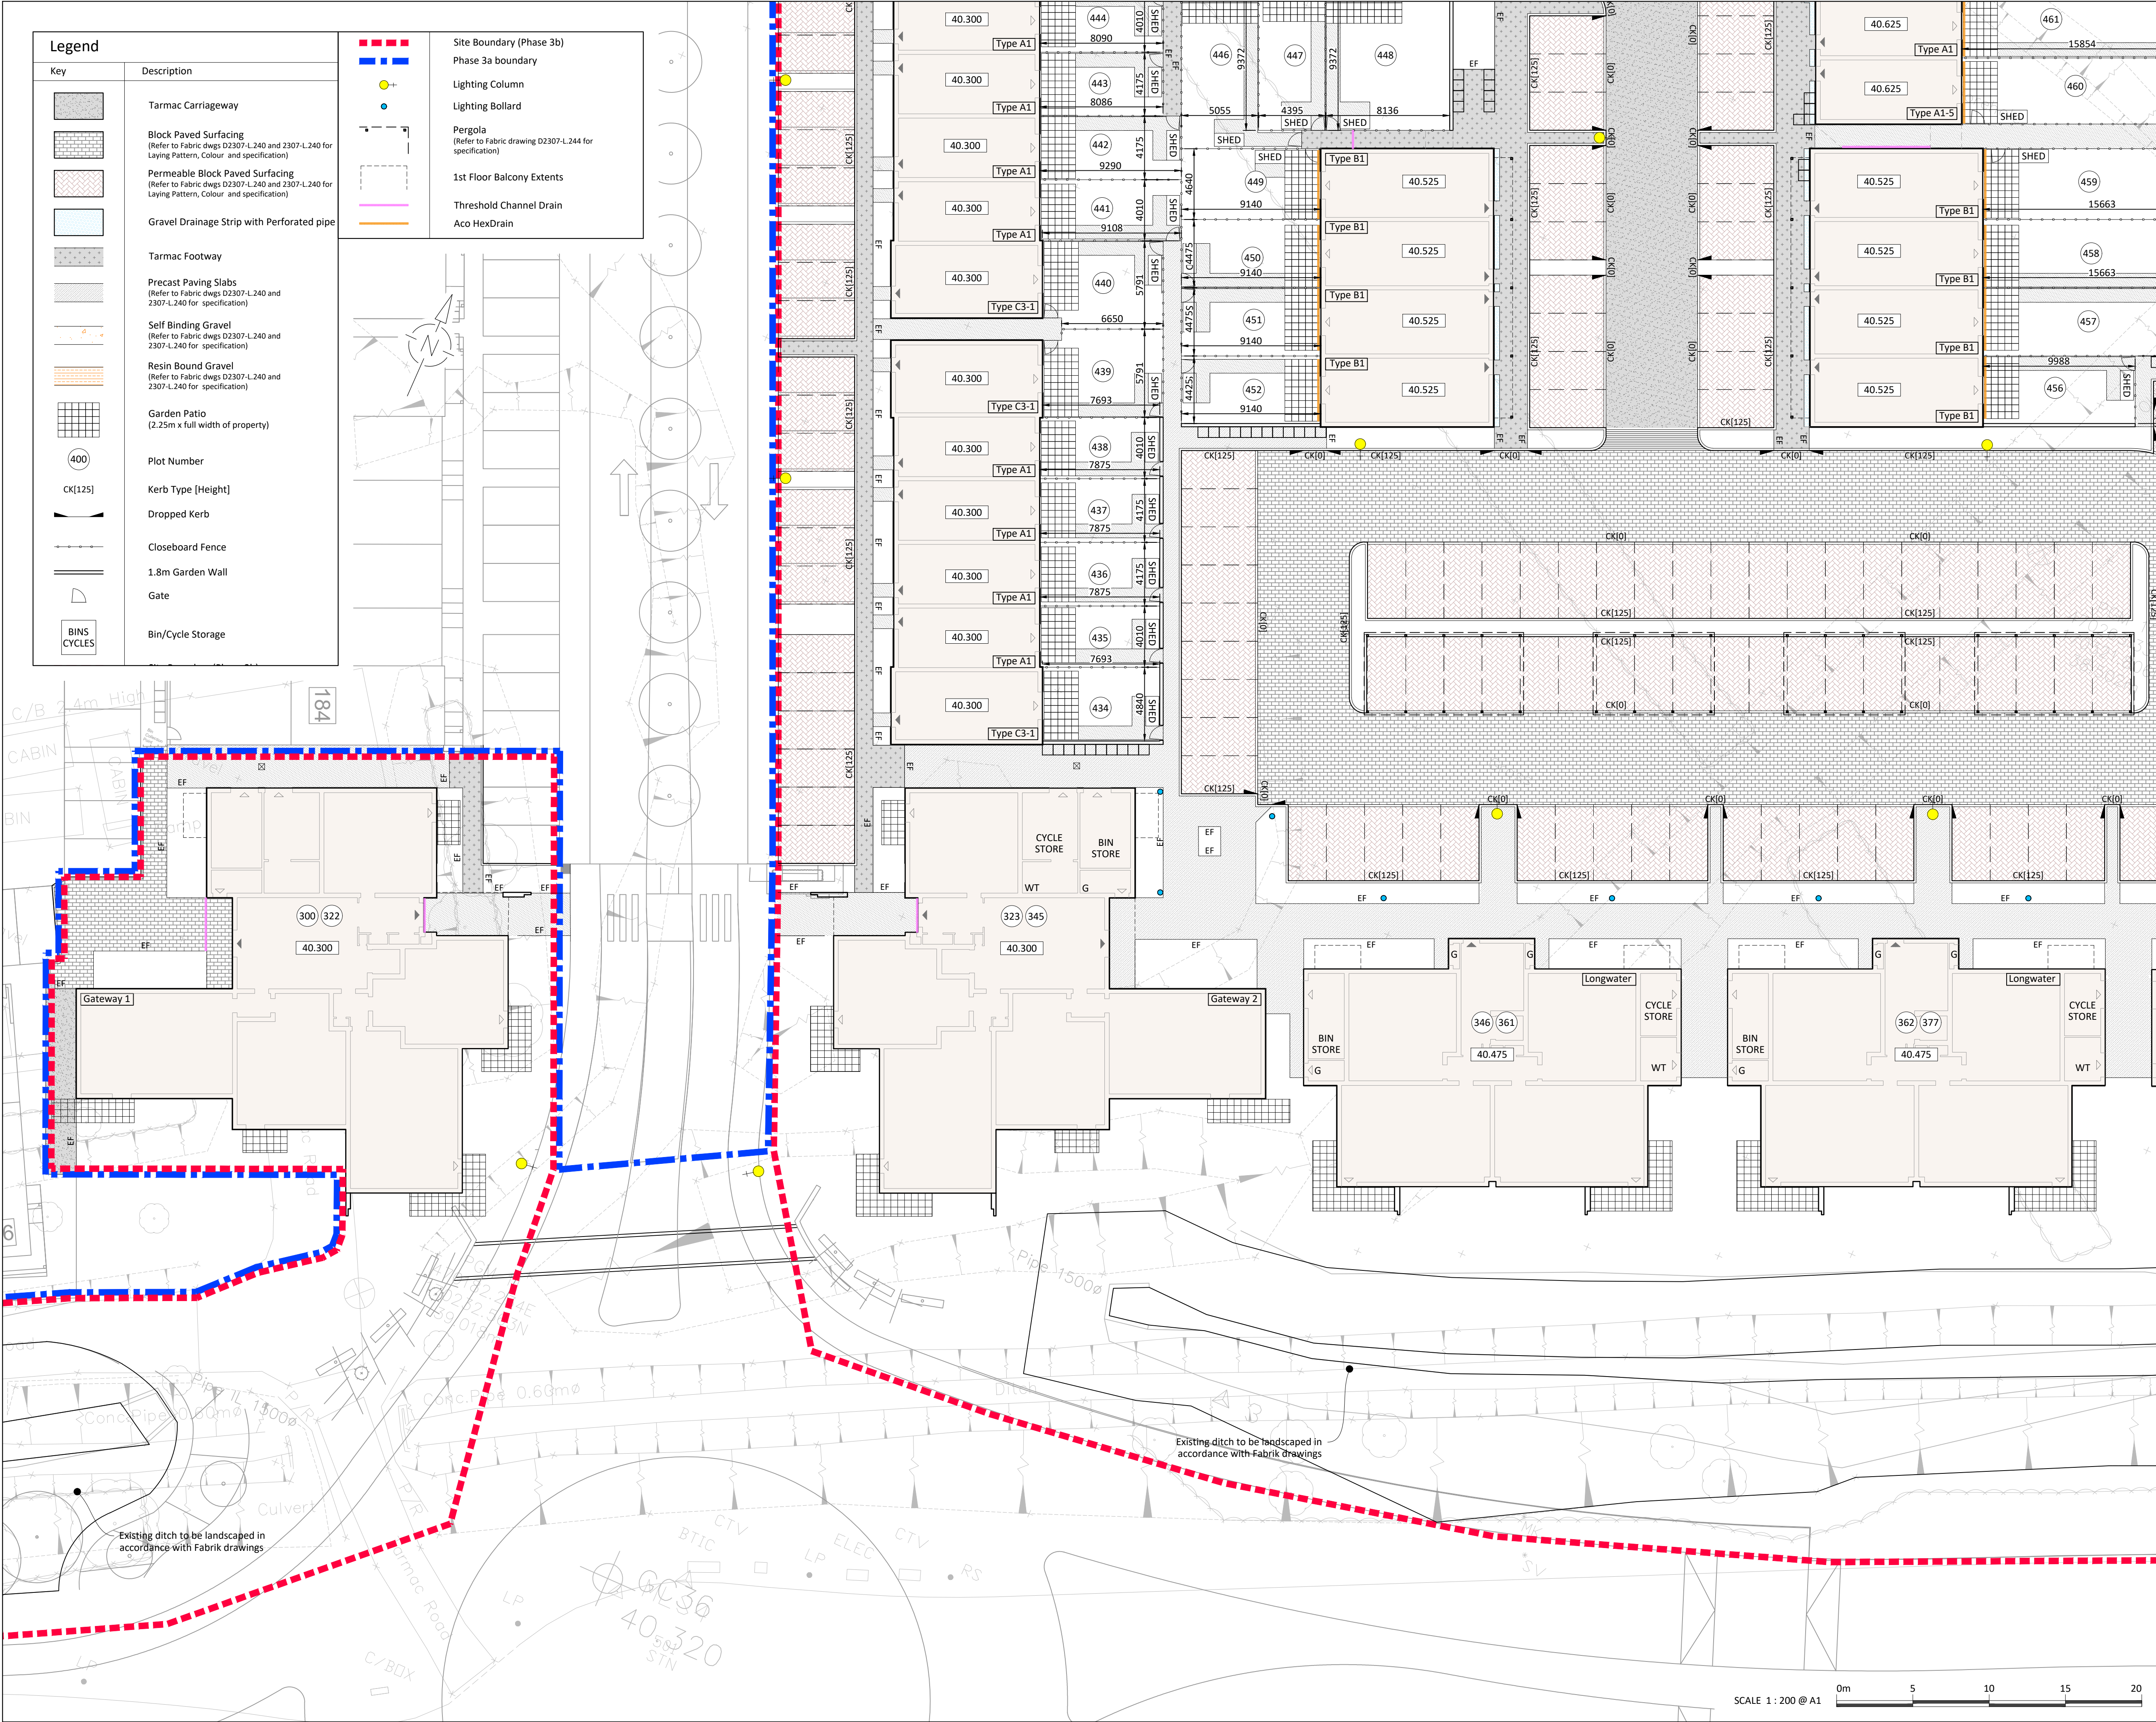

Legend

Key

Description

Tarmac Carriageway

Block Paved Surfacing
(Refer to Fabric dwgs D2307-L.240 and 2307-L.240 for Laying Pattern, Colour and specification)

Permeable Block Paved Surfacing
(Refer to Fabric dwgs D2307-L.240 and 2307-L.240 for Laying Pattern, Colour and specification)

Gravel Drainage Strip with Perforated pipe

Tarmac Footway

Precast Paving Slabs
(Refer to Fabric dwgs D2307-L.240 and 2307-L.240 for specification)

Self Binding Gravel
(Refer to Fabric dwgs D2307-L.240 and 2307-L.240 for specification)

Resin Bound Gravel
(Refer to Fabric dwgs D2307-L.240 and 2307-L.240 for specification)

Garden Patio
(2.25m x full width of property)

Plot Number

Kerb Type [Height]

Dropped Kerb

Closeboard Fence

1.8m Garden Wall

Gate

Bin/Cycle Storage

Site Boundary (Phase 3b)

Phase 3a boundary

Lighting Column

Lighting Bollard

Pergola
(Refer to Fabric drawing D2307-L.244 for specification)

1st Floor Balcony Extents

Threshold Channel Drain

Aco HexDrain

HEALTH, SAFETY & ENVIRONMENT

It is the responsibility of the client to ensure that those undertaking the works are competent and experienced in the type of work to be undertaken.

In addition to the hazards usually associated with the types of work detailed on this drawing, the following specific hazards have been identified through design risk assessment. The planning and execution of the works should take into account all usual and specific hazards.

Hazards should also be taken into account in the maintenance, operation, decommissioning and demolition of the works.

⚠ Ground conditions may be unstable during excavation.

NOTES

- All dimensions are in millimetres (mm) and levels in metres Above Ordnance Datum (mAOD) unless noted otherwise.
- Do not scale from this drawing.
- The copyright in this drawing belongs to Structa LLP; the designs and details may not be used on any project other than that indicated in the titleblock.
- Where CAD or BIM files of the drawing are issued, they are provided for the convenience of others, and shall not be used for construction purposes or relied upon for accuracy or completeness.
- This drawing has been prepared with reference to Glanville Engineering drawings, project no. 4160316 dated 05.06.17.

KEYPLAN

C9	08.10.21	ADDITIONAL GRAVEL STRIPS, DRAINAGE CHANNELS AND 'HEXDRAINS' ADDED	KW	TL	TJS
C8	26.02.21	BIN STORES REPLACED WITH SHED. SOFT LANDSCAPE ADDED.	KW	TL	TJS
C7	26.02.19	PARKING BAY ADDED AND DROPPED KERBS REARRANGED AS CLOUSED	TL	TL	TJS
C6	21.11.18	GARDEN DIMENSIONS ADDED	MT	TL	TJS
C5	03.05.18	GATEWAY 1 & 2 BUILDING FOOTPRINT UPDATED	MPG	TL	TJS
C4	20.02.18	UPDATED TO ACCORD WITH LANDSCAPE ARCHITECT PLAN	MPG	TL	JK
C3	15.01.18	ADDITIONAL LIGHTING BOLLARDS ADDED. THRESHOLD CHANNEL ADDED TO LEGEND	SH	TL	JK
C2	12.01.18	PATIOS ADDED TO GATEWAY, LONGWATER AND WOODLAND BLOCKS. BALCONY EXTENTS ADDED TO LONGWATER BLOCKS	SH	TL	JK
C1	08.01.18	ADDITIONAL TENDS ADDED TO LEGEND. REVISED IN ACCORDANCE WITH CLIENT'S COMMENTS. ISSUED FOR CONSTRUCTION.	SH	TL	JK
P3	21.10.17	PHASE 3B2 DETAIL ADDED	MPG	TL	JK
P2	07.07.17	APARTMENT BLOCK (PLOTS 300-322) UPDATED. ISSUED FOR TENDER	MPG	TL	JK
P1	27.06.17	FIRST ISSUE	TL	TL	JK
Rev.	Date	Description	Drawn	Checked	Approved

FOR CONSTRUCTION

GREEN PARK VILLAGE, PHASE 3B

SURFACING GENERAL ARRANGEMENT
SHEET 1

■ Structural

■ Civil

■ Geo-environmental

structa

London | Hemel Hempstead | Swindon | Warwick | www.structa.co.uk

Drawing No: 4940-1001

Revision: C9