




SAMPLE MATERIAL FOR STONE CLADDING
TO MARKET PLACE FACADE. REFER TO
DRAWING 0360 FOR LOCATION

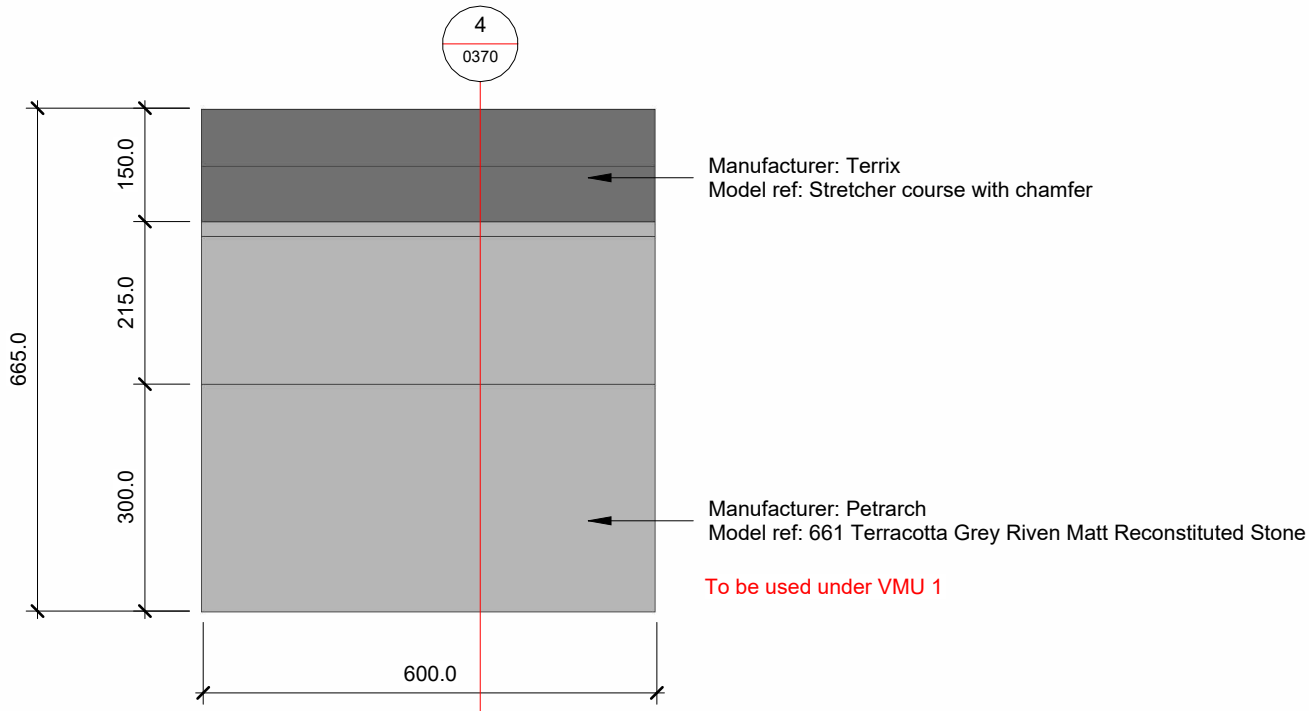

2 Elevation - Colour
1 : 10

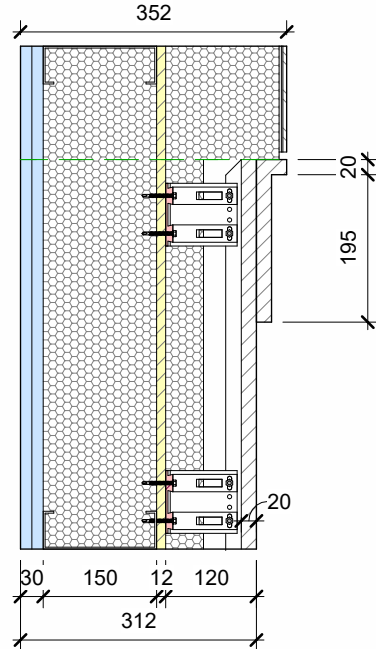


4 Typical Section
1 : 10

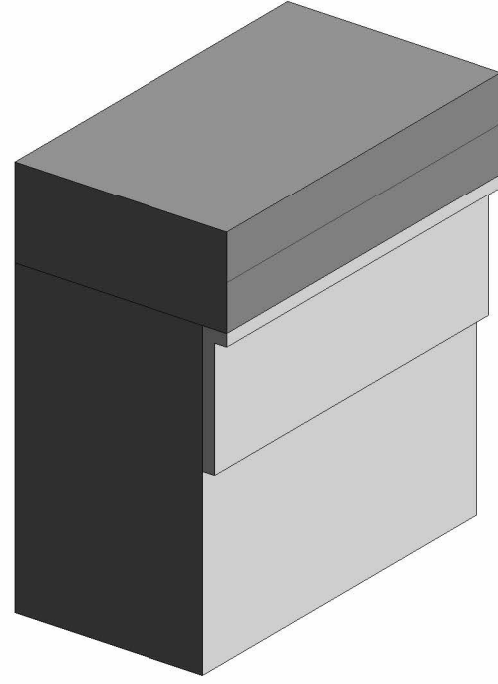


5 3D View


Railing Types

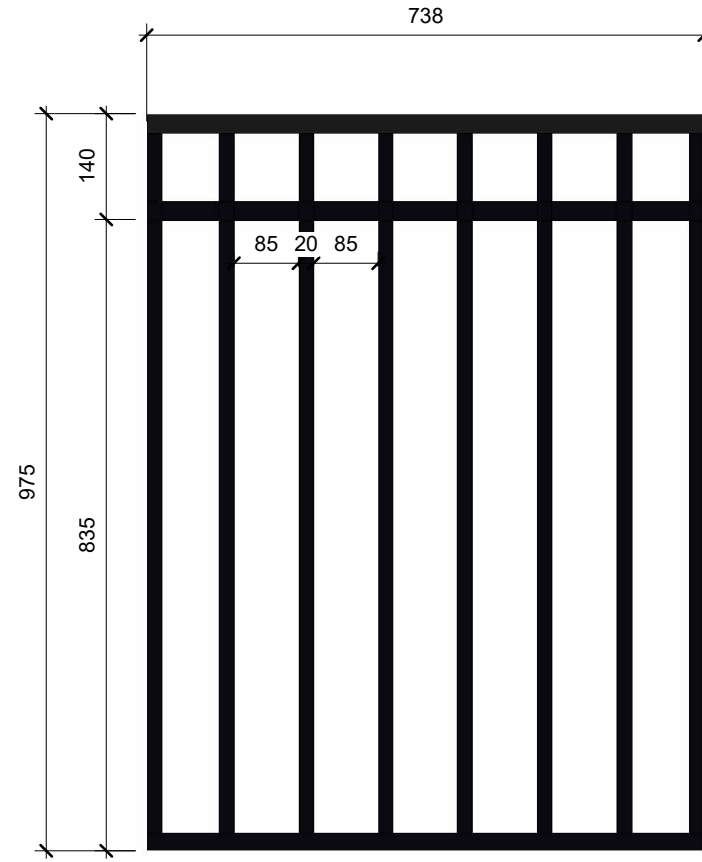

Railing type 1
Bay 1 - 737.5mm wide
Bay 4 - Level 01 only - 775mm wide
RAL9005

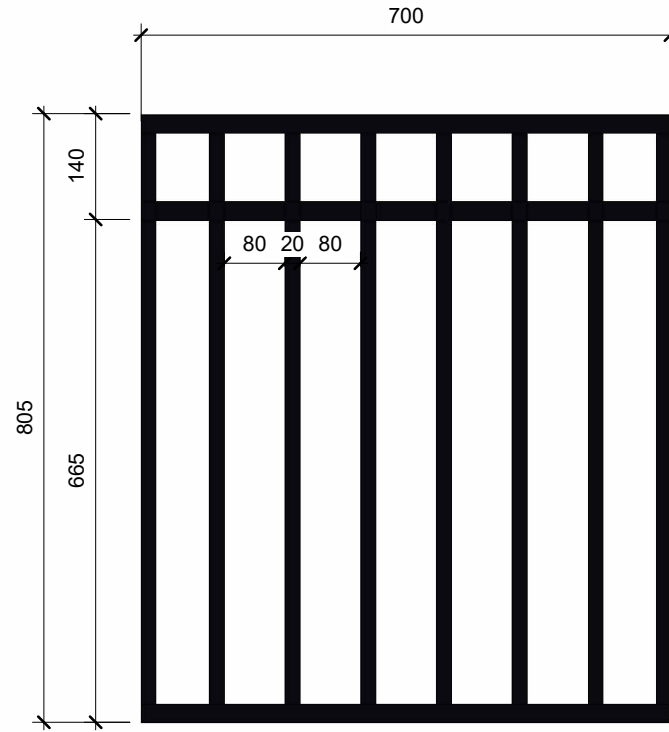


Railing type 2
Bay 3 - Level 01 only
RAL9005

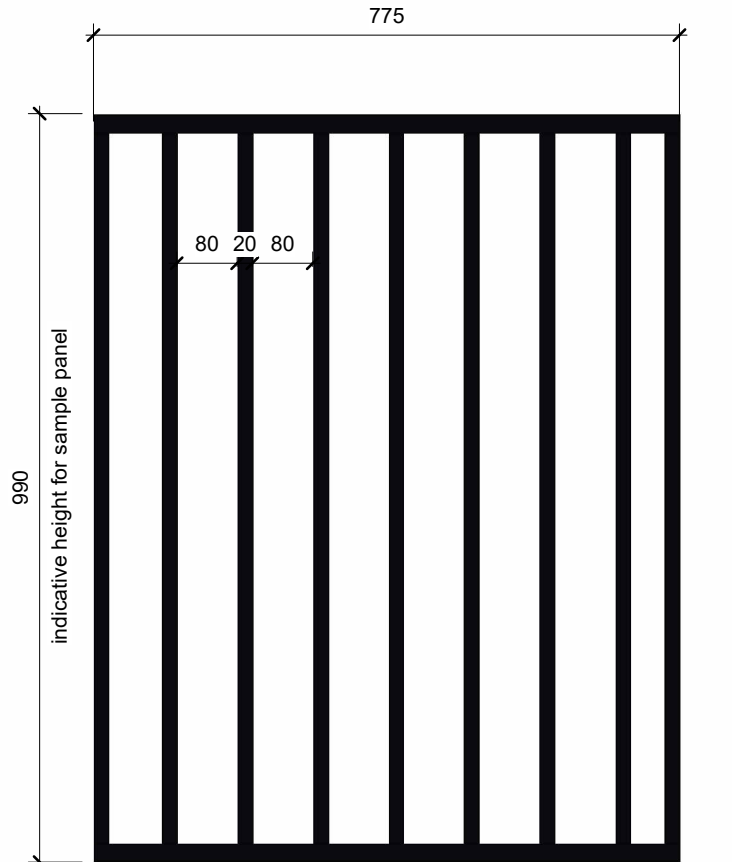


Railing type 3
Bay 4 - 900mm and 990mm high
RAL9005


RAILING TYPES FOR MARKET
PLACE ELEVATION - CONDION 3

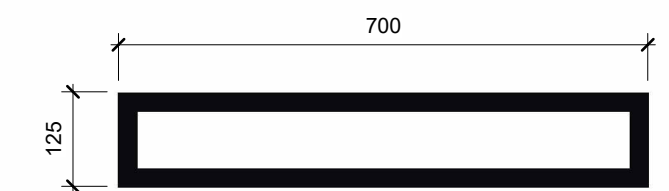


Railing type 4
Bay 2
RAL9005

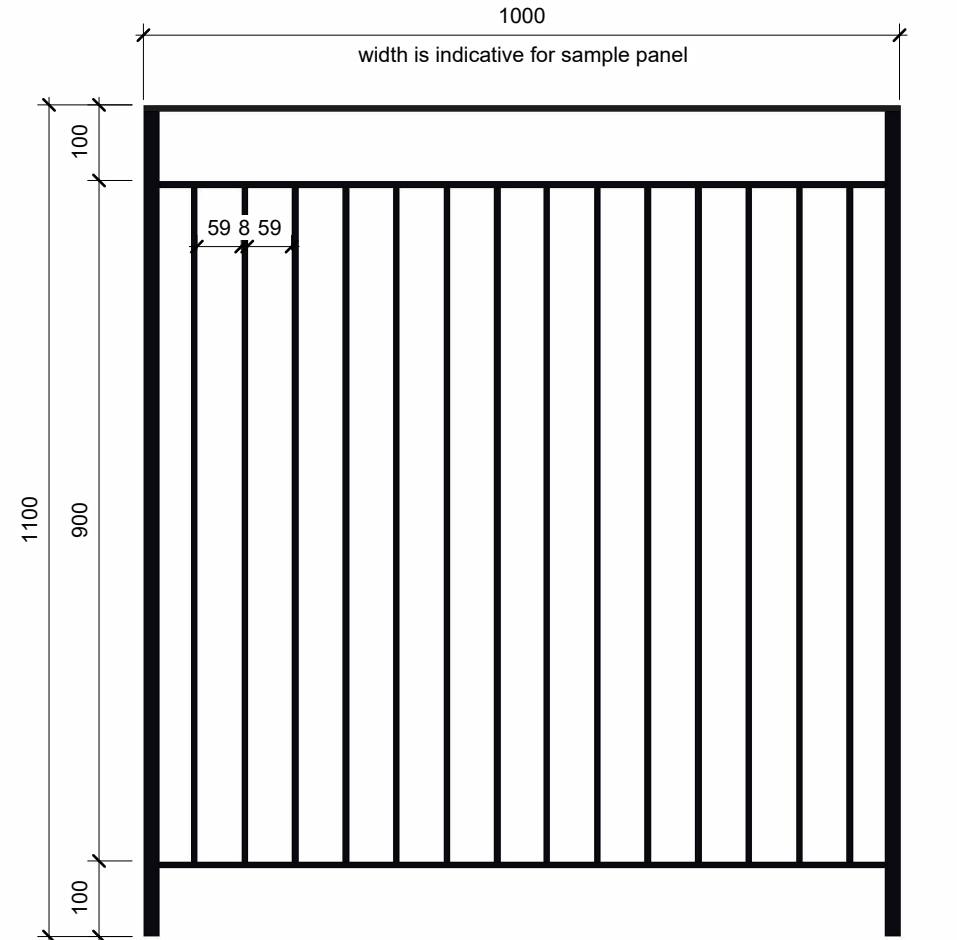

Railing type 5
Metal Railing on roof terraces
RAL9005

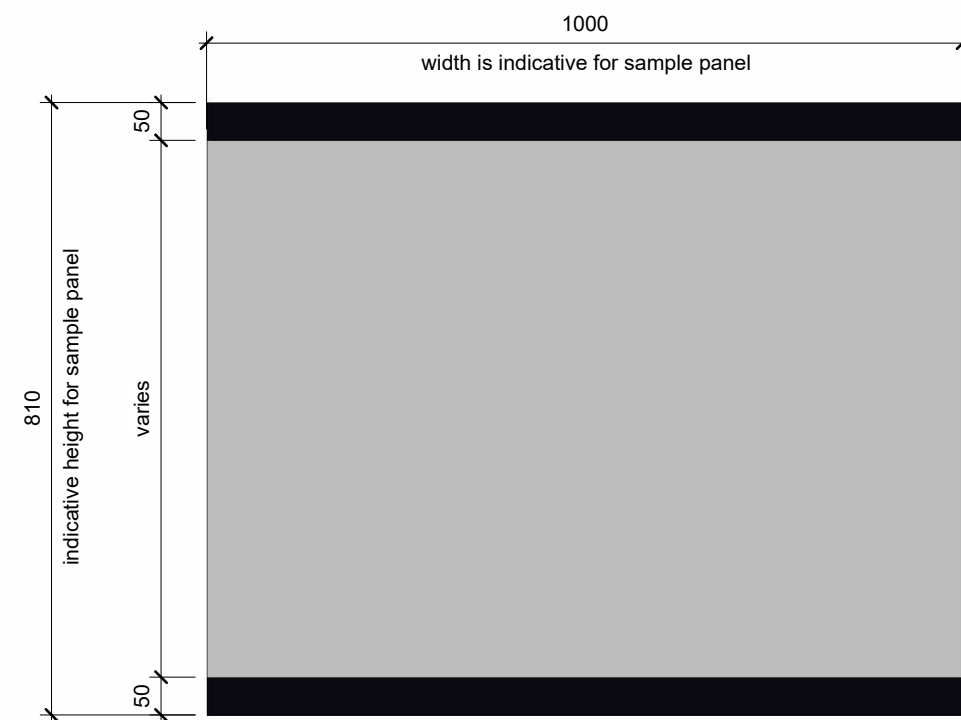


Railing type 6
Glass balustrade with handrail
height of balustrade varies
Handrail RAL9005

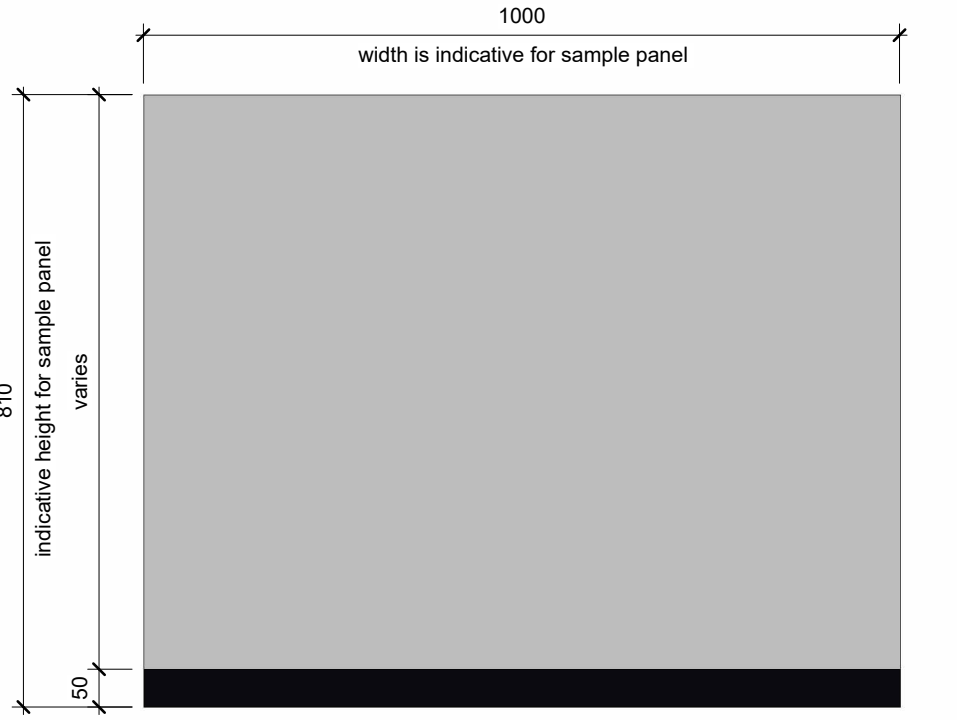


Railing type 7
Glass balustrade without handrail
height of balustrade varies

7 Balcony Type Elevations
1 : 10


SAMPLE MATERIAL FOR STONE CLADDING
TO MARKET PLACE FACADE. REFER TO
DRAWING 0360 FOR LOCATION

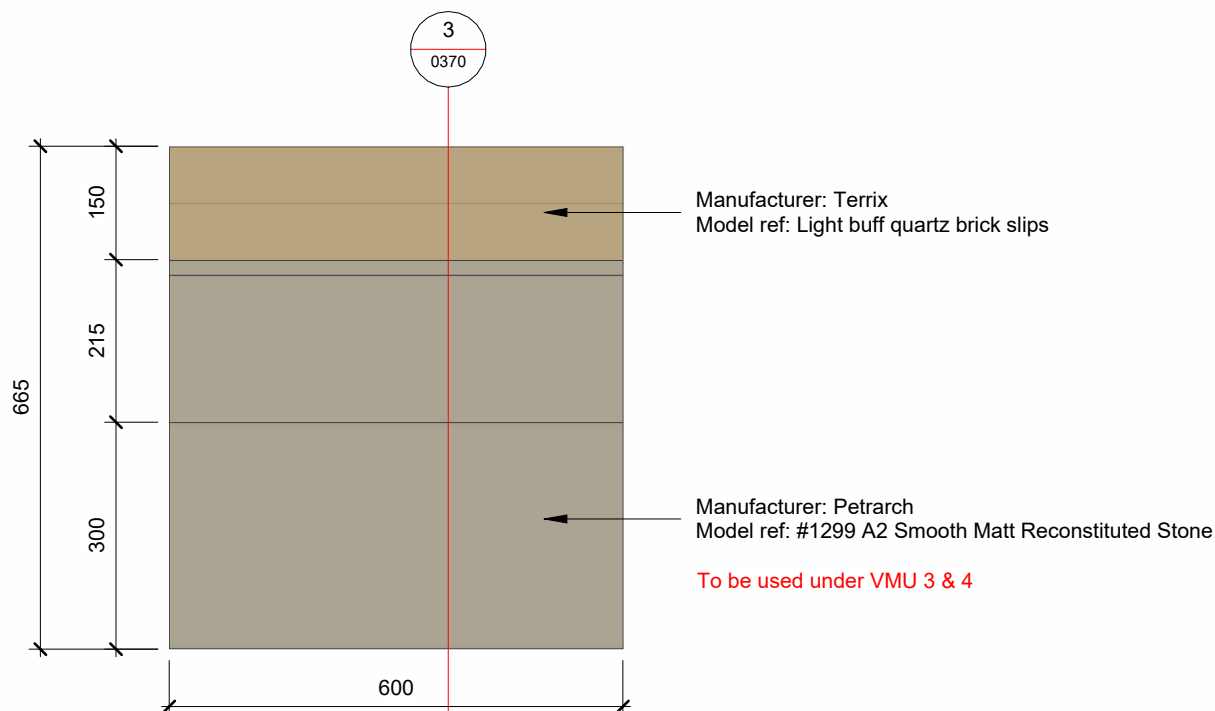






1 Elevation - Colour
1 : 10

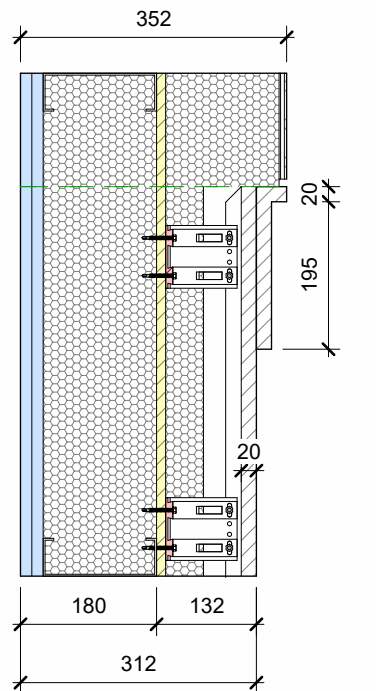

3 Typical Section
1 : 10

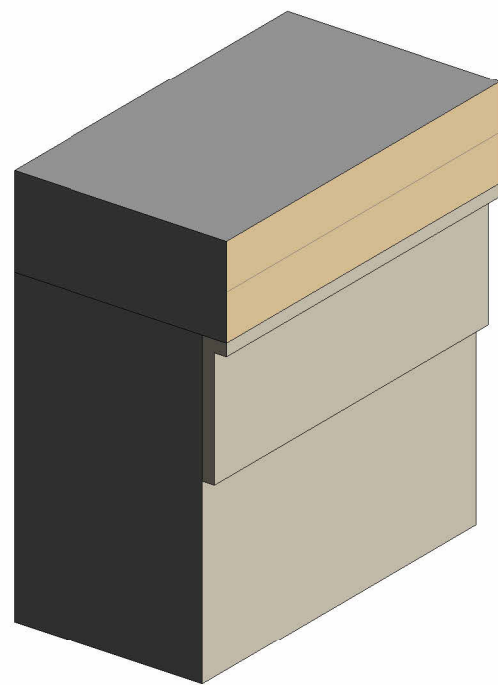

6 3D View

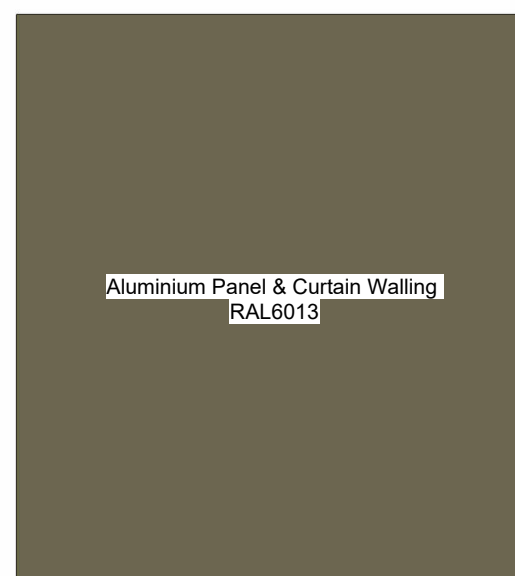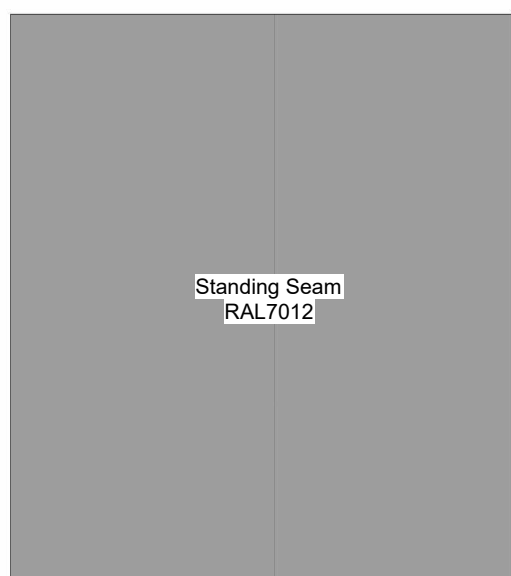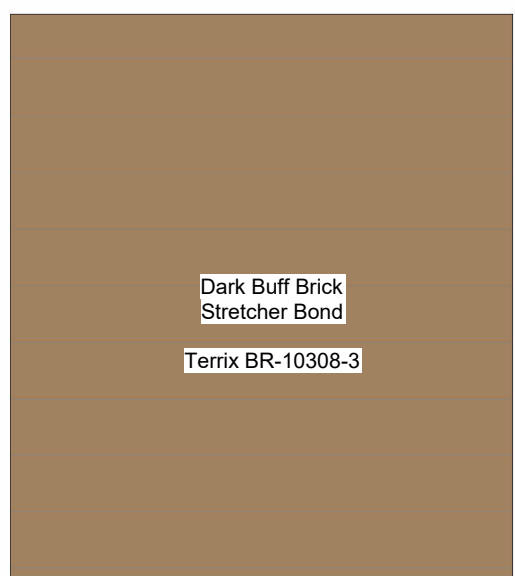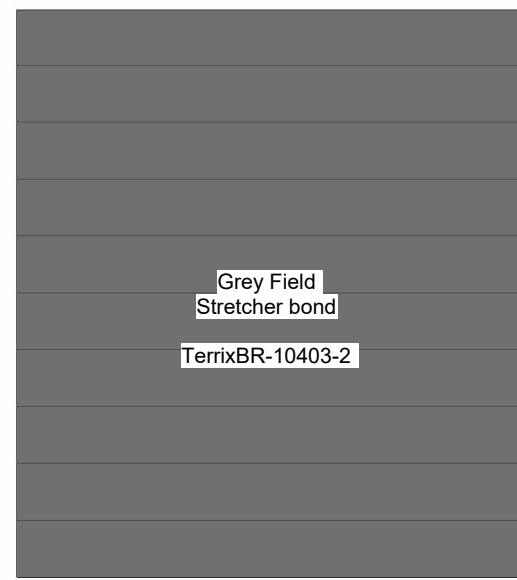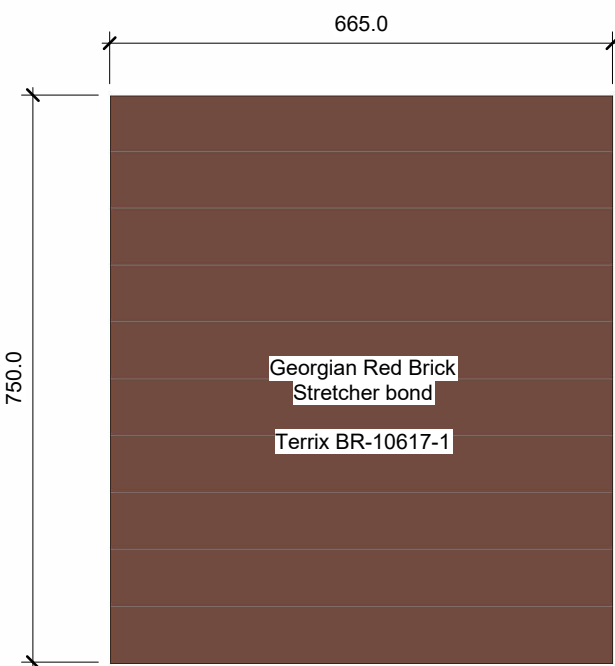

MATERIAL SAMPLES
WORKED UP CONSTRUCTION PANELS
DRAWING PREPARED FOR CONDITION 3 & 4

8 Material Samples
1 : 10

Client's Name
Paramount

Job Title
Market Place Reading

Drawing Title
VMU 7_Material Samples

Scale
100 0 100 200 300 400 500
Scale 1:10 @A1 mm

Drawn				Checked			Date	
RC				TC			15/11/12	
Job No	Origin	Vol	Level	Type	Role	Number	Status	Rev
W0821	WW	ZZ	XX	DR	A	0370	S0	P06
Status								

PLANNING

CDM 2015 Health & Safety Information

This information relates only to 'Significant Hazards' identified on this drawing and is to be read in conjunction with the Designer's Risk Assessment Register.

P06	24/02/25	Issued for planning - COND4	TC TC
P05	04/07/24	Updated inline with LPA comments	TC TC
P04	07/12/23	Updated for planning	TC TC
P03	06/12/23	Updated for planning	RC TC
P02	23/11/23	Issued for planning	TC TC
P01	17/11/23	first issue	RC TC

Rev	Date	Revision Details	Dr	Ch
-----	------	------------------	----	----



Bristol: Westworks, Beacon Tower,
Colston Street, Bristol, BS1 4XE
T 0117 214 1101 E bristol@ecwestworks.com
Sussex: 64 - 68 Brighton Road, Worthing,
West Sussex, BN11 2EN
T 01903 248777 E sussex@ecarchitecture.com
London: 76 Great Suffolk Street,
London SE1 0BL
T 020 7928 2773 E london@ecarchitecture.com
WESTWORKS
www.ecwestworks.com

CAD Plot Date24/03/2025 11:21:23