


Tender

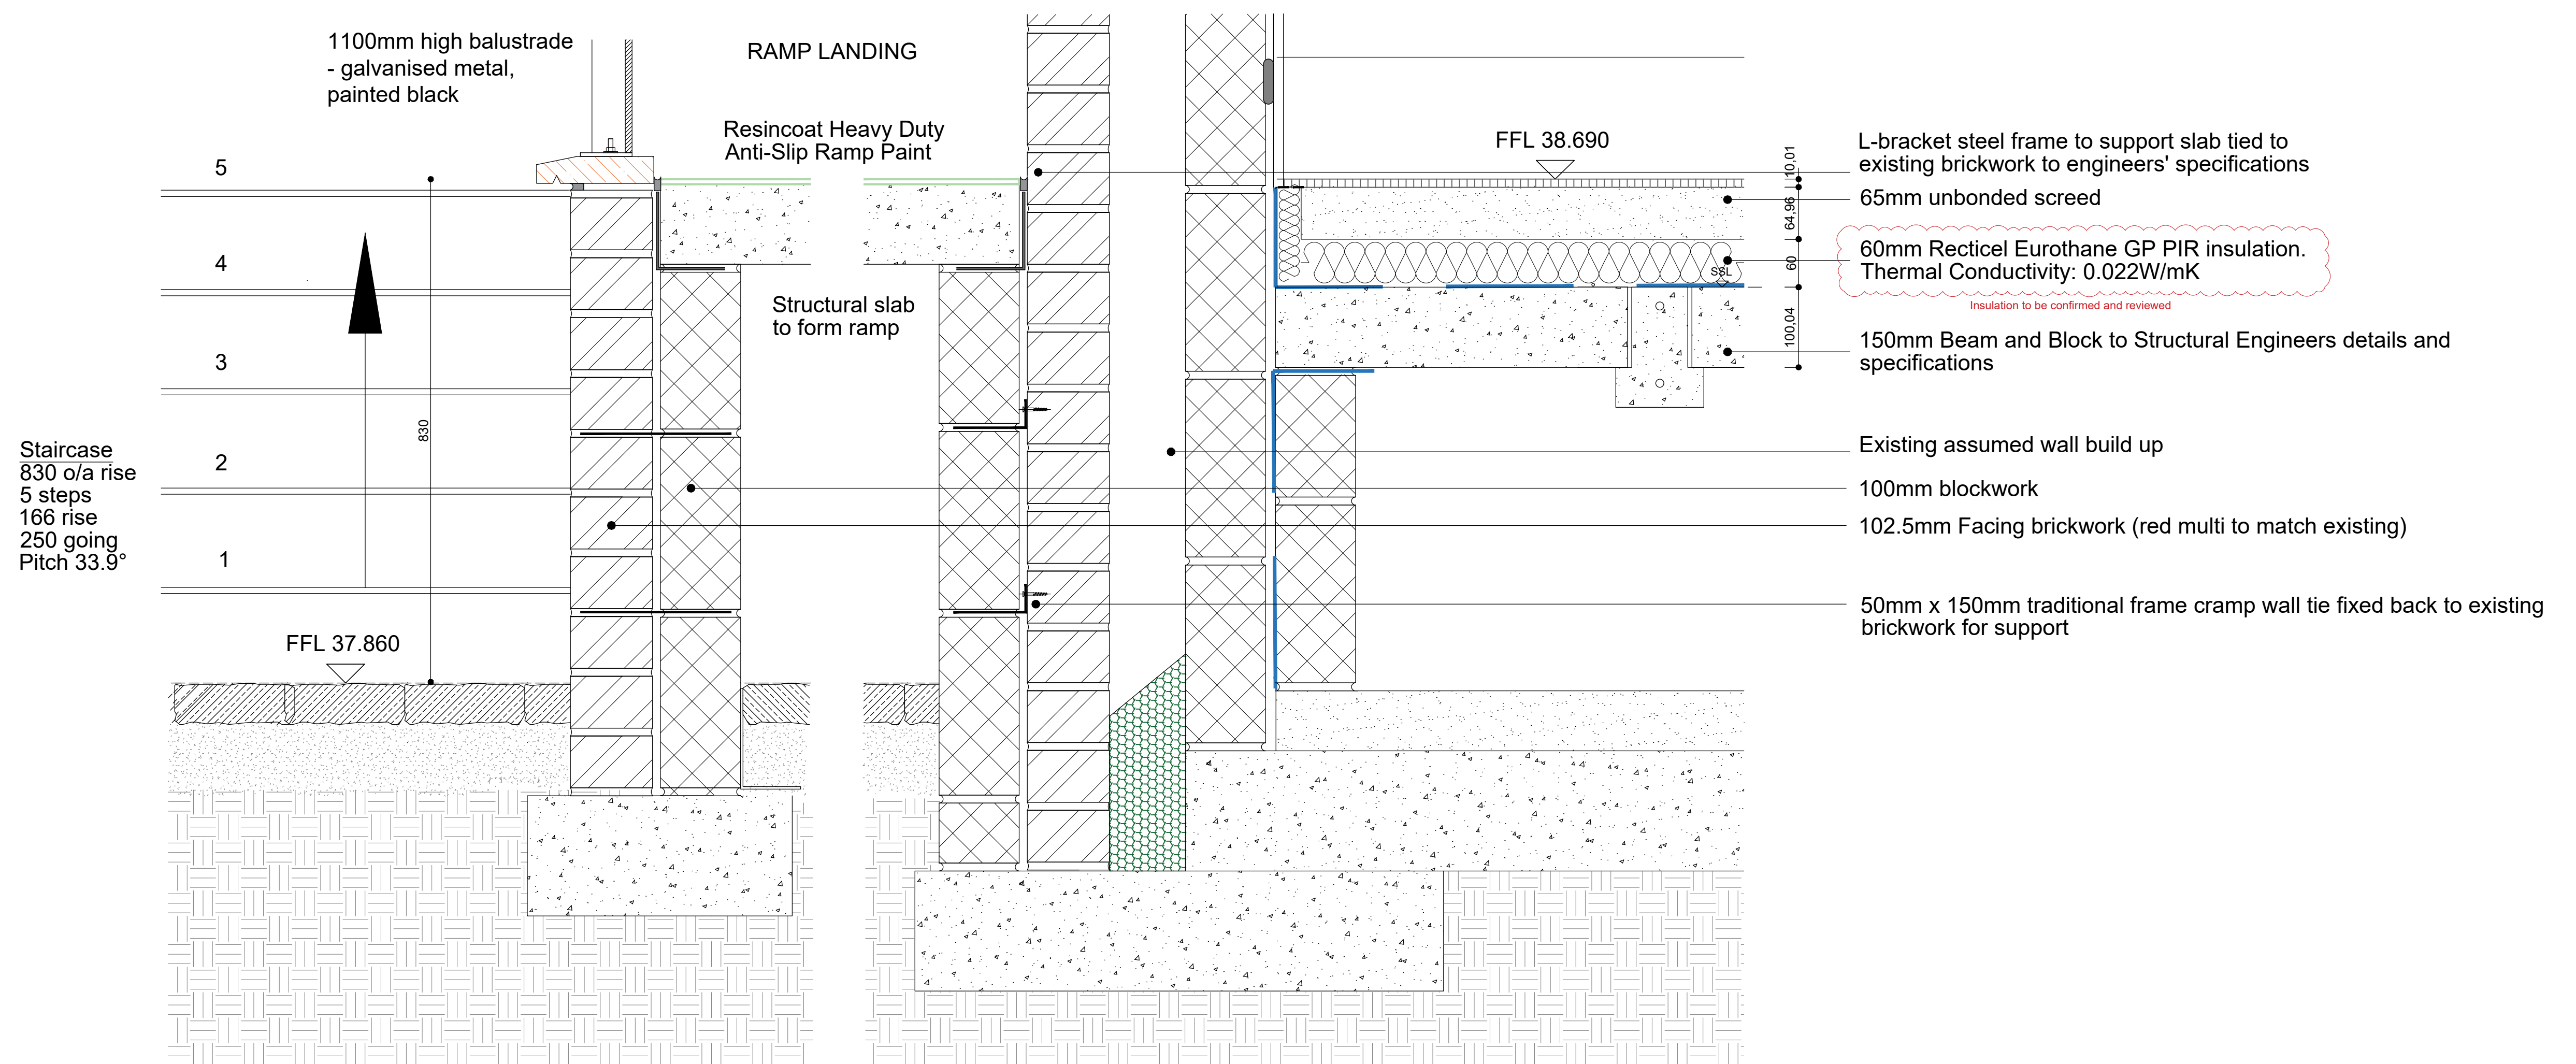

TYPICAL SECTION - EXTERNAL RAMP - STAIRS JUNCTION

DISCLAIMER NOTES:		DRAWING NOTES:		</	
-------------------	--	----------------	--	---	--