
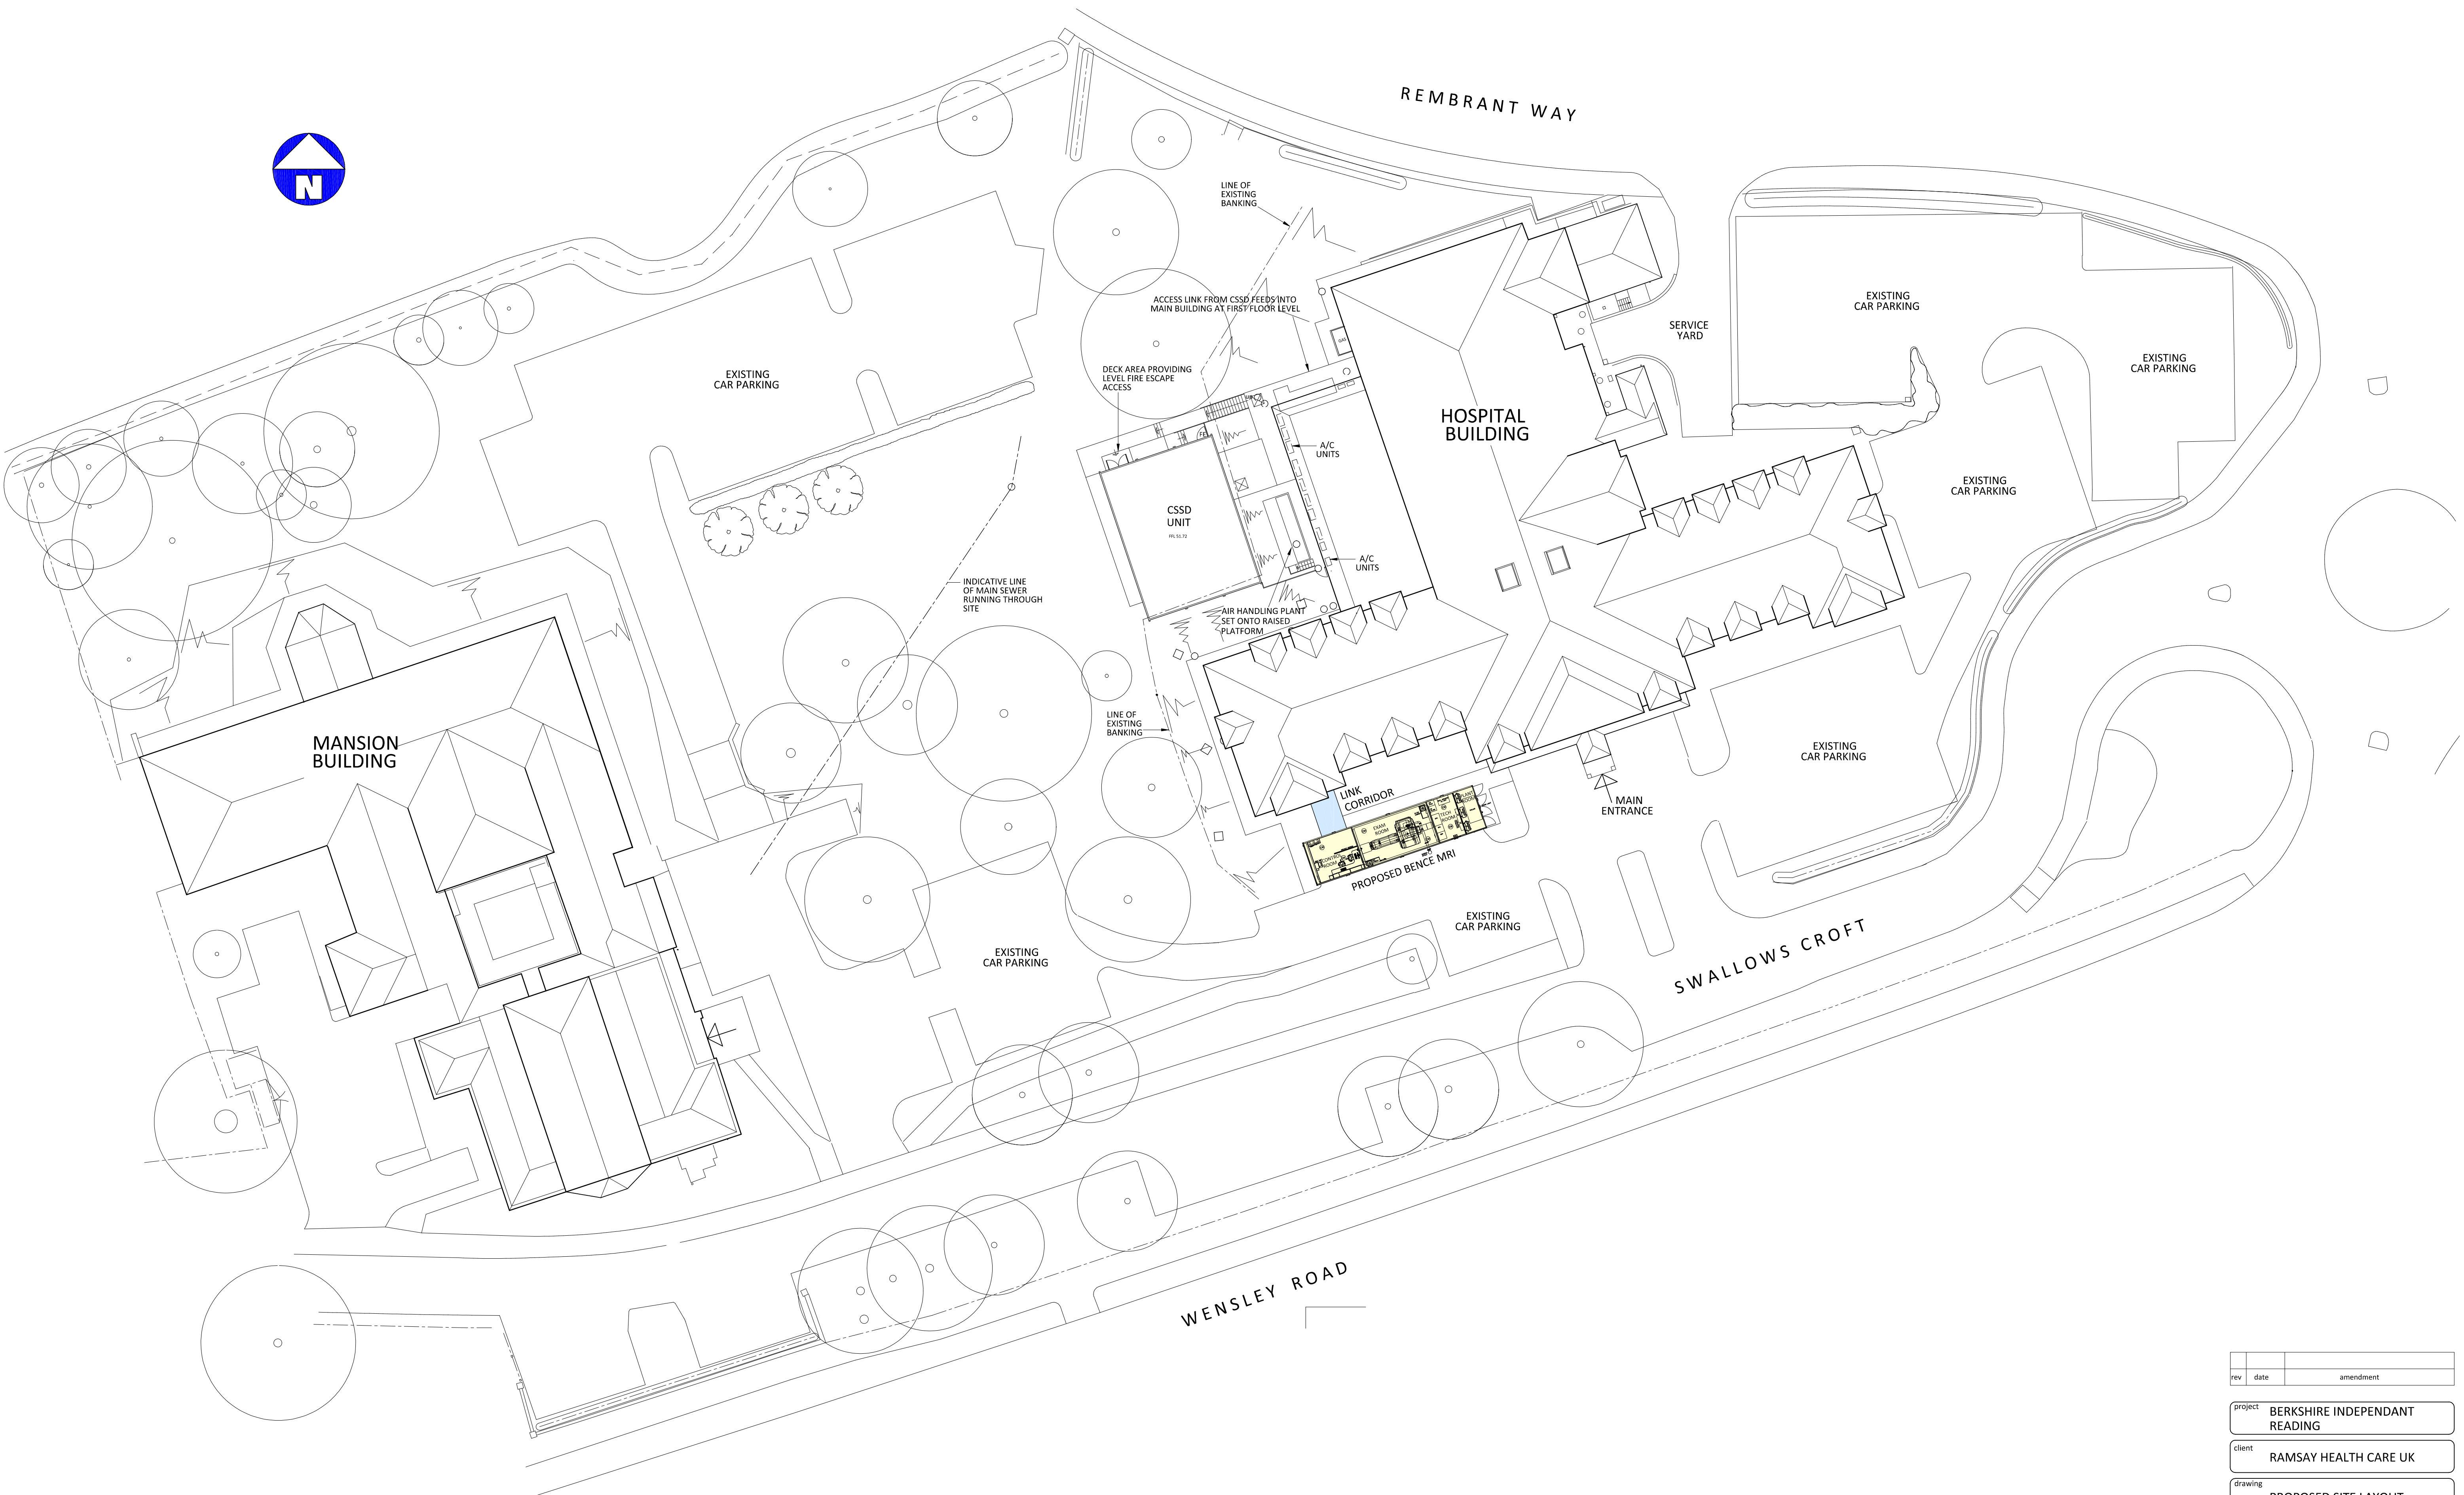


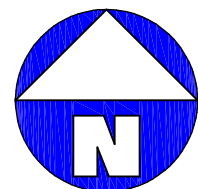

rev	date	amendment

project **BERKSHIRE INDEPENDANT READING**

client **RAMSAY HEALTH CARE UK**

drawing **PROPOSED SITE LAYOUT**

date **SEPT 24**

scale **1:250 at A1
1:500 at A3**

drawg.no. **6738-04** rev.

**hall
needham
limited**
chartered architectural technologists
WEST BUTTERWICK OFFICE:-
Tel: 01724 488674
E-mail: sdaniel@hnsheffield.co.uk
(office also at Thame Tel 01844 216324)
ALL DOCUMENTS ARE PROPERTY OF HALL NEEDHAM LIMITED
UNLESS OTHERWISE STATED OTHERWISE

PLANNING
0 2 4 6 8 10
scale in metres