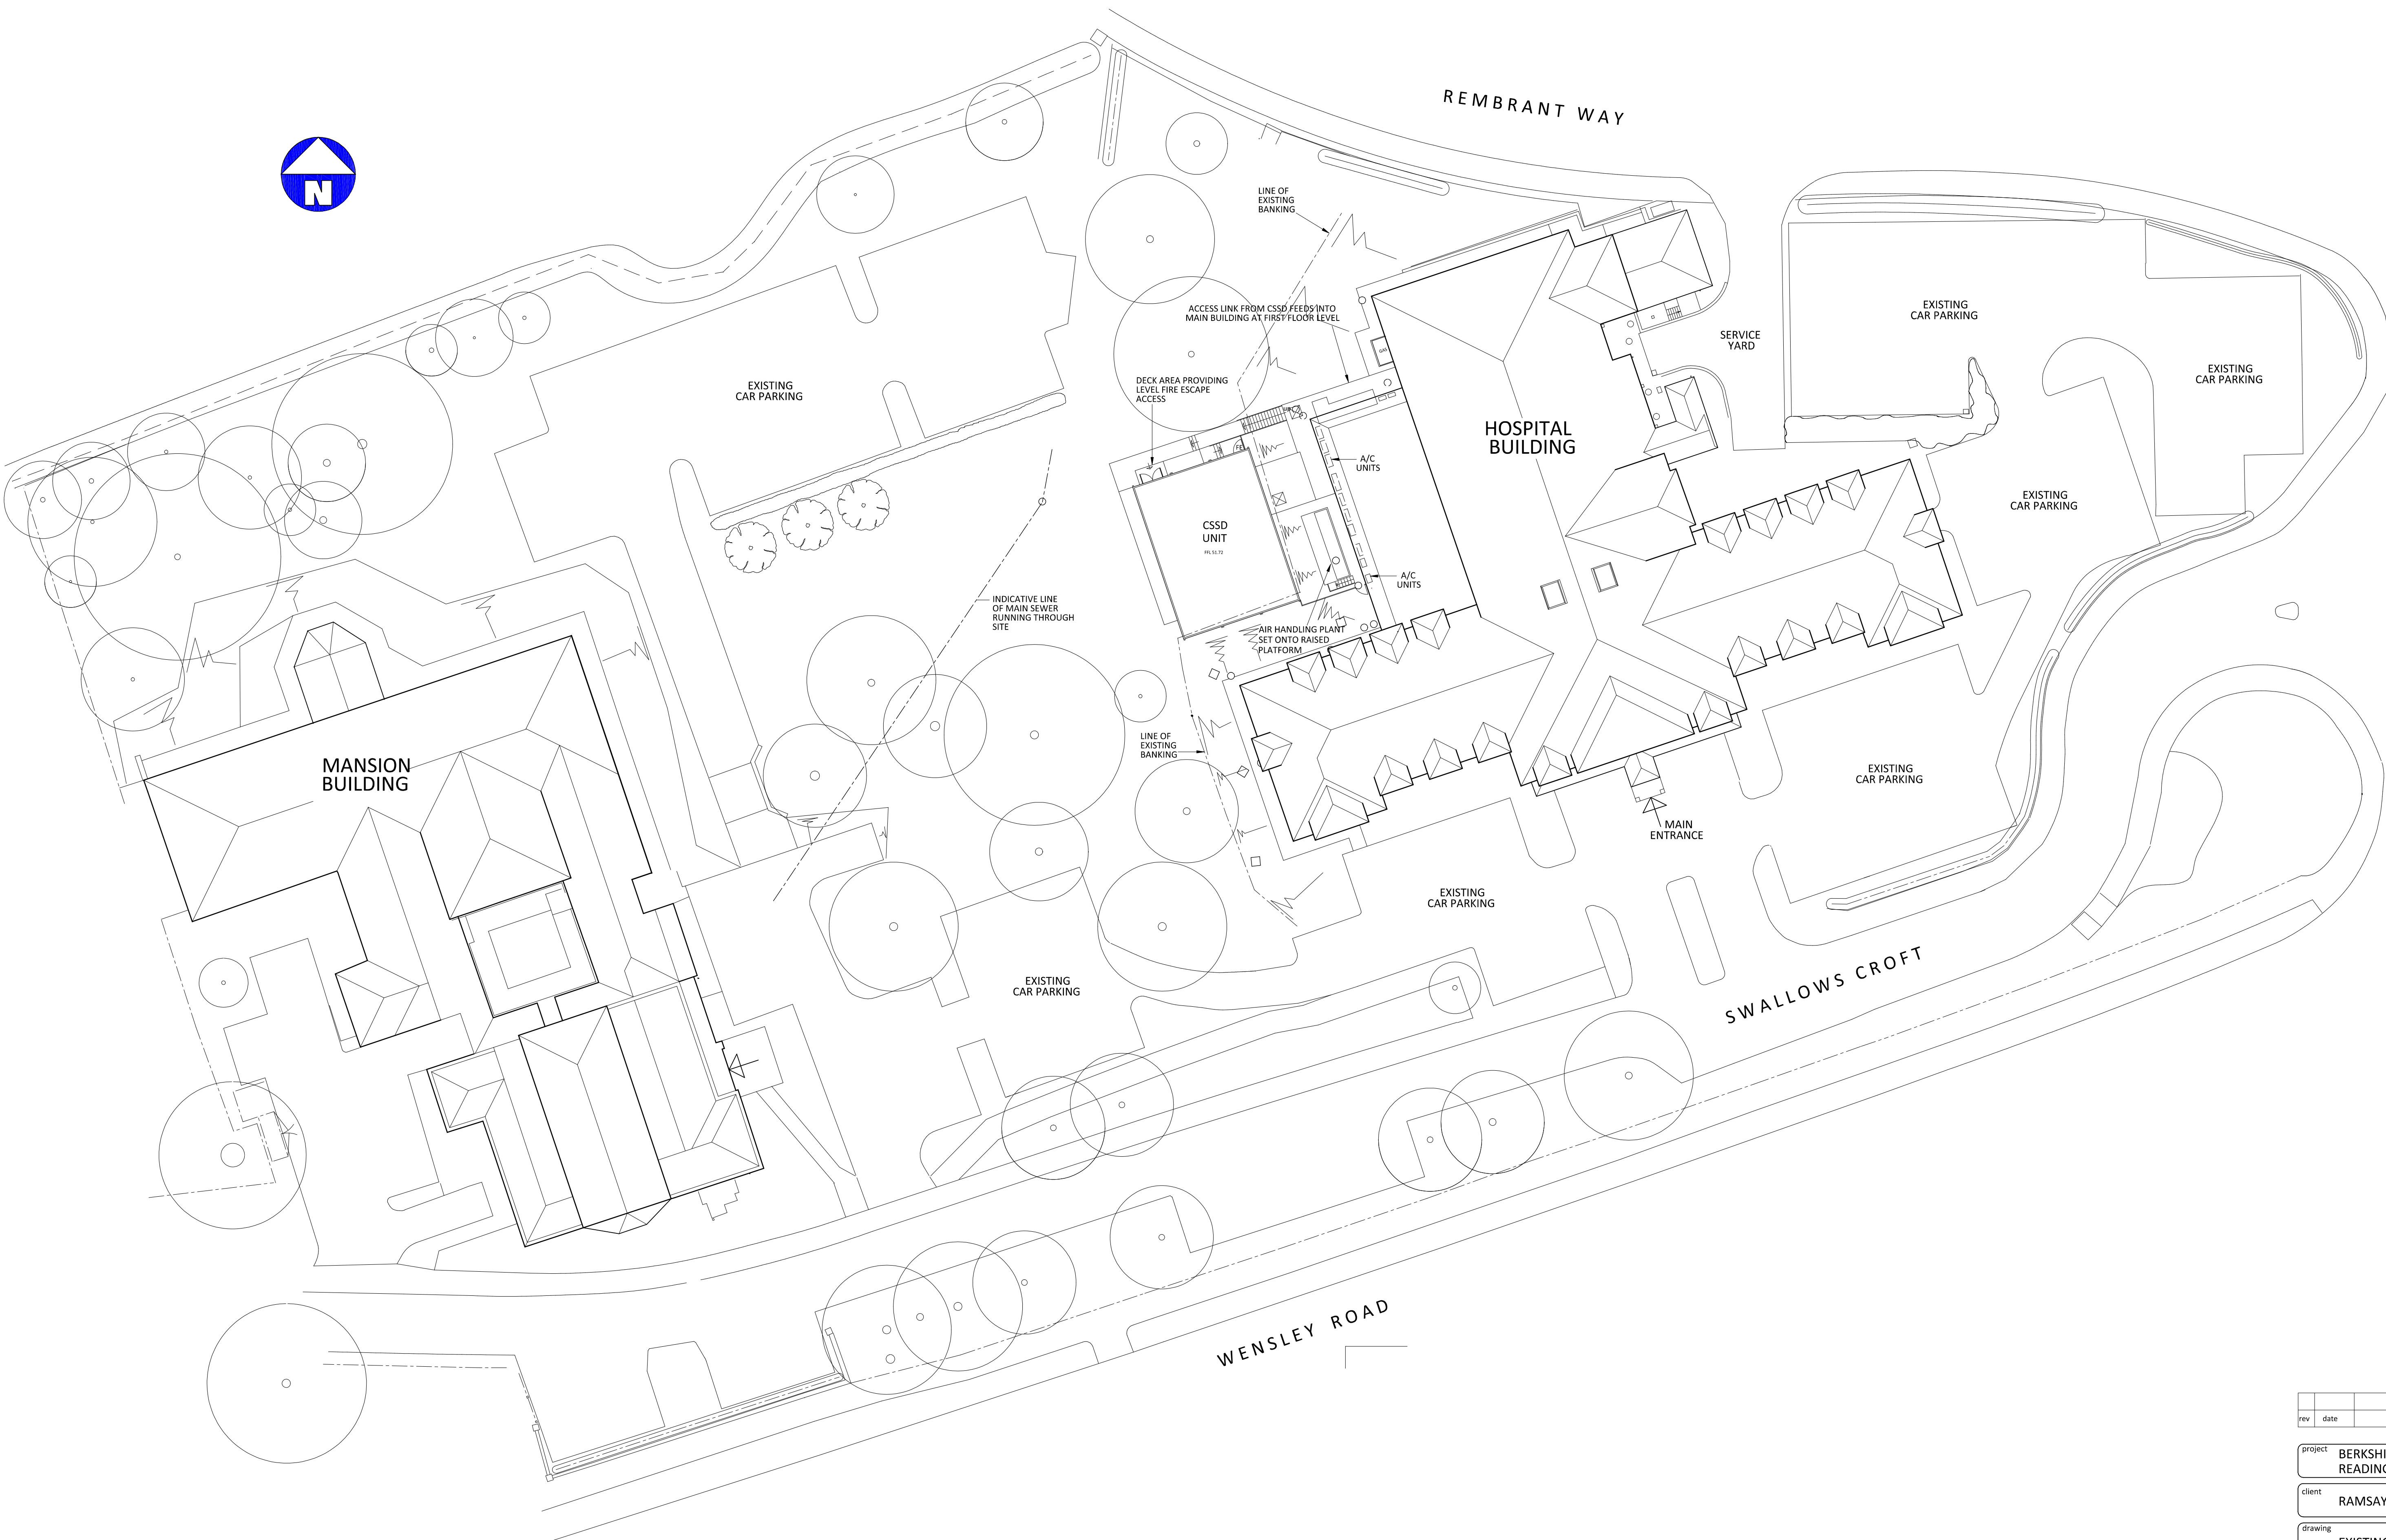
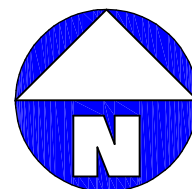


rev	date	amendment

project **BERKSHIRE INDEPENDANT READING**

client **RAMSAY HEALTH CARE UK**

drawing **EXISTING SITE LAYOUT**

date **SEPT 24**

scale **1:250 at A1
1:500 at A3**

drwg.no. **6738-01** rev.

hall needham limited
chartered architectural technologists
WEST BUTTERWICK OFFICE:-
Tel: 01724 488674
E-mail: sdaniel@hnaheffield.co.uk
(office also at Thame Tel 01844 216324)
ALL DOCUMENTS ARE UNLESS OTHERWISE SPECIFIED TO BE ASSUMED TO BE UNLESS OTHERWISE SPECIFIED