


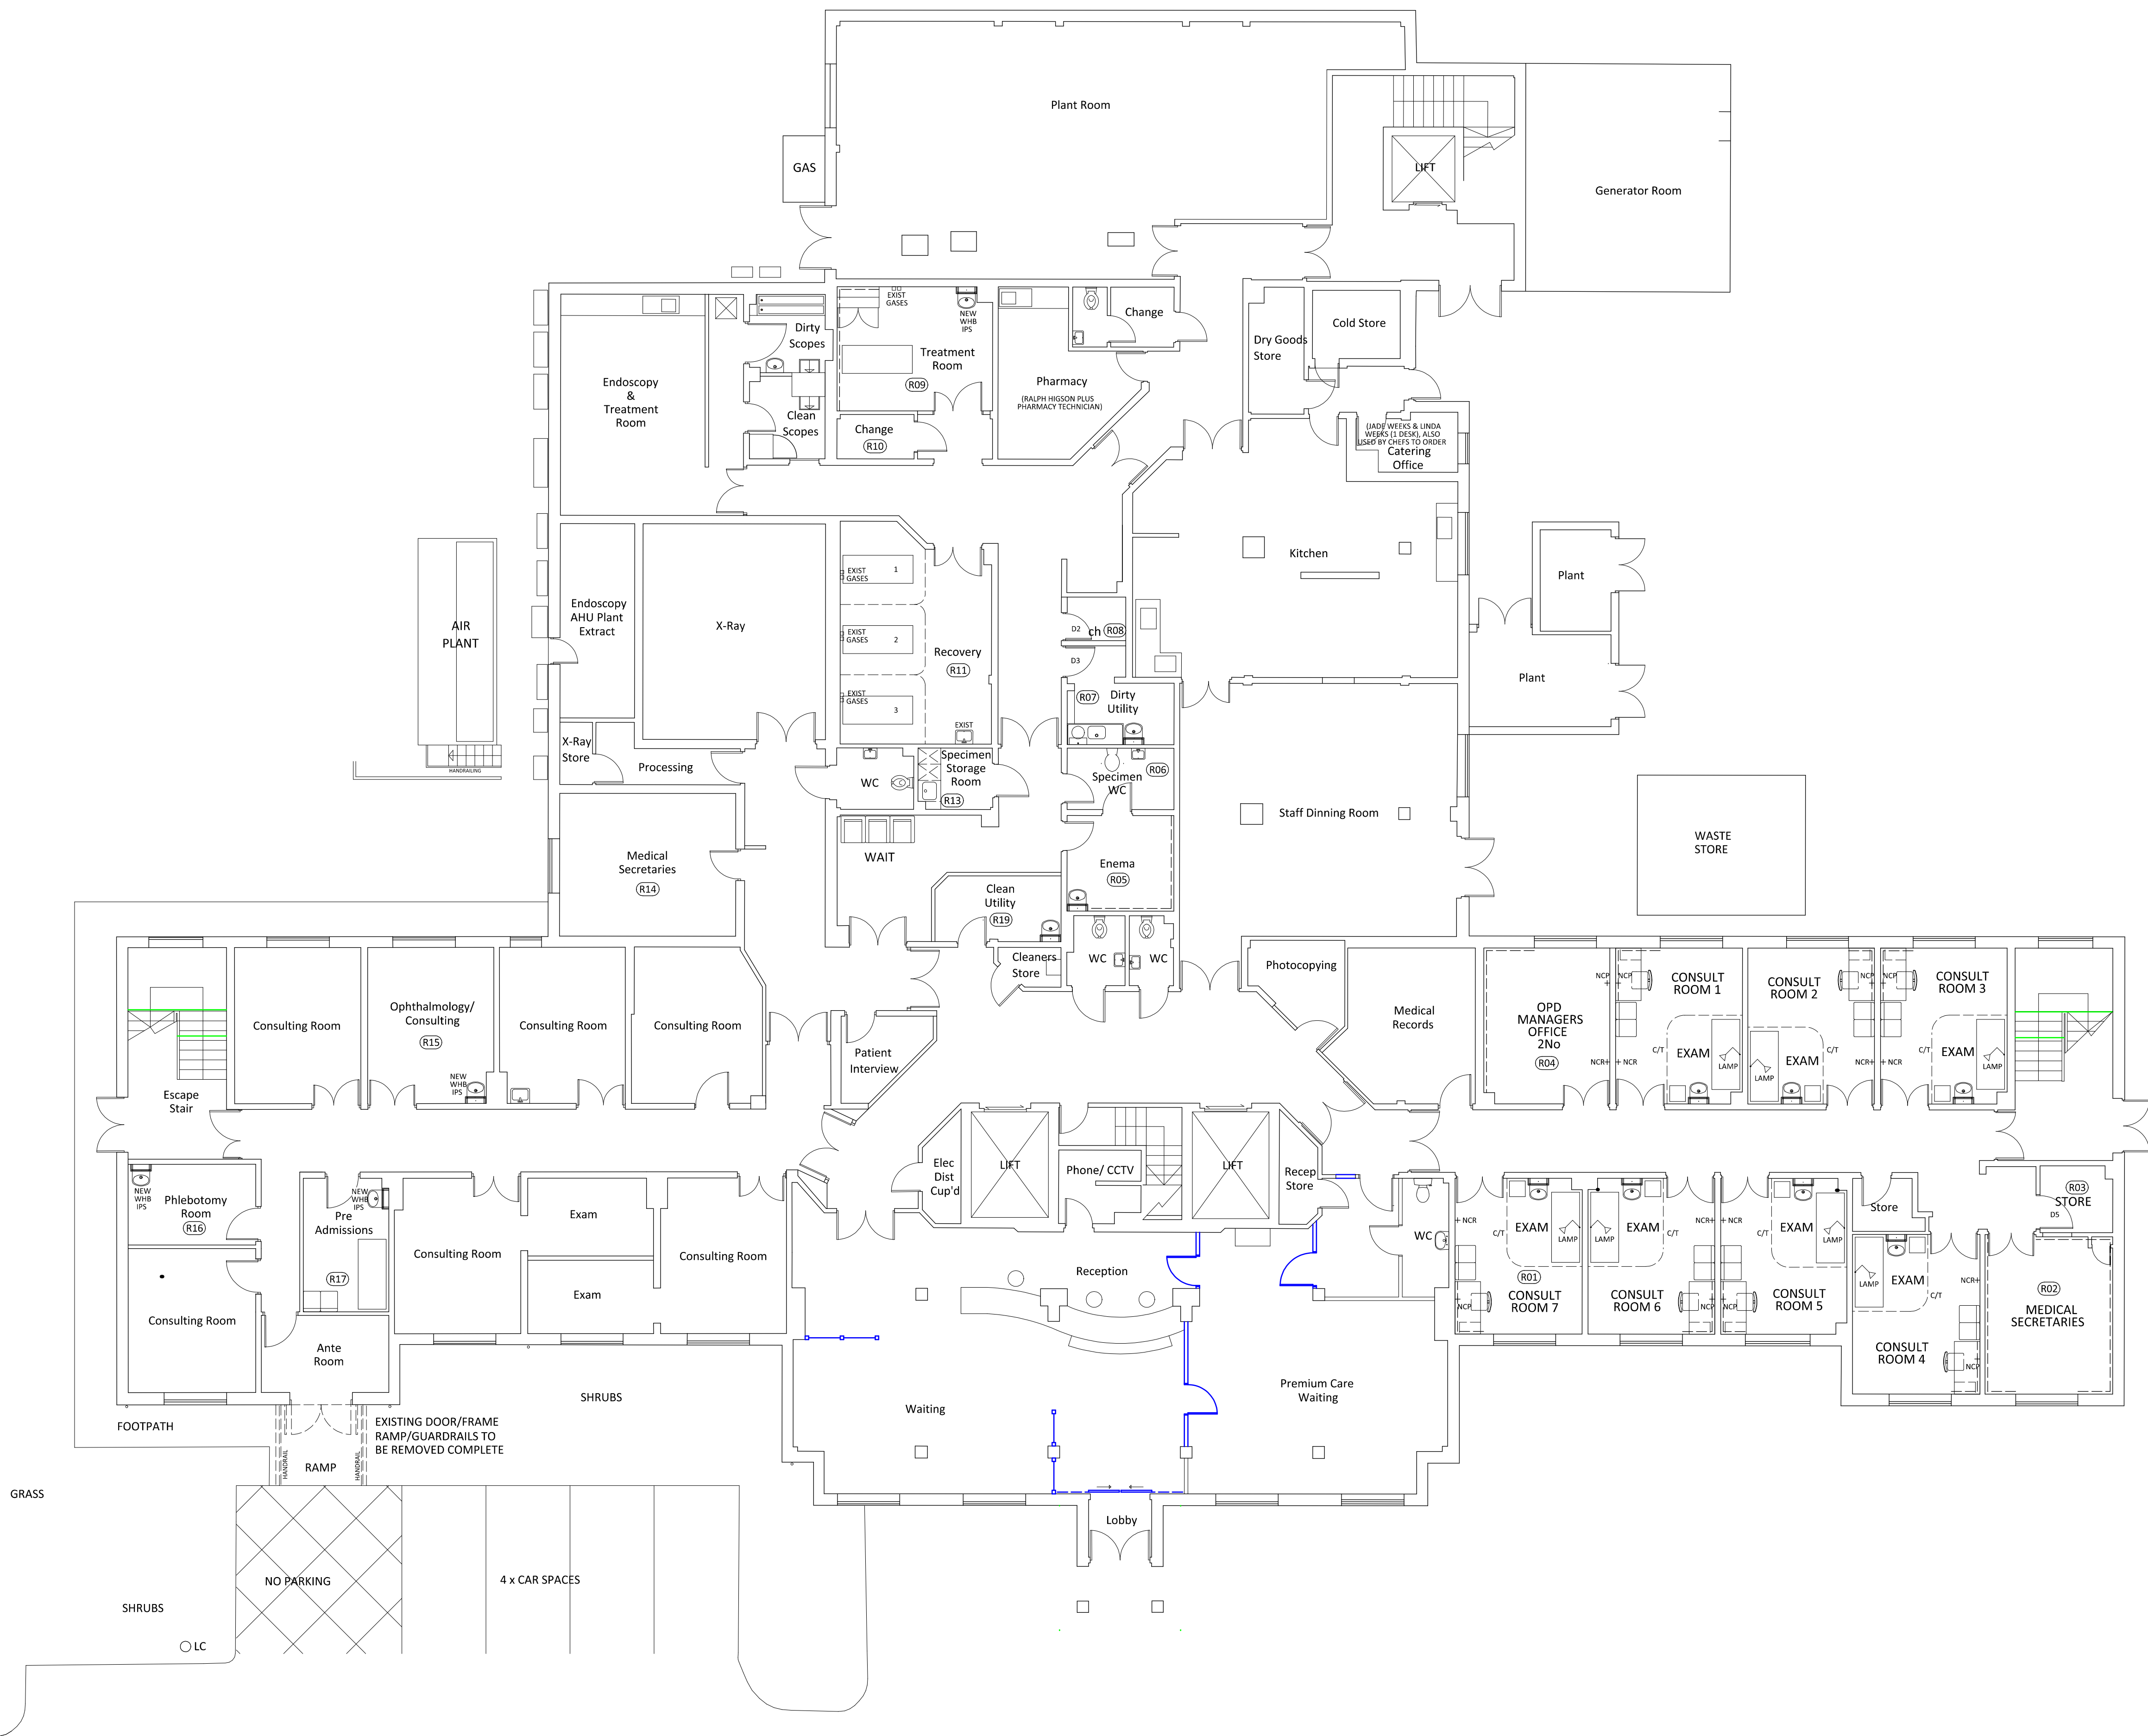

rev	date	amendment

project BERKSHIRE INDEPENDANT READING

client RAMSAY HEALTH CARE UK

drawing EXISTING GROUND FLOOR

date SEPT 24

scale 1:100 at A1
1:200 at A3

drwg.no. rev.

6738/02

Charted architectural technologists
WEST BUTTERWICK OFFICE:-
Tel: 01724 488674
E-mail: sdaniels@rnsheffield.co.uk
(office also at Thame Tel 01844 216324)
All dimensions are to the centre of the wall, unless otherwise stated.
Copyright reserved. No part of this drawing may be reproduced without permission.

