



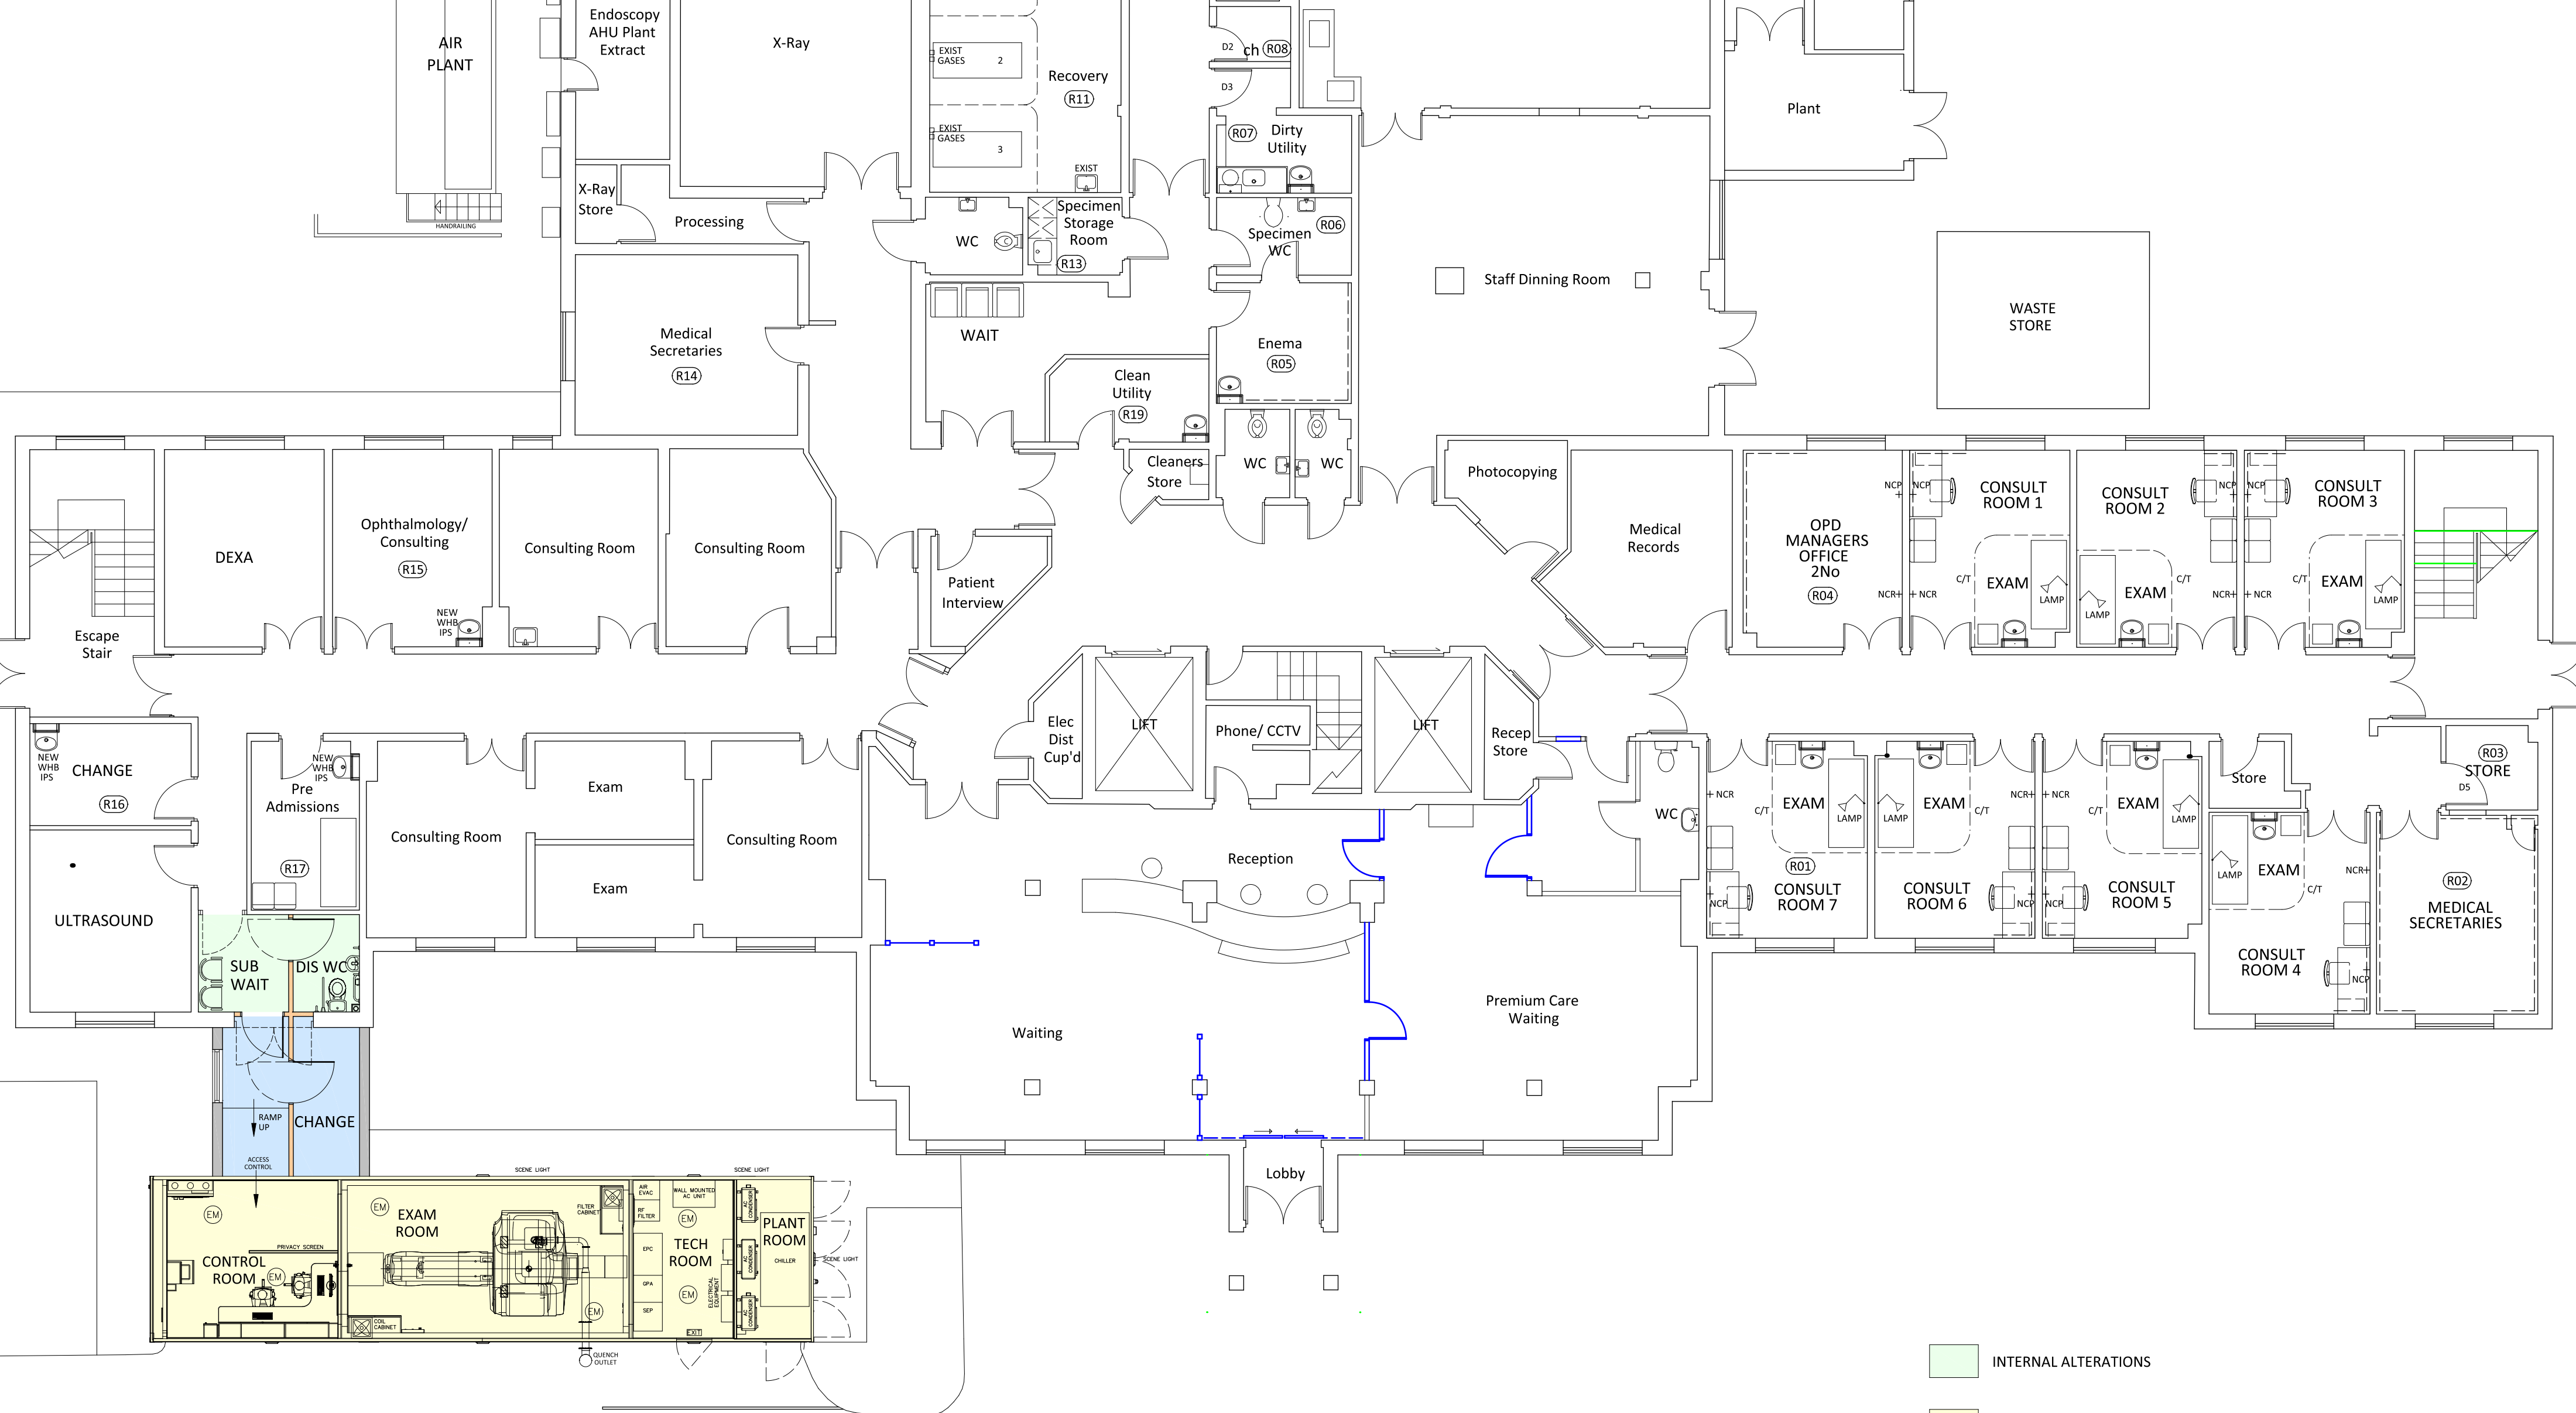

KEY CLAMP OR SIMILAR
& AGREED PEDESTRIAN
GUARDRAIL

- INTERNAL ALTERATIONS
- BENCE RELOCATABLE MRI
- CONNECTING LINK CORRIDOR

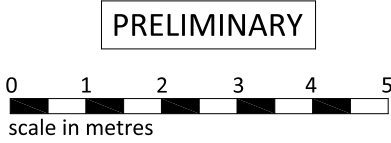

D	09/04/25	INTERNAL ROOM DESIGNATIONS REVISED
C	17/02/25	GUARDRAIL ADDED
B	25/10/24	DISABLED CHANGE/WC LAYOUT ADJUSTED
A	24/10/24	DISABLED CHANGE/WC ADDED
rev	date	amendment

project **BERKSHIRE INDEPENDANT
READING**

client **RAMSAY HEALTH CARE UK**

drawing **PROPOSED GROUND FLOOR**



hall
needham
limited

chartered architectural technologists
WEST BUTTERWICK OFFICE:-
Tel: 01724 488674
E-mail: sdanielh@hnsheffield.co.uk
(office also at Thame Tel 01844 216324)

any discrepancies to be reported to hall needham ltd immediately
(copyright reserved copyright reserved)

date **SEPT 24**

scale **1:100 at A2**

drwg.no. **D**
6738/05