

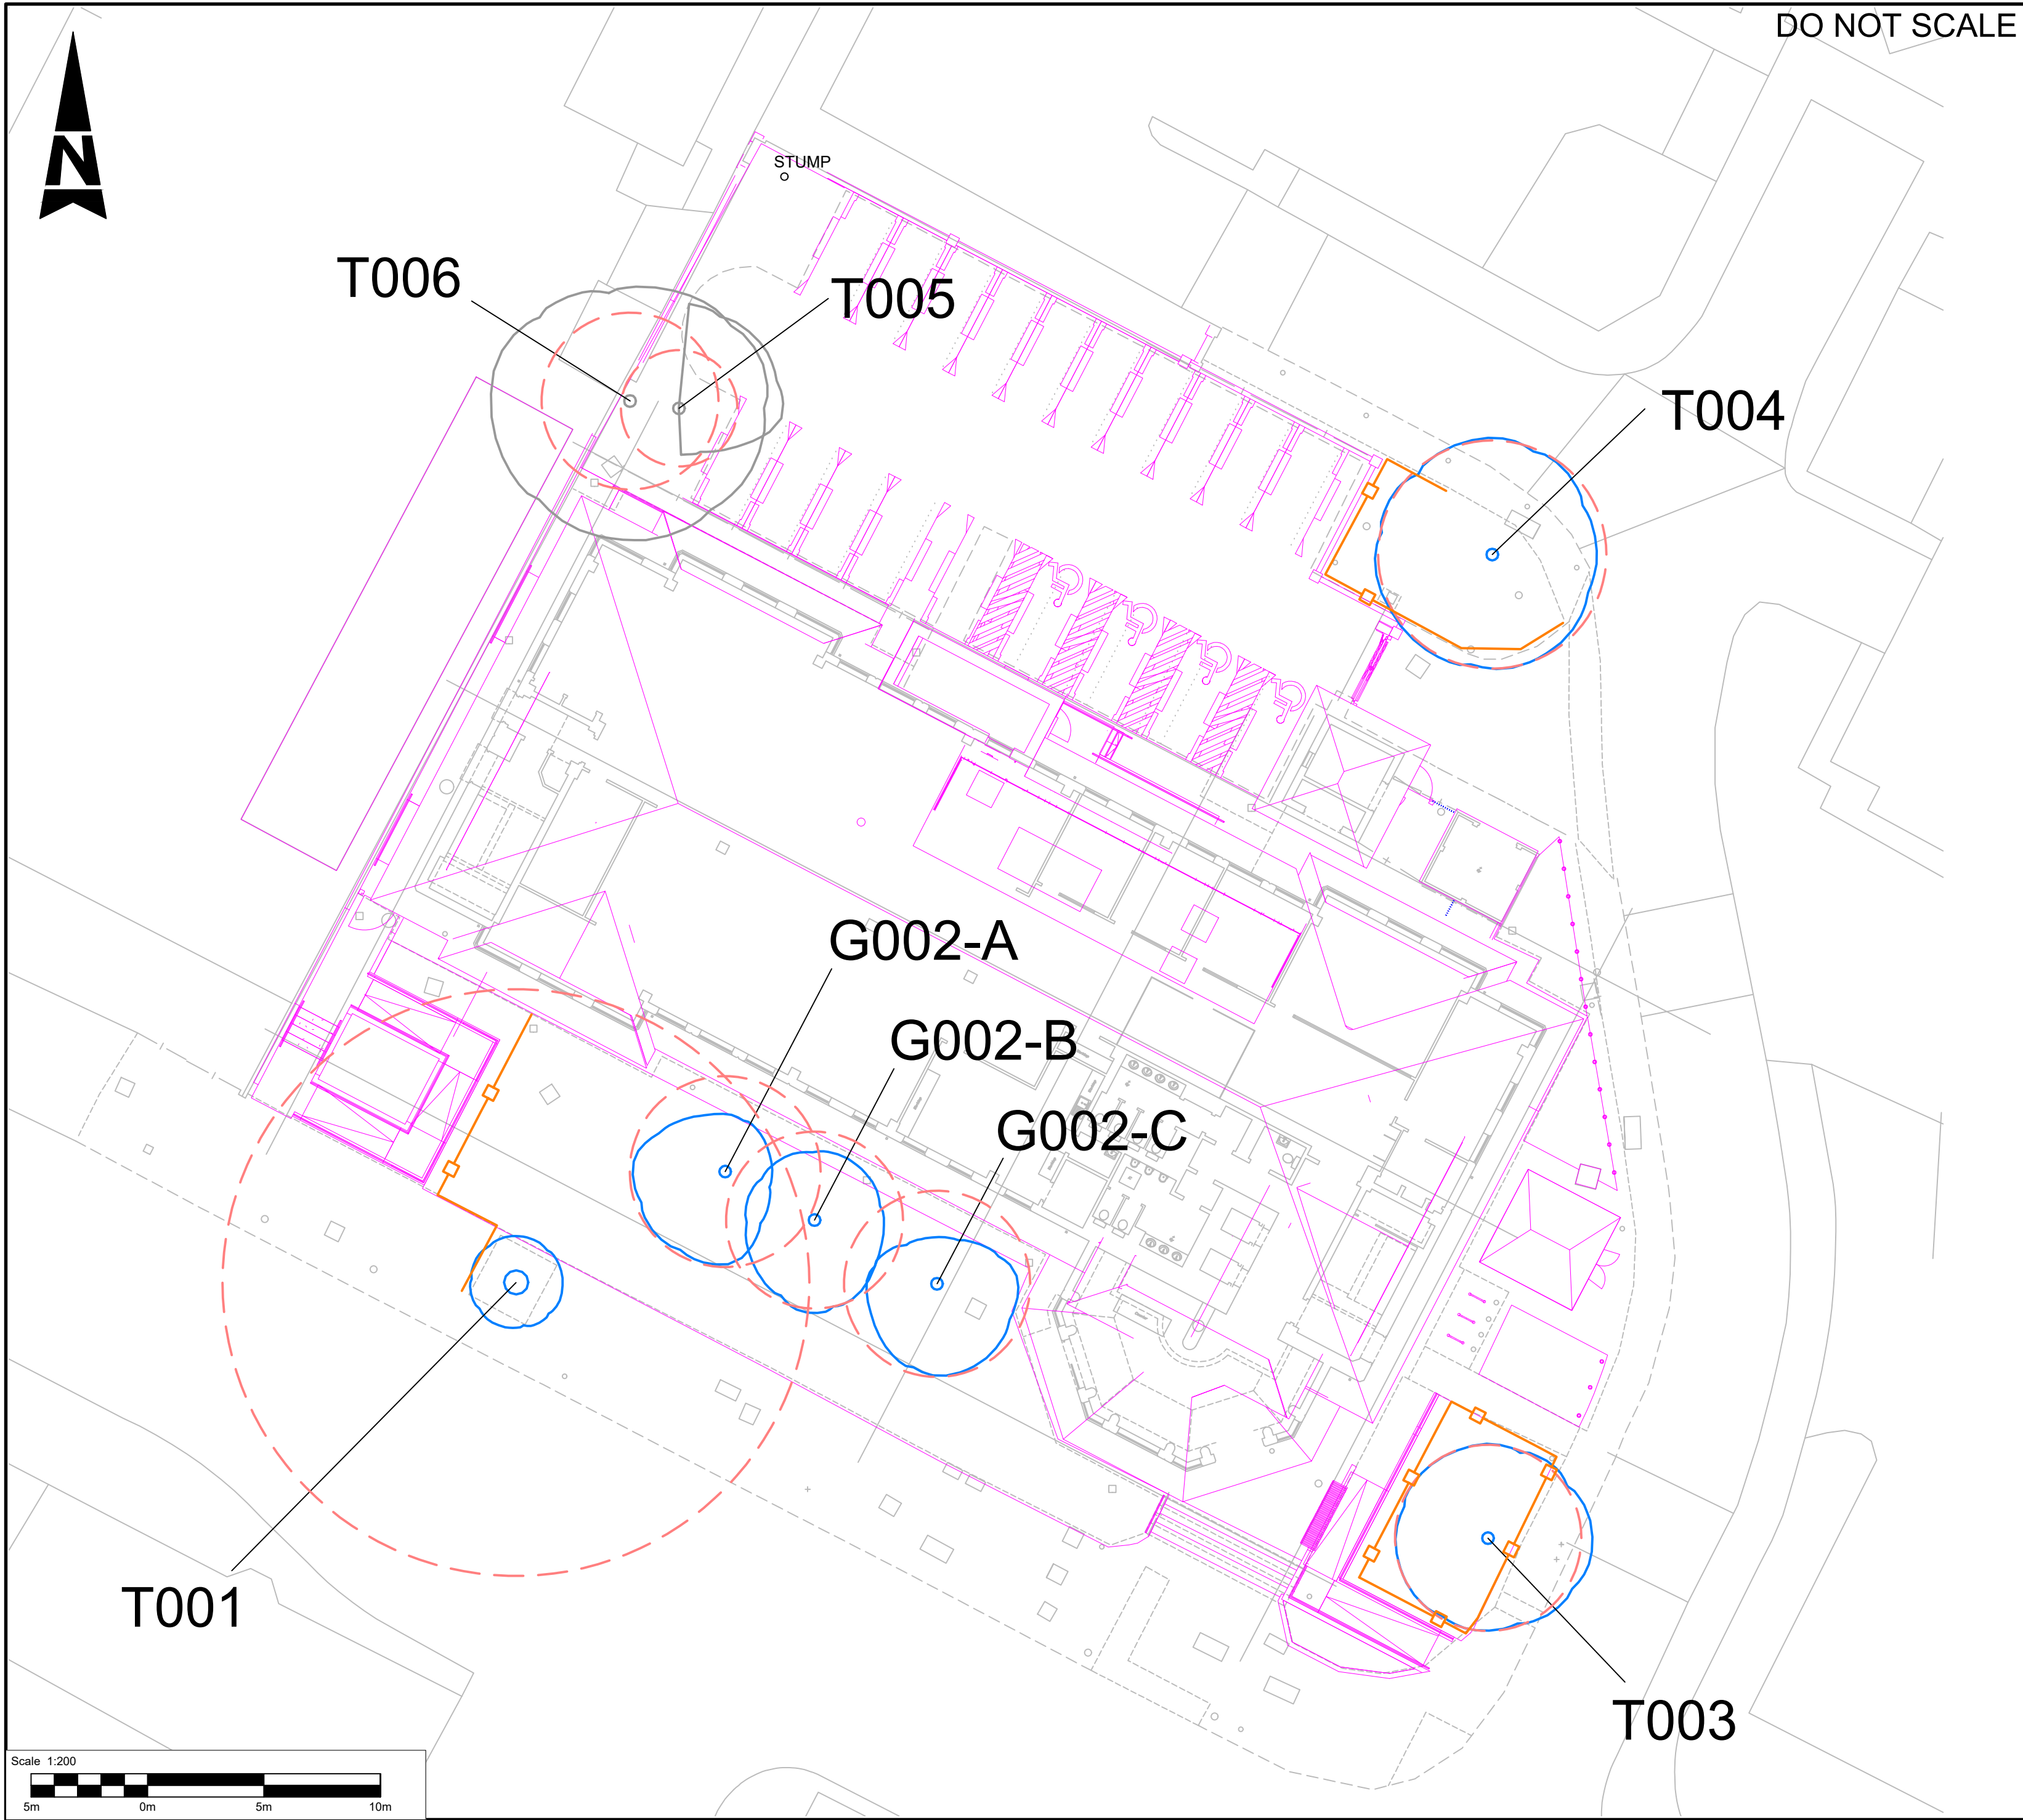


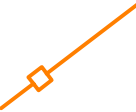

KEY
(not to scale)

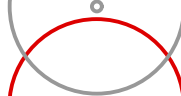

Category A tree

Category B tree

Category C tree

Category U tree

Tree / group reference number

Root Protection Area (RPA)

Tree to be removed as part of works

Protective fencing (indicative location only)

P01	02/04/25	ORIGINAL	AA	TD	JH
Rev.	Date	Description	By	Chk'd	App'd
Suitability				Status	
For Information				S2	



Nova North
11 Bressenden Place
Westminster
London
SW1E 5BY
Tel: +44 (0)20 7121 20000
Fax: +44 (0)1206 732020
www.atkinsrealis.com
© SNC-Lavalin (2025)

Client

HMCTS READING TRIBUNAL COURT

Project Title

MINISTRY OF JUSTICE

Drawing Title

TREE PROTECTION PLAN

Scale	Designed	Drawn	Checked	Authorised
1:200	AA		TD	JH
Original Size	Date	Date	Date	Date
A2	02/04/2025		02/04/2025	02/04/2025
Drawing Number				Revision
100099718-ATK-ARB-TPP				P01