


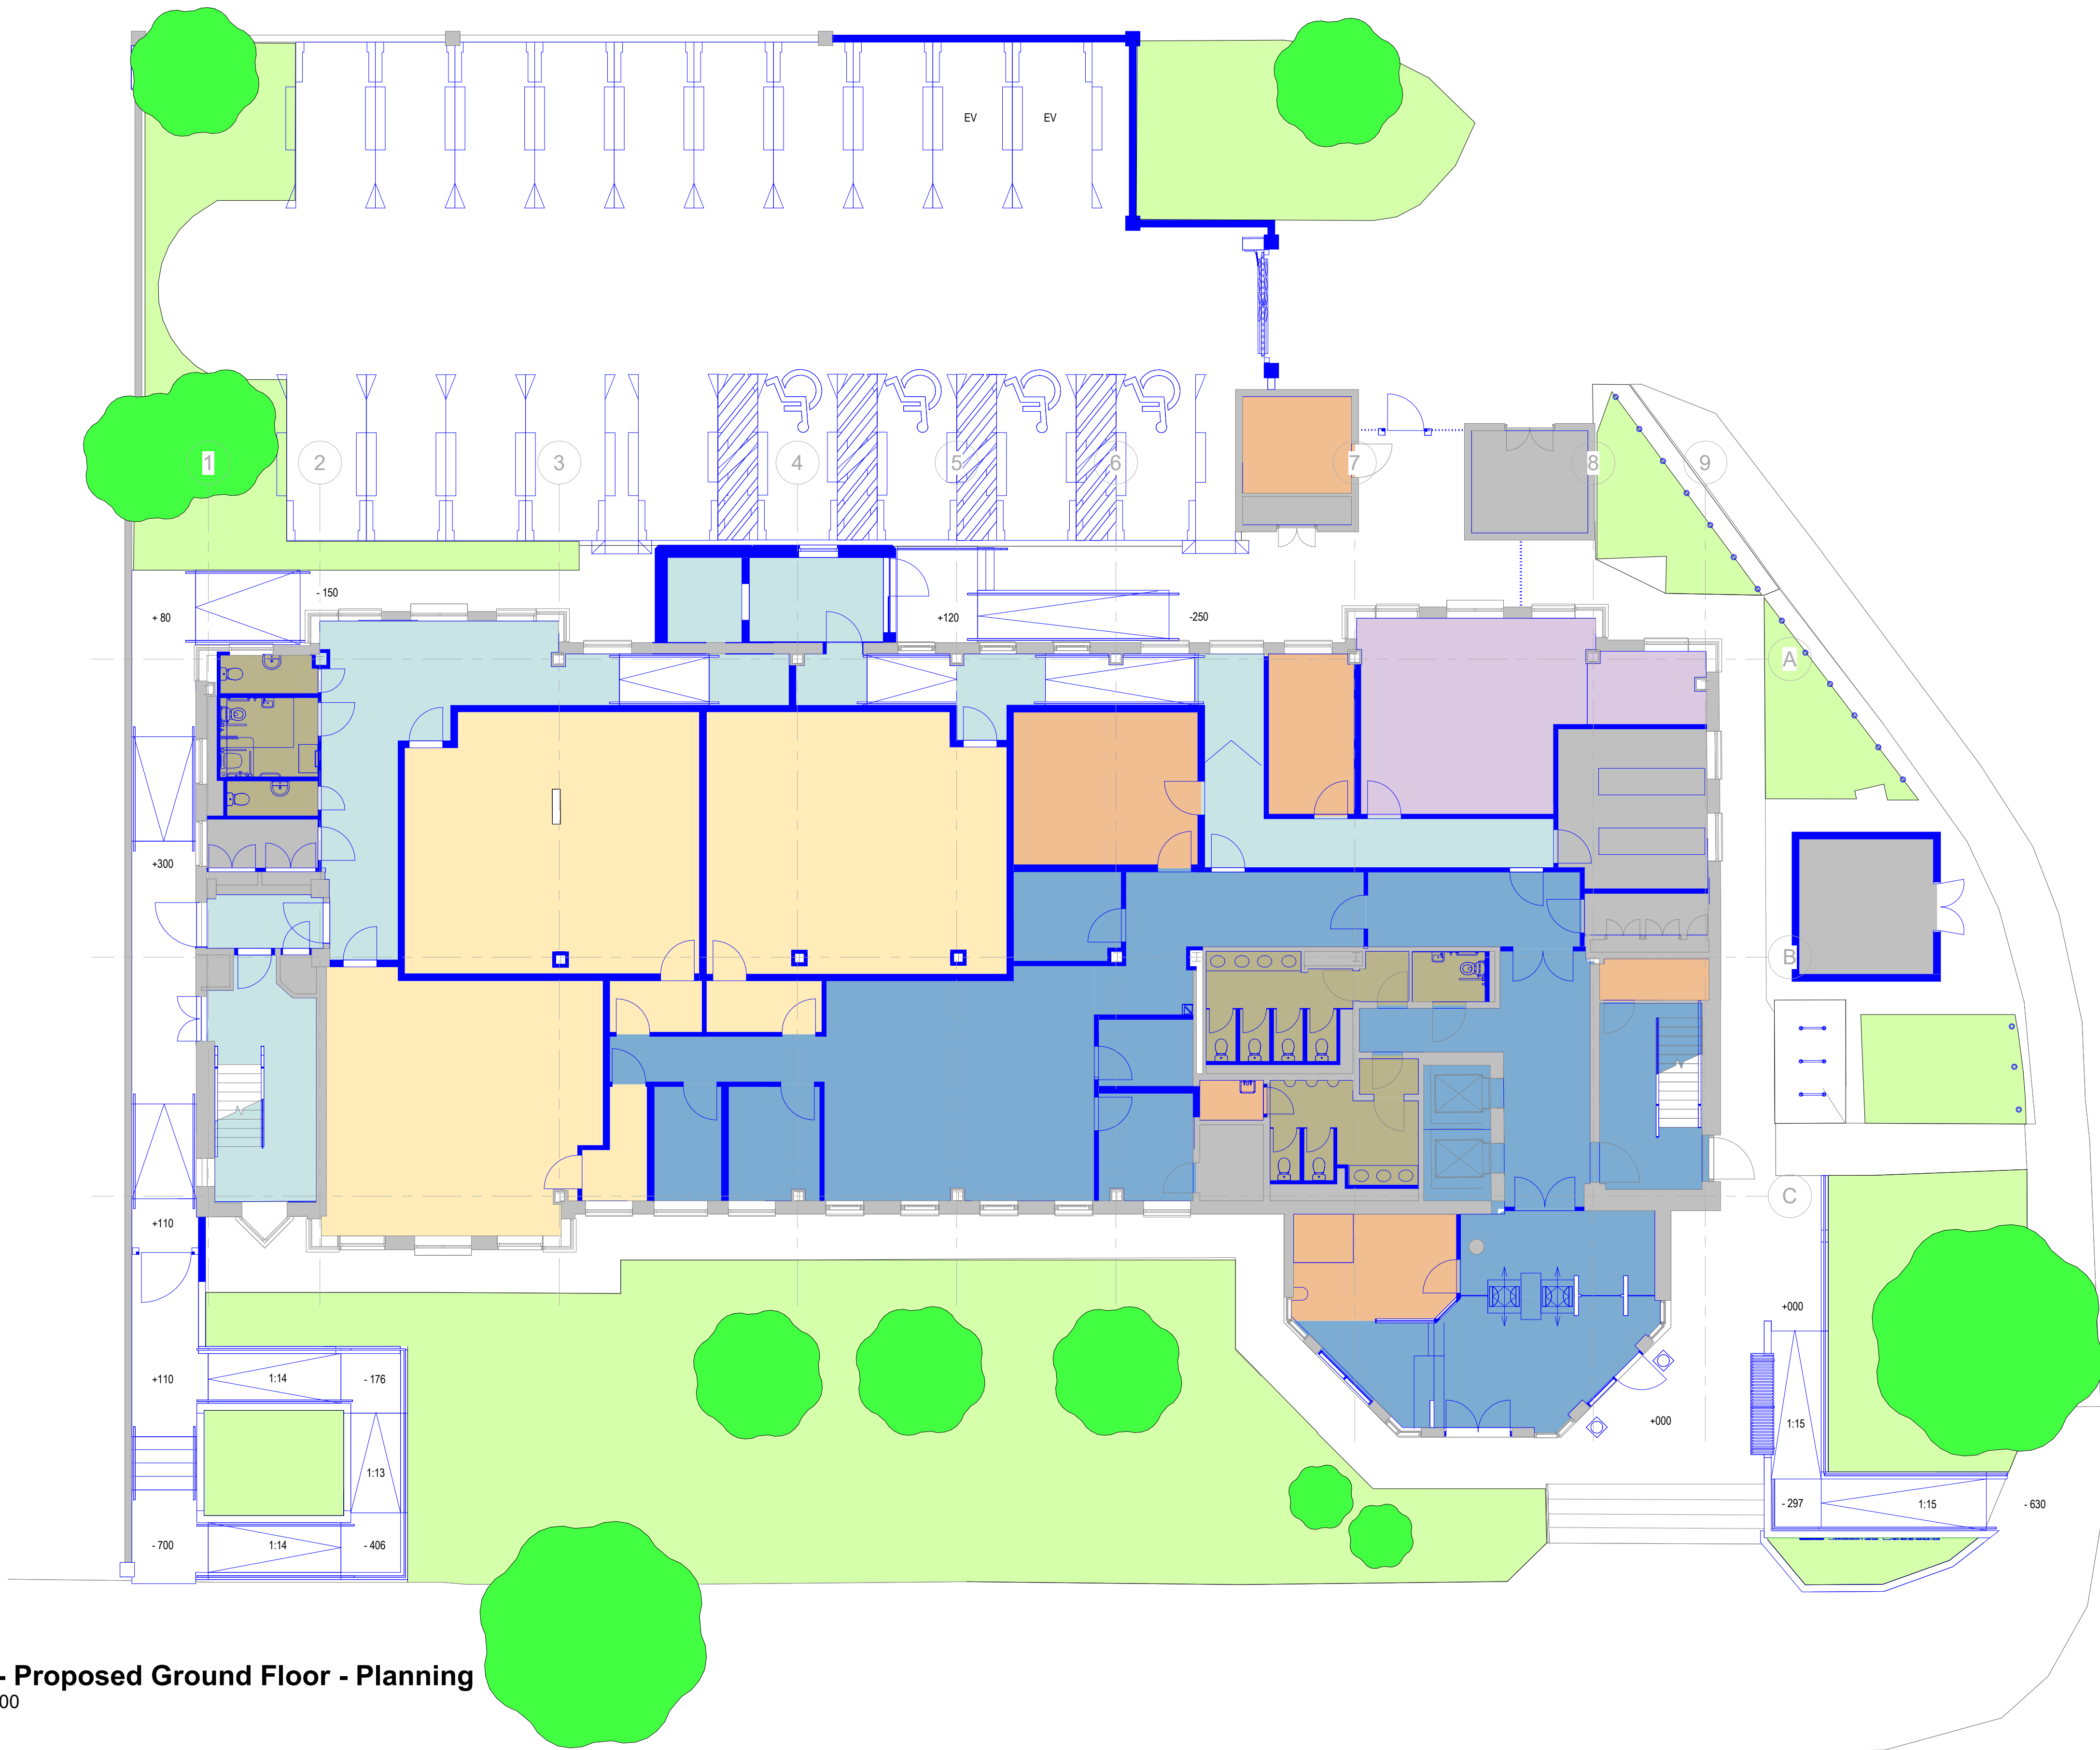

00 - Proposed Ground Floor - Planning
1 : 100

© Crown copyright 2018

Do not scale from drawings. Verify all dimensions on site prior to construction. This drawing is to be read in conjunction with all relevant documents and drawings. Report all discrepancies to MoJ immediately.

No unauthorised use, disclosure, storage or copying.

Notes

Legend:

Existing = 

Proposed Wall = 

Part M turning circle = 

Refuge Areas = 

P06	17/04/2025	Issued for planning approval
P05	09/04/2025	Draft Planning Issue to HMCTS
P04	04/12/2024	Pre-application Planning Issue
P03	13/11/2024	Stage 2 Issue
P02	21/10/2024	Pre-application Planning Issue
P01	02/10/2024	Draft Issue to HMCTS
Rev	Date	Description

Key Plan

Project Status
RIBA Stage 3

Client	Project
 Ministry of Justice	Reading Tribunal Court

Ministry of Justice, 102 Petty France, London, SW1H 9AJ

Project Description / Site
Reading Employment Tribunal
HMCTS Reading Sovereign House

Project Address
Sovereign House
Vastern Rd, Reading RG1 8BT

Building Type
Court

Drawing Title
Proposed Ground Floor - Planning

Originator Logo	Drawn By	CL	Date	01/10/24
Feilden - Mowson	Checked By	SK	Date	01/10/24
	Approved By	SK	Date	01/10/24

Drawing Number
377915_15380-FMA-RTC-00-D-A-1200

Sheet No.	Scale	Orig. Sheet Size	Rev.
1 of 5	As indicated	@ A1	P06

Data Security Classification
OFFICIAL

Suitability
S4(2)

C:\Users\pfeild\Documents\Drawings\377915_15380-FMA-RTC-00-D-A-1200\377915_15380-FMA-RTC-00-D-A-1200.dwg