


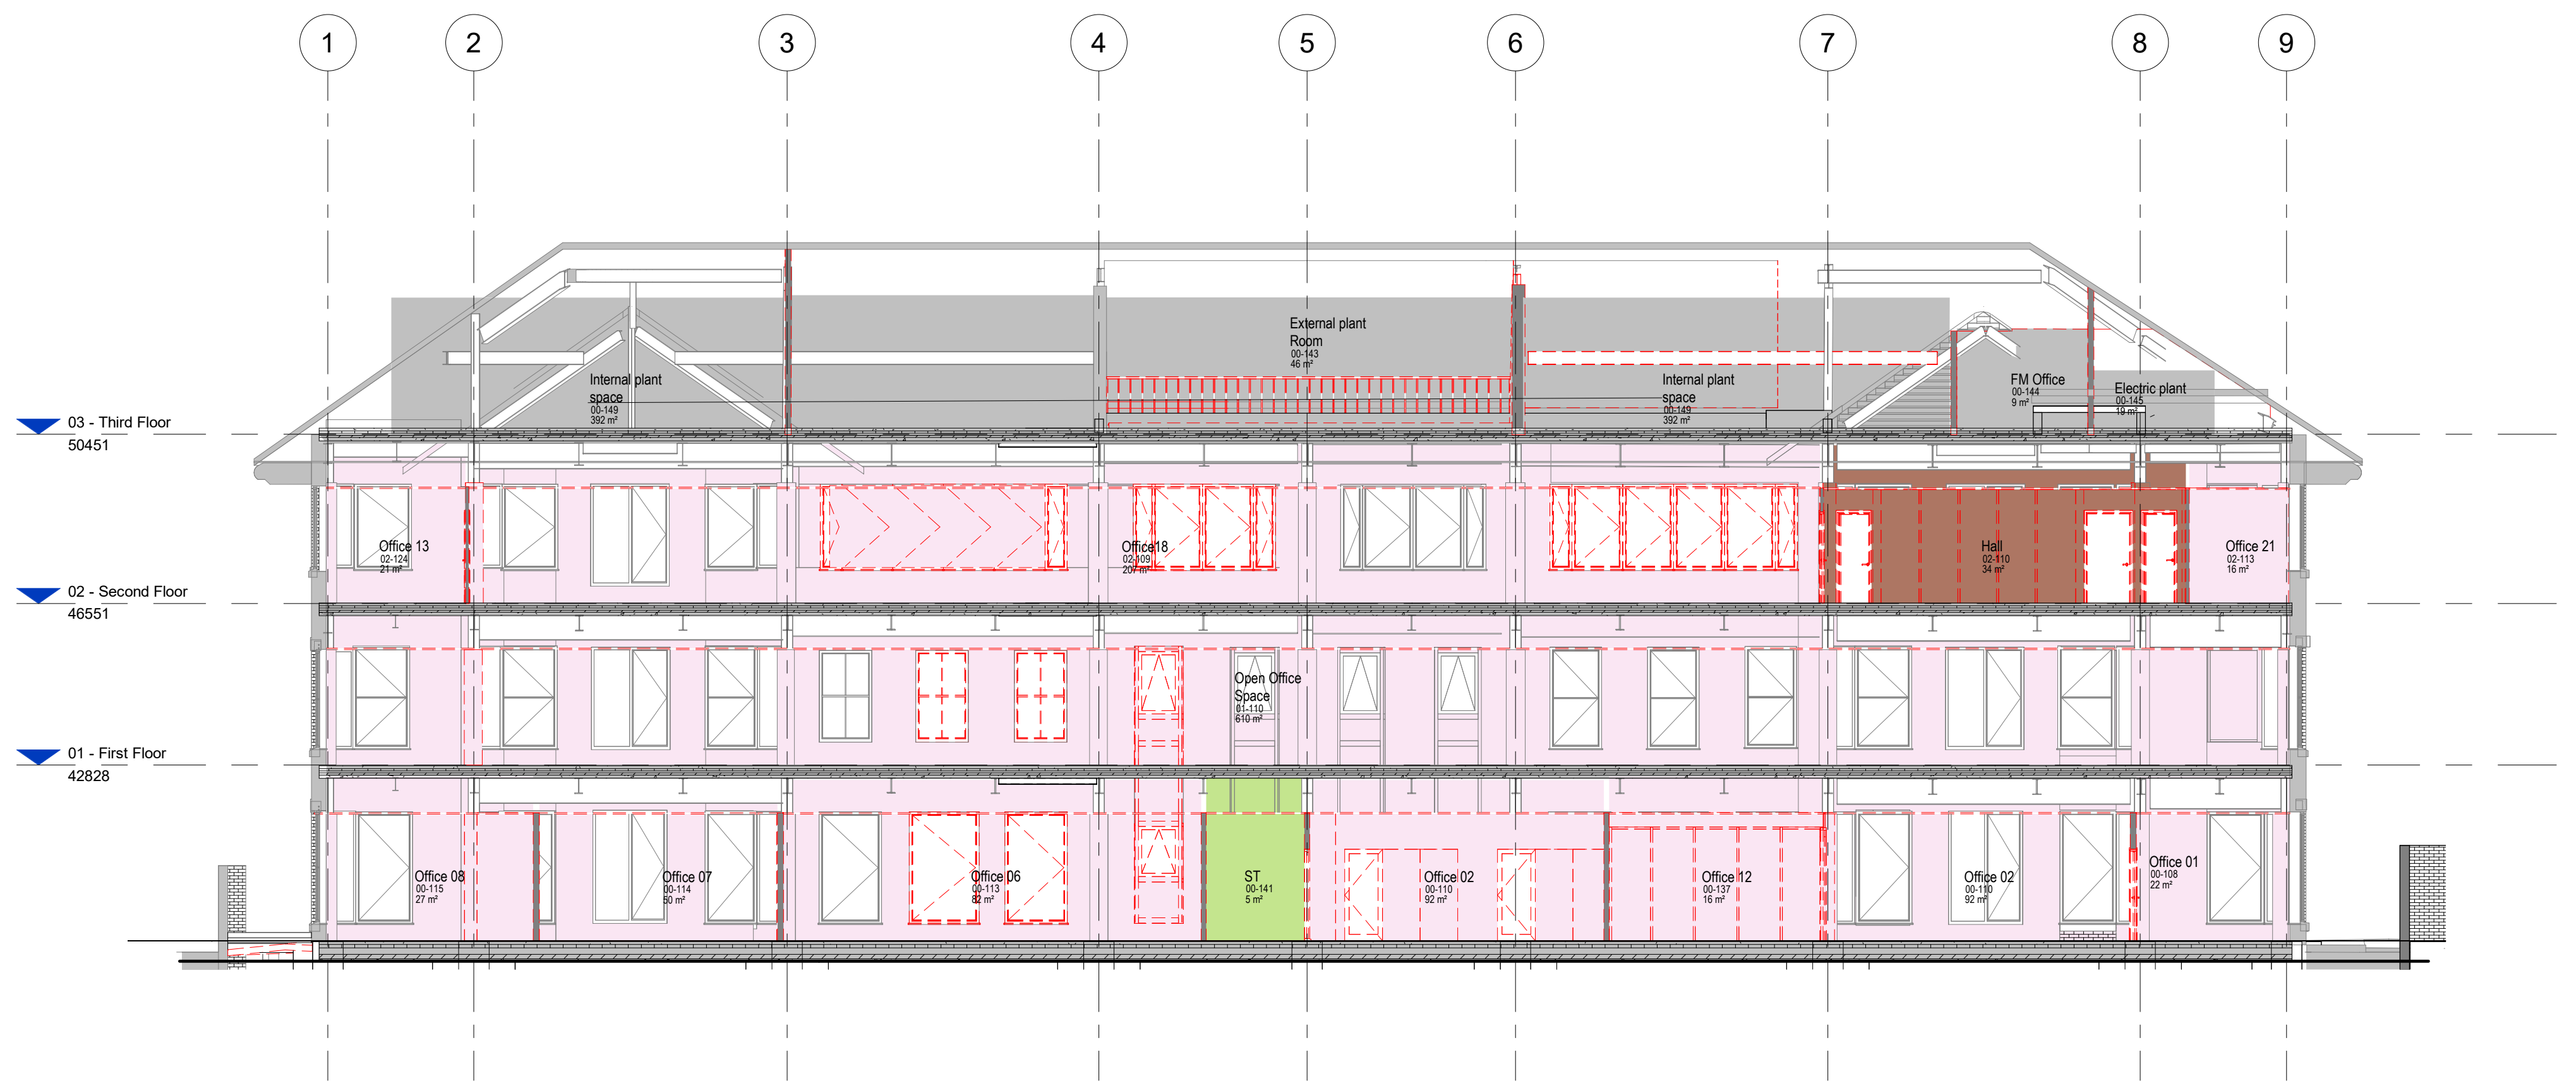

Existing section A - A
1 : 100

© Crown copyright 2018
Do not scale from drawings. Verify all dimensions on site prior to construction. This drawing is to be read in conjunction with all relevant documents and drawings. Report all discrepancies to MoJ immediately.
No unauthorised use, disclosure, storage or copying.

Notes


By Department Legend

- Office
- Public
- Services
- Support

- Existing
- Removed/
Demolished

P04	17/04/2025	Issued for planning approval
P03	09/04/2025	Draft Planning Issue to HMCTS
P02	24/03/2025	For Tender
P01	14/03/2025	Stage 3 issue
Rev	Date	Description

Key Plan

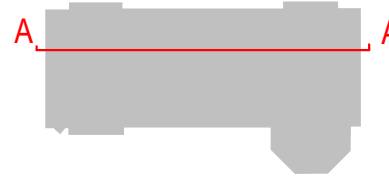

Project Status

RIBA Stage 3

Client



Ministry
of Justice

Project

Reading
Tribunal Court

Ministry of Justice, 102 Petty France, London, SW1H 9AJ

Project Description / Site

Reading Employment Tribunal
HMCTS Reading Sovereign House

Project Address

Sovereign House
Vastern Rd, Reading RG1 8BT

Building Type

Court

Drawing Title

Existing section A - A

Originator Logo

Drawn By AA Date 11/11/2024

Feilden - Mawson

Checked By SK Date 12/11/2024

Approved By SK Date 12/11/2024

Drawing Number

377915_15380-FMA-RTC-ZZ-D-A-0300

Sheet No.

1 of 2

Scale

As indicated

Orig. Sheet Size

@ A1

Rev.

P04

Data Security Classification

OFFICIAL

Suitability

S4(3)

C:\Users\pfeild\Documents\Drawings\377915_15380-FMA-RTC-ZZ-D-A-0300-01-Rev-003-12112024.dwg