


9M HIGH TOTEM POLE SIGN

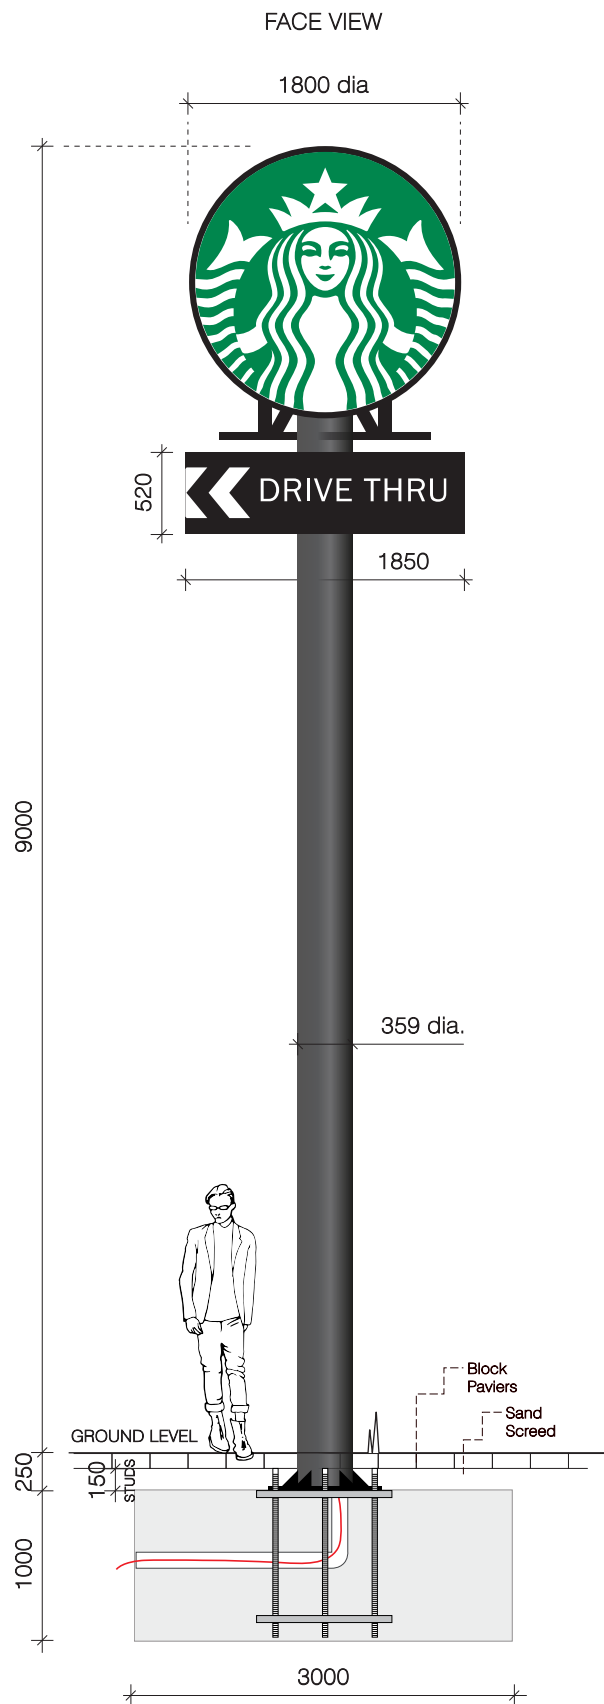

9M HIGH TOTEM POLE SIGN

