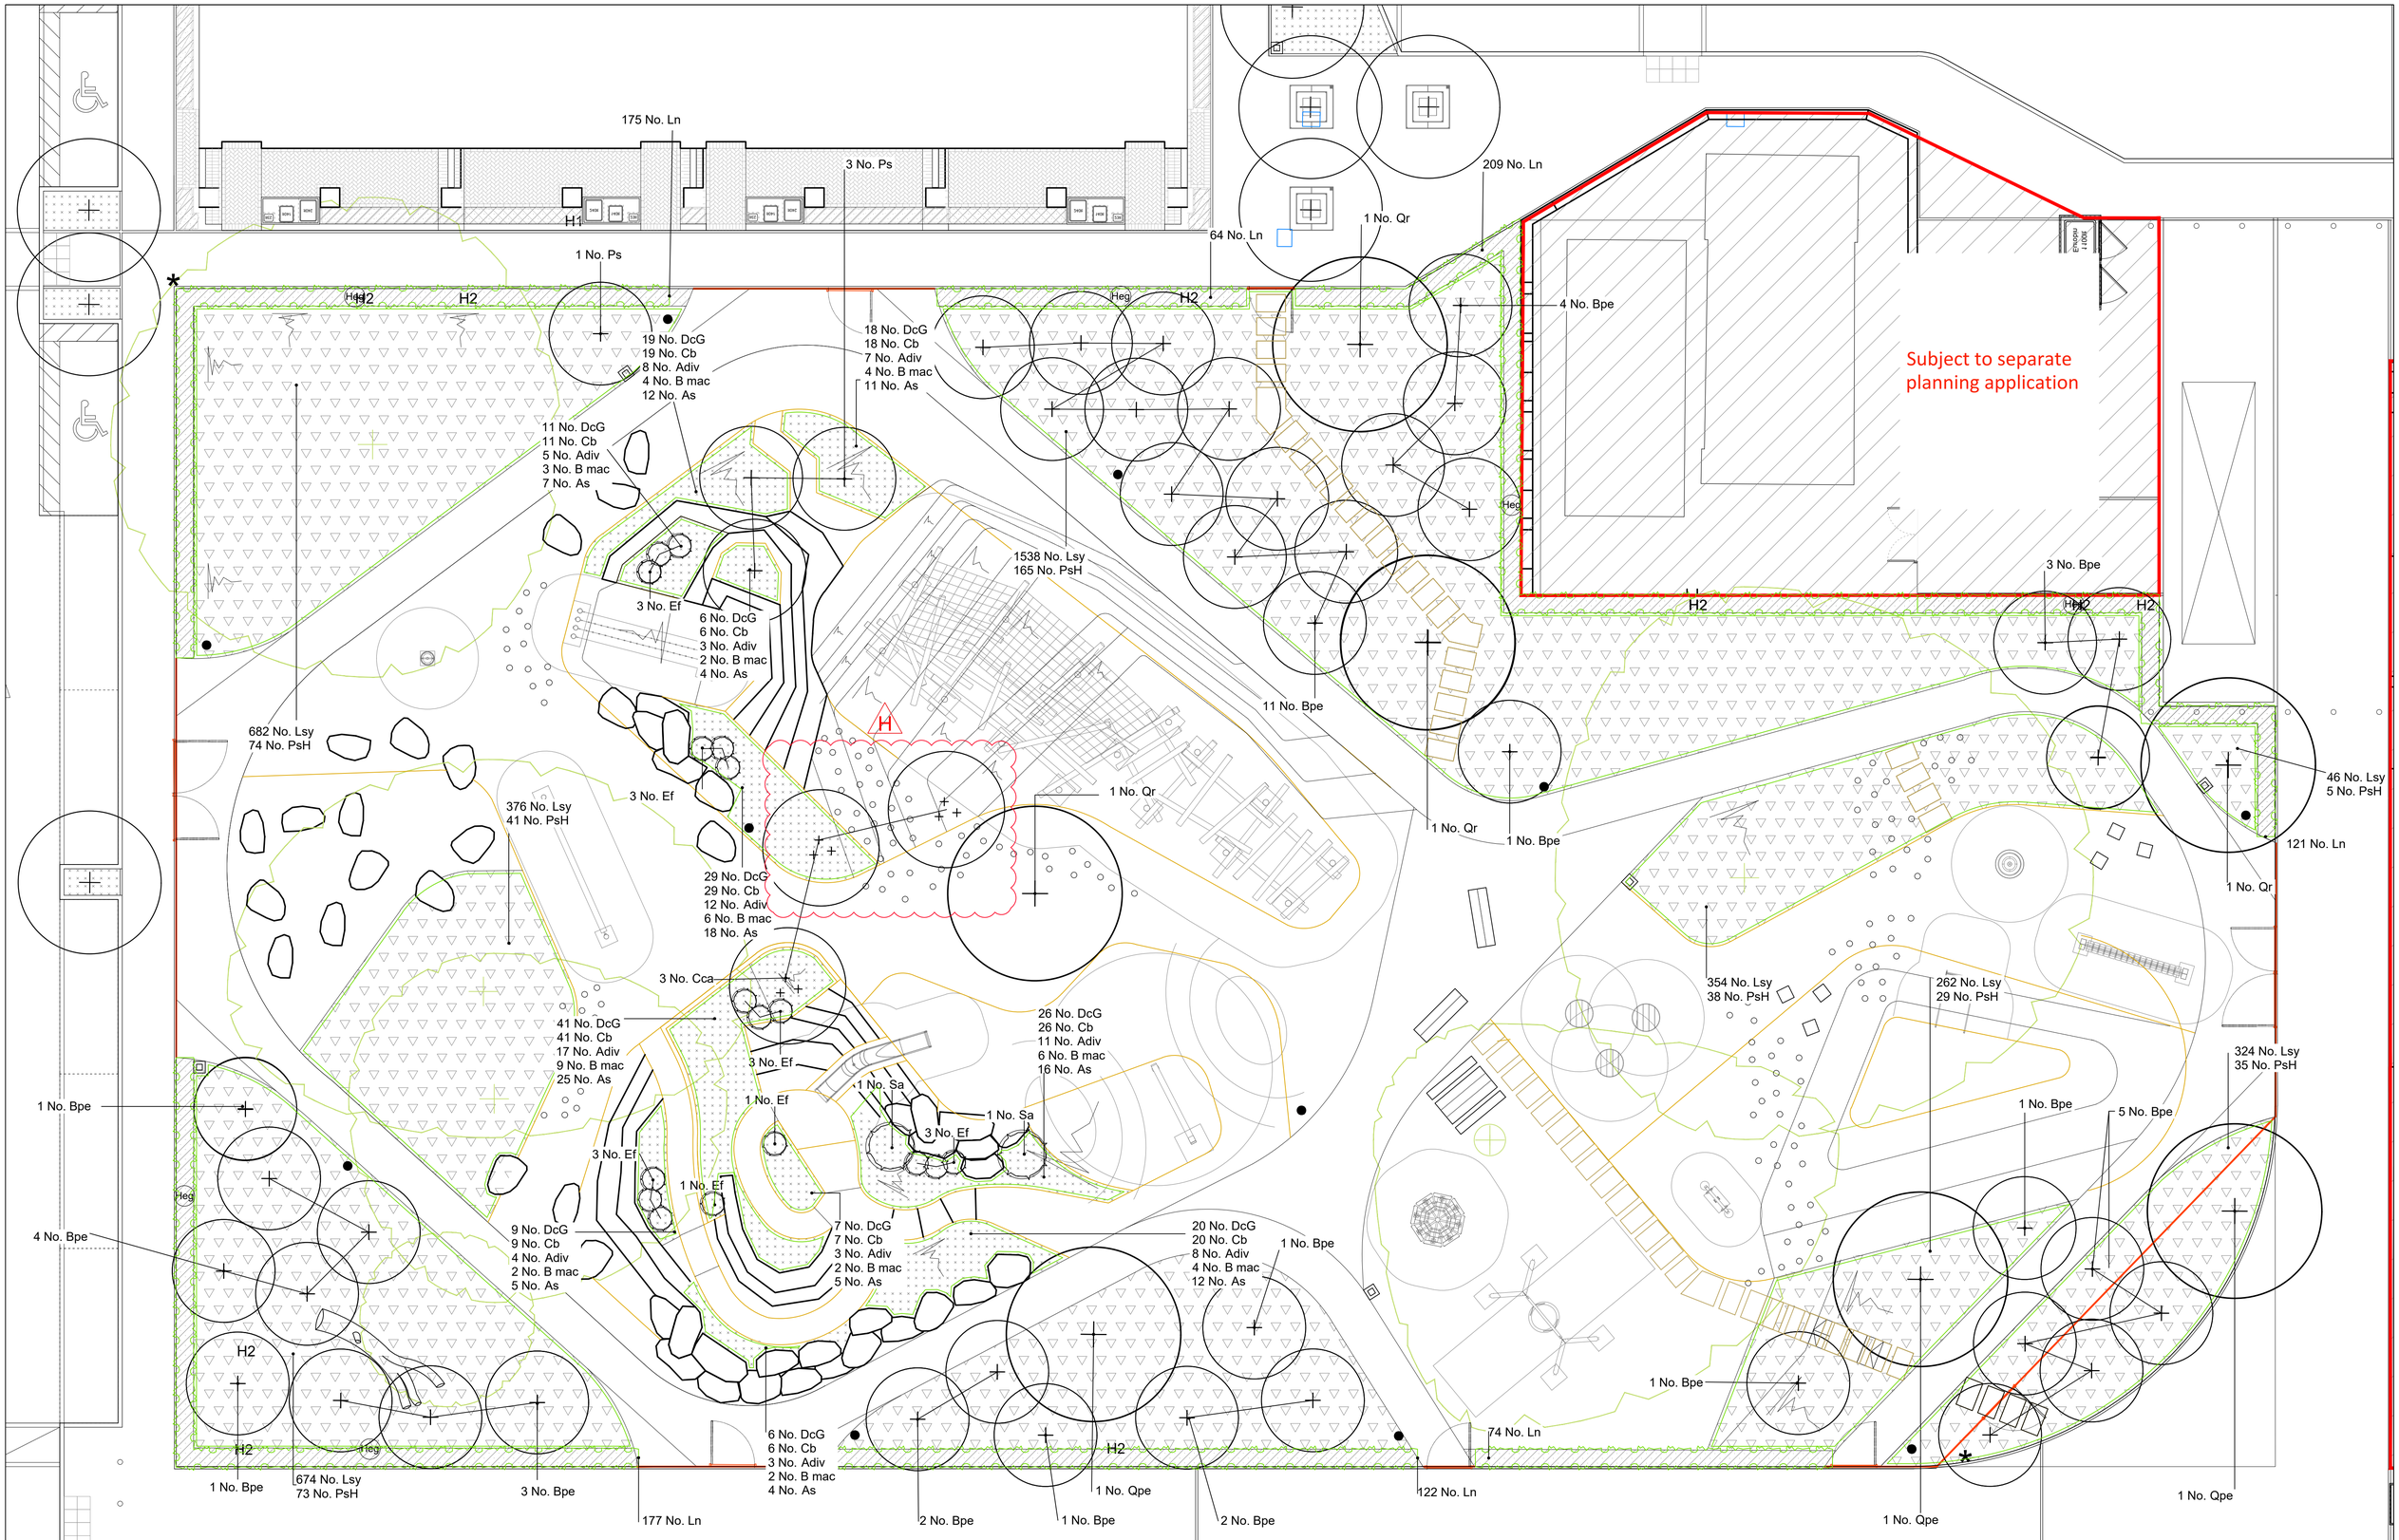


Rev	Date	Drawn	Description
00	30.07.20	EHE	Initial Issue for costing
01	04.03.21	MJO	DISCHARGE OF PLANNING CONDITION 23
A	19.05.21	CDA	WORKING DRAWINGS
B	16.08.21	CDA	WORKING DRAWINGS
C	19.07.22	JRW	Retaining wall removed, play pieces P22 and P23 added - Issue for NMA
D	27.09.22	JRW	Minor change to tree location - WORKING DRAWINGS
E	24.10.22	CSN	WORKING DRAWINGS
F	10.02.23	CSN	WORKING DRAWINGS
G	29.08.23	CSN	WORKING DRAWING/ NMA
H	17.04.25	ELI	DISCHARGE PLANNING CONDITION

Notes:
Do not scale from drawings unless by agreement with HTA. Use figured dimensions only. Check all dimensions on site prior to commencing the works. Drawing to be read in conjunction with other relevant consultant information.

This drawing is the copyright of HTA Design LLP and must not be copied or reproduced in part, or in whole, without the express permission of HTA Design LLP.
Drawing to be read in conjunction with specification.

Refer to drawing 1932 for planting Schedule

Refer to specification RP_1700 for all softworks information

Legend

Revisions:
- Tree removed to match GA
- Tree locations updated to south east corner of play area
- Update to planting schedule, species and densities
- Update to background, toddler swing changed to basket swing

NORTH

Detailed Planting Plan 1 of 2

drawing title: Wensley Road, Reading

client / project: Reading Borough Council Wensley Road

HTA-L_DR_1931
drawing number

H
revision

1:100
scale @ A1

RBC-WLR
project number

EHE
originated by

STAGE 4
status

HTA Design LLP
www.hta.co.uk
London | Edinburgh | Manchester | Bristol