



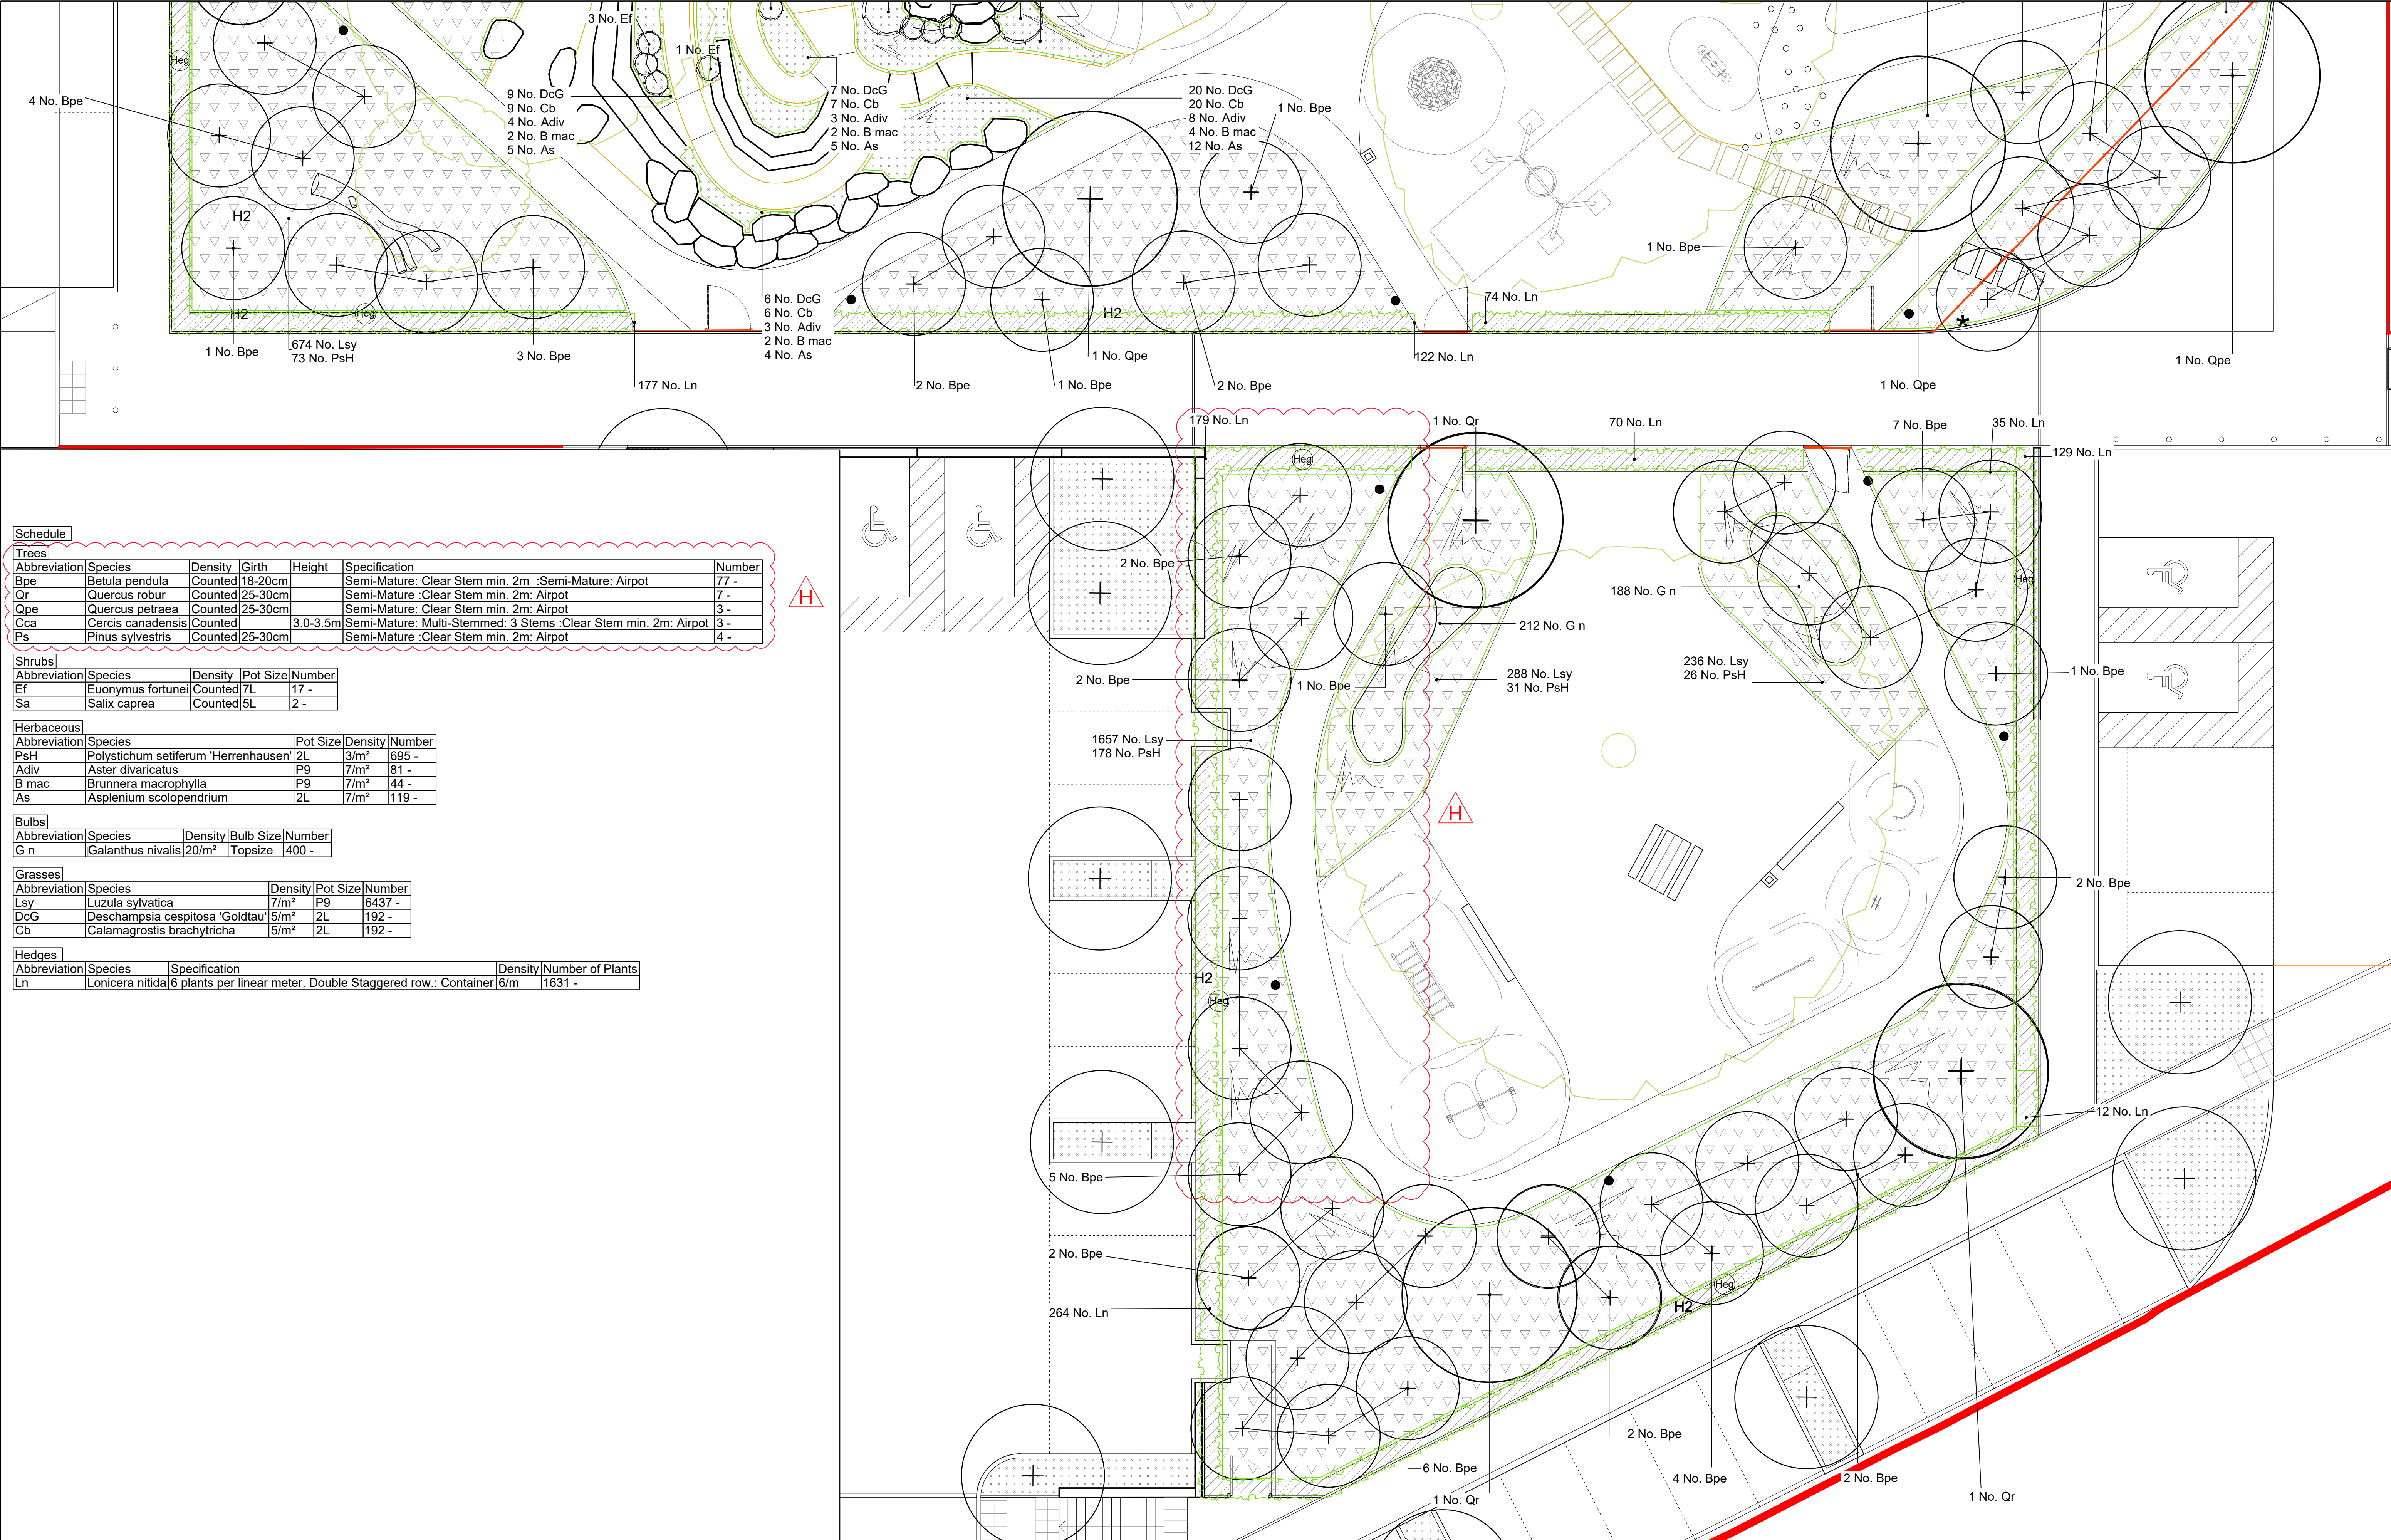

Rev	Date	Drawn	Description
00	30.07.20	EJE	Issue for Tender
01	04.03.21	MJO	DISCHARGE OF PLANNING CONDITION 23
A	19.05.21	CDA	WORKING DRAWINGS
B	16.08.21	CDA	WORKING DRAWINGS
C	19.07.22	JRW	Retaining wall removed, play pieces P22 and P23 added
D	27.09.22	JRW	- Issue for NMA
E	24.10.22	CSN	Minor change to tree location - WORKING DRAWINGS
F	10.02.23	CSN	WORKING DRAWINGS
G	29.08.23	CSN	WORKING DRAWINGS/ NMA
H	17.04.25	ELI	DISCHARGE PLANNING CONDITION

Notes:
Do not scale from drawings unless by agreement with HTA. Use figured dimensions only. Check all dimensions on site prior to commencing the works. Drawing to be read in conjunction with other relevant consultant information.
This drawing is the copyright of HTA Design LLP and must not be copied or reproduced in part, or in whole, without the express permission of HTA Design LLP. Drawing to be read in conjunction with specification.
Refer to specification RP_1700 for all softworks information

Legend
Revisions:
Minor change to tree location
Update to planting schedule, species and densities
Update to background, toddler swing changed to basket swing

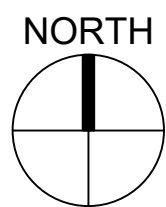

Detailed Planting Plan 2 of 2
drawing title Wensley Road, Reading
Reading Borough Council
Wensley Road
client / project

HTA-L_DR_1932
drawing number

1:100
scale @ A1

RBC-WLR
project number

H
revision

EHE
originated by

STAGE 4
status

HTA Design LLP
www.hta.co.uk
London | Edinburgh | Manchester | Bristol

