


- A. the drawing is copyright protected and may not be used, reproduced or relied upon by any third party without explicit agreement from MAB.
- B. the client titled shall have a licence to copy and use the drawings only for the purpose as defined by the titled project and status. MAB are not liable for any other use.
- C. the drawing is subject to variations. It is the Contractor's responsibility to ensure they have the latest revision.
- D. this drawing must be read in conjunction with all other project drawings and any discrepancies reported immediately for clarification.
- E. all measurements must be obtained from stated dimensions only, which are in millimetres unless noted otherwise, not to be scaled off except for Local Authority Planning application purposes, and checked before ordering any materials.
- F. full schedules, specification notes and legends are located on drawings numbered '900' to '999'.
- G. this drawing is to be read in conjunction with 'Specification and Description of Works'

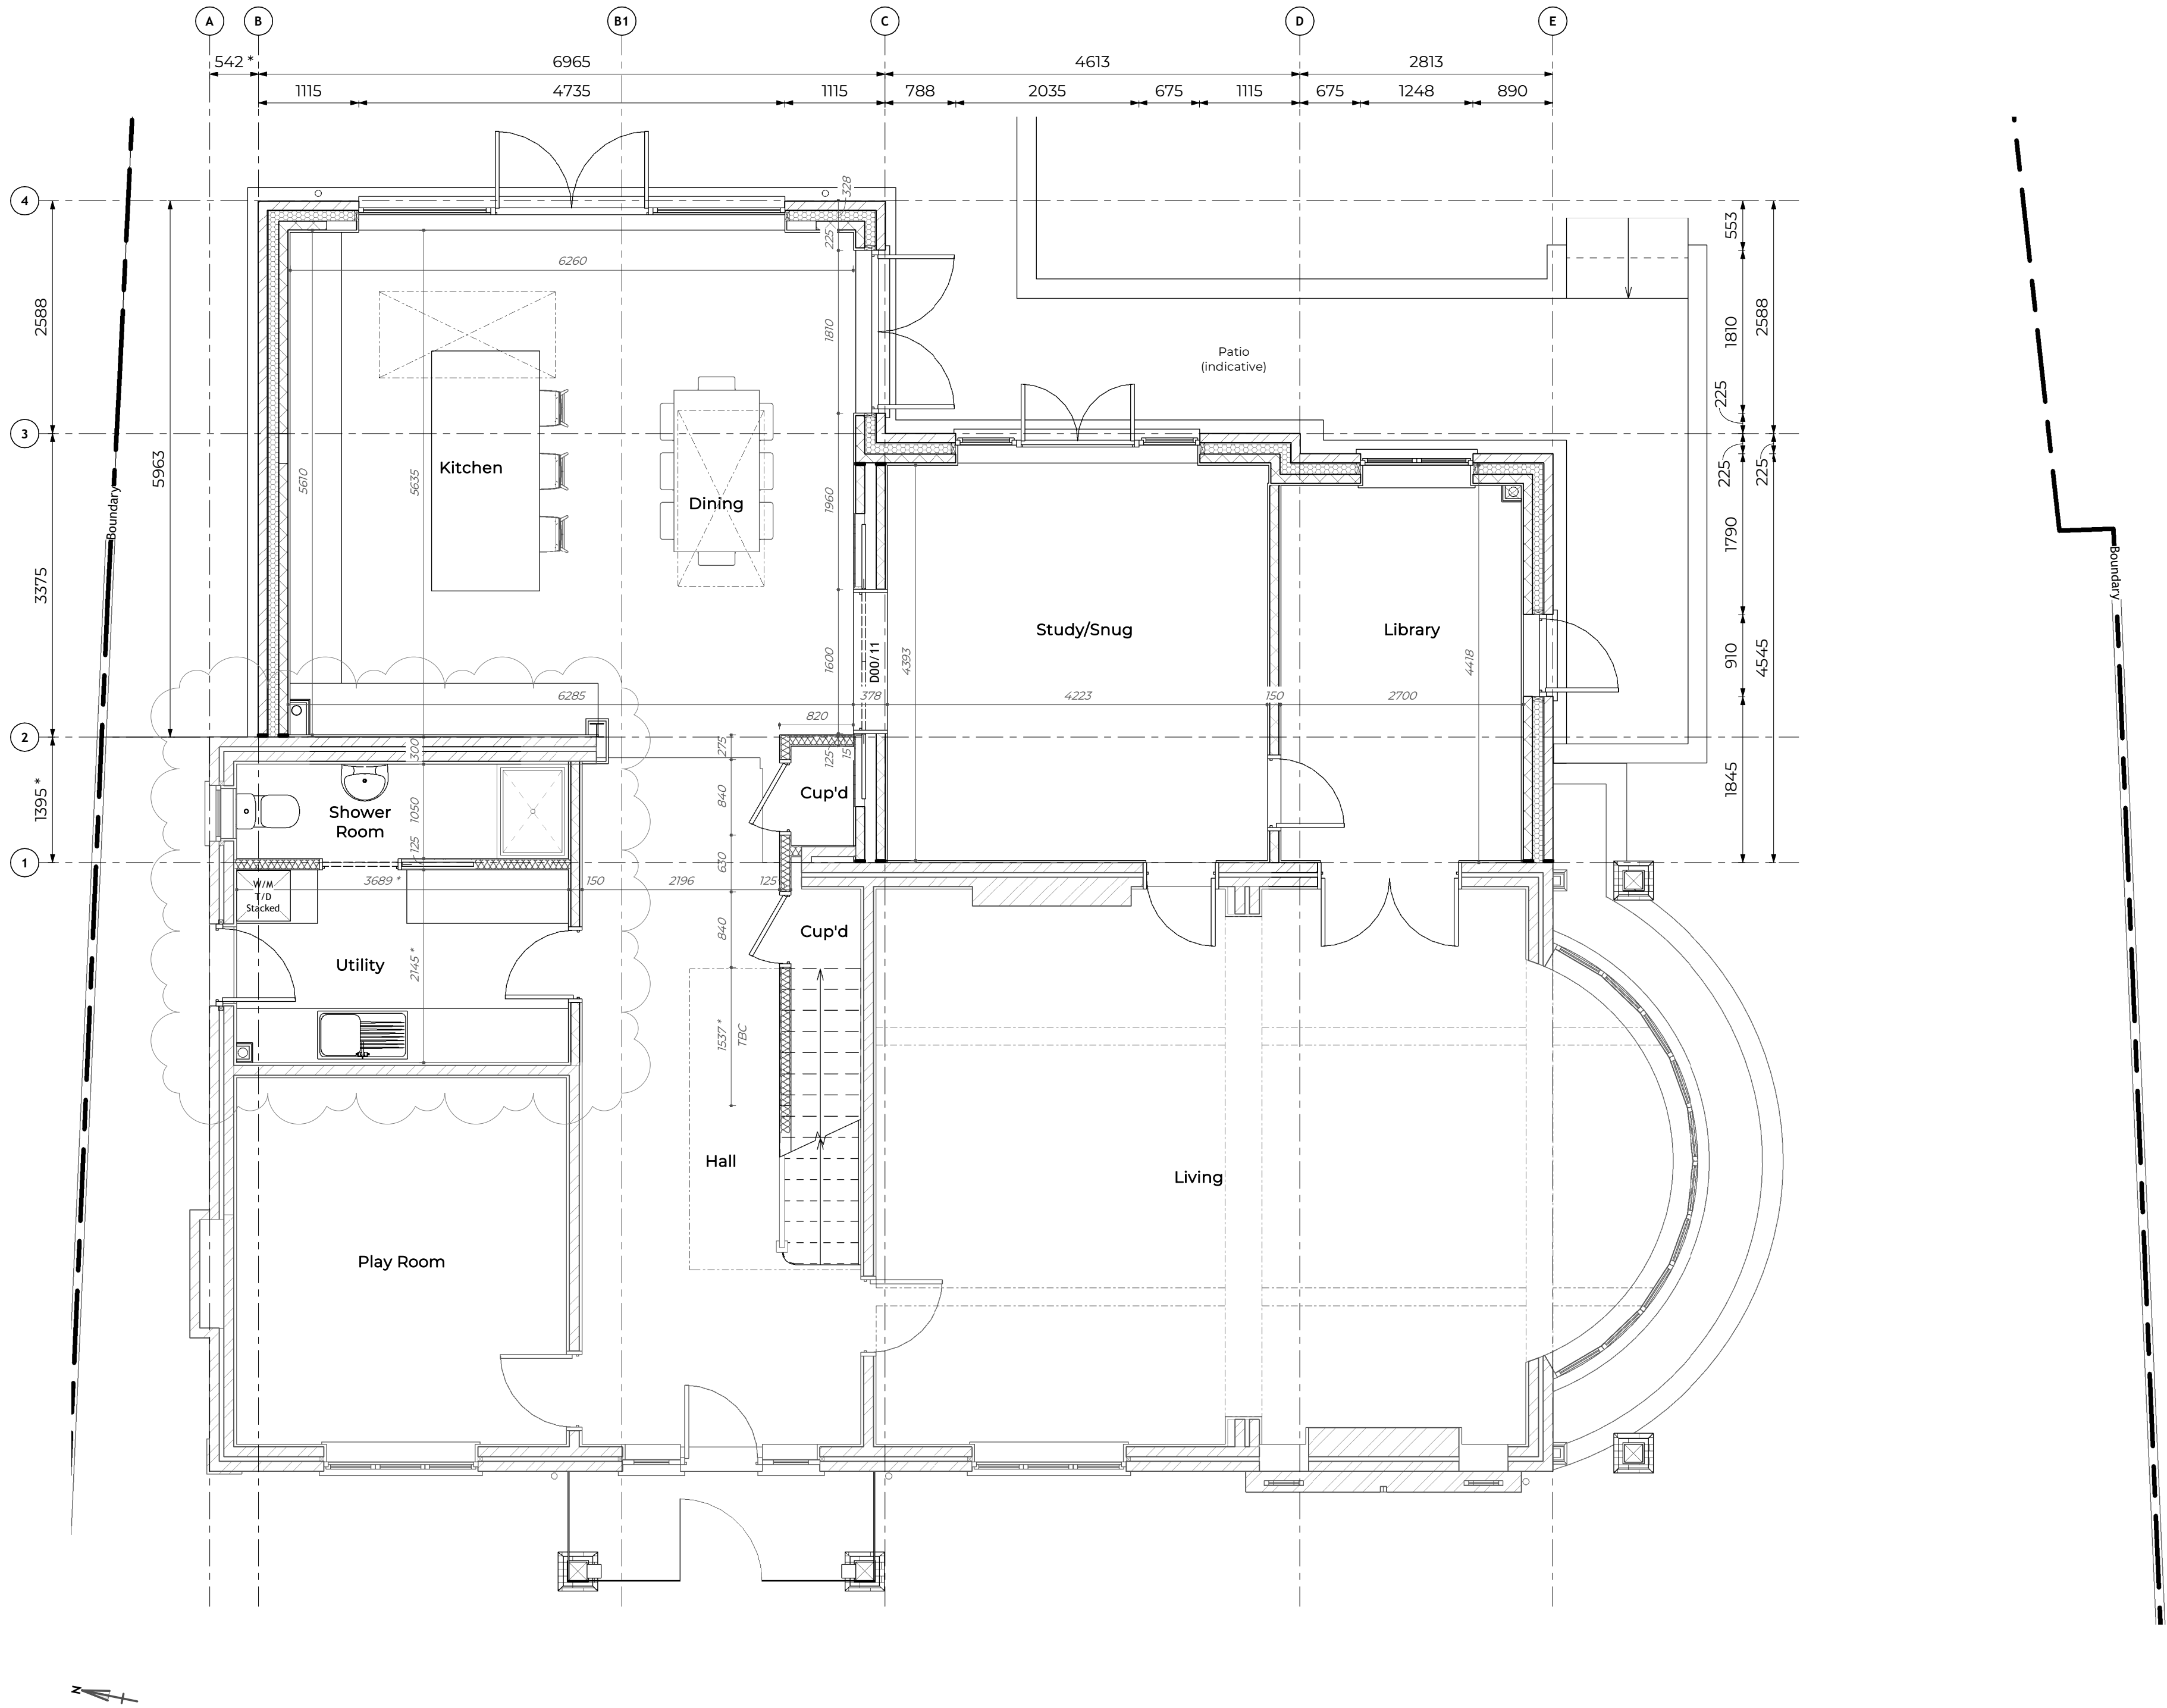

Proposed Site Level Plan
General Arrangement | Scale 1 : 50

PROJECT ADDRESS
174 Upper Woodcote Road,
Caversham, Reading, RG4 7JU

PROJECT DESCRIPTION
Part Two Storey & Part Single
Storey Rear Extension

CHECK'D	DRAWN	REV.
JMR	LM	B

B	28.04.2025	APC	Side elevation timber braces retained, Utility revised, materials clarified
REV	DATE	BY	DESCRIPTION

STATUS
PRELIMINARY

Drawing is preliminary, intended for conceptual and design development purposes only and must not be used for construction.

CLIENT
Mr. & Mrs. Aspin

TITLE
Plans - Ground Level - Proposed
GA

SIZE	REFERENCE	211
A1	MAB-C5133-	