

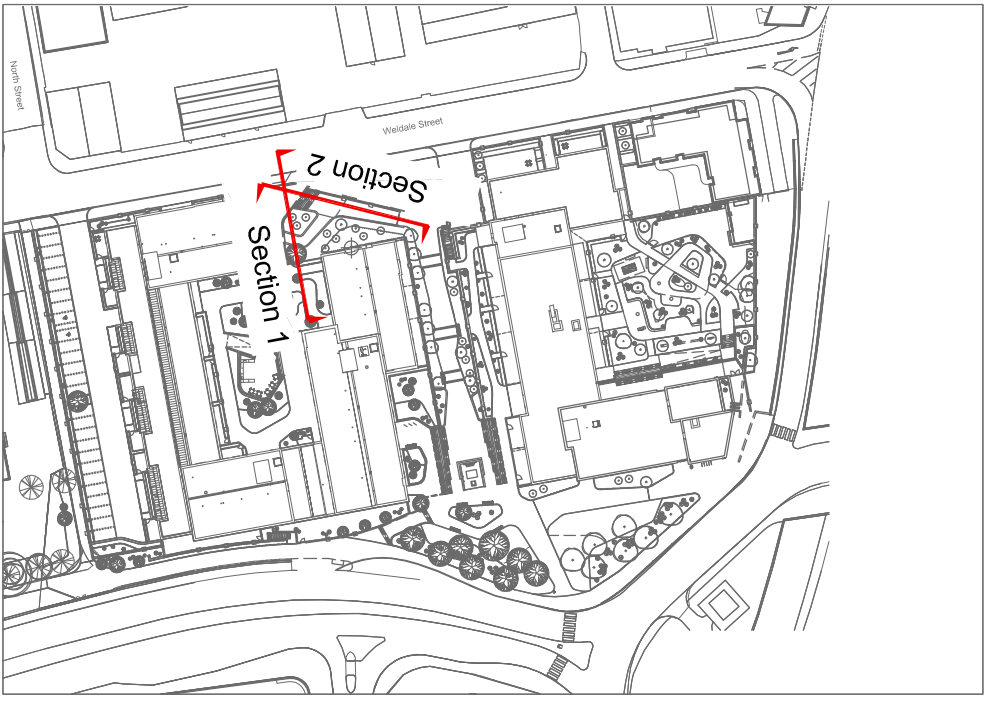


Section 1
1:50

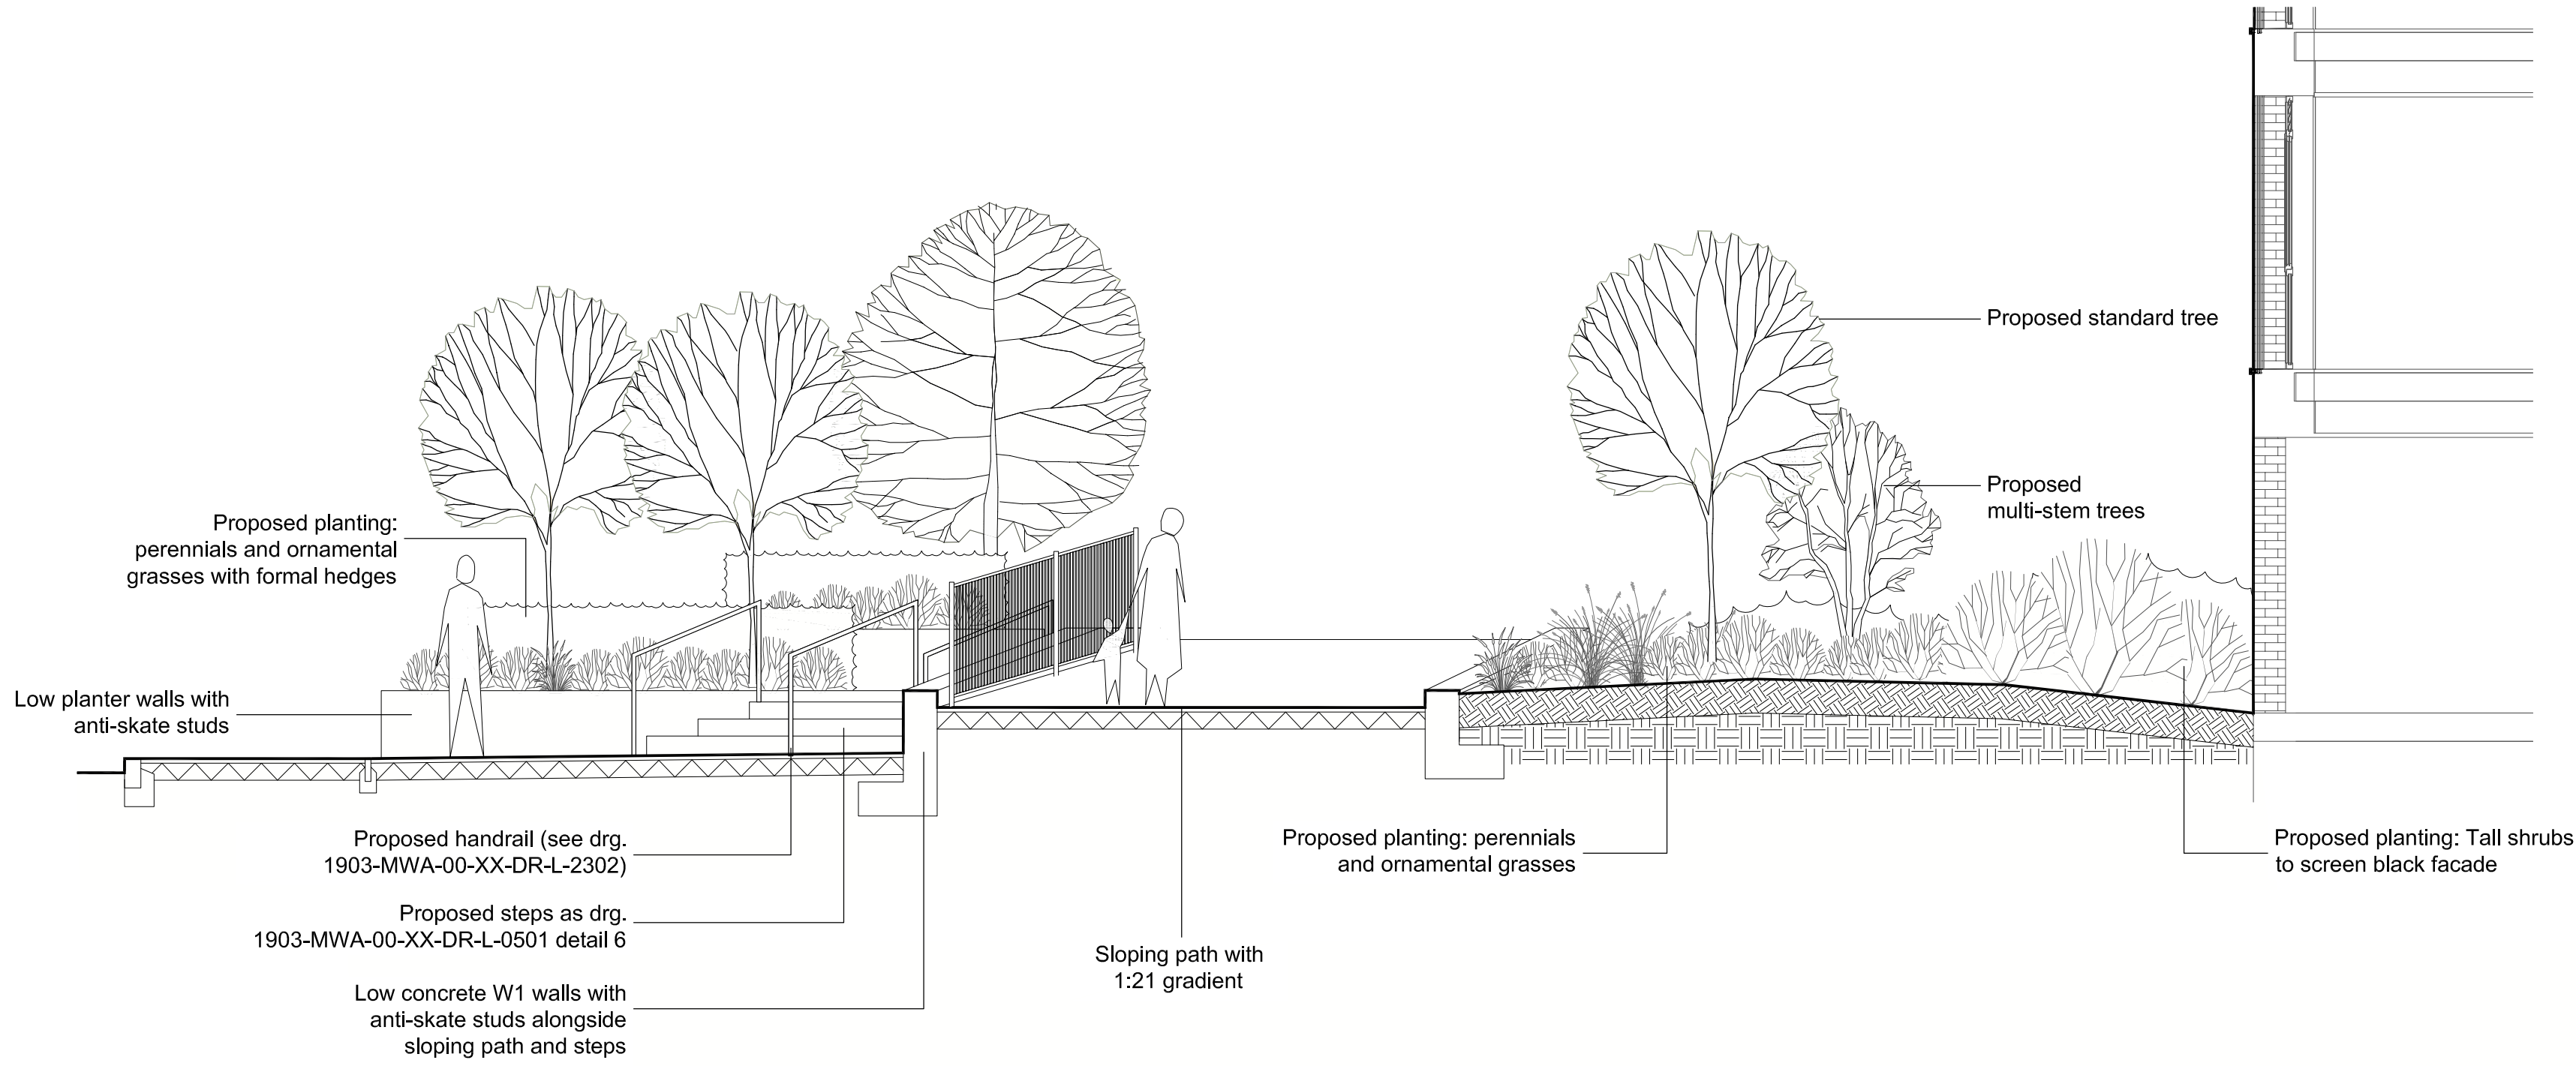

Section 2
1:25

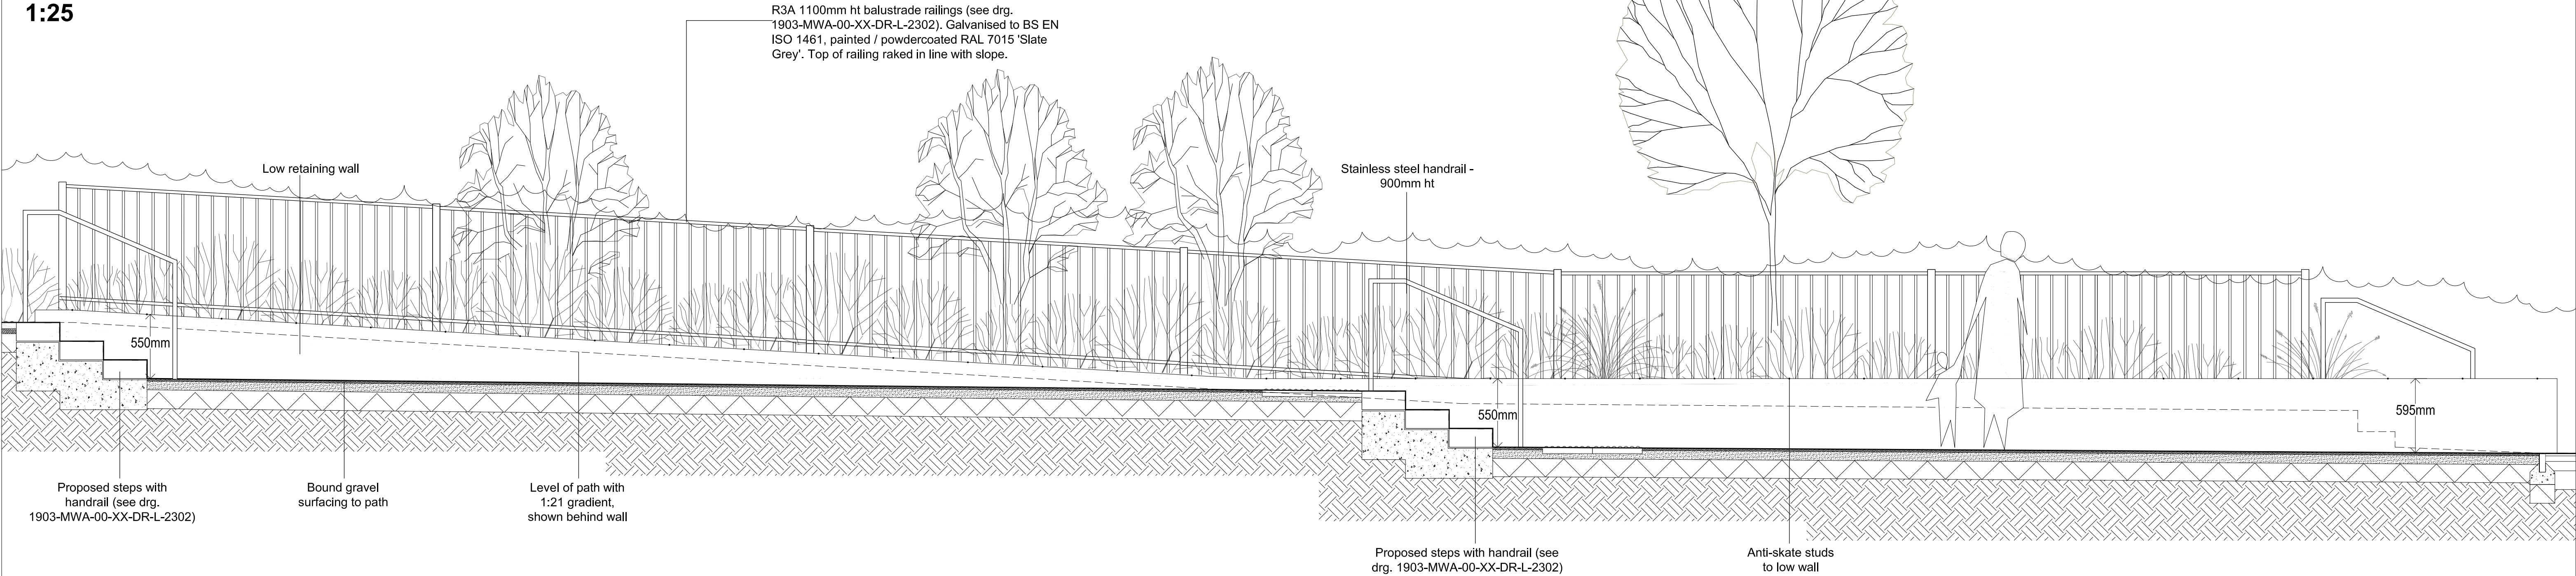

Drawing Status: SK - Sketch, I - Information, P - Planning, ER - Employers Requirements, T - Tender, CT - Contract, CO - Construction, AB-As Built

- All dimensions are in mm unless otherwise stated.
- All dimensions shall be checked on site prior to commencing the works and errors and omissions to be reported to Matthew Wigan Associates.
- All works shall conform to the current edition of the building regulations and other statutory requirements.
- All materials and workmanship shall conform with the relevant British Standard specifications and codes of practice.
- If this drawing forms part of an application for planning application on behalf of the client, it shall not be used for any other purpose without the express permission of Matthew Wigan Associates.
- This drawing may incorporate information from other professionals. Matthew Wigan Associates cannot accept responsibility for the integrity and accuracy of such information. Any clarification or additions that are required regarding such information should be sought from the relevant profession or their appointment representative.

Updated drawing reference.
Replaces drg no. 1903-MWA-00-XX-DR-L-2105

Rev.	Date
00	12.09.2019
01	02.12.2021
02	09.01.2023
03	19.12.2024
04	28.04.2025

Revision Notes / Status
Preliminary Issue
Amended to show balustrade railing
Minor amendment (referenced drawings)
Planning Issue
Minor update to section location plan

Drawn	Checked
WB	MW
WB	MW
WB	MW
WB	MW

Title: Weldale Street Steps
Sections

Project: Weldale
Drg no: WDS-MWA-XX-XX-DR-L-2105
Rev: 04 Status: P
Scale: As shown at A1

Date: 12.09.2019
Client: Crossmark

Matthew
Wigan
Associates

3 Batsford
1 The Park
Cheltenham,
Gloucestershire GL50 2SL
+44 (0)7557 095062
Matthew.Wigan@matthewwigan.com
www.matthewwigan.com