


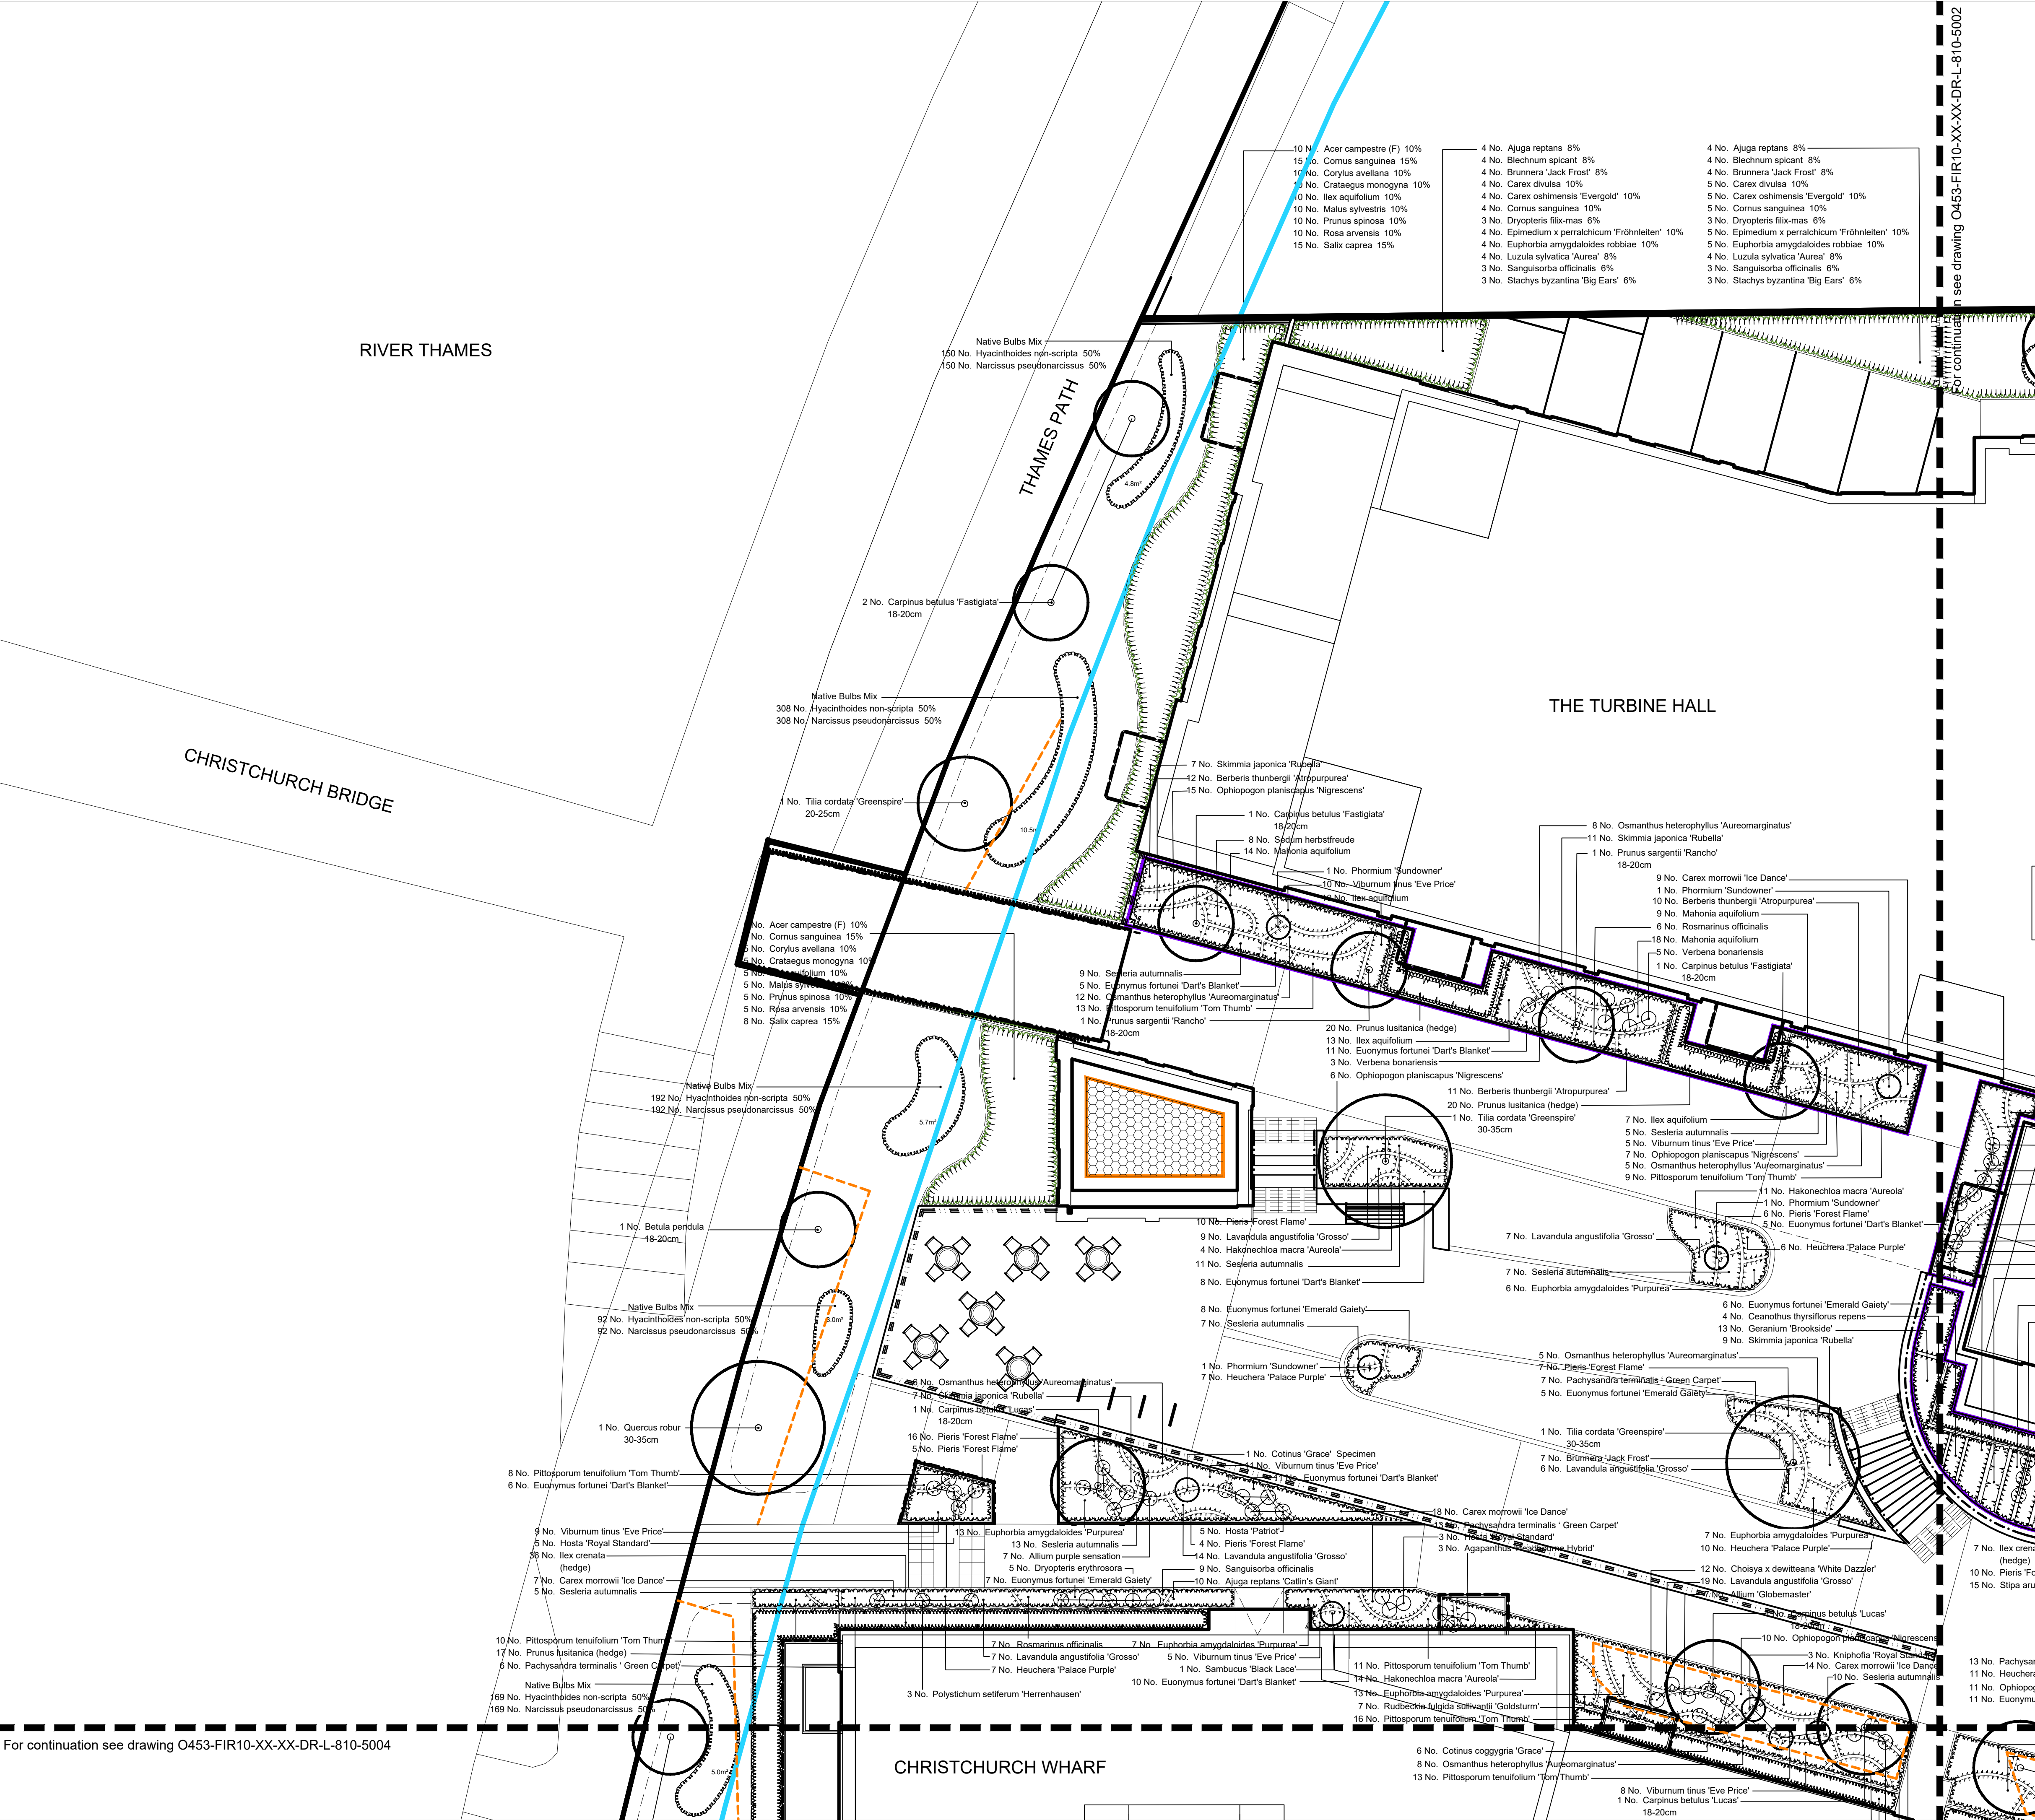

Do not scale this drawing
Landscape Architects to be notified of
discrepancies in figured dimensions from
site.
This drawing is copyright
amendments

P01	First Issue. Issued for Planning	31/03/23
P02	Updated with Client changes	17/06/24
P03	Planting updated in accordance with revised layout.	10/10/24
P04	Planting updated in accordance with revised layout.	20/03/25
P05	Key and plan updated for podium level.	28/04/25

Legend

- Semi-Mature Tree
- Specimen Plants / Shrubs
- Ornamental Shrub Planting
- Hedge Planting
- Native Scrub Mix / Shade-Tolerant Mix
- Meadow Mix Amenity Grassland
- Species Rich Grassland
- Bulb Planting Drifts
- Extent of Intensive Green Roof - podium level
- Other Green Roof - native meadow turf vegetated blanket - podium level
- Extent of root barrier to tree pits

For continuation see drawing O453-FIR10-XX-XX-DR-L-810-5004

drawing status: Planning


project:
Vastern Road
Reading

job number:
O453

drawing title:
Landscape General Arrangement
Planting Plan Sheet 1 of 6

drawing number:
O453-FIR10-XX-XX-DR-L-810-5001

revision	scale	date
P05	1:100@A1	31/03/23
for information	DT	auth
for construction	AW	date
		31/03/23

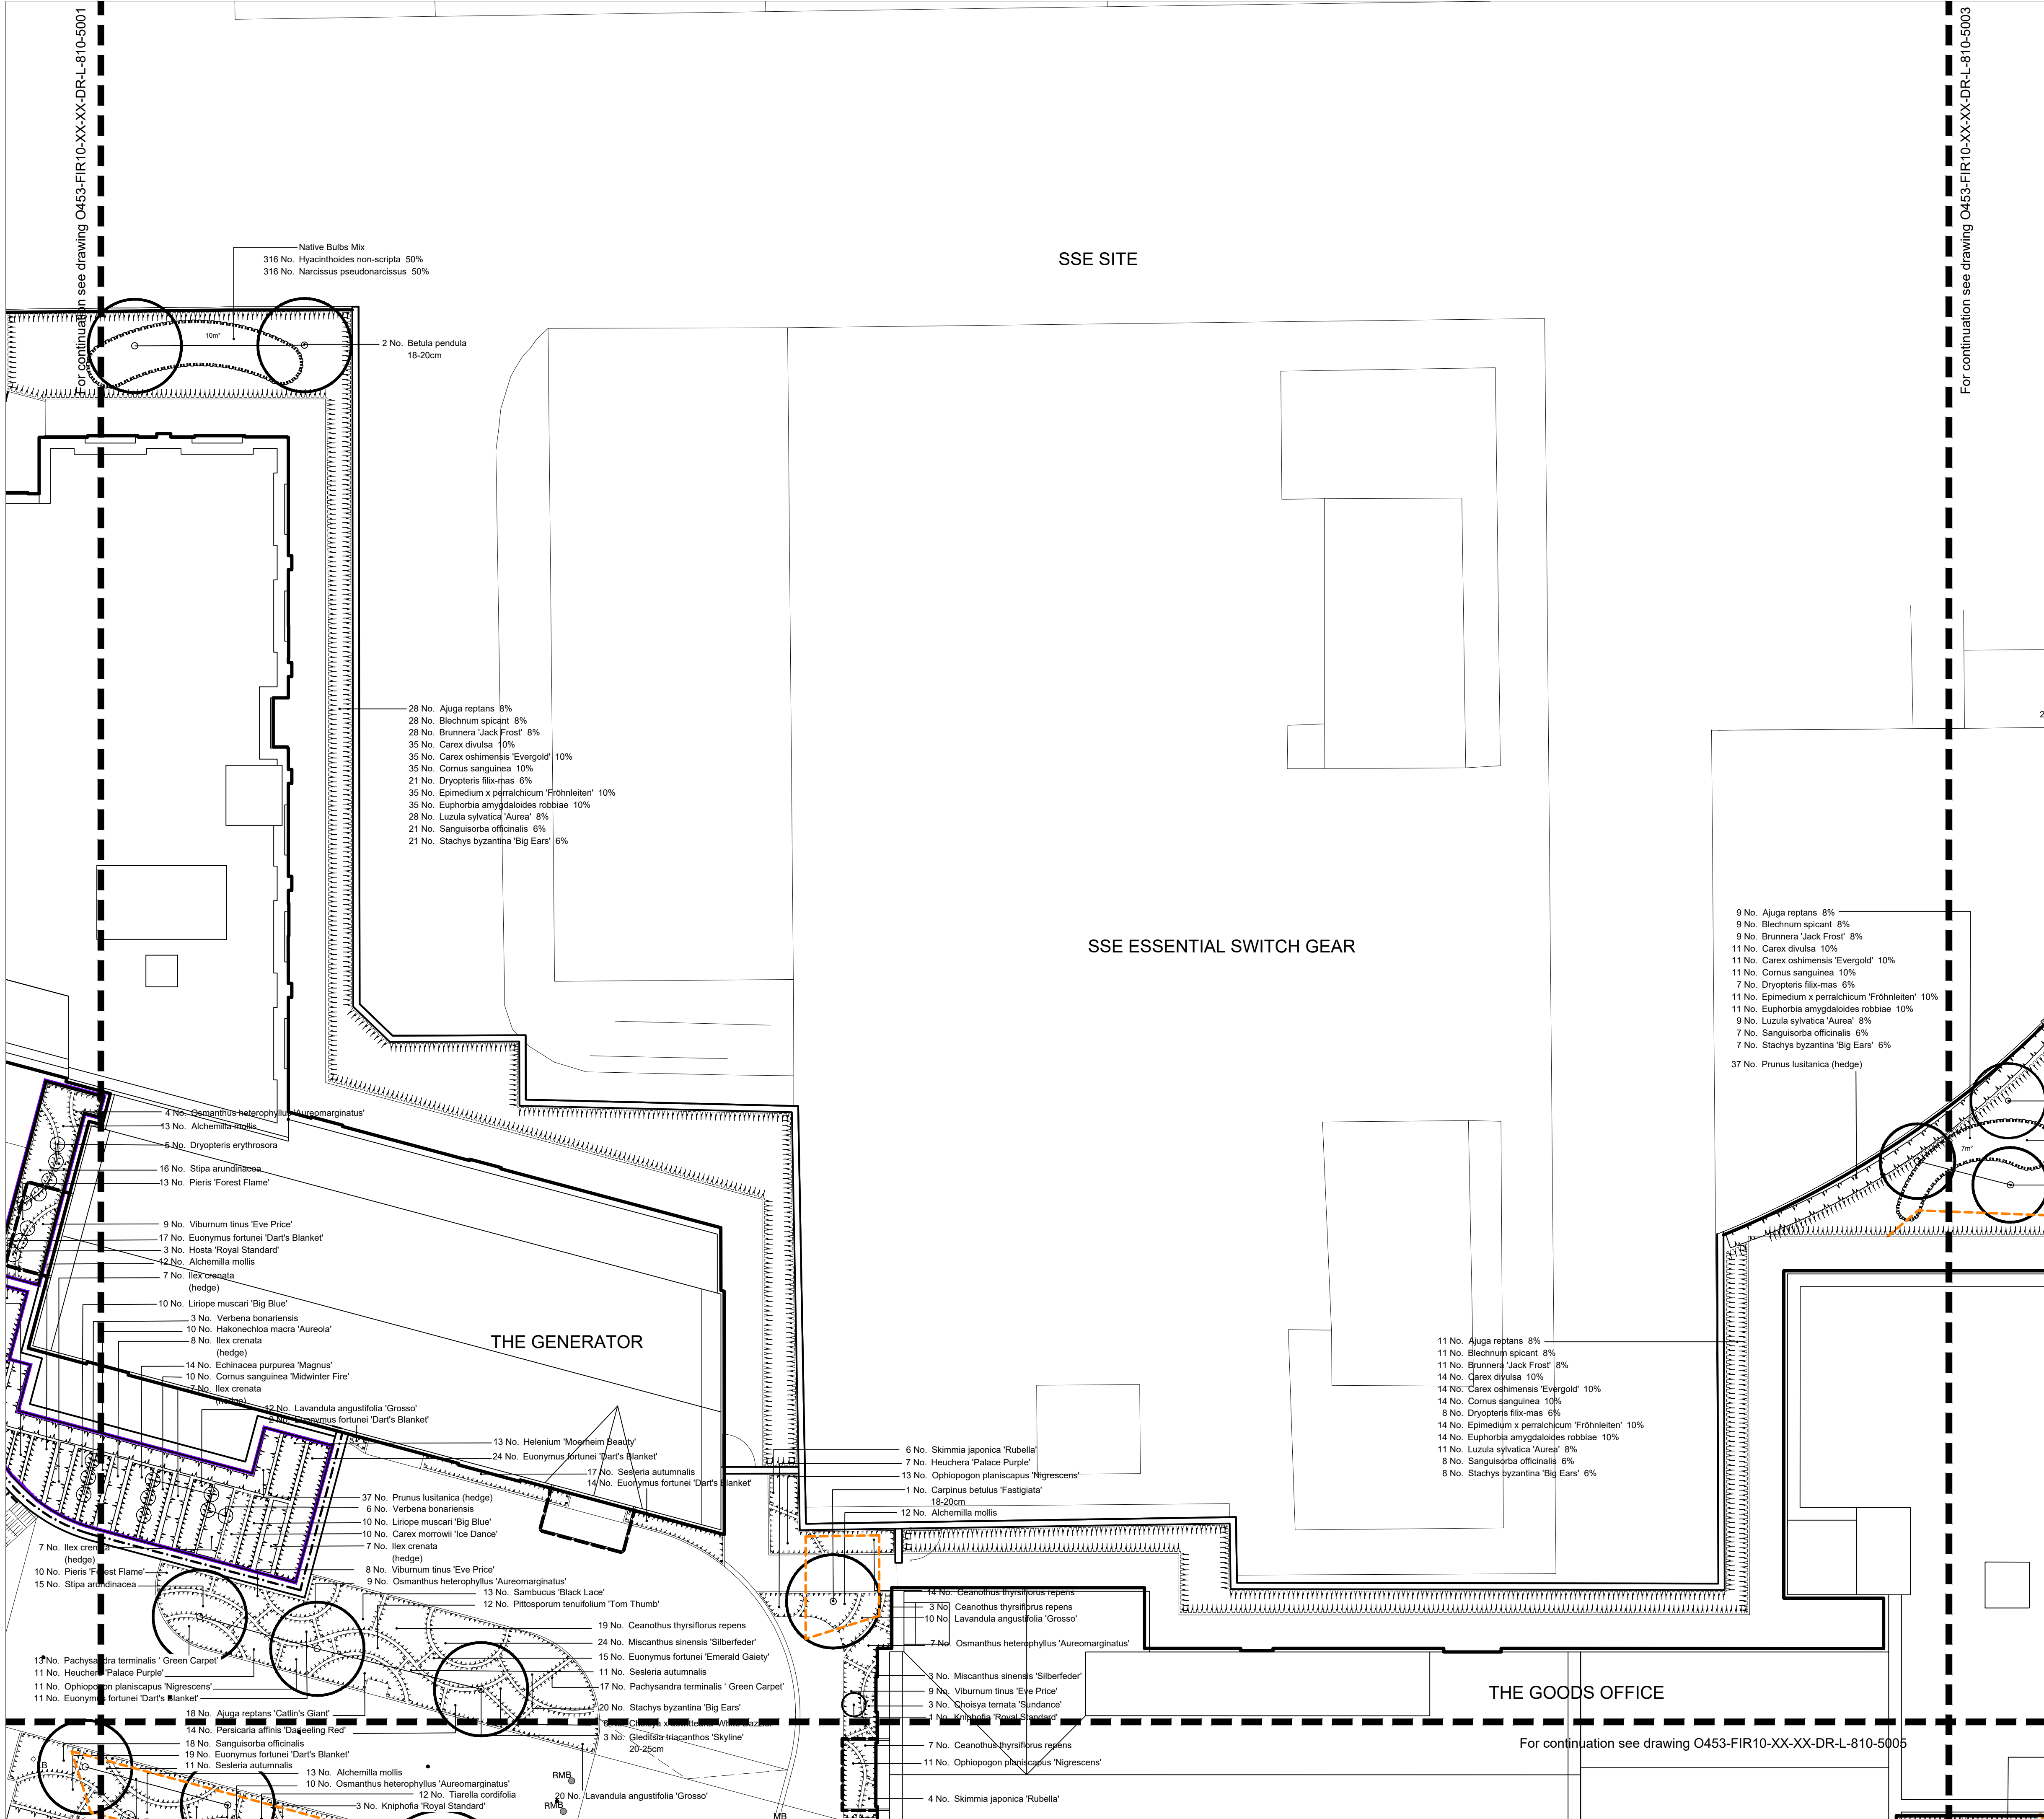

Do not scale this drawing
Landscape Architects to be notified of
discrepancies in figured dimensions from
site.
This drawing is copyright
amendments

P01	First Issue	31/03/23
P02	Updated with Client changes	17/06/24
P03	Planting updated in accordance with revised layout.	10/10/24
P04	Planting updated in accordance with revised layout.	20/03/25
P05	Key and plan updated for podium level.	28/04/25

- Legend
- Semi-Mature Tree
 - Specimen Plants / Shrubs
 - Ornamental Shrub Planting
 - Hedge Planting
 - Native Scrub Mix / Shade-Tolerant Mix
 - Meadow Mix Amenity Grassland
 - Species Rich Grassland
 - Bulb Planting Drifts
 - Extent of Intensive Green Roof - podium level
 - Other Green Roof - native meadow turf vegetated blanket - podium level
 - Extent of root barrier to tree pits

drawing status: Planning

project:
Vastern Road
Reading

job number:
O453

drawing title:
Landscape General Arrangement
Planting Plan Sheet 2 of 6

drawing number:
O453-FIR10-XX-XX-DR-L-810-5002

revision	scale	date
P05	1:100@A1	31/03/23
for information	drawn	auth
for construction	DT	AW
		31/03/23

For continuation see drawing O453-FIR10-XX-XX-DR-L-810-5002

SSE SITE

4 No. Ajuga reptans 8%
4 No. Blechnum spicant 8%
4 No. Brunnera 'Jack Frost' 8%
5 No. Carex divulsa 10%
5 No. Carex oshimensis 'Evergold' 10%
5 No. Cornus sanguinea 10%
3 No. Dryopteris filix-mas 6%
5 No. Epimedium x perralchicum 'Fröhnleiten' 10%
5 No. Euphorbia amygdaloides robbiae 10%
4 No. Luzula sylvatica 'Aurea' 8%
3 No. Sanguisorba officinalis 6%
3 No. Stachys byzantina 'Big Ears' 6%

4 No. Ajuga reptans 8%
4 No. Blechnum spicant 8%
4 No. Brunnera 'Jack Frost' 8%
5 No. Carex divulsa 10%
5 No. Carex oshimensis 'Evergold' 10%
5 No. Cornus sanguinea 10%
3 No. Dryopteris filix-mas 6%
5 No. Epimedium x perralchicum 'Fröhnleiten' 10%
5 No. Euphorbia amygdaloides robbiae 10%
4 No. Luzula sylvatica 'Aurea' 8%
3 No. Sanguisorba officinalis 6%
3 No. Stachys byzantina 'Big Ears' 6%

3 No. Tilia cordata 'Corzam' 18-20cm
23 No. Prunus lusitanica (hedge)

25 No. Prunus lusitanica (hedge)

10 No. Prunus lusitanica (hedge)

Native Bulbs Mix
136 No. Hyacinthoides non-scripta 50%
136 No. Narcissus pseudonarcissus 50%

6 No. Ajuga reptans 8%
6 No. Blechnum spicant 8%
6 No. Brunnera 'Jack Frost' 8%
8 No. Carex divulsa 10%
8 No. Carex oshimensis 'Evergold' 10%
8 No. Cornus sanguinea 10%
5 No. Dryopteris filix-mas 6%
8 No. Epimedium x perralchicum 'Fröhnleiten' 10%
8 No. Euphorbia amygdaloides robbiae 10%
6 No. Luzula sylvatica 'Aurea' 8%
5 No. Sanguisorba officinalis 6%
5 No. Stachys byzantina 'Big Ears' 6%

1 No. Acer platanoides 'Columnare' 18-20cm

1 No. Carpinus betulus 'Streetwise' 18-20cm

Native Bulbs Mix
213 No. Hyacinthoides non-scripta 50%
213 No. Narcissus pseudonarcissus 50%

2 No. Tilia cordata 'Corzam' 18-20cm

1 No. Ajuga reptans 8%
1 No. Blechnum spicant 8%
1 No. Brunnera 'Jack Frost' 8%
1 No. Carex divulsa 10%
1 No. Carex oshimensis 'Evergold' 10%
1 No. Cornus sanguinea 10%
1 No. Dryopteris filix-mas 6%
1 No. Epimedium x perralchicum 'Fröhnleiten' 10%
1 No. Euphorbia amygdaloides robbiae 10%
1 No. Luzula sylvatica 'Aurea' 8%
1 No. Sanguisorba officinalis 6%
1 No. Stachys byzantina 'Big Ears' 6%

THE GOODS WAREHOUSE

50 No. Ilex crenata (hedge)

39 No. Ilex crenata (hedge)

Native Hedge Mix
99 No. Carpinus betulus 70%
43 No. Crataegus monogyna 30%

13 No. Geranium 'Brookside'
10 No. Hakonechloa macra 'Aureola'
14 No. Pieris 'Forest Flame'
3 No. Allium purple sensation

13 No. Euonymus fortunei 'Dart's Blanket'
16 No. Imperata cylindrica 'Rubra'
14 No. Carex morrowii 'Ice Dance'
3 No. Allium purple sensation
6 No. Pachysandra terminalis 'Green Carpet'

9 No. Stachys byzantina 'Big Ears'
7 No. Brunnera 'Jack Frost'
13 No. Rosmarinus officinalis

Native Bulbs Mix
246 No. Hyacinthoides non-scripta 50%
246 No. Narcissus pseudonarcissus 50%
16 No. Hakonechloa macra 'Aureola'

3 No. Allium purple sensation

9 No. Ophiopogon planiscapus 'Nigrescens'

9 No. Nandina domestica 'Firepower'

11 No. Liriope muscari 'Big Blue'
5 No. Crocosmia 'Lucifer'

13 No. Persicaria affinis 'Darjeeling Red'
14 No. Echinacea purpurea 'Magnus'
9 No. Miscanthus sinensis 'Silverfeder'
12 No. Cornus alba 'Ivory Halo'

3 No. Allium purple sensation
9 No. Euonymus fortunei 'Dart's Blanket'

13 No. Euphorbia amygdaloides 'Purpurea'

9 No. Ceanothus thyrsiflorus repens

10 No. Pittosporum tenuifolium 'Tom Thumb'

9 No. Persicaria affinis 'Darjeeling Red'
5 No. Crocosmia 'Lucifer'

9 No. Sesleria autumnalis

7 No. Viburnum tinus 'Eve Price'

11 No. Carex morrowii 'Ice Dance'

10 No. Liriope muscari 'Big Blue'

Native Bulbs Mix
210 No. Hyacinthoides non-scripta 50%
210 No. Narcissus pseudonarcissus 50%

17 No. Stachys byzantina 'Big Ears'
8 No. Pieris 'Forest Flame'
11 No. Lavandula angustifolia 'Grosso'
3 No. Allium purple sensation

9 No. Pieris 'Forest Flame'
11 No. Euonymus fortunei 'Dart's Blanket'
7 No. Osmanthus heterophyllus 'Aureomarginatus'
3 No. Miscanthus sinensis 'Silverfeder'

7 No. Skimmia japonica 'Rubell'
6 No. Cornus alba 'Ivory Halo'
3 No. Viburnum tinus 'Eve Price'

3 No. Allium 'Globemaster'

12 No. Pachysandra terminalis 'Green Carpet'
19 No. Heuchera 'Palace Purple'
1 No. Gleditsia triacanthos 'Skyline' 20-25cm

12 No. Cornus sanguinea 'Midwinter Fire'
11 No. Rudbeckia fulgida sullivanii 'Goldsturm'

14 No. Osmanthus heterophyllus 'Aureomarginatus'
10 No. Miscanthus sinensis 'Silverfeder'

9 No. Sambucus 'Black Lace'
8 No. Ceanothus thyrsiflorus repens
9 No. Alchemilla mollis

Legend

- Semi-Mature Tree
- Specimen Plants / Shrubs
- Ornamental Shrub Planting
- Hedge Planting
- Native Scrub Mix / Shade-Tolerant Mix
- Meadow Mix Amenity Grassland
- Species Rich Grassland
- Bulb Planting Drifts
- Extent of Intensive Green Roof - podium level
- Other Green Roof - native meadow turf vegetated blanket - podium level
- Extent of root barrier to tree pits

Do not scale this drawing. Landscape Architects to be notified of discrepancies in figured dimensions from site. This drawing is copyright amendments		
P01	First Issue	31/03/23
P02	Updated with Client changes	17/06/24
P03	Planting updated in accordance with revised layout.	10/10/24
P04	Planting updated in accordance with revised layout.	20/03/25
P05	Key and plan updated for podium level.	28/04/25

drawing status: Planning

project:
Vastern Road
Reading

job number:
O453


drawing title:
Landscape General Arrangement
Planting Plan Sheet 3 of 6

drawing number:
O453-FIR10-XX-XX-DR-L-810-5003

revision	scale	date
P05	1:100@A1	31/03/23
drawn auth date		
for information	DT	AW
for construction		
		31/03/23

For continuation see drawing O453-FIR10-XX-XX-DR-L-810-5006

For continuation see drawing O453-FIR10-XX-XX-DR-L-810-5001

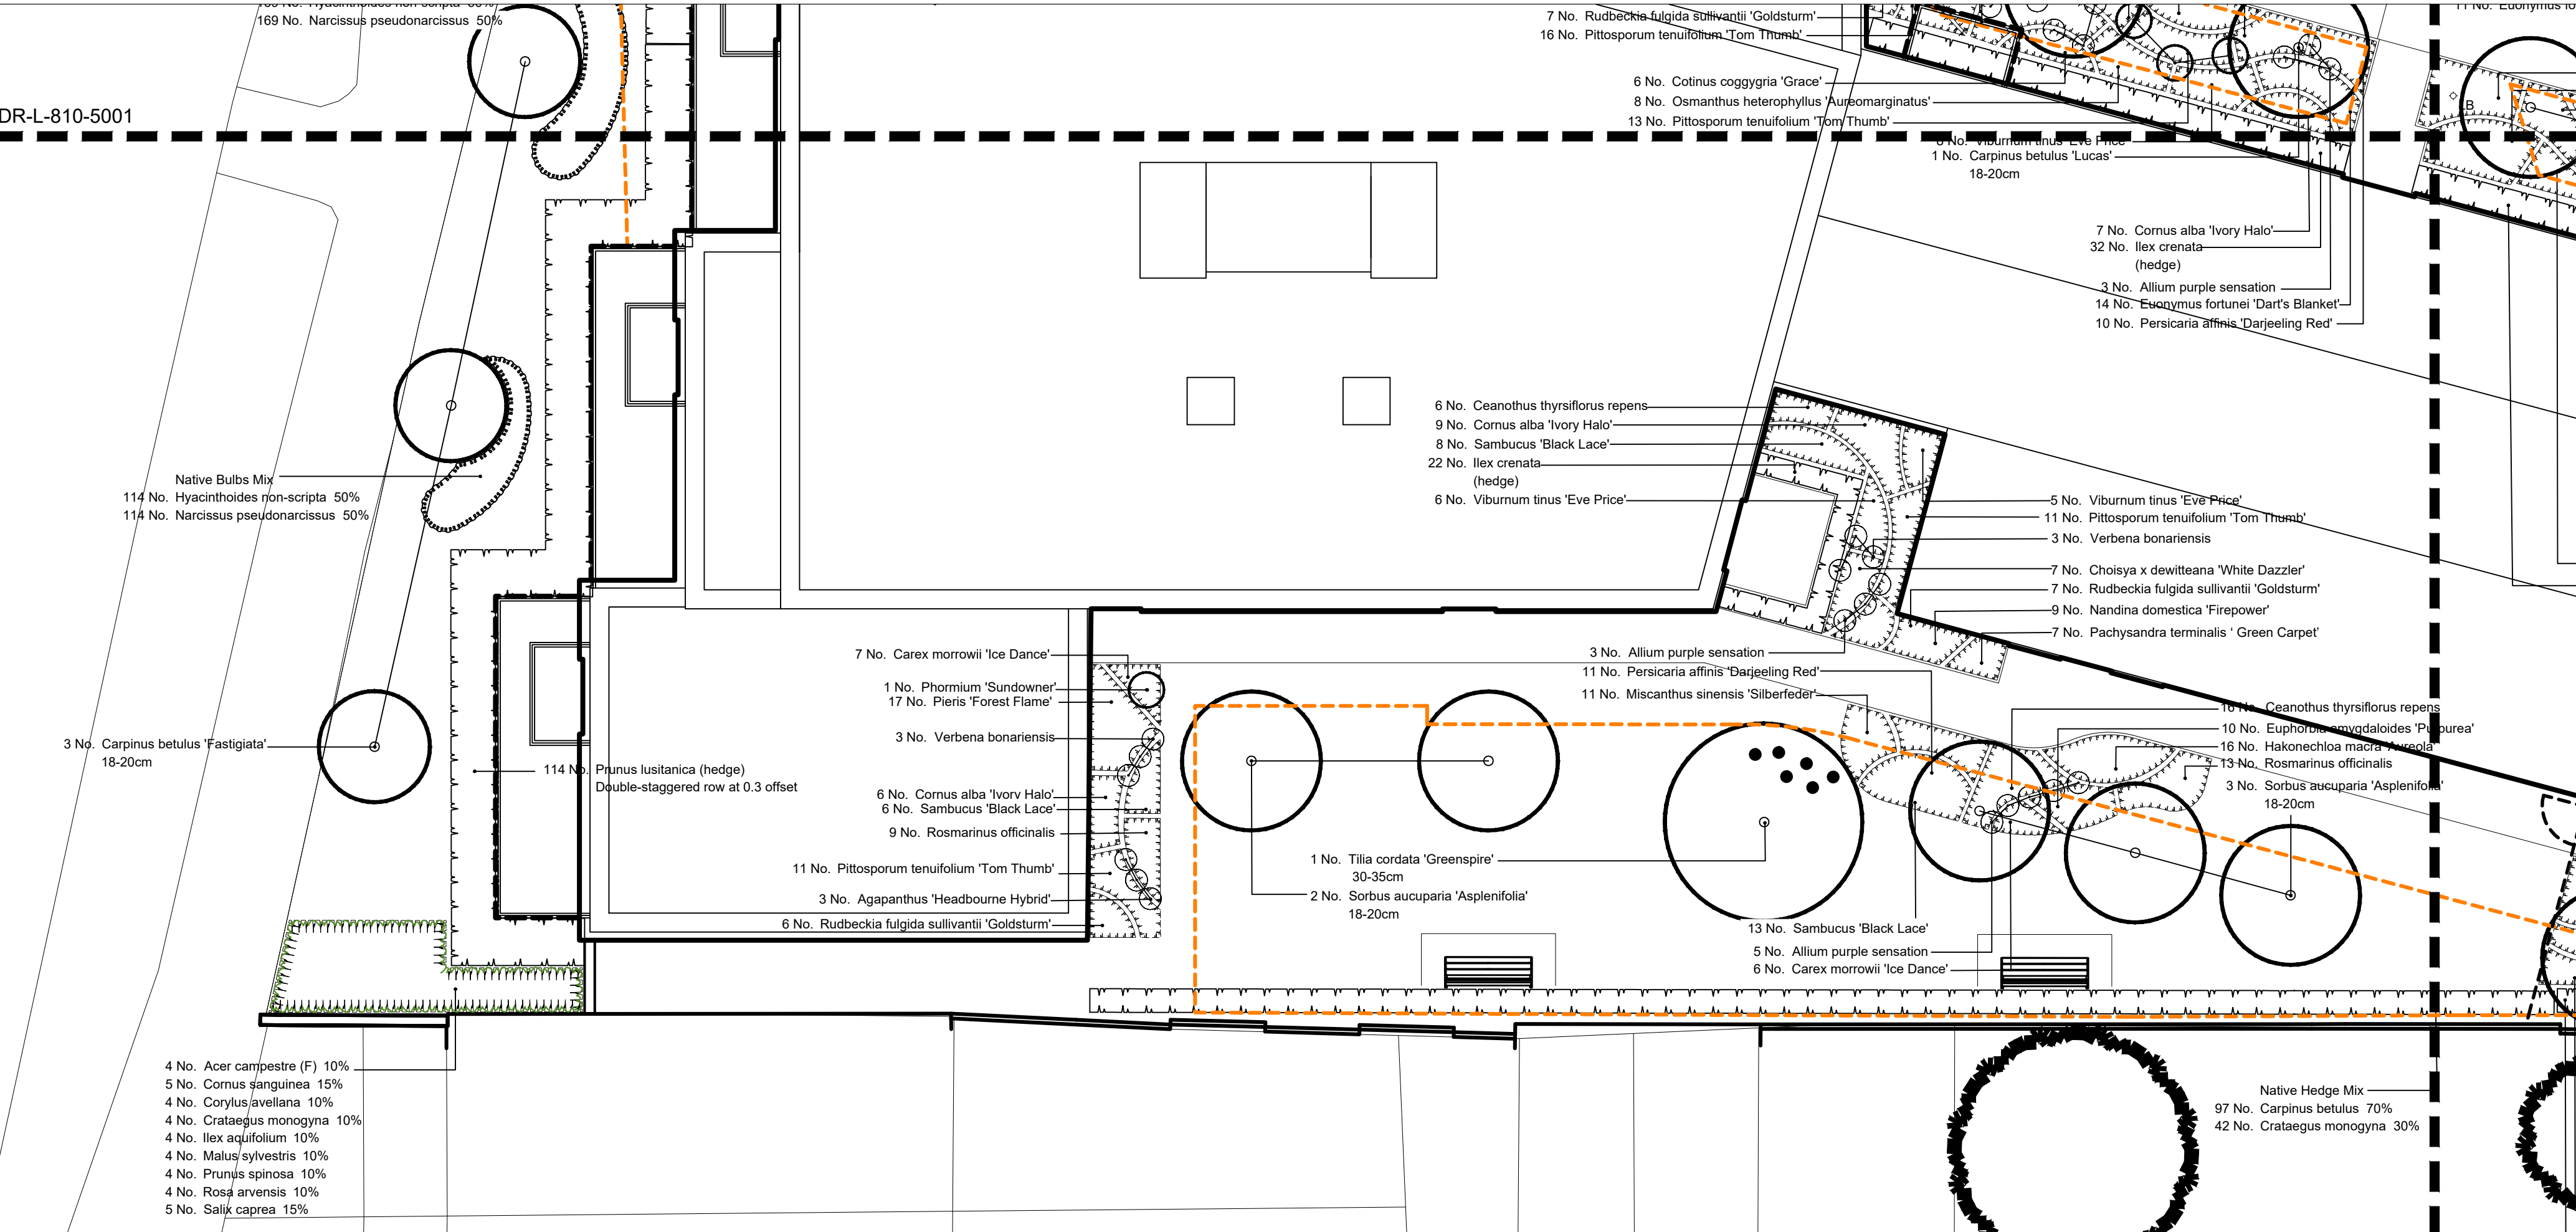

Legend

- Semi-Mature Tree
- Specimen Plants / Shrubs
- Ornamental Shrub Planting
- Hedge Planting
- Native Scrub Mix / Shade-Tolerant Mix
- Meadow Mix Amenity Grassland
- Species Rich Grassland
- Bulb Planting Drifts
- Extent of Intensive Green Roof - podium level
- Other Green Roof - native meadow turf vegetated blanket - podium level
- Extent of root barrier to tree pits

Do not scale this drawing
Landscape Architects to be notified of
discrepancies in figured dimensions from
site.
This drawing is copyright

amendments		
P01	First Issue	31/03/23
P02	Updated with Client changes	17/06/24
P03	Planting updated in accordance with revised layout.	10/10/24
P04	Planting updated in accordance with revised layout.	20/03/25
P05	Key and plan updated for podium level.	28/04/25

drawing status: Planning


project:
Vastern Road
Reading

job number:
O453

drawing title:
Landscape General Arrangement
Planting Plan Sheet 4 of 6

drawing number:
O453-FIR10-XX-XX-DR-L-810-5004

revision	scale	date	
P05	1:100@A1	31/03/23	
		drawn	auth
for information		DT	AW
for construction			

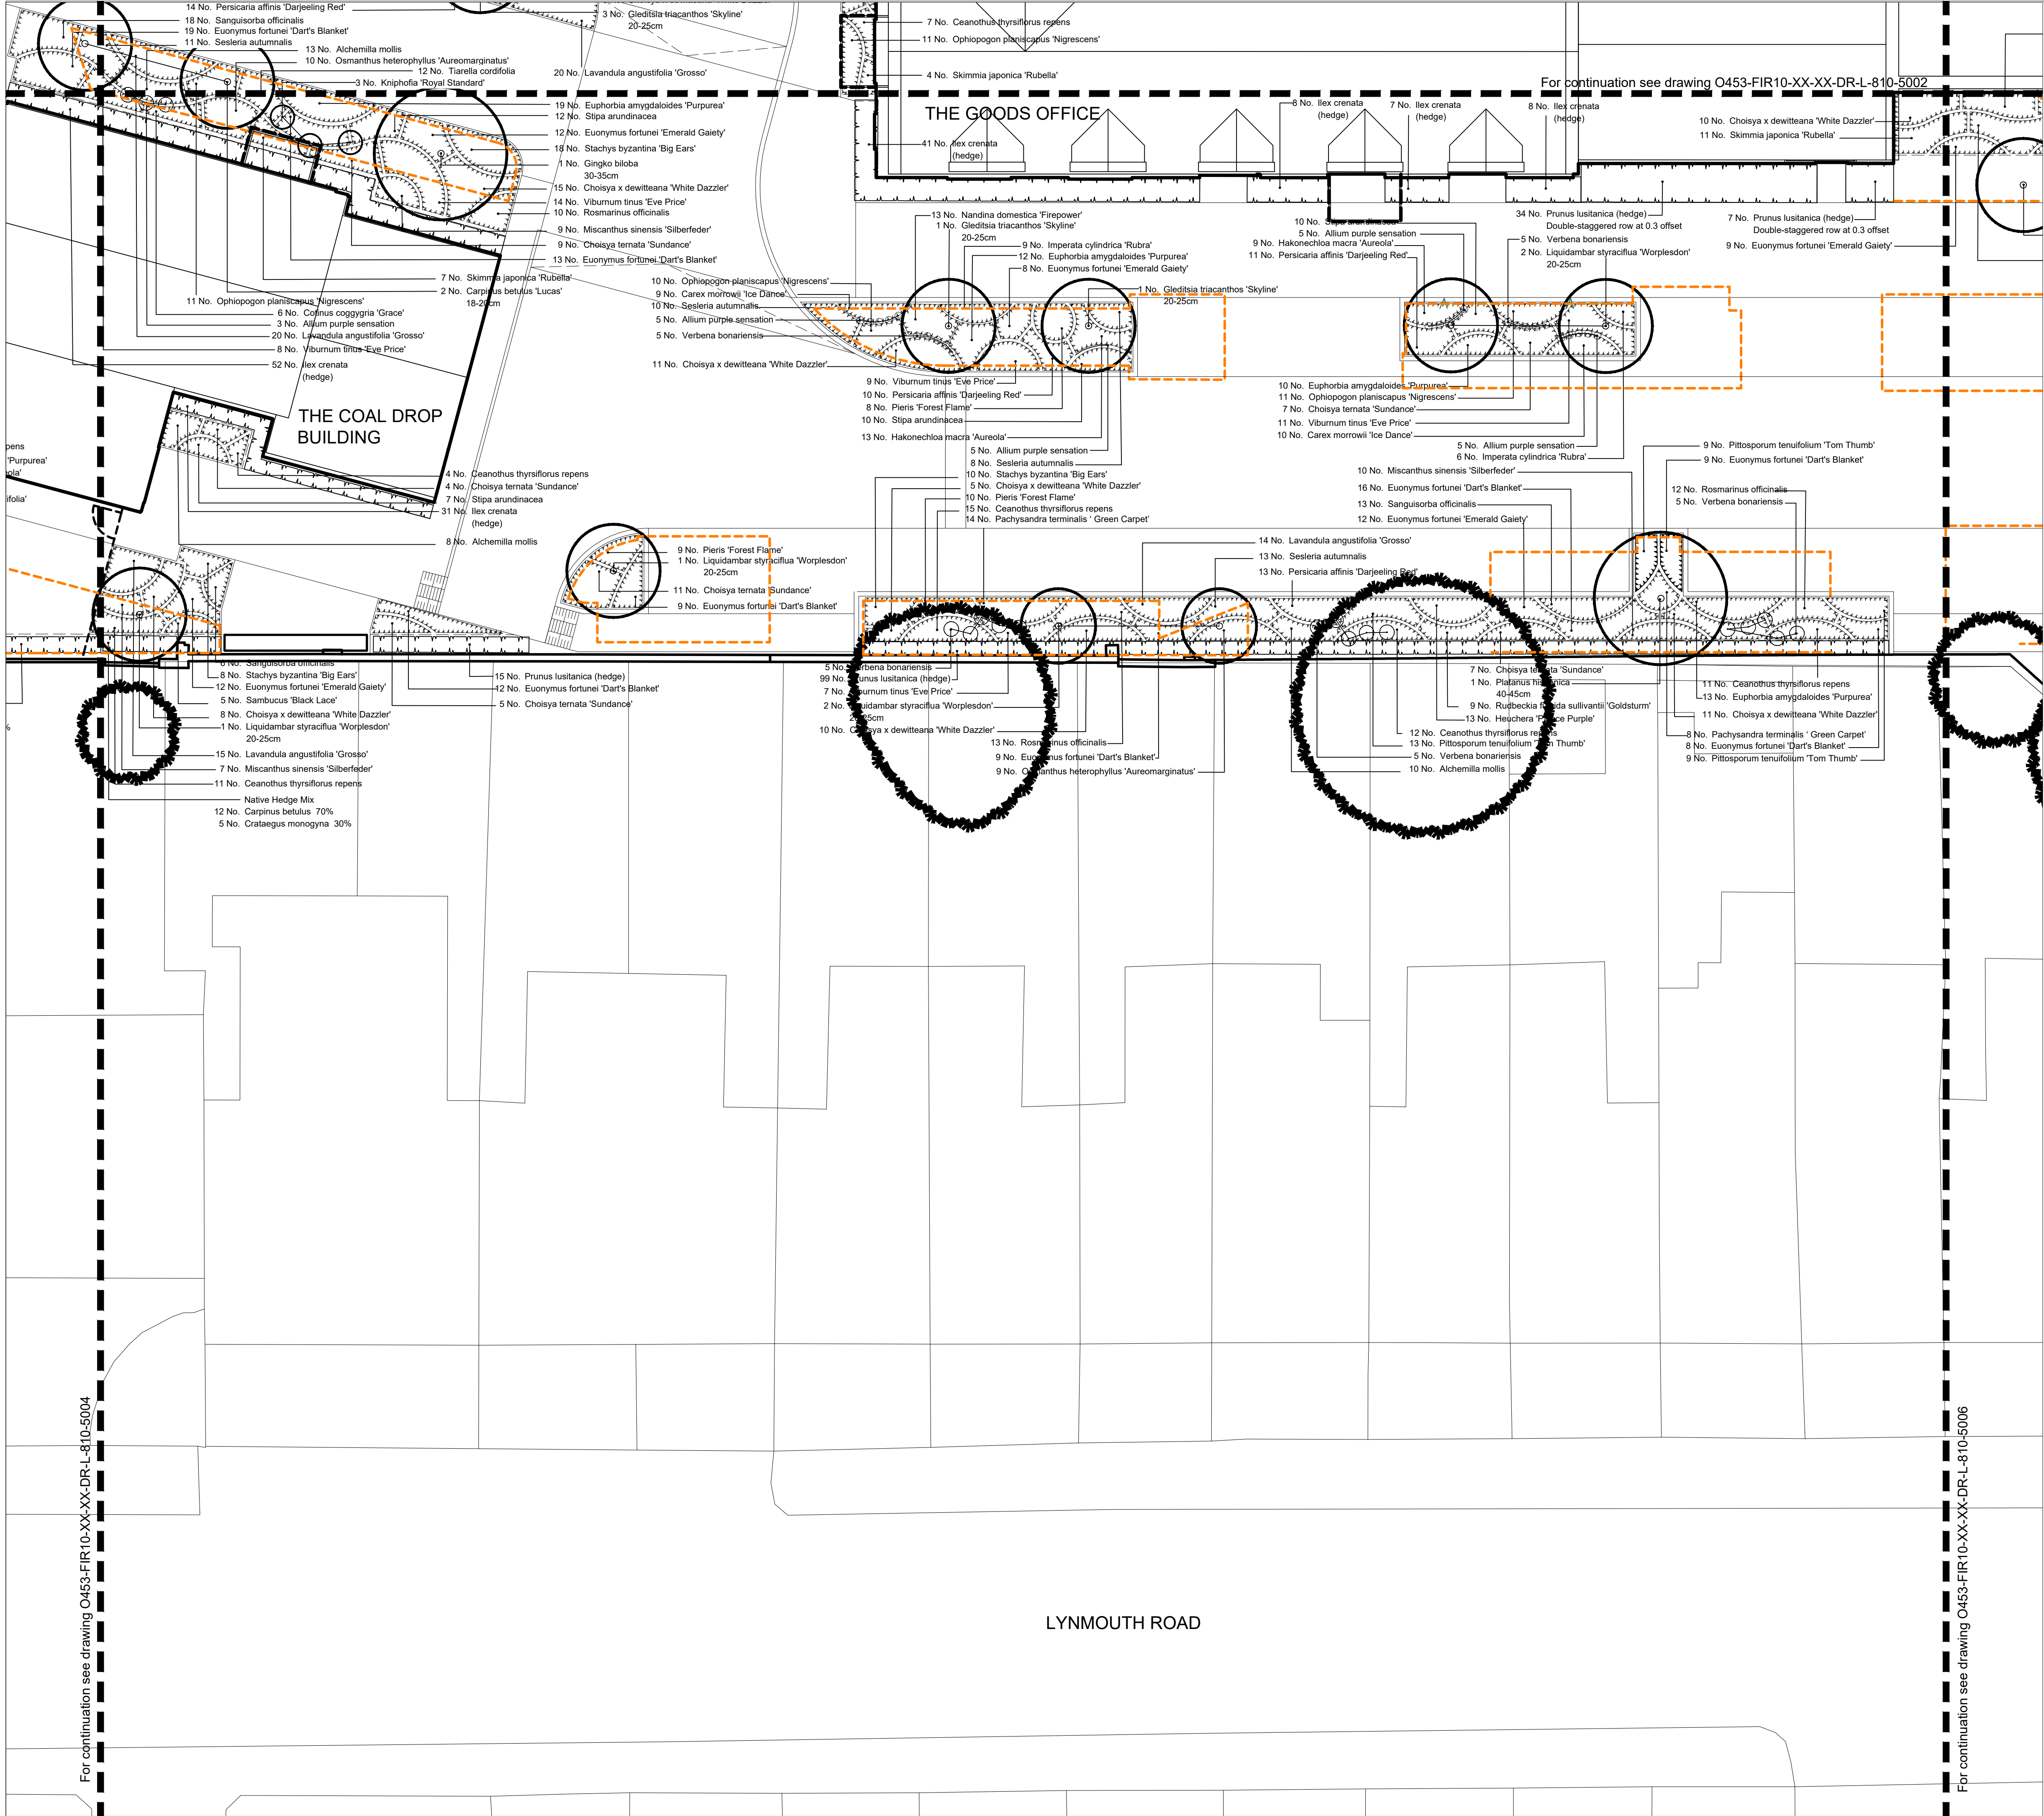

Do not scale this drawing
Landscape Architects to be notified of
discrepancies in figured dimensions from
site.
This drawing is copyright
amendments

P01	First Issue	31/03/23
P02	Updated with Client changes	17/06/24
P03	Planting updated in accordance with revised layout.	10/10/24
P04	Planting updated in accordance with revised layout.	20/03/25
P05	Key and plan updated for podium level.	28/04/25

drawing status: **Planning**

project:
**Vastern Road
Reading**

job number:
O453


drawing title:
**Landscape General Arrangement
Planting Plan Sheet 5 of 6**

drawing number:
O453-FIR10-XX-XX-DR-L-810-5005

revision	scale	date
P05	1:100@A1	31/03/23

for information	drawn	auth	date
for construction	DT	AW	31/03/23

fira
The Jewellery Business Centre
85 Spencer Street
BIRMINGHAM, B18 6DA.
Tel: 0121 523 1033
Fax: 0121 523 1034
fira landscape architecture and urban design

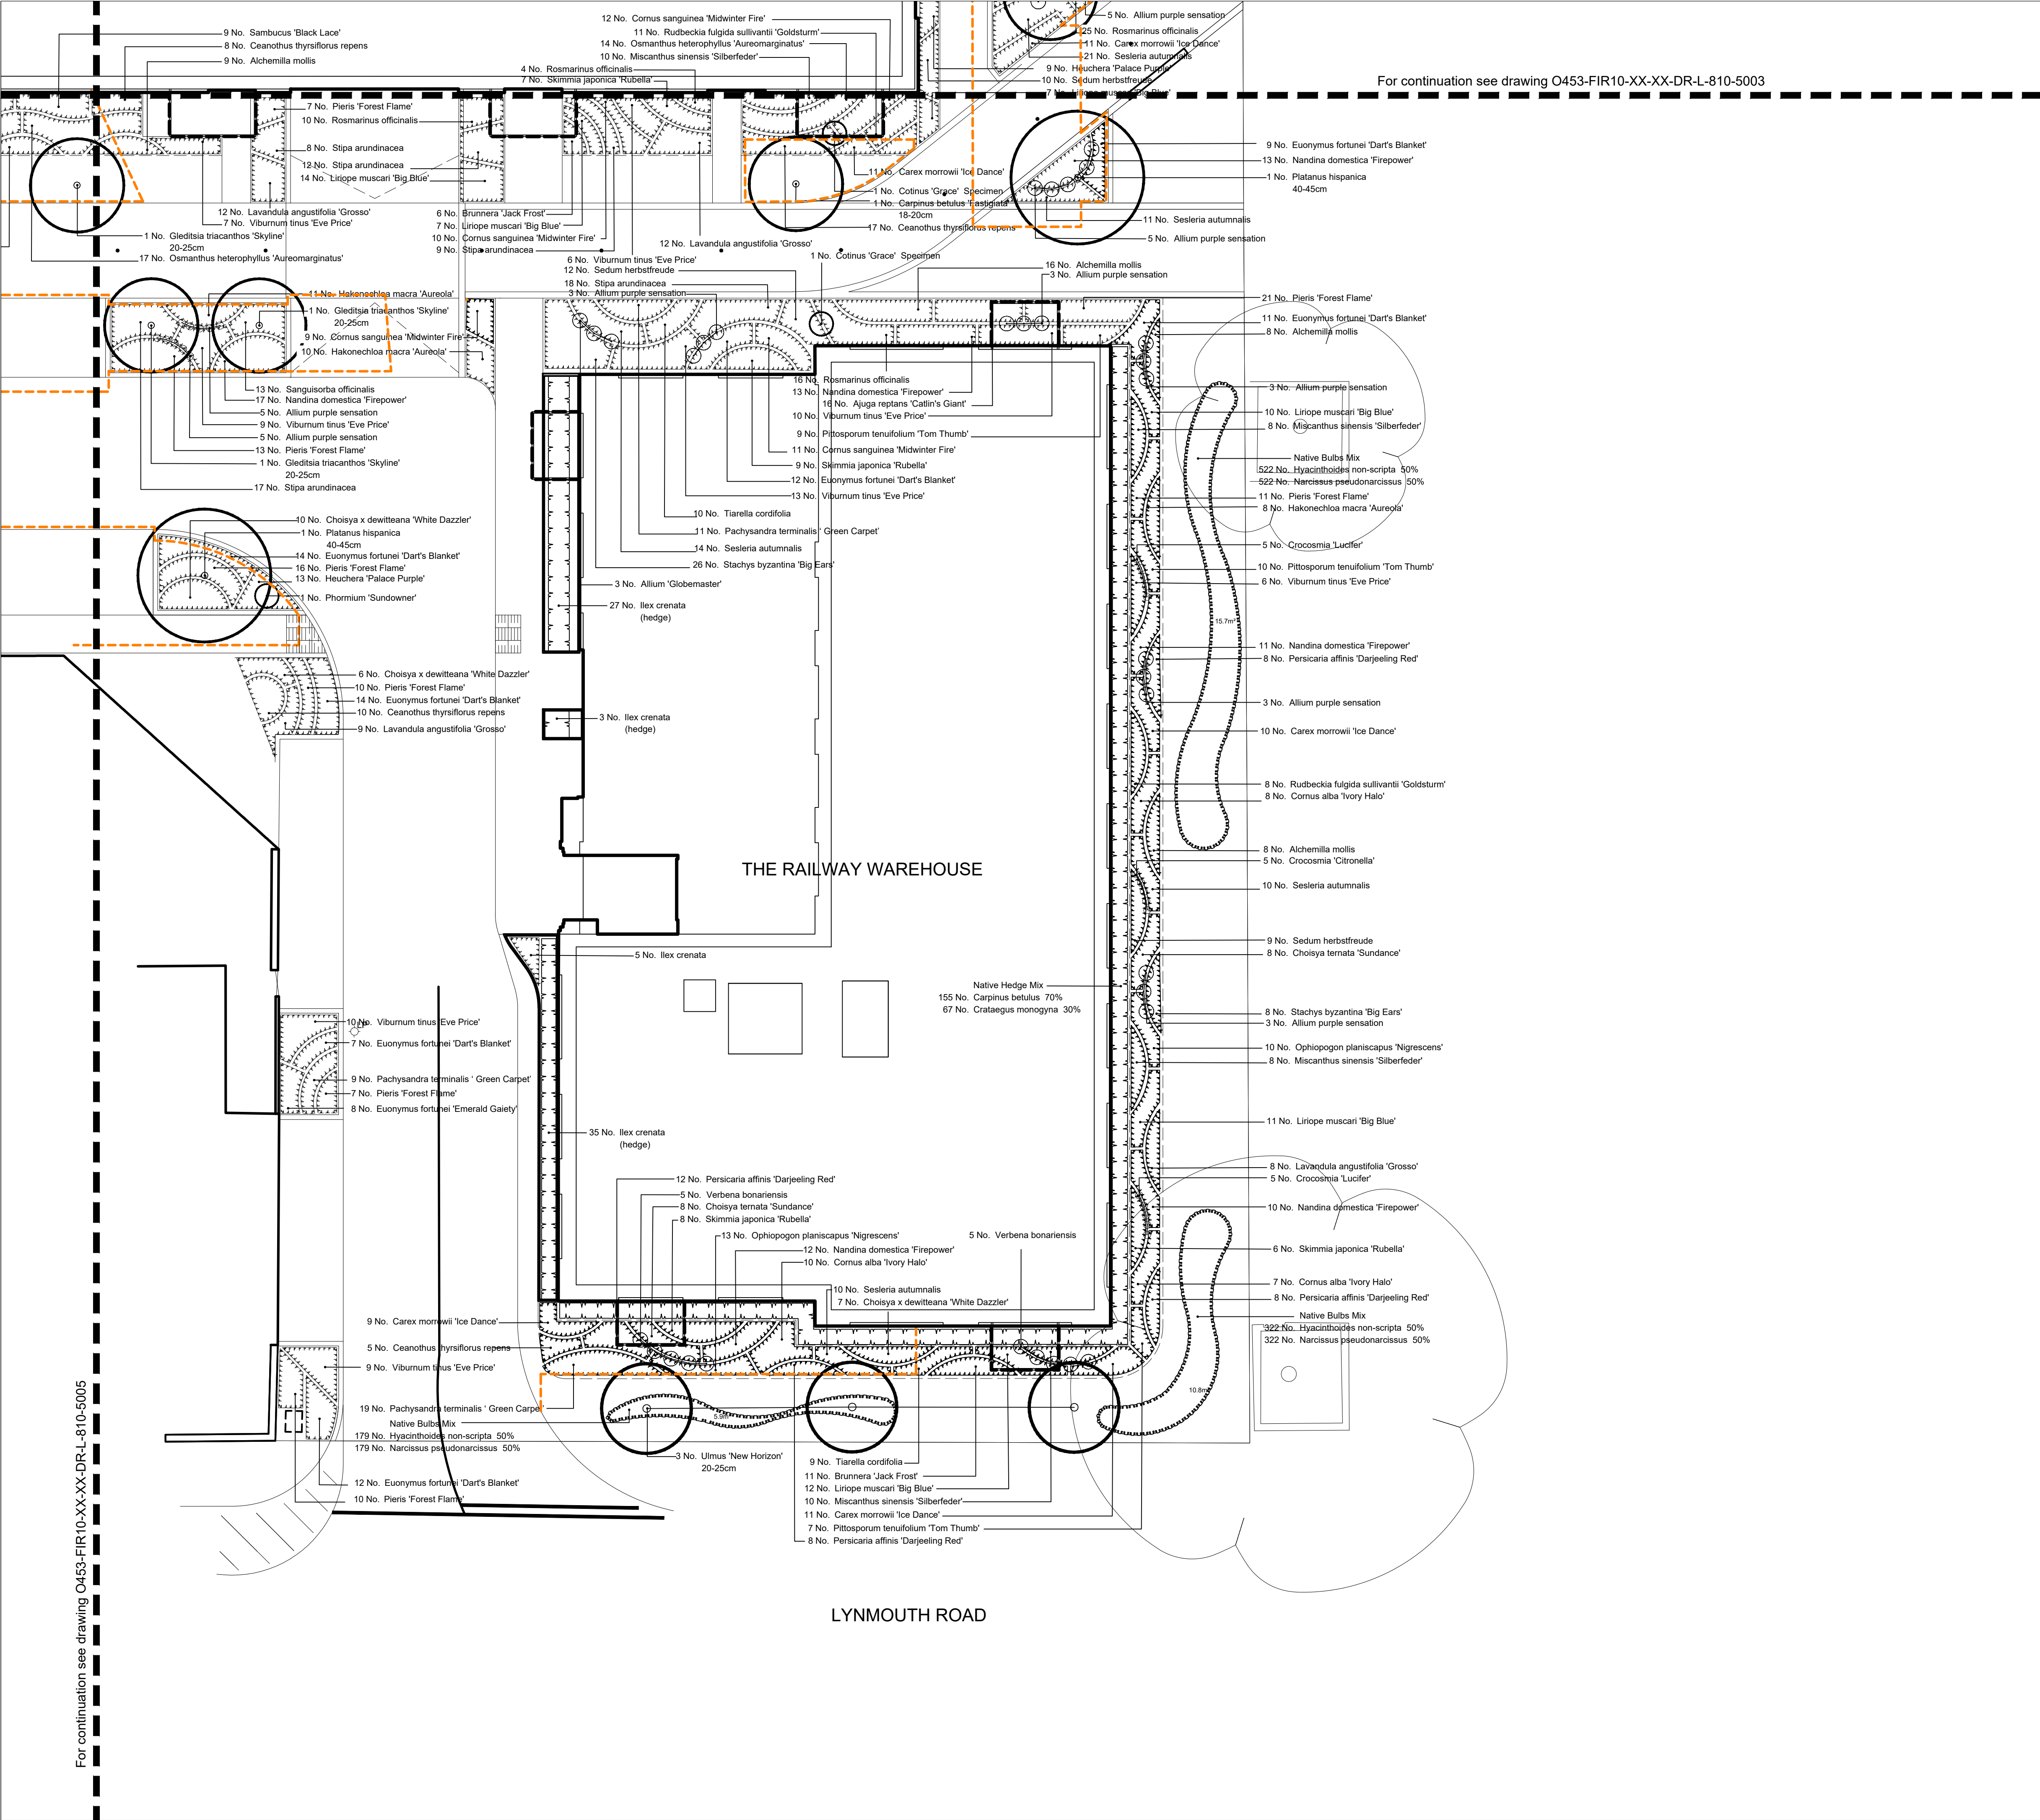

For continuation see drawing O453-FIR10-XX-XX-DR-L-810-5005

For continuation see drawing O453-FIR10-XX-XX-DR-L-810-5003

Do not scale this drawing
Landscape Architects to be notified of
discrepancies in figured dimensions from
site.
This drawing is copyright
amendments

P01	First Issue	31/03/23
P02	Updated with Client changes	17/06/24
P03	Planting updated in accordance with revised layout.	10/10/24
P04	Planting updated in accordance with revised layout.	20/03/25
P05	Key and plan updated for podium level.	28/04/25

Legend

- Semi-Mature Tree
- Specimen Plants / Shrubs
- Ornamental Shrub Planting
- Hedge Planting
- Native Scrub Mix / Shade-Tolerant Mix
- Meadow Mix Amenity Grassland
- Species Rich Grassland
- Bulb Planting Drifts
- Extent of Intensive Green Roof - podium level
- Other Green Roof - native meadow turf vegetated blanket - podium level
- Extent of root barrier to tree pits

drawing status: Planning

project:
Vastern Road
Reading

job number:
O453

drawing title:
Landscape General Arrangement
Planting Plan Sheet 6 of 6

drawing number:
O453-FIR10-XX-XX-DR-L-810-5006

revision	scale	date
P05	1:100@A1	31/03/23
for information	drawn	auth
for construction	DT	AW
		31/03/23