


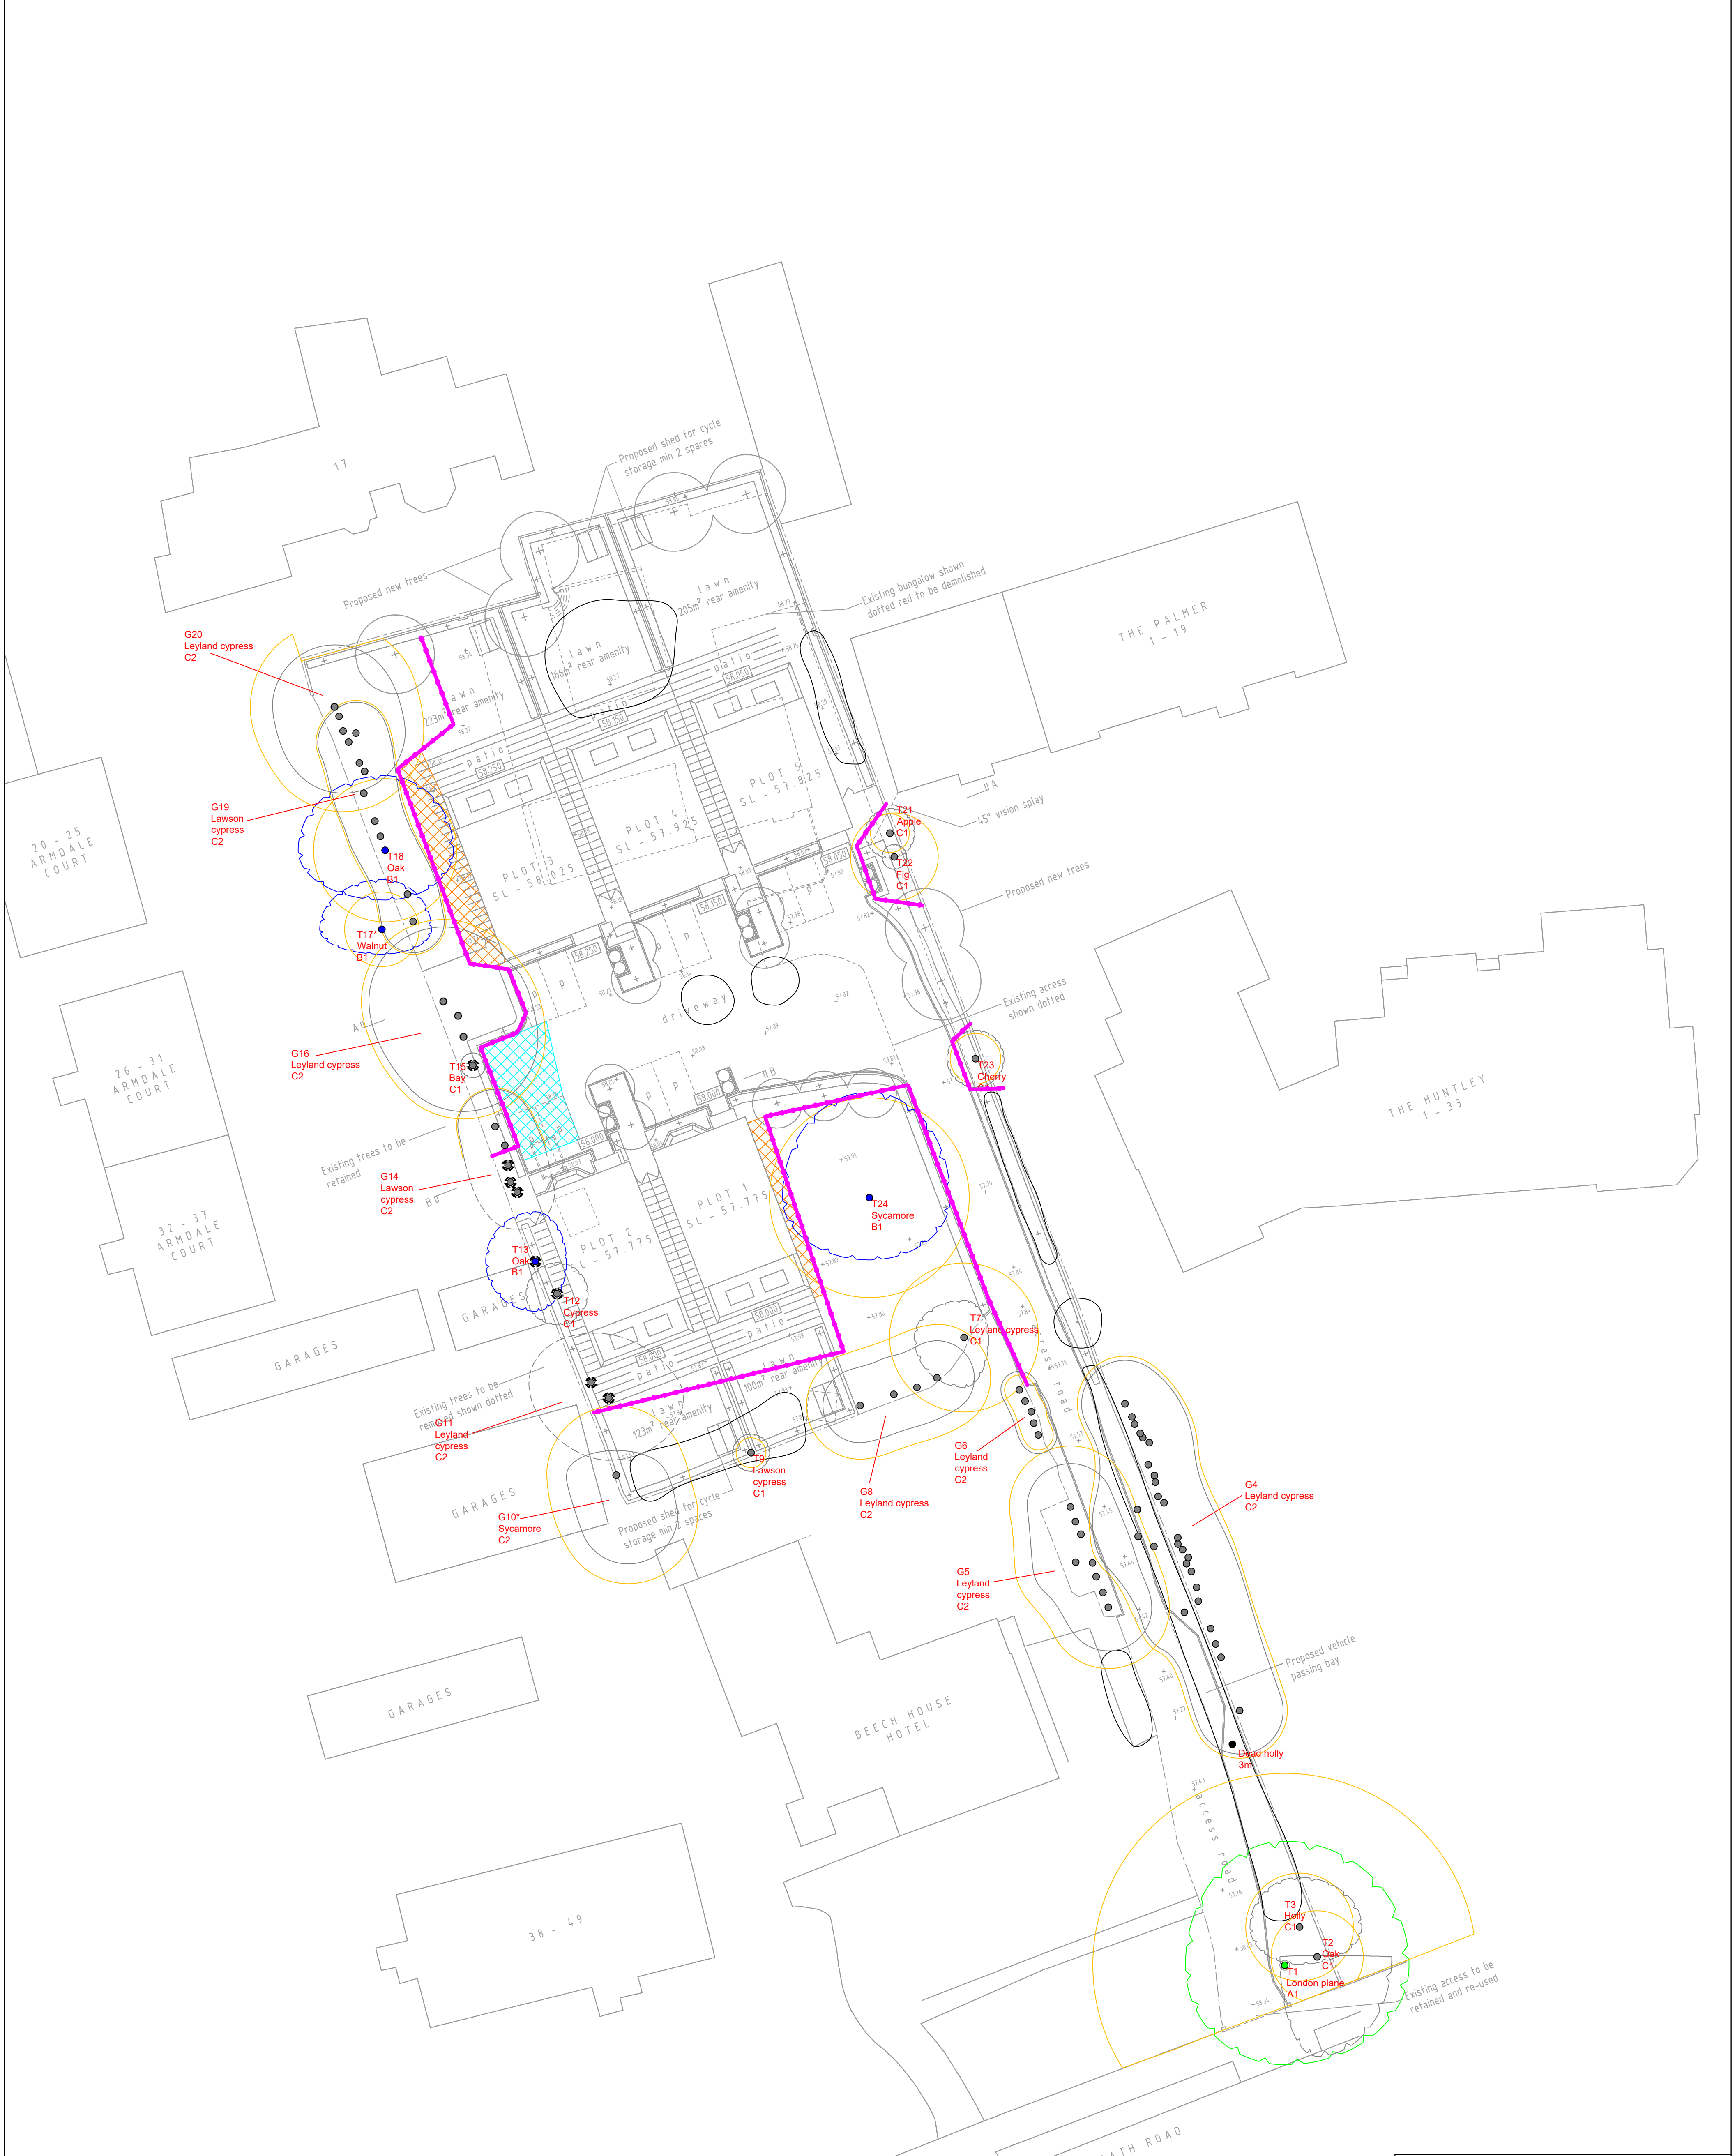


t: 07884 056 025
e: glen@ghatrees.co.uk
www.ghatrees.co.uk

Site: 58 Bath Road, Reading, RG30 2AY	1:250 at A1
Drawing Title: Tree Protection Plan	Rev A, May 2025

Key:

● Category A	Category	○ Crown Spread
● Category B	○ Root Protection Area	● Tree Number
● Category C	○ Groups Proposed for Removal (colour matches category)	● Species
● Category U	○ Tree Proposed for Removal	● Category
○ Shrubs	○ Temporary Ground Protection	○ No Dig Construction
— Tree Protection Fencing	— Existing access shown dotted	

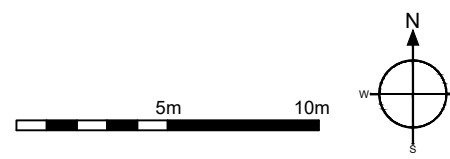

NOTE: Tree/group numbers marked with an * have approximate locations.