


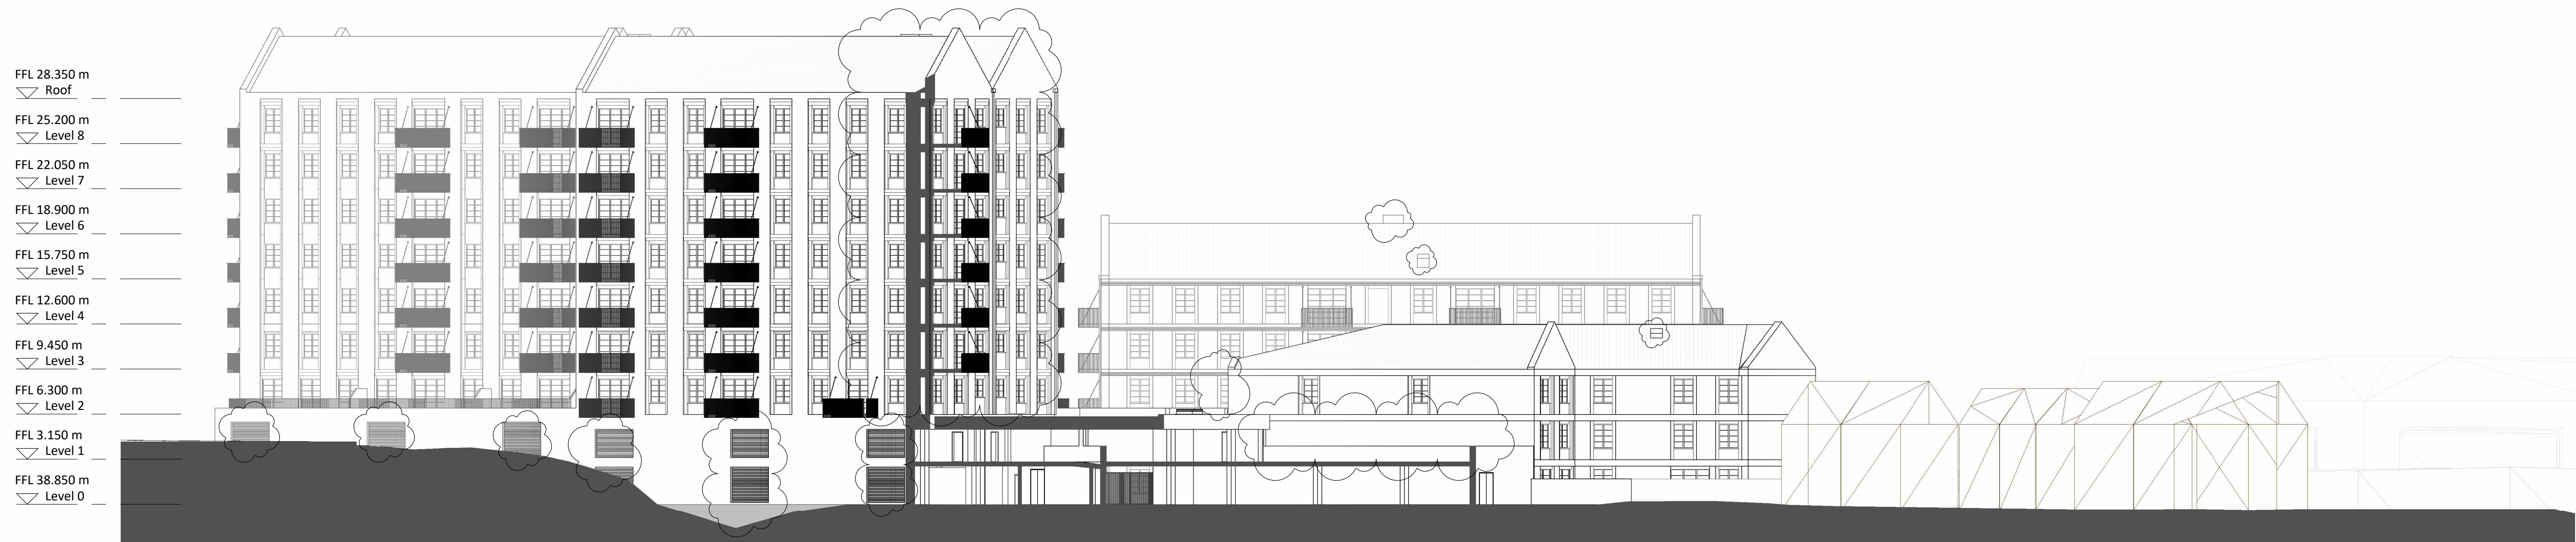

1 Proposed South Context Elevation
1 : 250





2 Proposed North Context Elevation
1 : 250

NOTES
CONSULTANTS
- Refer to highways consultant's drawings for details
- Refer to landscape consultant's drawings for details
- Landscaping layout is indicative only

AREAS
- Refer to area schedule

© Copyright Reserved. ColladoCollins Partners LLP

Rev	Notes	Date	By	Auth
P	Planning Application	28/03/19	LK	RC
P1	Additional Information	08/05/19	LK	RC
P2	General update to Build Regs Part 8 Changes	20/02/24	TC	TC
P3	General Update to BS9991	10/04/25	TC	TC

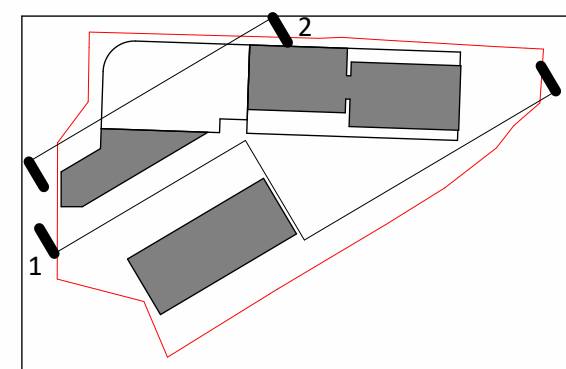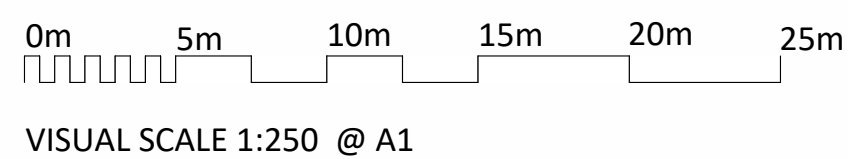

ColladoCollins Architects

17-19 Foley Street
London W1W 6DW
T 020 7580 3490
F 020 7580 2917
info@colladocollins.com
www.colladocollins.com

Date: 28/03/19
Drawn By: AC
Checked by: LK
Scale @ A1: As indicated
Scale @ A3: 1 : 500
CAD File No:

Danescroft (KDPM) LLP
Gas Holder, Reading
Proposed Context Elevations -
Block C
PLANNING
16035

P3-015