



FFL 28.350 m
▽ Roof
FFL 25.200 m
▽ Level 8
FFL 22.050 m
▽ Level 7
FFL 18.900 m
▽ Level 6
FFL 15.750 m
▽ Level 5
FFL 12.600 m
▽ Level 4
FFL 9.450 m
▽ Level 3
FFL 6.300 m
▽ Level 2
FFL 3.150 m
▽ Level 1
FFL 38.850 m
▽ Level 0

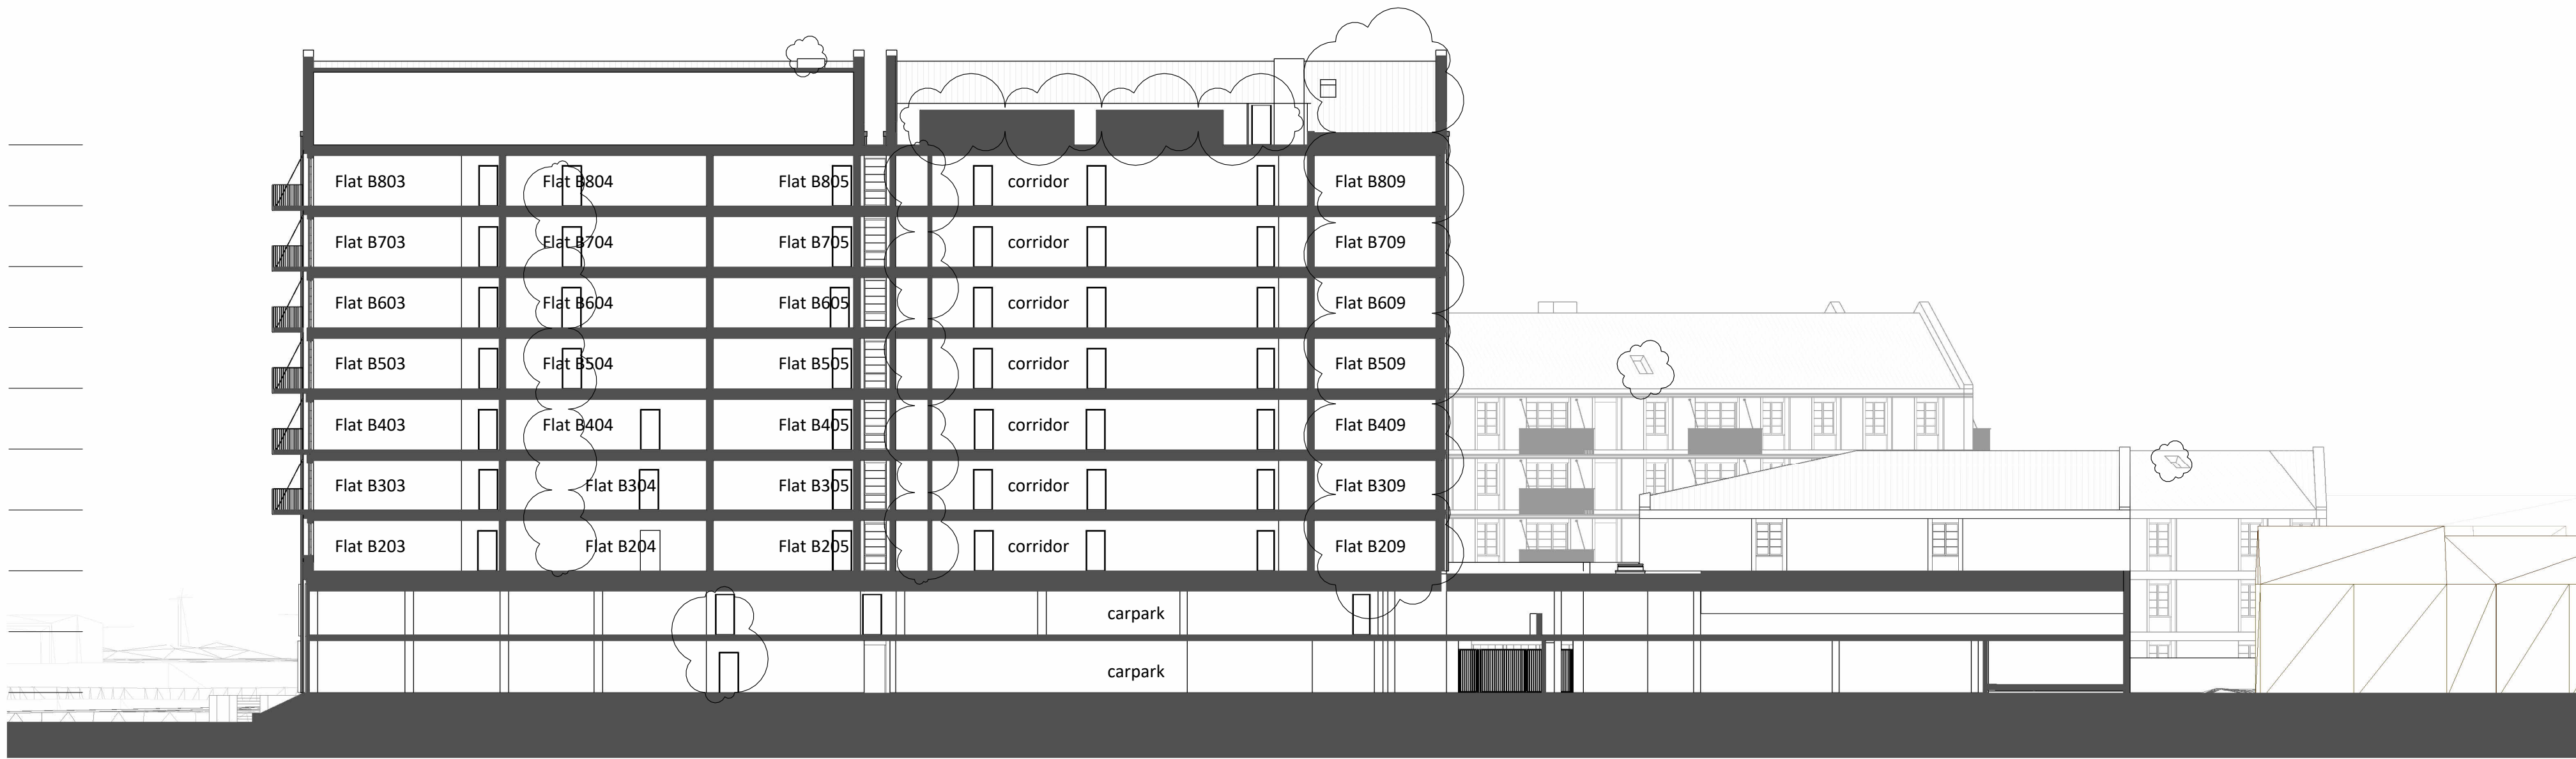

1 Proposed section
1 : 250

FFL 28.350 m
▽ Roof
FFL 25.200 m
▽ Level 8
FFL 22.050 m
▽ Level 7
FFL 18.900 m
▽ Level 6
FFL 15.750 m
▽ Level 5
FFL 12.600 m
▽ Level 4
FFL 9.450 m
▽ Level 3
FFL 6.300 m
▽ Level 2
FFL 3.150 m
▽ Level 1
FFL 38.850 m
▽ Level 0

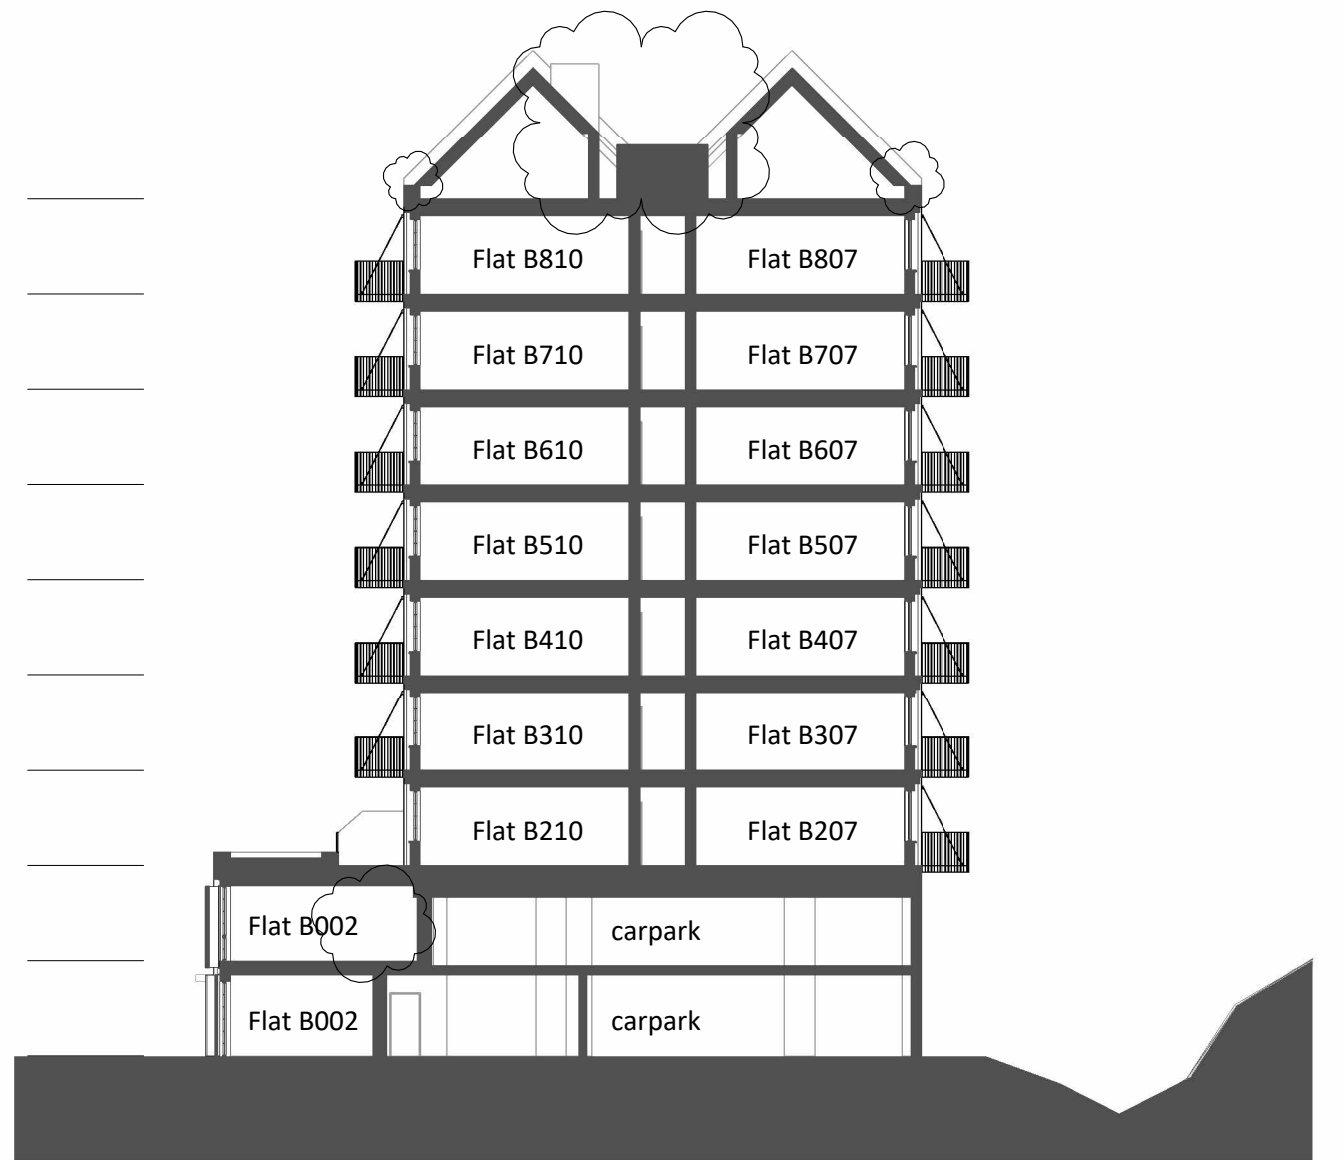

2 Proposed section
1 : 250

FFL 28.350 m
▽ Roof
FFL 25.200 m
▽ Level 8
FFL 22.050 m
▽ Level 7
FFL 18.900 m
▽ Level 6
FFL 15.750 m
▽ Level 5
FFL 12.600 m
▽ Level 4
FFL 9.450 m
▽ Level 3
FFL 6.300 m
▽ Level 2
FFL 3.150 m
▽ Level 1
FFL 38.850 m
▽ Level 0



3 Proposed section
1 : 250

NOTES
CONSULTANTS
- Refer to highways consultant's drawings for details
- Refer to landscape consultant's drawings for details
- Landscaping layout is indicative only


AREAS
- Refer to area schedule

© Copyright Reserved. ColladoCollins Partners LLP

Rev	Notes	Date	By	Auth
P	Planning Application	28/03/19		
P1	Additional Information	08/05/19	LK	RC
P2	General update to Build Regs Part 8 Changes	20/02/24	TC	TC
P3	General Update to BS9991	10/04/25	TC	TC

0m 5m 10m 15m 20m 25m

VISUAL SCALE 1:250 @ A1

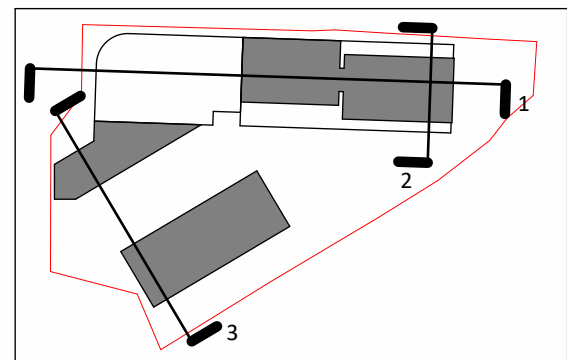

ColladoCollins Architects

17-19 Foley Street
London W1W 6DW
T 020 7580 3490
F 020 7580 2917
info@colladocollins.com
www.colladocollins.com

Date: 28/03/19
Drawn By: AC
Checked by: LK
Scale @ A1: As indicated
Scale @ A3: 1 : 500
CAD File No:

Danescroft (KDPM) LLP
Gas Holder, Reading
Proposed Sections

PLANNING
16035

P2-201

P3
Revision