


Richard Parker Road

Alexander Turner Close

Kennet Walk

River Kennet

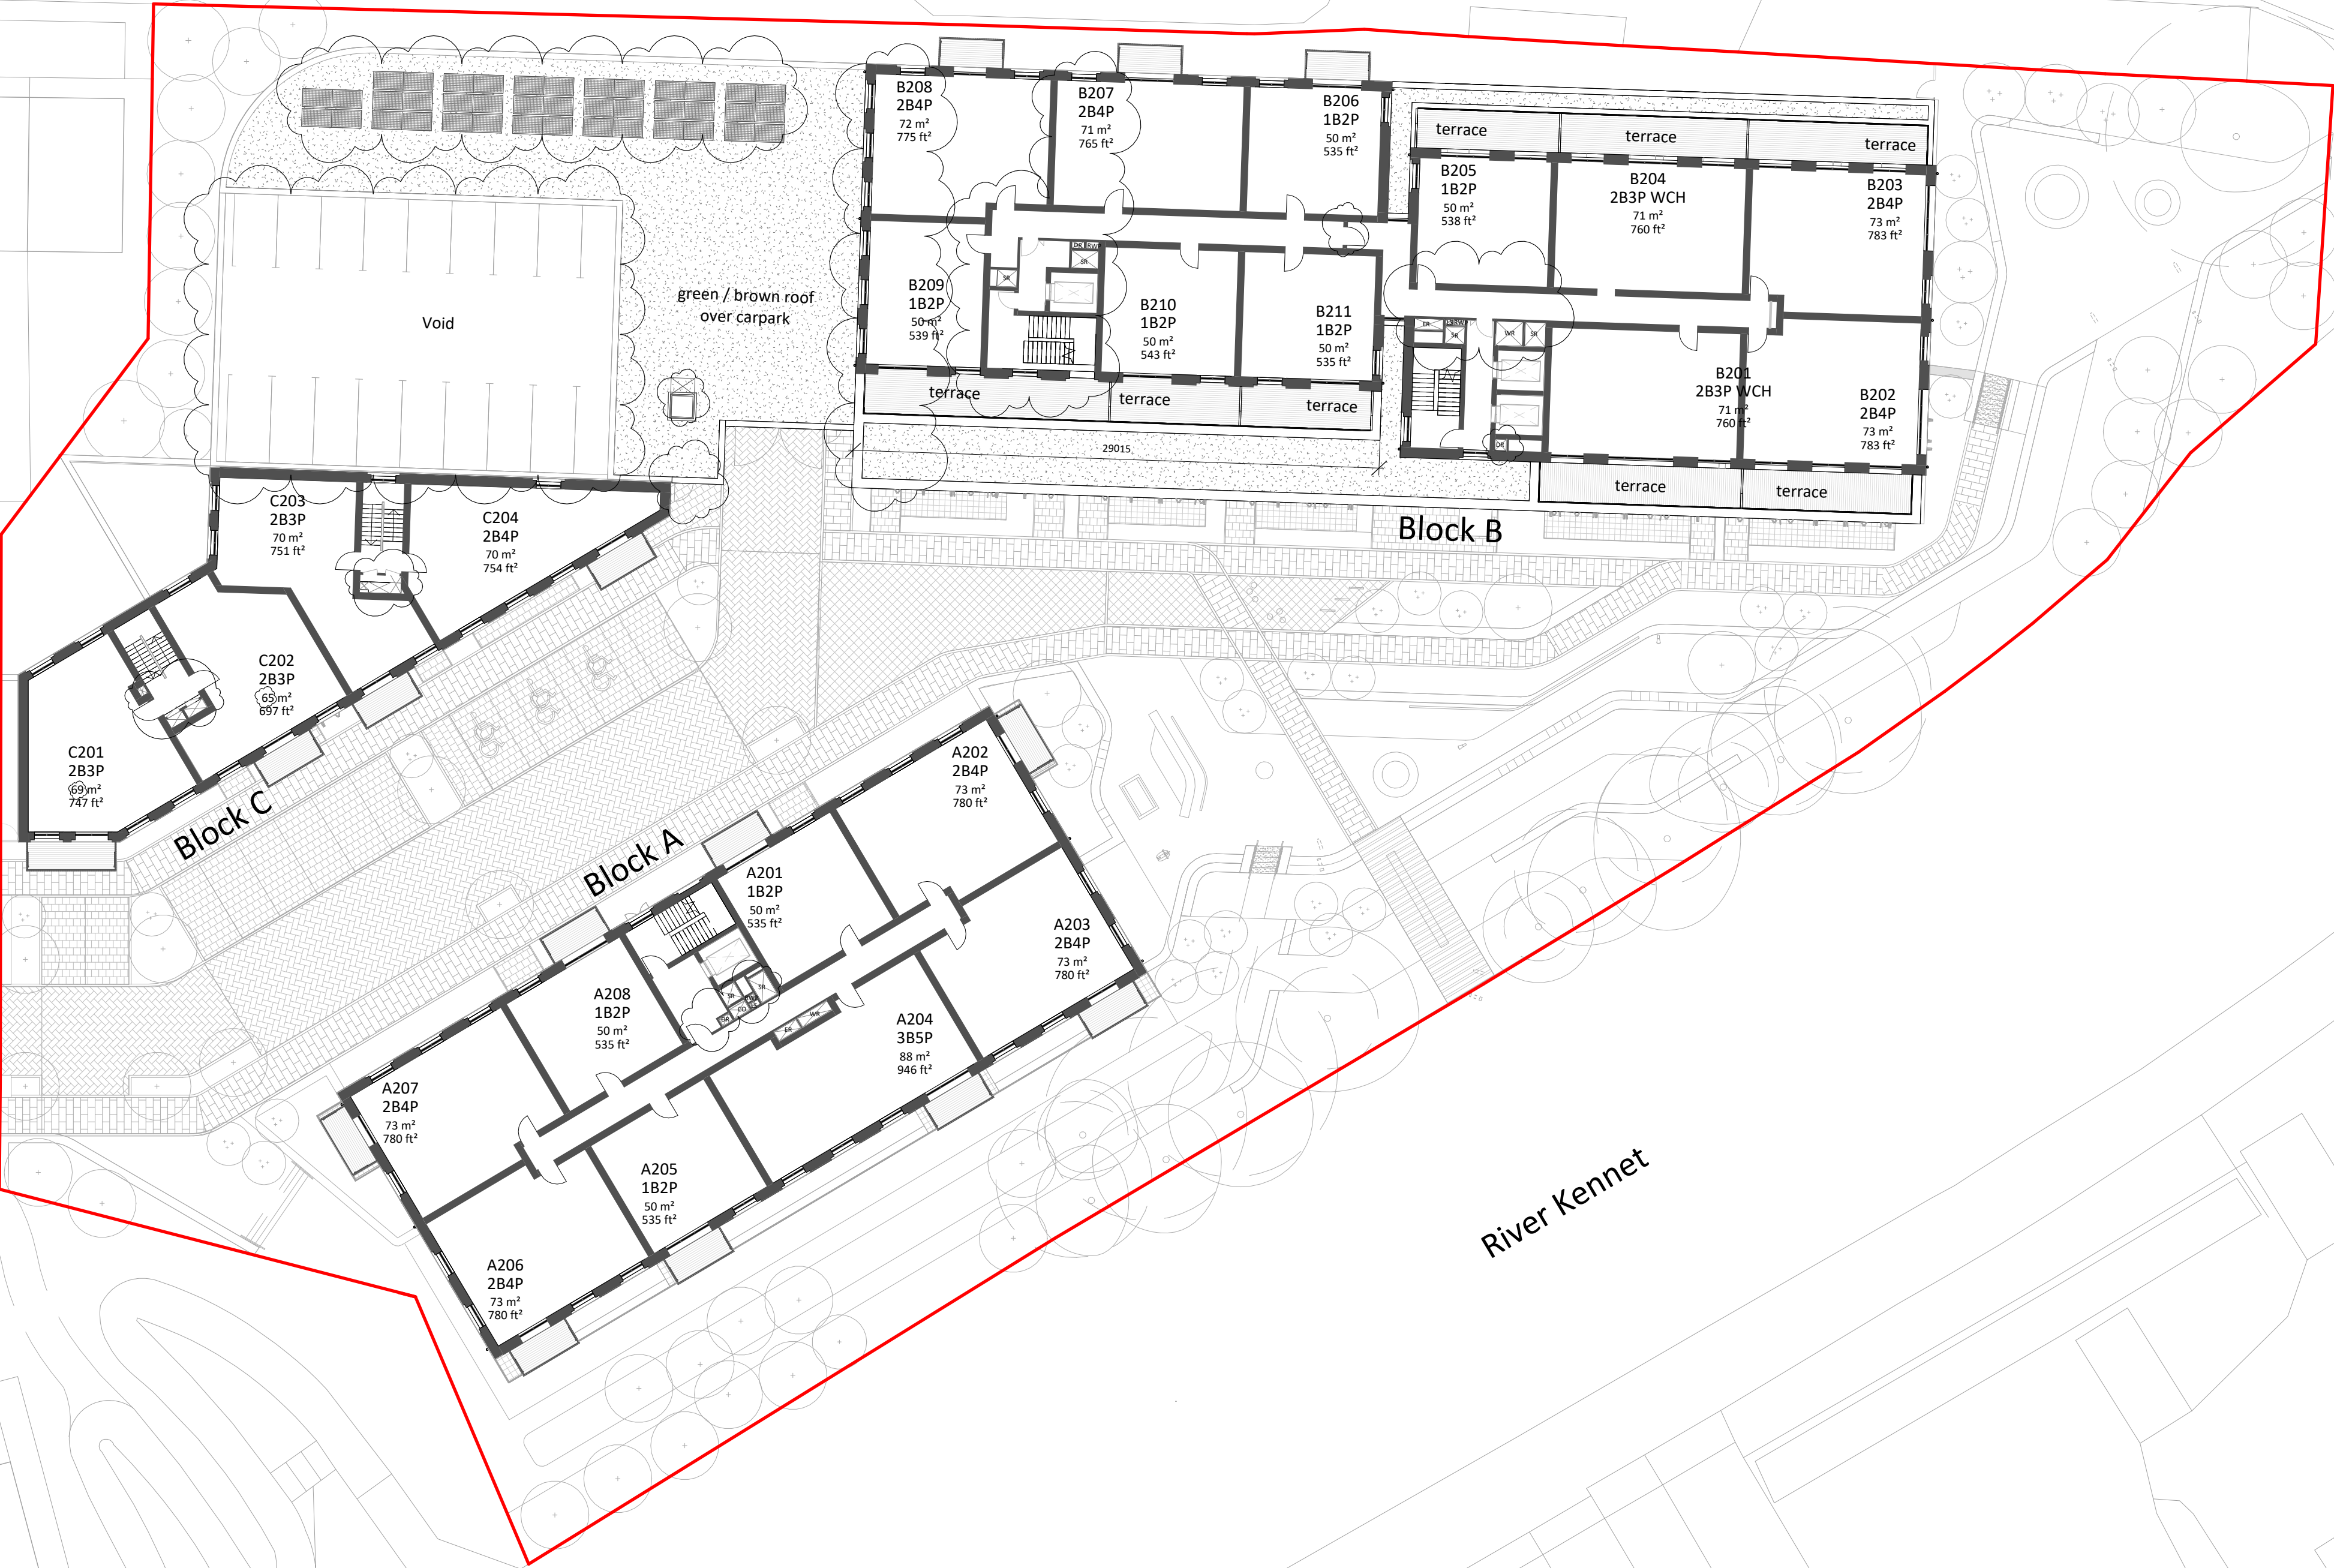

NOTES

CONSULTANTS


- Refer to highways consultant's drawings for details
- Refer to landscape consultant's drawings for details
- Landscaping layout is indicative only

AREAS

- Refer to area schedule

© Copyright Reserved. ColladoCollins Partners LLP

Rev	Notes	Date	By	Auth
P	Planning Application	28/03/19		
P1	General update to Build Regs Part B Changes	20/02/24	TC	TC
P2	Stairs to units B001-003 added back in/ unit C102 reduced to 65sqm C103 enhanced to 70sqm	16/07/24	TC	TC
P3	Parking & Road Layout amended	12/11/24	TC	TC
P4	General Update to B59991	10/04/25	TC	TC

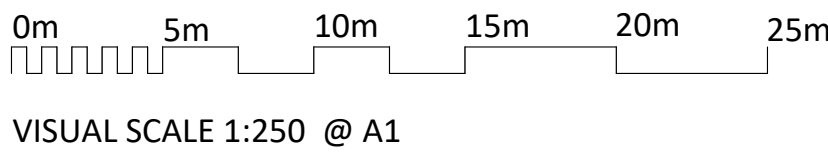

VISUAL SCALE 1:250 @ A1

ColladoCollins Architects

17-19 Foley Street
London W1W 6DW
T 020 7580 3490
F 020 7580 2917
info@colladocollins.com
www.colladocollins.com

Date: 28/03/19
Drawn By: LK
Checked by: RC
Scale @ A1: 1 : 250
Scale @ A3: 1 : 500
CAD File No:

Danescroft (KDPM) LLP
Gas Holder, Reading
Proposed Plan - Second Floor Opt
1
PLANNING
16035

P0-102

P4

Revision