



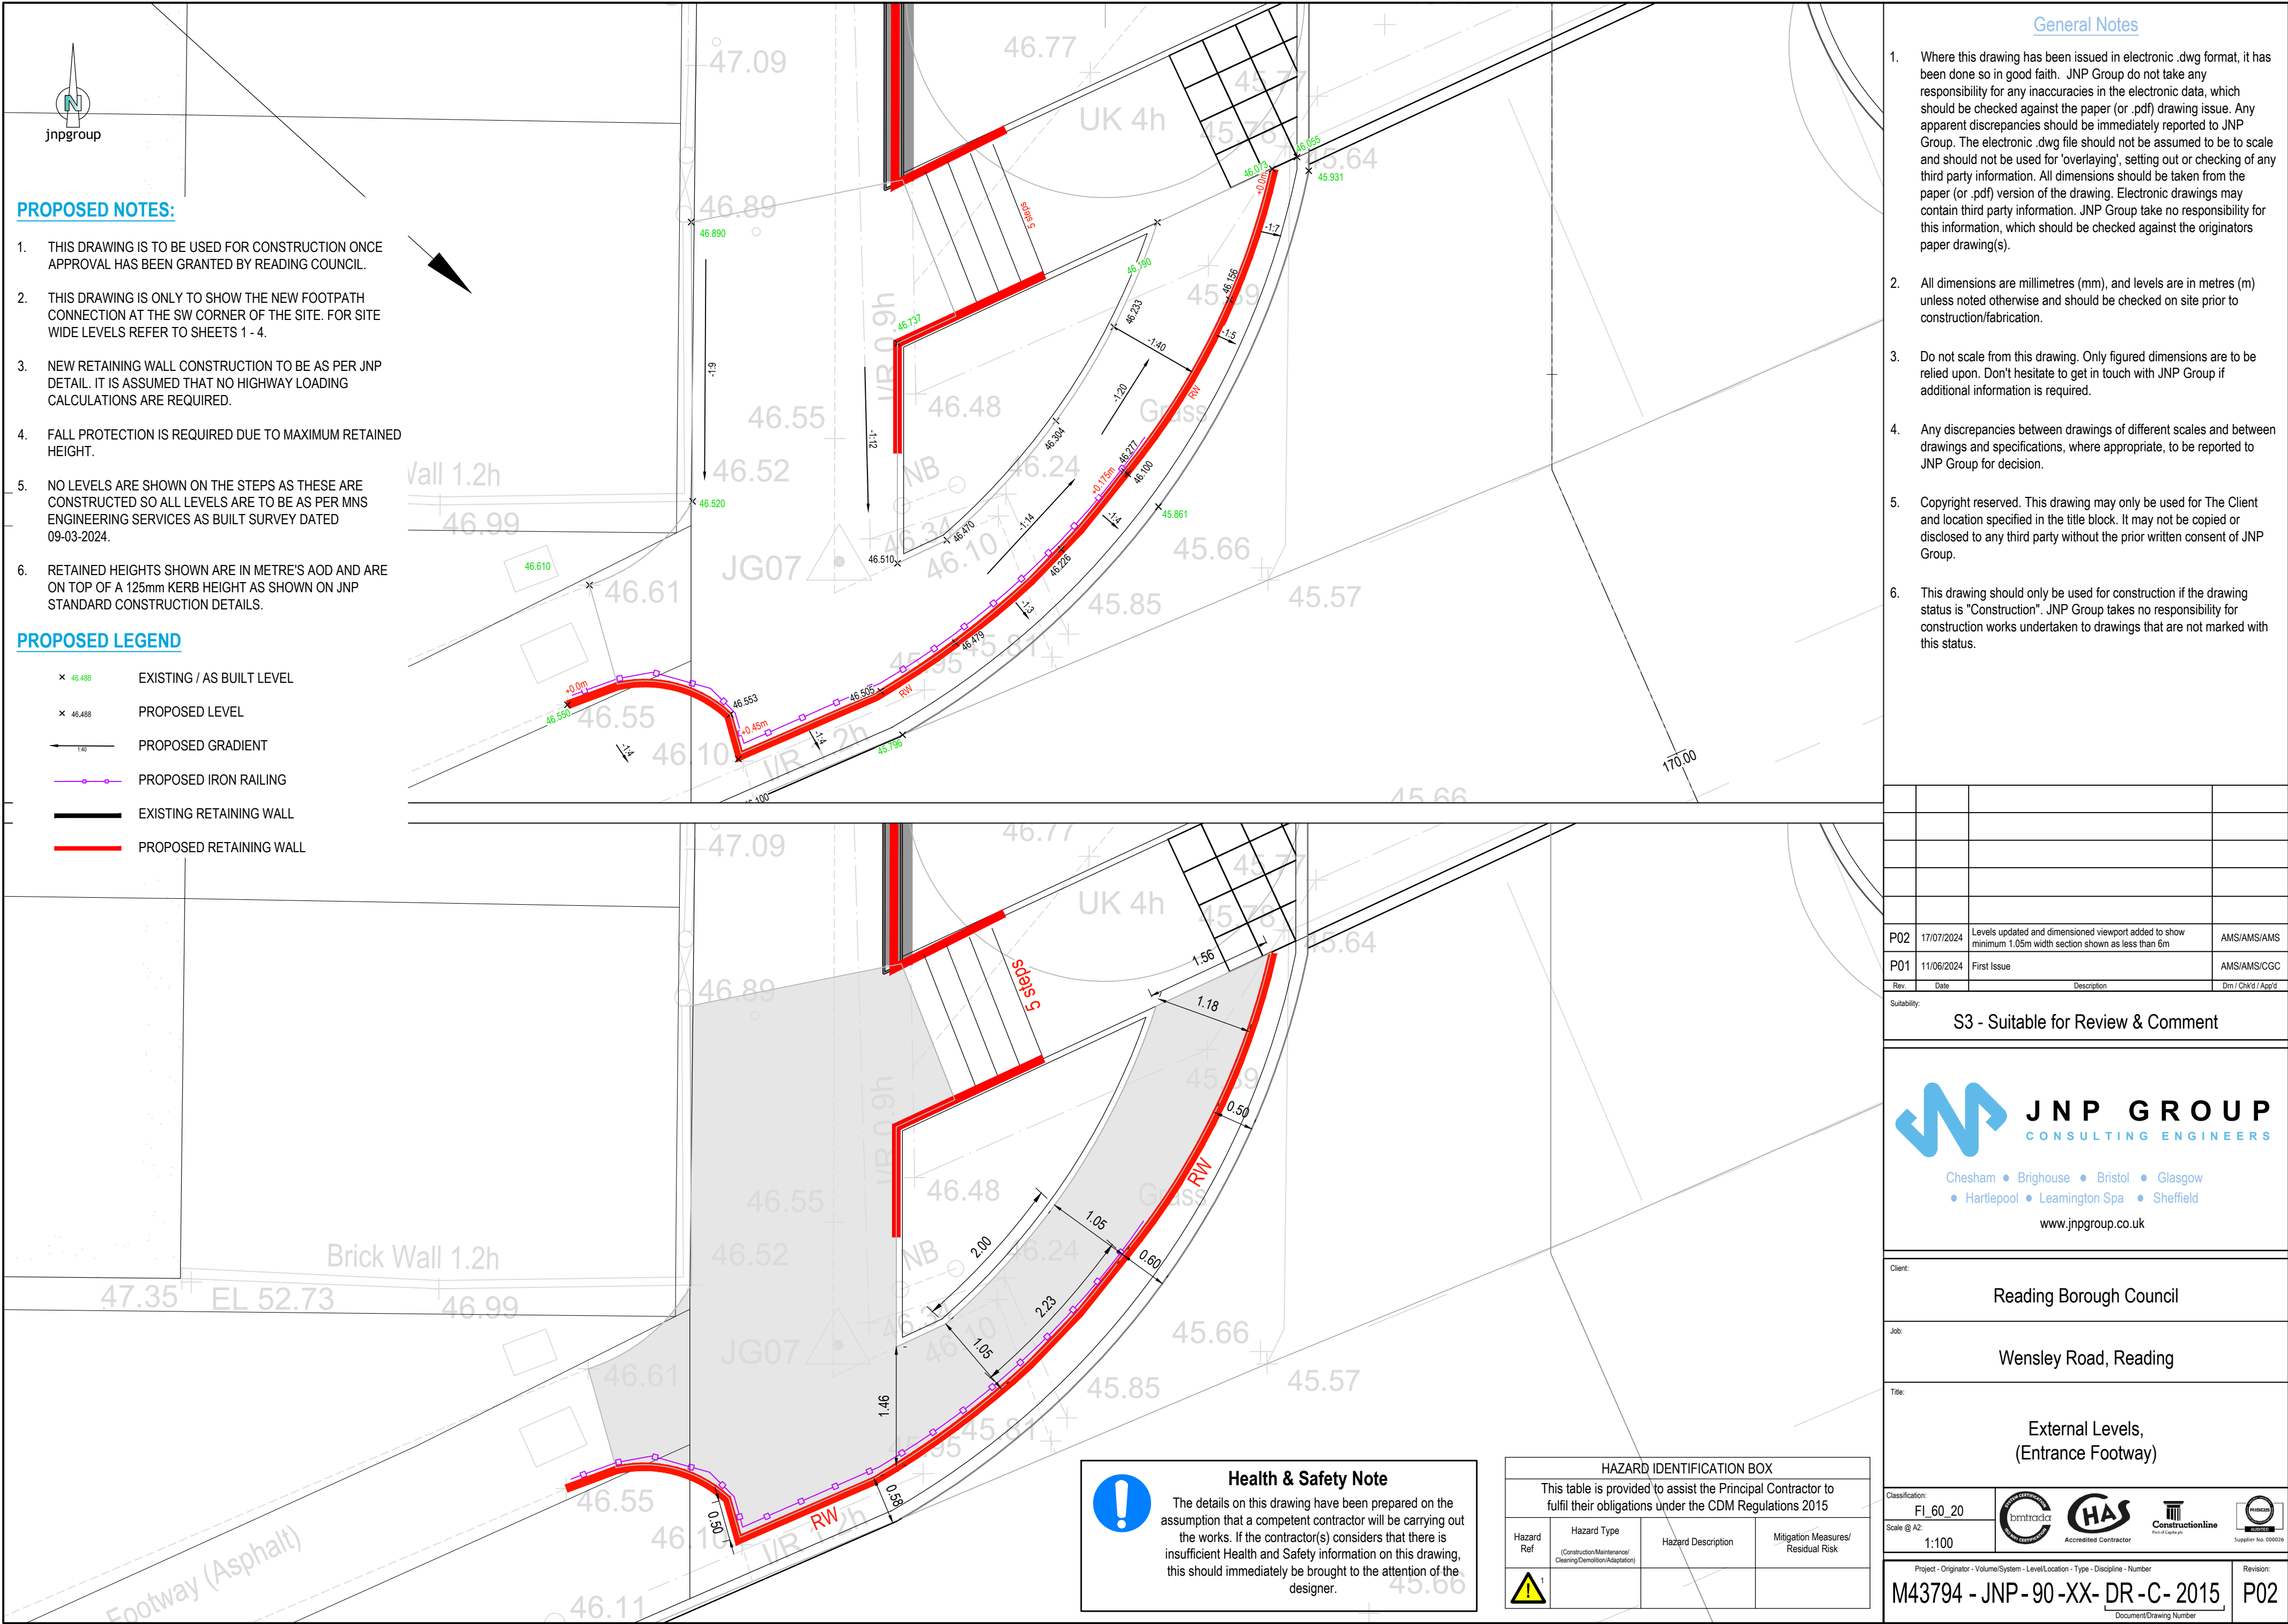

1. Where this drawing has been issued in electronic .dwg format, it has been done so in good faith. JNP Group do not take any responsibility for any inaccuracies in the electronic data, which should be checked against the paper (or .pdf) drawing issue. Any apparent discrepancies should be immediately reported to JNP Group. The electronic .dwg file should not be assumed to be to scale and should not be used for 'overlaying', setting out or checking of any third party information. All dimensions should be taken from the paper (or .pdf) version of the drawing. Electronic drawings may contain third party information. JNP Group take no responsibility for this information, which should be checked against the originators paper drawing(s).
2. All dimensions are millimetres (mm), and levels are in metres (m) unless noted otherwise and should be checked on site prior to construction/fabrication.
3. Do not scale from this drawing. Only figured dimensions are to be relied upon. Don't hesitate to get in touch with JNP Group if additional information is required.
4. Any discrepancies between drawings of different scales and between drawings and specifications, where appropriate, to be reported to JNP Group for decision.
5. Copyright reserved. This drawing may only be used for The Client and location specified in the title block. It may not be copied or disclosed to any third party without the prior written consent of JNP Group.
6. This drawing should only be used for construction if the drawing status is "Construction". JNP Group takes no responsibility for construction works undertaken to drawings that are not marked with this status.

P02	17/07/2024	Levels updated and dimensioned viewport added to show minimum 1.05m width section shown as less than 6m	AMS/AMS/AMS
P01	11/06/2024	First Issue	AMS/AMS/CGC
Rev.	Date	Description	Dm / Chk'd / App'd

S3 - Suitable for Review & Comment

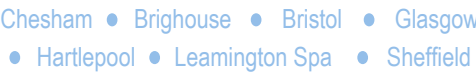

www.jnpgroup.co.uk

Client

Reading Borough Council

Job:

Wensley Road, Reading

Title

External Levels,
(Entrance Footway)

Classification:

FI_60_20



Supplier No. 0054

Project - Originator - Volume/System - Level/Location - Type - Discipline - Number

M43794 - JNP-90-XX- DR-C- 2015

Revision:

P02

Document/Drawing Number

JNP Group Internal Project Number

H012