
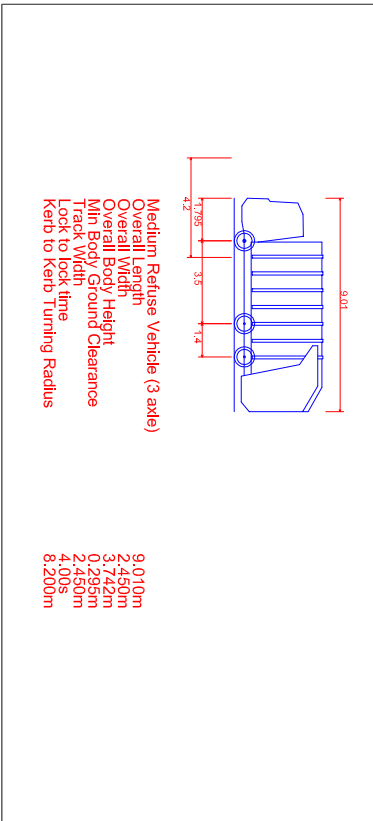


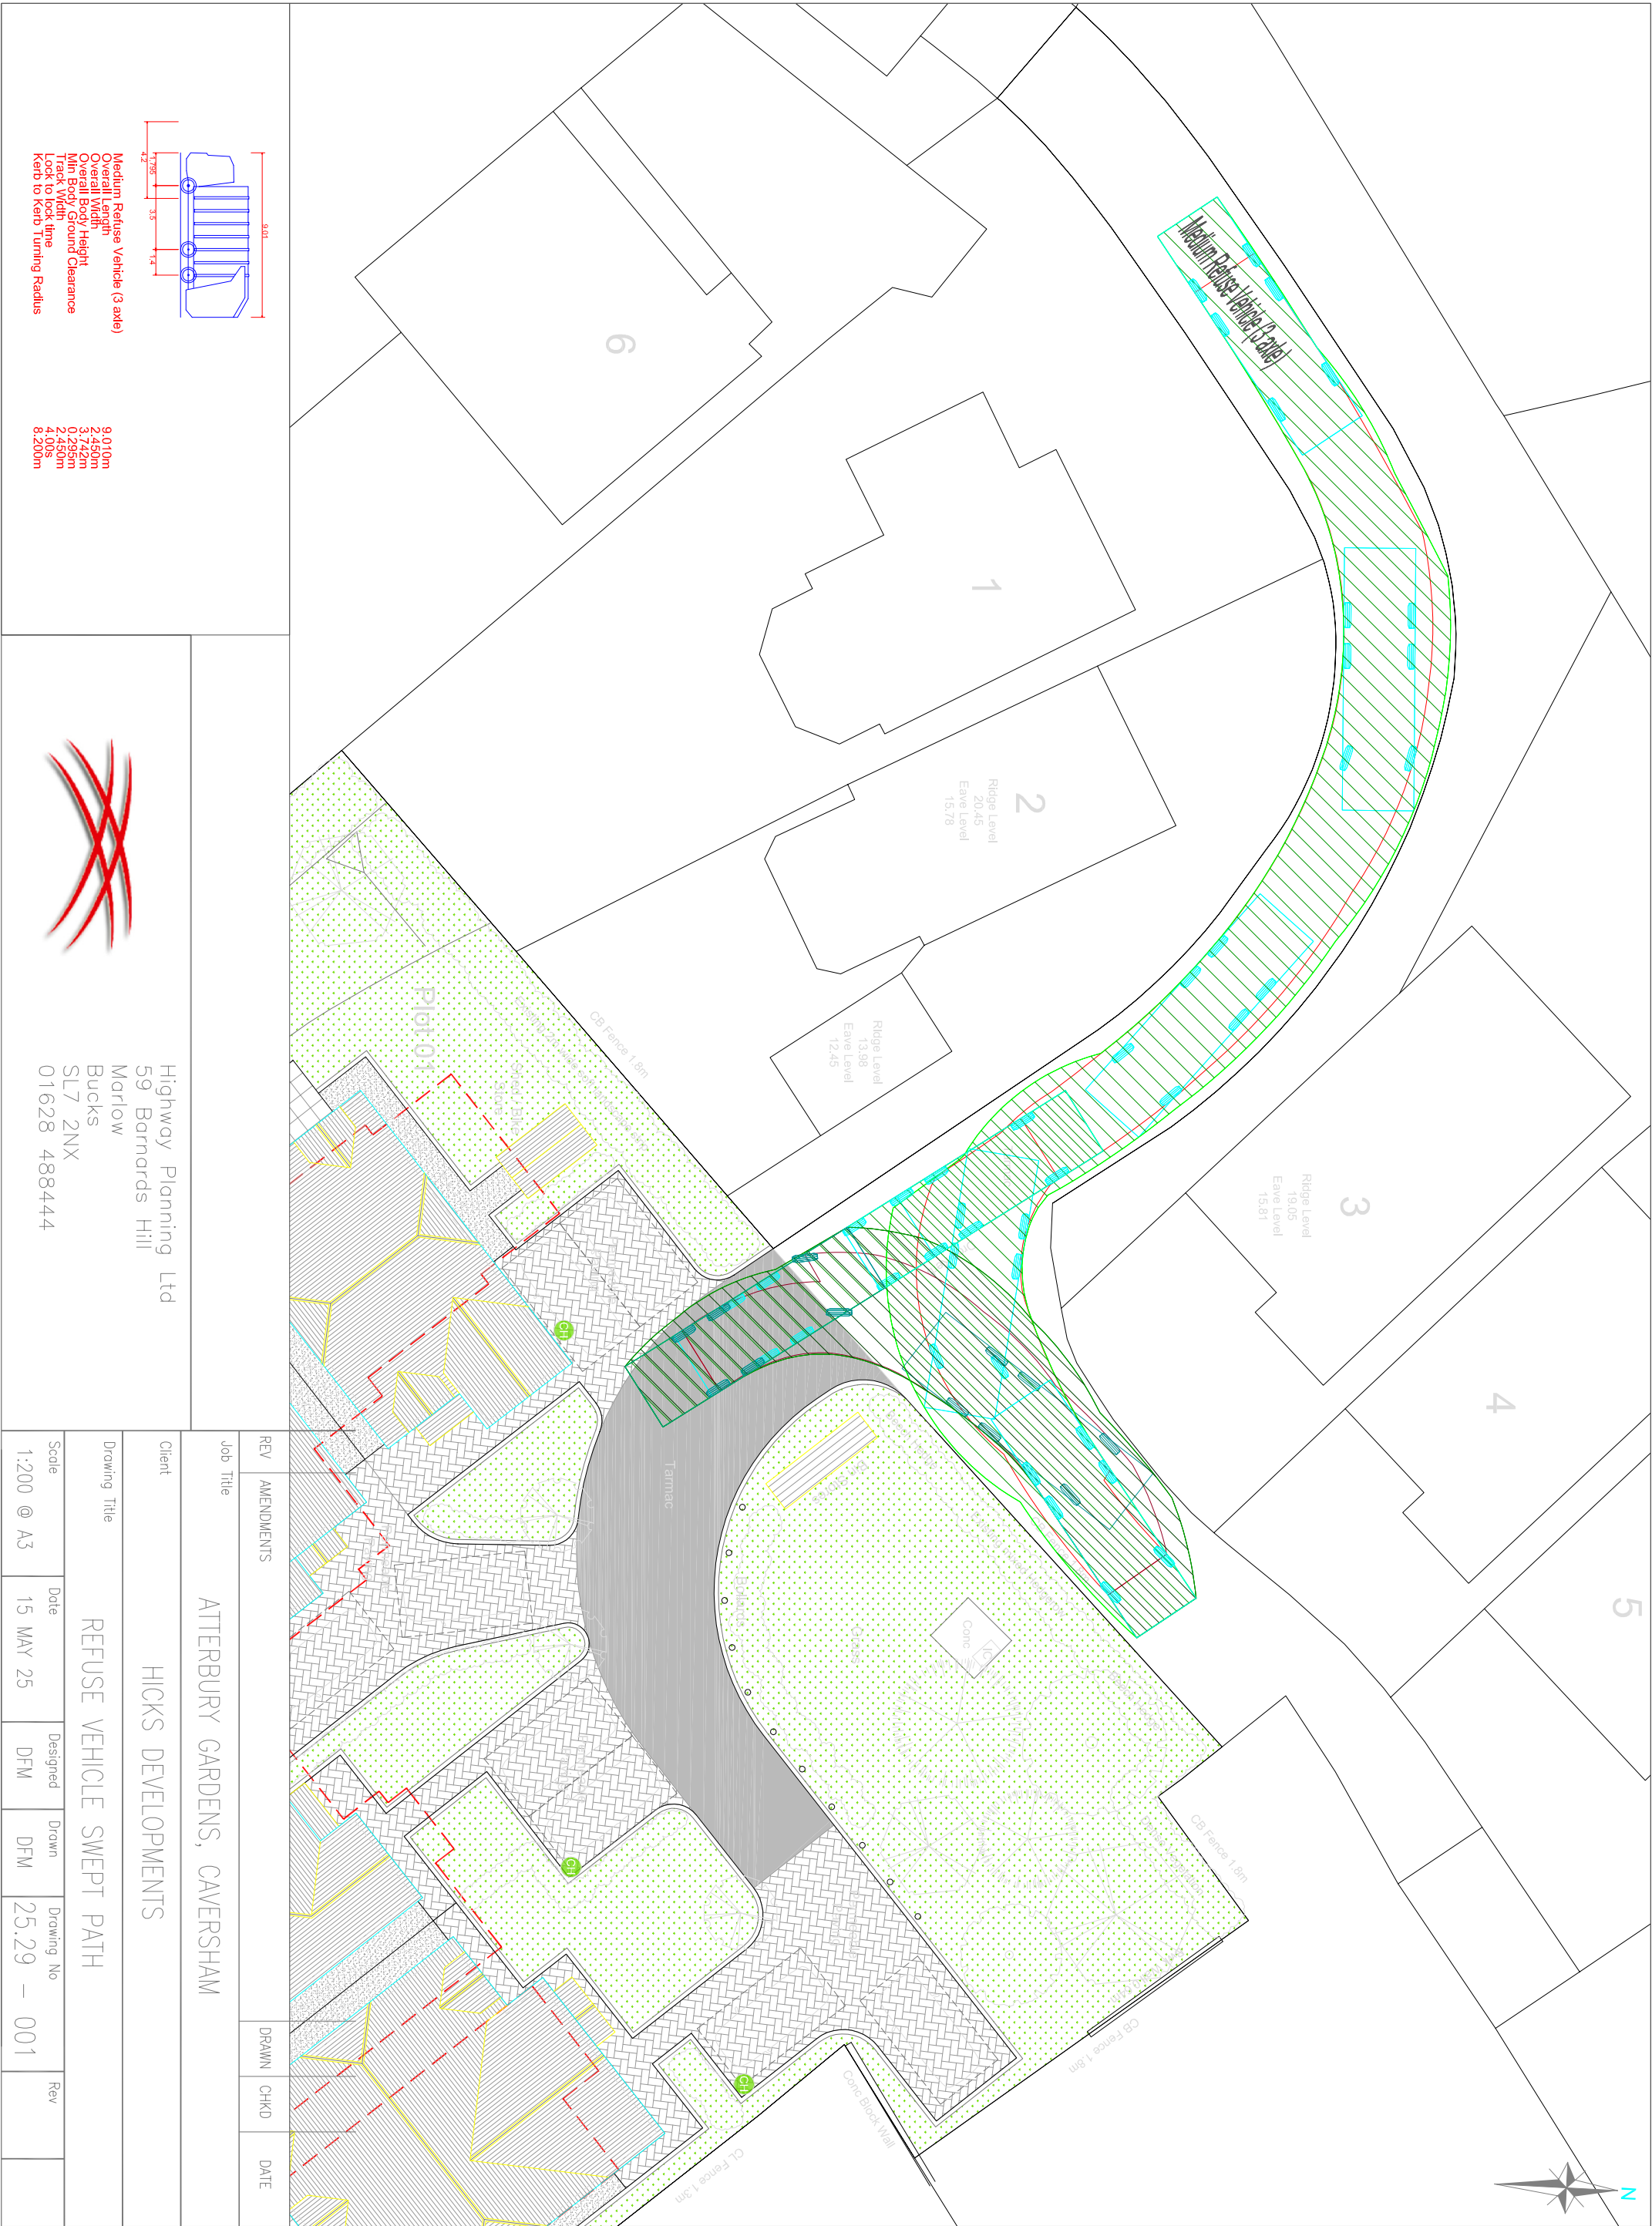

Highway Planning Ltd
59 Barnards Hill
Marlow
Bucks
SL7 2NX
01628 488444

REV	AMENDMENTS	DRAWN	CHKD	DATE
Job Title ATTERBURY GARDENS, CAVERSHAM				
Client HICKS DEVELOPMENTS				
Drawing Title REFUSE VEHICLE SWEPT PATH				
Scale	Date	Designed	Drawn	Drawing No
1:200 @ A3	15 MAY 25	DFM	DFM	25.29 - 001
			Rev	

REV	AMENDMENTS	DRAWN	CHKD	DATE
Job Title ATTERBURY GARDENS, CAVERSHAM				
Client HICKS DEVELOPMENTS				
Drawing Title REFUSE VEHICLE SWEPT PATH				
Scale	Date	Designed	Drawn	Drawing No
1:200 @ A3	15 MAY 25	DFM	DFM	25.29 - 001
			Rev	