


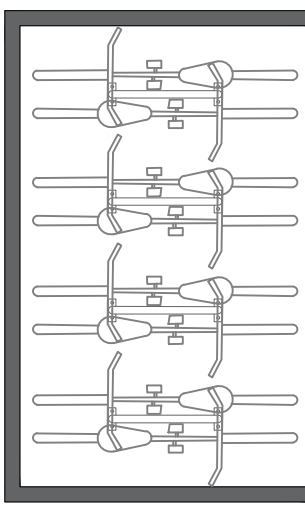


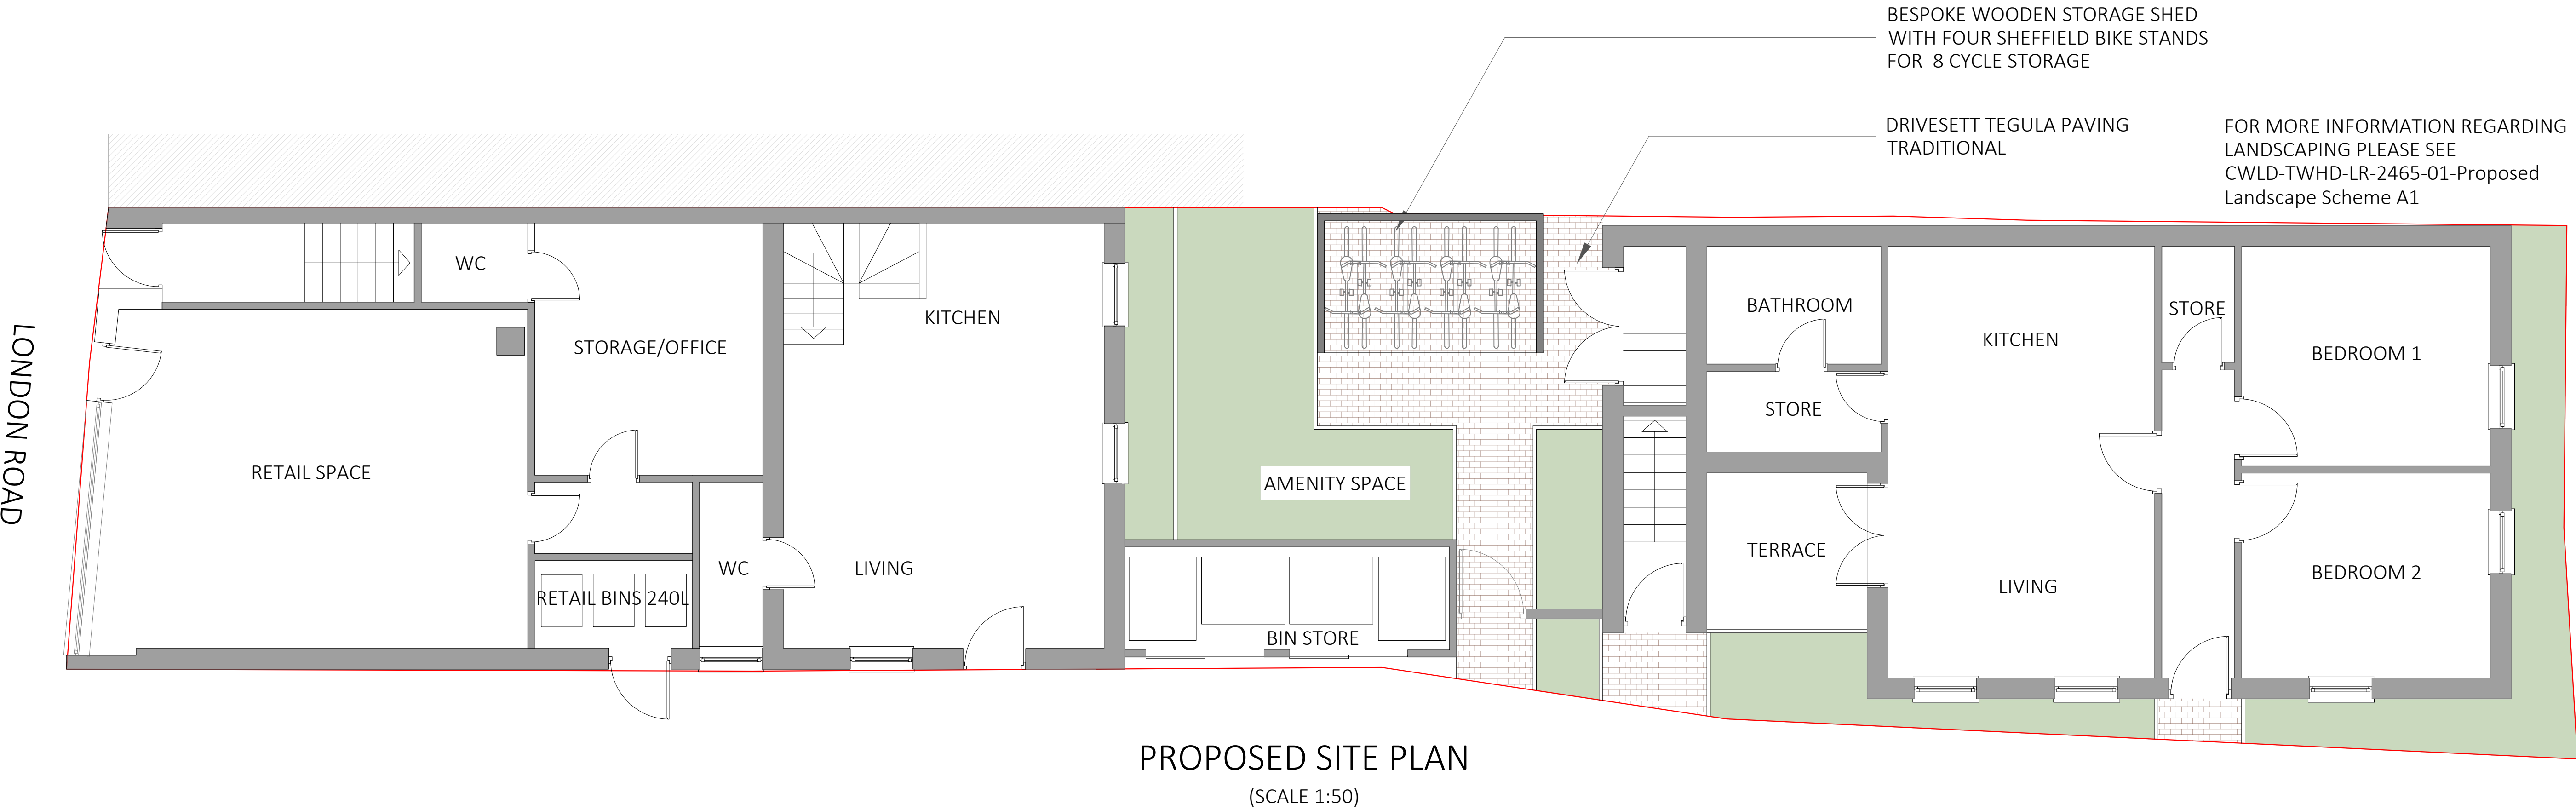


PROPOSED PLAN -
GROUND FLOOR
(SCALE 1:50)

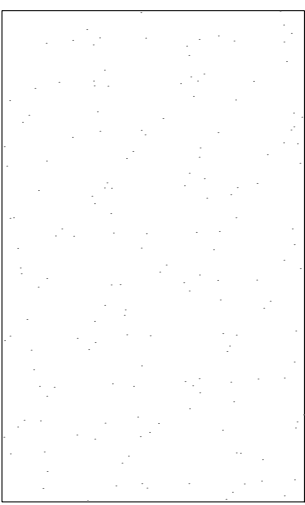


PROPOSED PLAN -
ROOF
(SCALE 1:50)

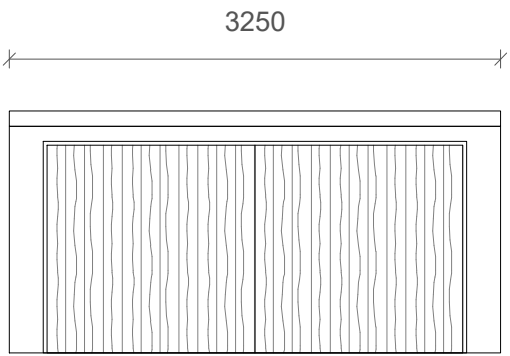

PROPOSED ELEVATION -
FRONT
(SCALE 1:50)

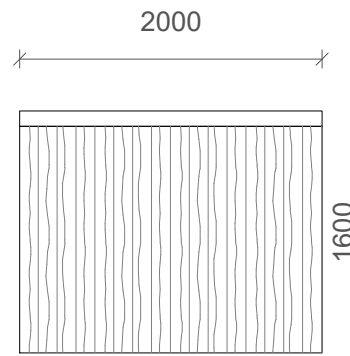

PROPOSED ELEVATION -
SIDE I
(SCALE 1:50)

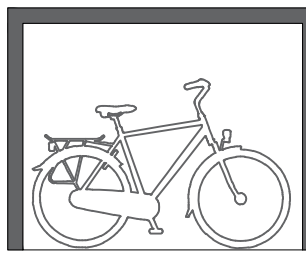

PROPOSED SECTION
(SCALE 1:50)

NOT APPROVED FOR CONSTRUCTION

All measurements to be checked on site and not scaled from this drawing.
Any discrepancies to be reported to The White House Design LTD.
Party wall (etc) act 1997 to be agreed with adjoining neighbours prior to commencing.
All works to the satisfaction of local authority inspector.
No deviation from these drawing what so ever,
unless agreed in writing with The White House Design LTD.

DESCRIPTION
CONDITION 18
PROPOSED CYCLE STORAGE

THE WHITE HOUSE DESIGN LTD
ARCHITECTURAL CONSULTANTS
& STRUCTURAL ENGINEERS
7 PROGRESS BUSINESS CENTRE
WHITTLE PARKWAY SLOUGH BERKSHIRE SL1 6DQ
TEL: 01628 660 444

SITE ADDRESS:
233 LONDON ROAD
READING
RG1 3NY

REVISIONS	1.	30-04-2025	Cycle store orientation
	2.	06-05-2025	Cycle store layout
DATE: 06-03-2025			DRAWN BY: YG
SCALE: 1:50			CHECKED BY:
DRAWING TITLE: PLANNING			DRAWING NUMBER: YG/233/2024/C18