


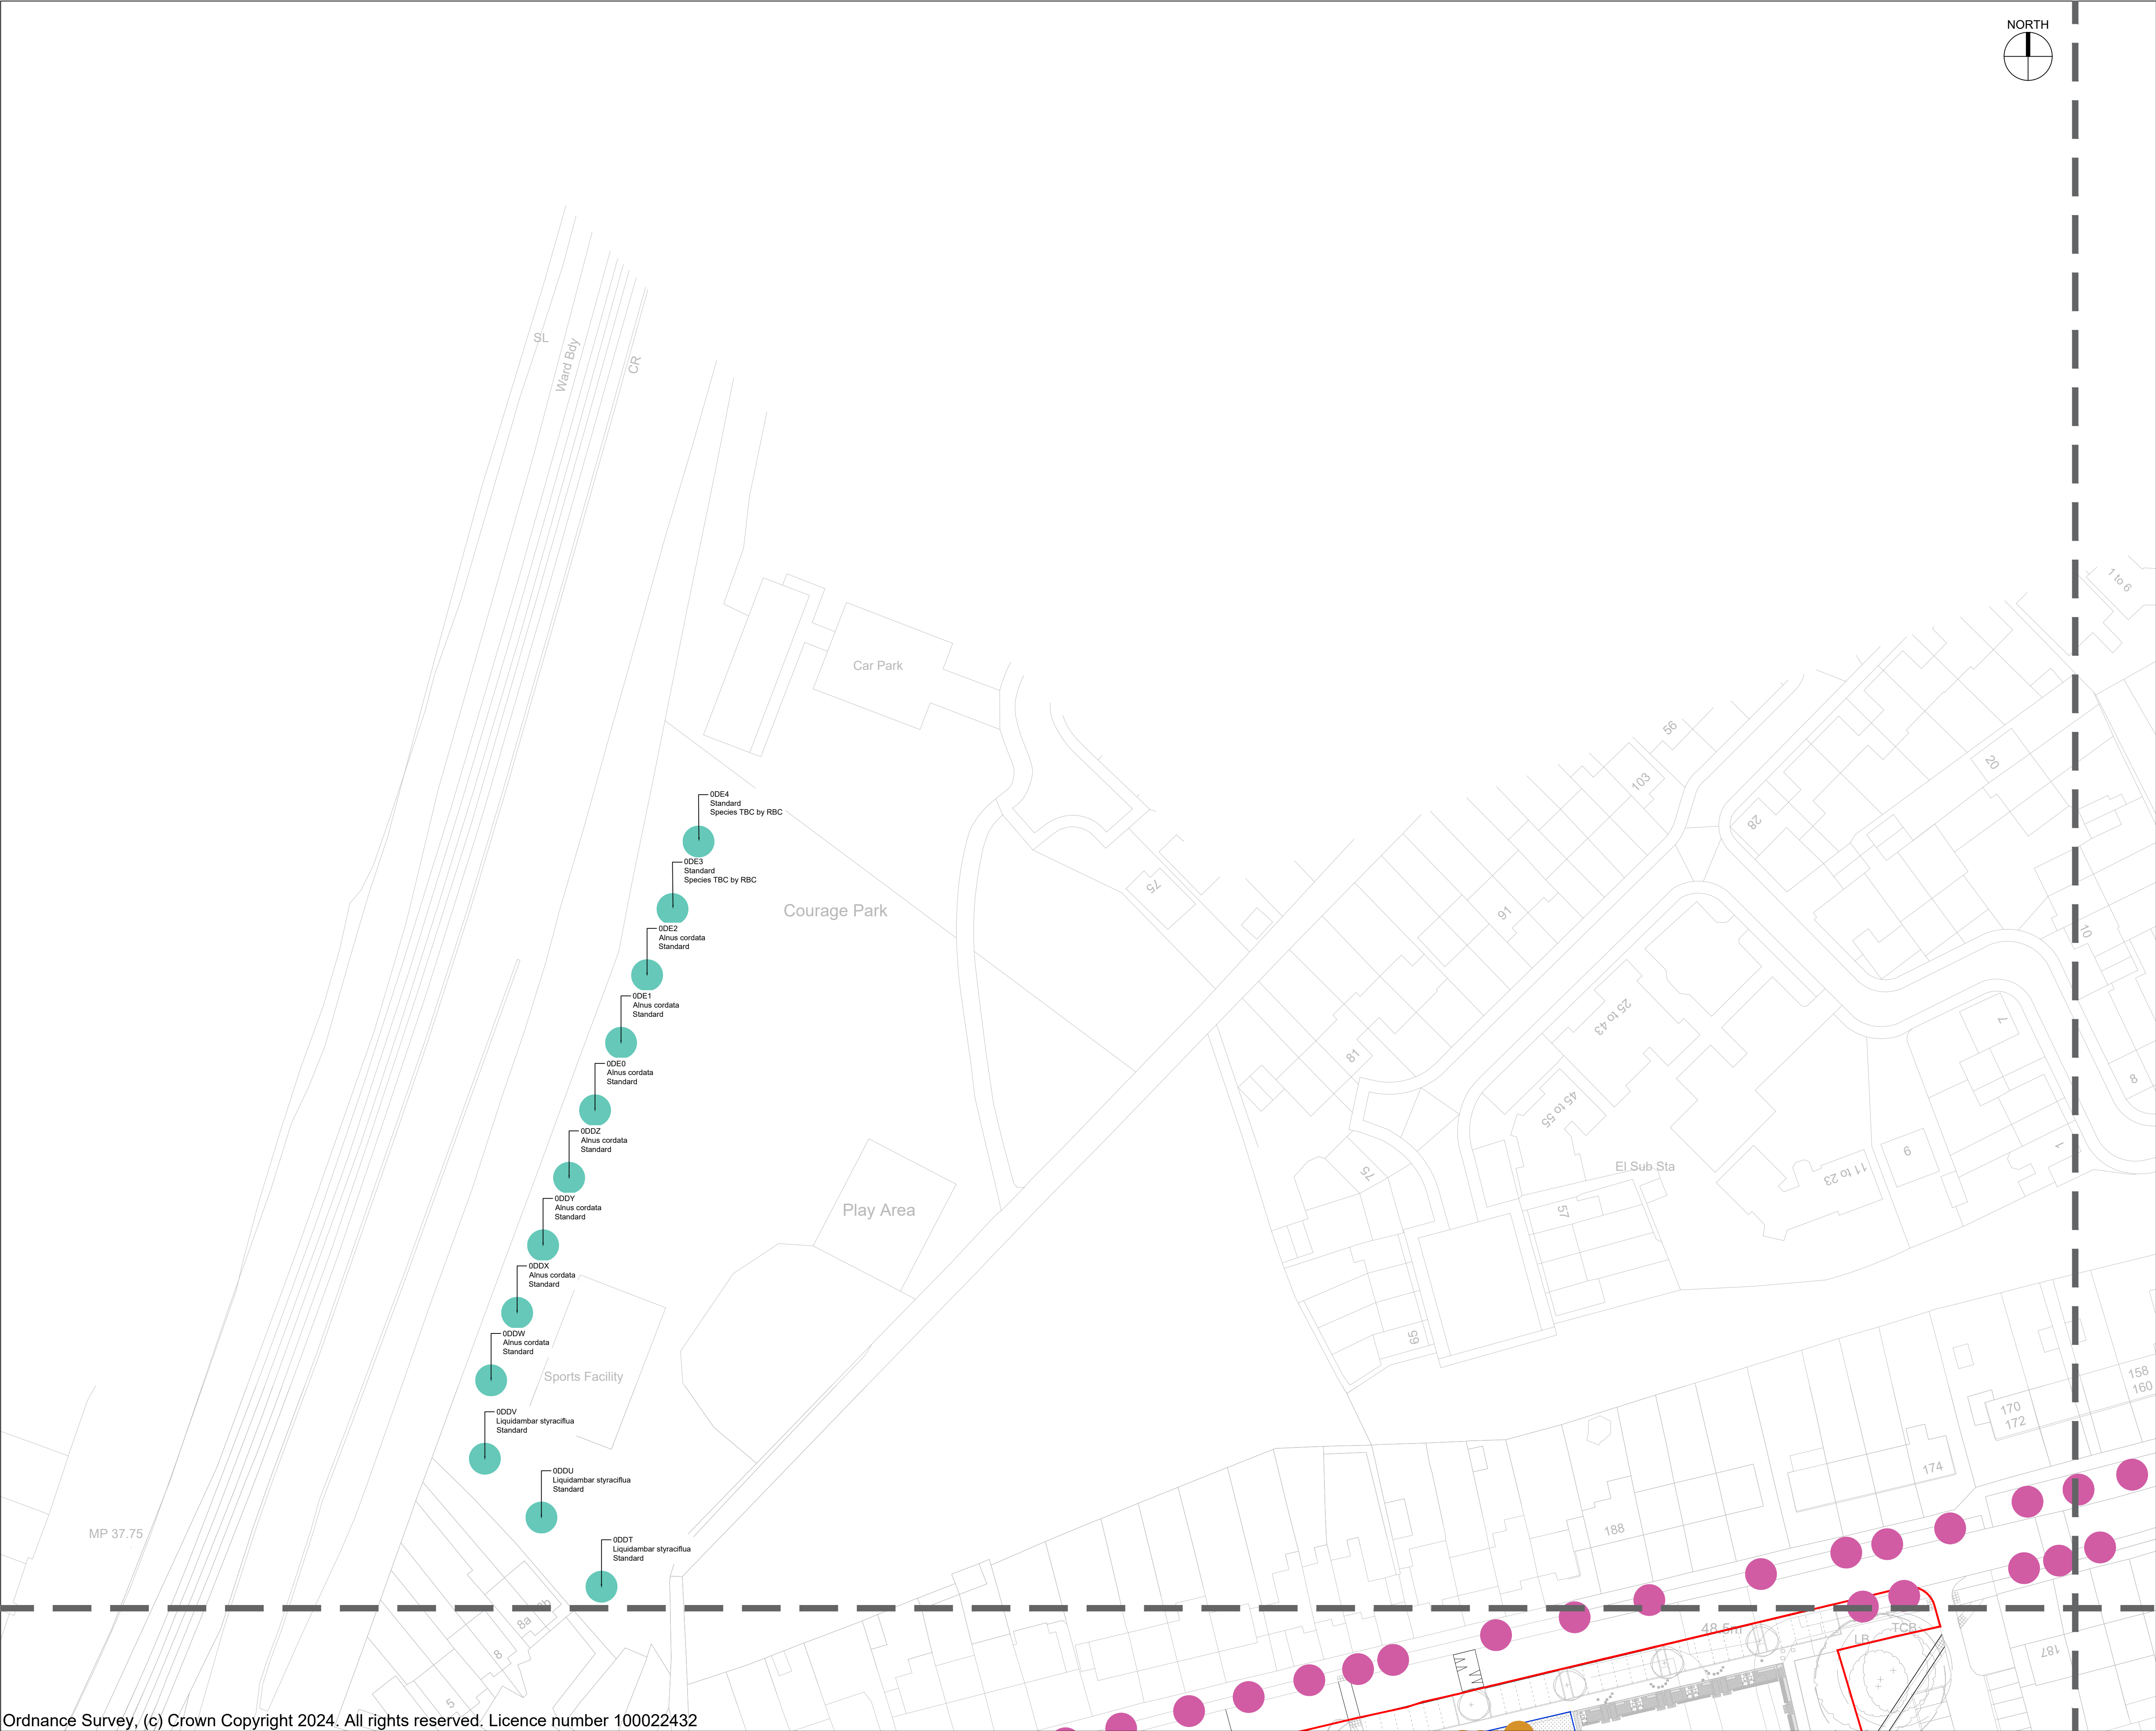

Do not scale from drawings unless by agreement with HTA. Use figured dimensions only. Check all dimensions on site prior to commencing the works. Drawing to be read in conjunction with other relevant consultant information.

This drawing is the copyright of HTA Design LLP and must not be copied or reproduced in part, or in whole, without the express permission of HTA Design LLP. Drawing to be read in conjunction with specification.

KEY

SITE BOUNDARIES

- Site wide boundary (Phase 1 and 2)
- Phase 2 boundary
- Phase 3 Hub boundary

TOTAL TREE NUMBERS

- 174 Phase 1 Wensley Road
- 57 Phase 2 Coley Rise
- 44 Offsite trees within Coley Ward

Total number of trees provided under Phase 1&2 on and off site is 275 as required by the Unilateral Undertaking.

- 57 Offsite trees within Coley Ward by RBC (Species to RBC specification)

The above 57 no trees shown in blue are additional to the Wensley Road development and are part of RBC's own proposals for planting with the wider Wensley Road area.

Overall Total - 332 trees

NOTE -

Offsite tree locations shown as RBC Parks Team drawings received 28/01/2024

Final locations off all offsite trees to be confirmed on site.

Phase 1 and 2 tree locations as shown on HTA drawings construction (Phase1) and Tender (Phase 2).

C	20.05.25	CSN	Tree numbers updated to match NMA.
B	13.01.25	CSN	Tree numbers updated as per client comment
A	29.04.24	CSN	For information
Rev	Date	Drawn	Description
1			

FOR INFORMATION

Client / project
**Reading Borough Council
Wensley Road**

Drawing title
**Off-site Tree Planting Plan
2 of 4**

drawing number RBC-WLR HTA-L XX 00 DR 1941	revision C
1:500 @ A1 1:500	originated by CSN
HTA Design LLP www.hta.co.uk	
London Edinburgh Manchester Bristol	