


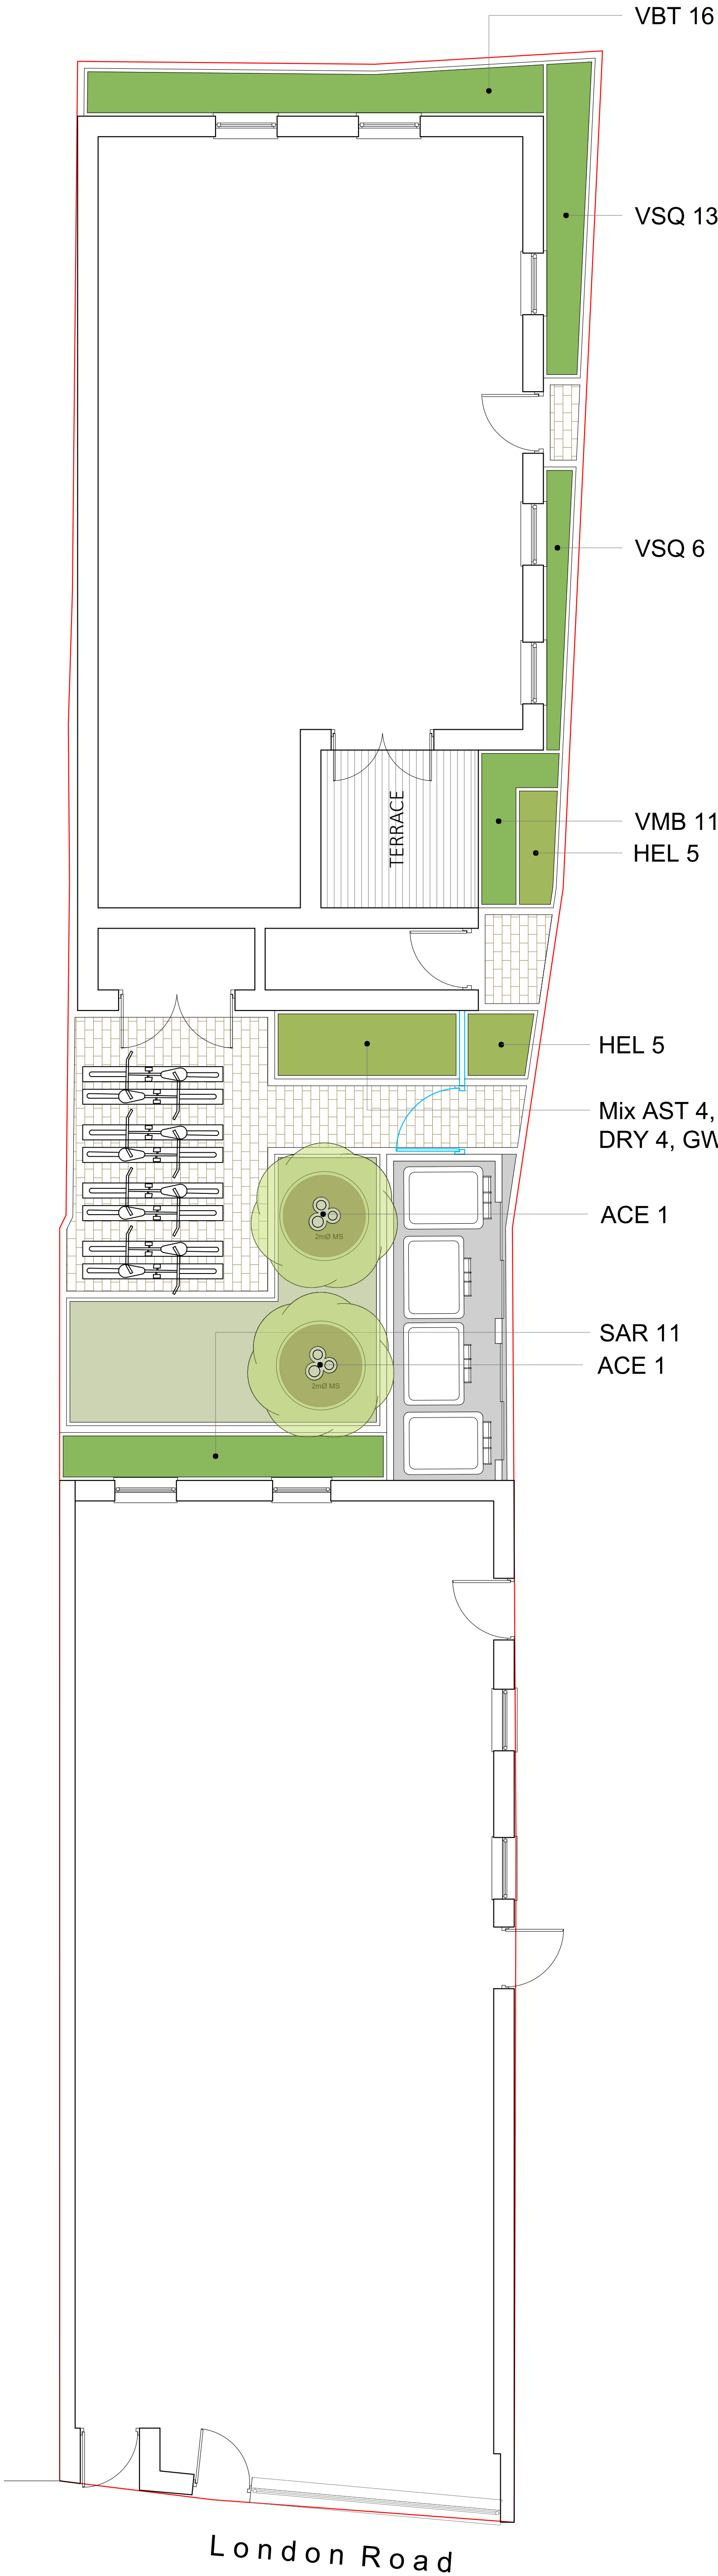

Tree Schedule

Nr	Abbr	Species	Form	Girth	Height	Root	RB Size	Staking
2	ACE	Acer campestre 'William Caldwell'	MS	6-8cm	1.5-2m	C	30-40cm	UG


Ornamental Hedging Schedule

Nr	Abbr	Species	Height	Root	Breaks	Nr m²
11	SAR	Sarcococca confusa	40-60	CG	3+	4
11	VMB	Veronica 'Midsummer Beauty'	10-20	CG	3+	5
19	VSQ	Veronica 'Silver Queen'	10-20	CG	3+	5
16	VBT	Viburnum tinus 'Eve Price'	40-60	CG	3+	4


Ornamental Planting Schedule

Nr	Abbr	Species	Pot Size	Root	Nr m²
4	AST	Astrantia major "Large White"	1Ltr	CG	5
4	DRY	Dryopteris filix-mas	1Ltr	CG	5
4	GWP	Geranium Wargrave Pink	1Ltr	CG	5
10	HEL	Helleborus niger	1Ltr	CG	5


Planting & Soft Landscaping

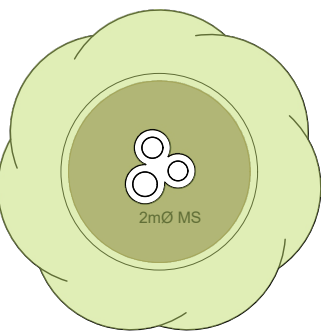


New trees - See planting schedule and planting notes

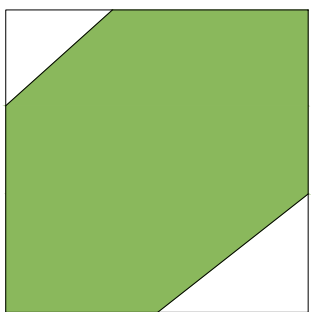

Ornamental Hedging - See planting schedule and planting notes

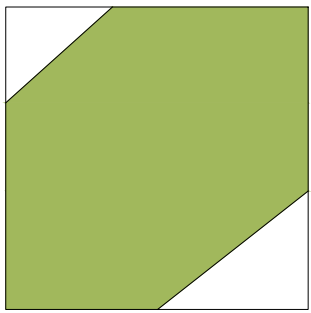


Ornamental Planting - See planting schedule and planning notes

 


Amenity Grass Area:
Typical sown seed mixture for turf:
25% Dwarf Perennial Ryegrass
30% Slender Creeping Red Fescue
45% Strong Creeping Red Fescue


Hard Landscaping & Surfaces

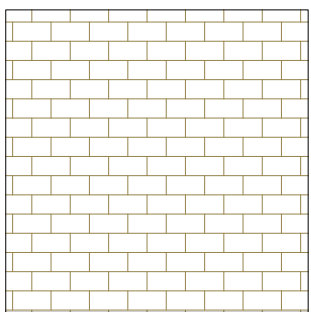

Natural Sandstone Paving - see architects drawing for details

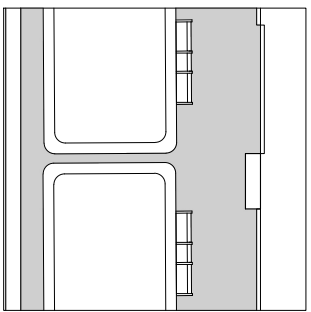


Refuse bin store

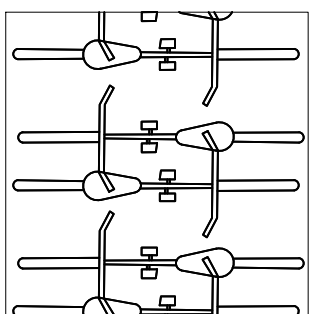


Bicycle storage


Boundary Treatments and Site

 

1.8m high close board fence and gates

 

Application/Site Boundary

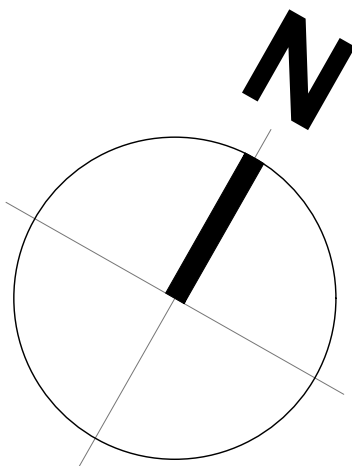

Notes: See planning notes on separate page		
©CWLD permission of use granted to the client, their agents and LPA only		
B	27.05.25	Revised tree selection to LPA's preferred species
A	10.04.25	Indicated 2m trees as requested by the LPA
Rev	Date	Note
Status: FOR PLANNING SUBMISSION NOT FOR CONSTRUCTION Do not dimension from this drawing		
Client: The White House Design		
Project: 233 London Road, Reading, RG1 3NY		
Title: Proposed Landscaping Arrangements		
Dwg Nr:	CWLD-TWHD-LR-2465-01	REV
Scale (@A1):1:50		
Date: 26.02.25		
Clive Warwick Landscape Design		
www.clivewarwicklandscapedesign.co.uk		