



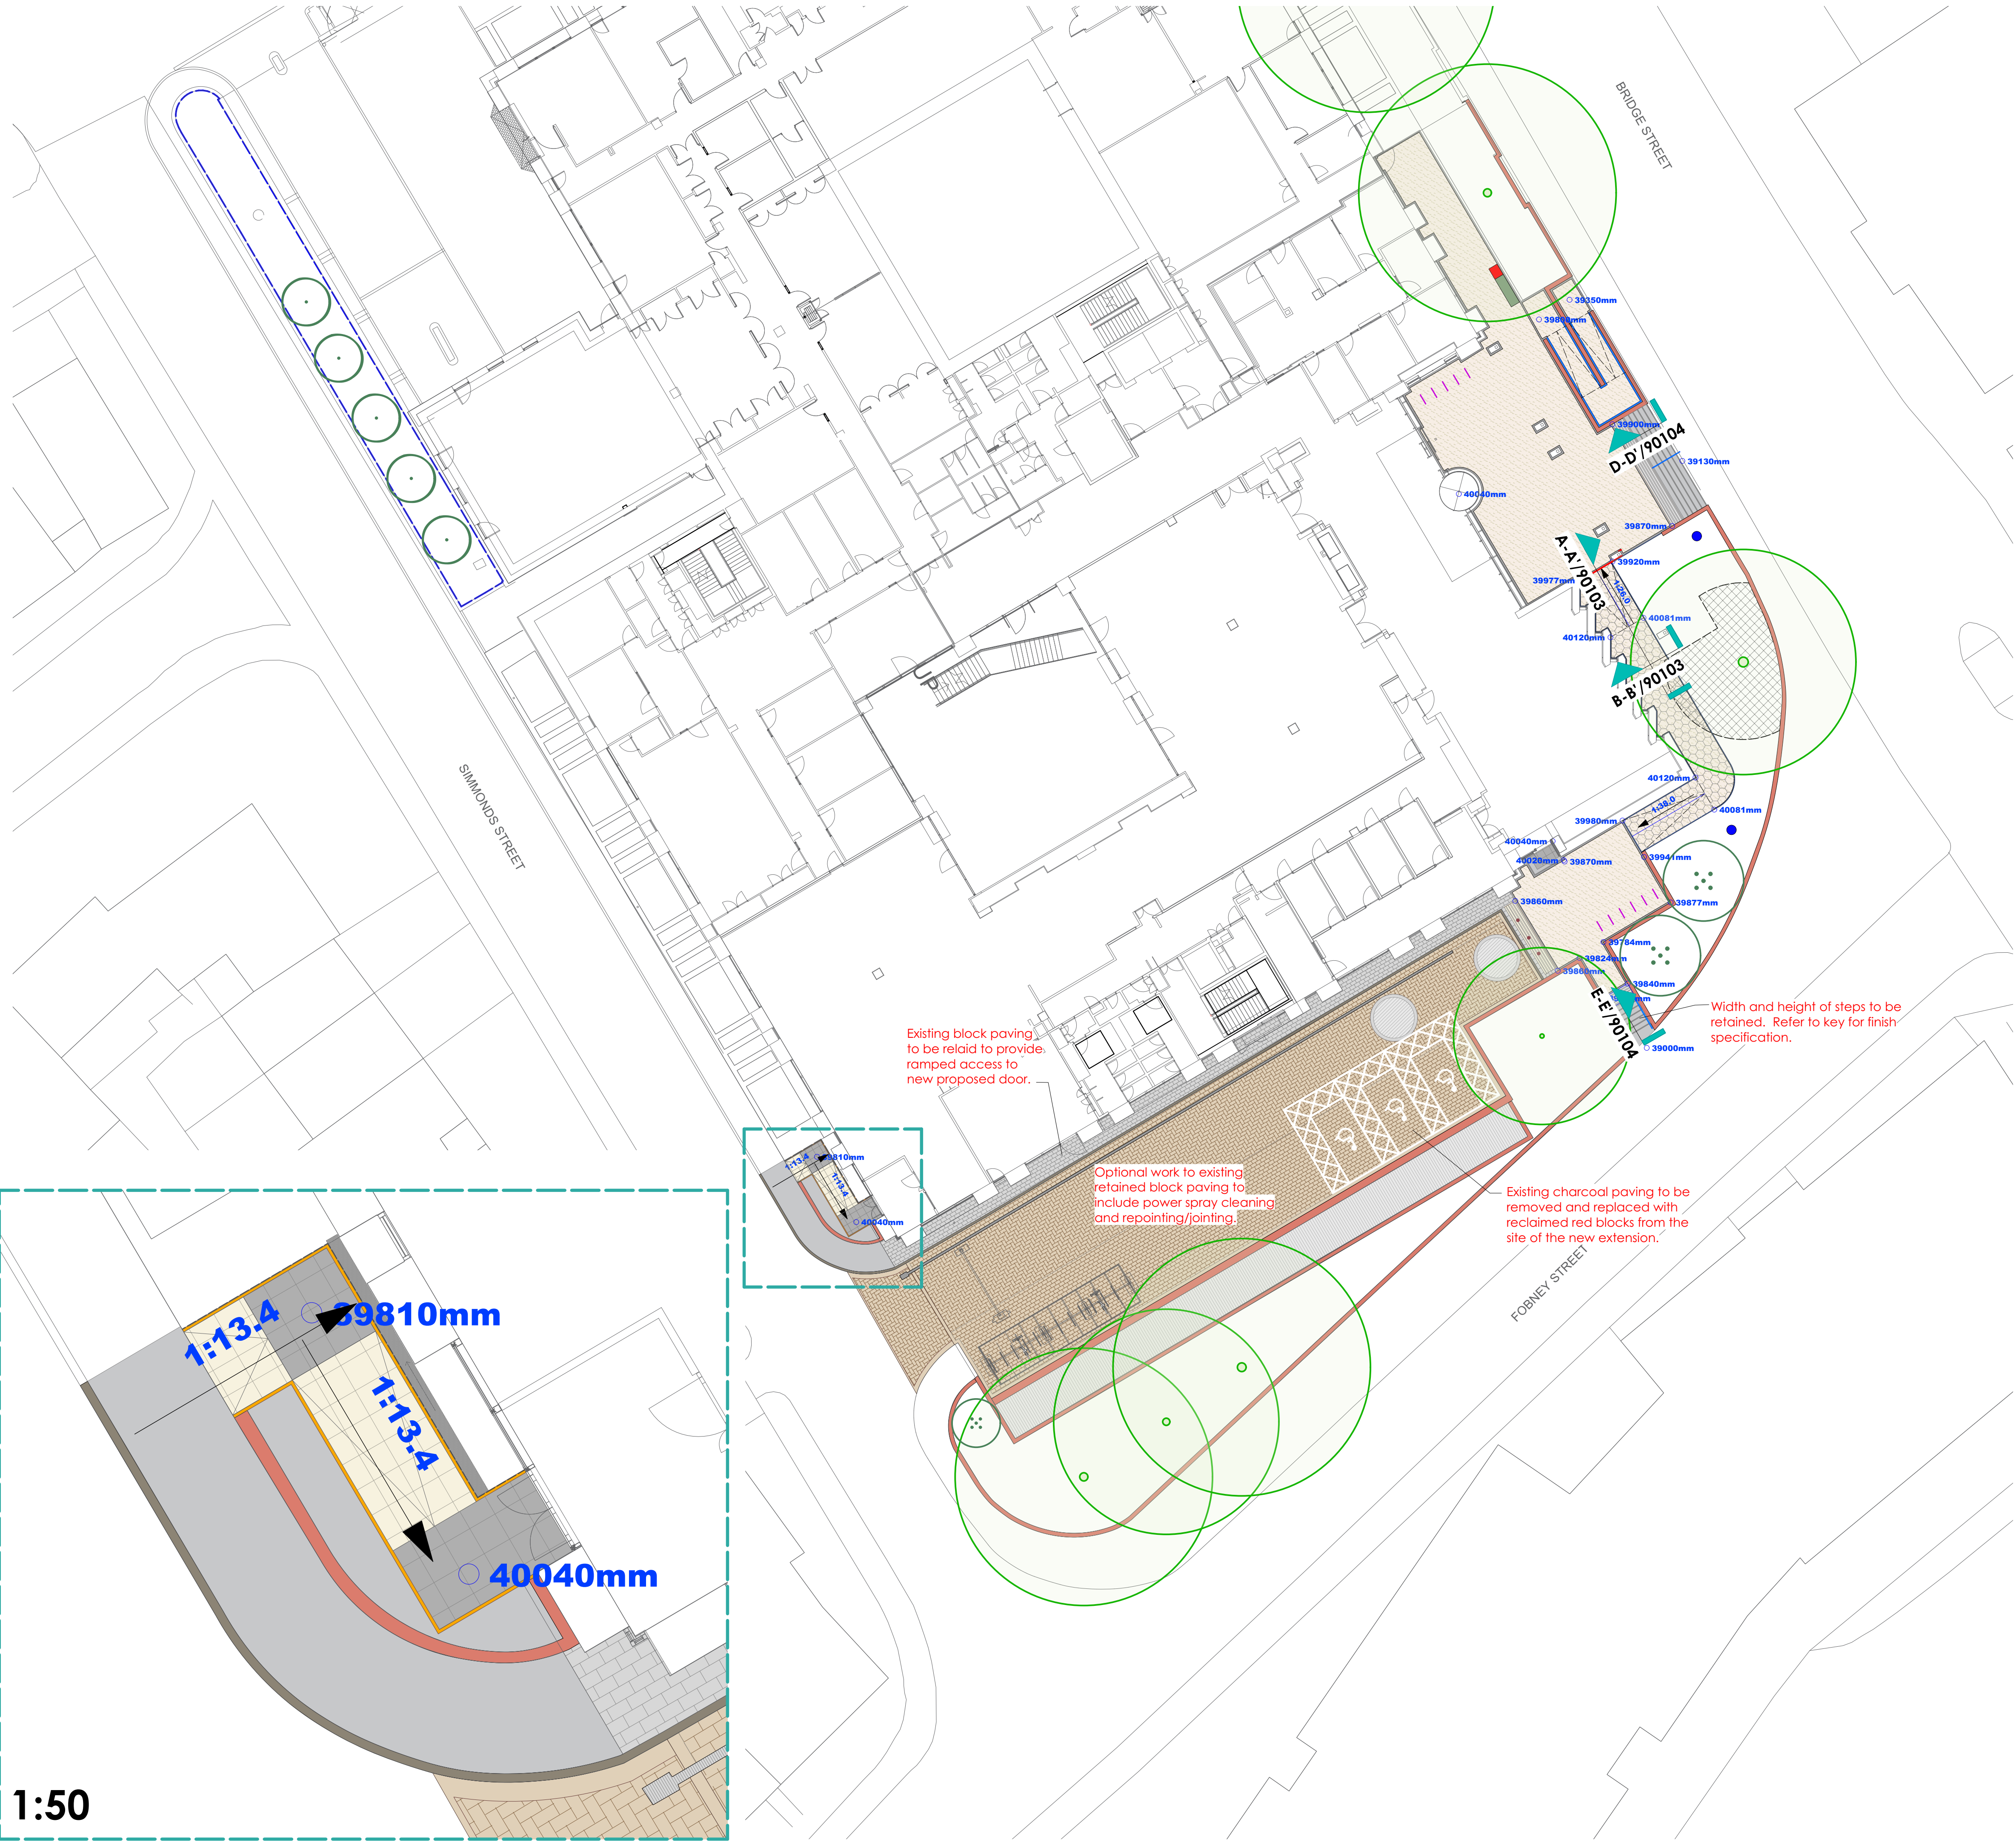

Hardworks Key

- Proposed Resin Bound Gravel**
Terrabase Classic by Addagrip or equal and approved.
Size: 6mm aggregate
Colour: 'Golden Tan'.
Depth of resin 30mm.
Build up to suppliers specification.
Edging: Double course edge.
'Atrio' by Tobermore or equal and approved, size: 220mm x 55mm x 80mm. Colour: 'Steel'.
- Proposed Resin Bound Gravel**
Terrabase Classic by Addagrip or equal and approved.
Size: 6mm aggregate.
Colour: 'Golden Tan'.
35mm depth.
Build up to suppliers specification.
Spread over Cellweb tree root protection system by Geosynthetics (150mm depth) or equal and approved.
Filled with clean angular stone Type 4/20 or Type 20/40 with an additional 25mm overfill, all over a permeable geotextile membrane.
Edging: Fort L-shape hard landscaping edging by Kinley or similar and approved.
Finish: Galvanised.
Height: 200mm To be laid with 25mm upstand adjacent to resin bound paving.
- Tactile Paving**
Corduroy concrete paving by Tobermore or equal and approved.
400 x 400 x 50mm
Colour: Standard - Buff
- Proposed Granite Steps**
Mayfair Step Slabs with Contrasting Nosing by Tobermore or equal and approved Size: 400 x 400 x 40mm. Cut to fit step.
Existing steps:
Tread 330 x 400 Riser 140 x 400mm
Proposed steps:
Tread 280 x 400mm Riser 150 x 400mm
- Concrete Flag Paving**
To client specification.
Size: 400 x 400 x 40mm.
Colour: Buff Pattern: Stack
- Concrete Flag Paving**
To client specification.
Size: 400 x 400 x 40mm.
Colour: Charcoal Pattern: Stack
- Steel hand rails (mounted to stairs/ramp)**
Steel hand rails by Alpha Rail Ltd. or equal and approved.
Height above datum: 900mm high from the pitch line of the stairs/ramp.
32mm diameter.
Finish: Stainless Steel
Grade 304. Root fixed.
- Steel hand rails**
Keylock hand rails to client specification
- Existing Brick Wall / Edging**
To be retained.
- Drainage channel**
To engineers design and specification
- Proposed cycle stands.**
Stainless Steel Sheffield Cycle Stand by Broxap or equal and approved.
Finish: Stainless Steel Grade 304.
Root fixed as per manufactures guidelines.
- Proposed book locker**
To be supplied by Reading Borough Council.
- Proposed locker bank**
To be supplied by Reading Borough Council.
- Proposed Bollards (Removable)**
Semi Domed Sheffield Stainless Steel Bollard by Broxap or equal and approved.
Height above ground: 750mm
Root length: 300mm
304 Grade Stainless Steel.
Removable fixing option as per manufactures specification.
- Indicative location of flag poles**
To be supplied by Reading Borough Council.
- Existing vent**
To be retained.
Block edging detail to be retained.
- Parking bay demarcation / symbols**
Thermoplastic markings by Start Safety UK or equal and approved.
Colour: White.
- Existing Surface**
To be retained
- Proposed levels**

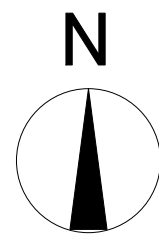

General Notes
Contractor must verify all dimensions, levels and existing service alignments on site before commencing any work or shop drawings. Any discrepancy concerning the drawings/quantities should be referred to the Landscape Architect immediately. Only figured dimensions to be taken from this drawing. Do not scale off this drawing. All landscape drawings to be read in conjunction with the landscape specification and all relevant engineer's and architect's drawings/specifications. Drawings should not be used to tender from without confirmation from the Landscape Architect. This drawing is Copyright and must not be reproduced without consent of Guarda Ltd. For proposed ground levels refer to Glanville civils drawing RLR-GLA-50-0XX-D-CS-1001.

C01 28/03/25 Issued for construction				JH
Rev	Date	Comments		Dr
				Ch

guarda
landscape

Suite F, Second Floor, Queens House,
123-129 Queens Road, Norwich, NR1 3PL
+44 (0)1206 638085 - www.guardalandscape.com

Client
Morgan Sindall Group
Site
Civic Offices, Reading

Drawing Title
Detailed Hard Landscaping
Proposals

Scale			Status	
1:200 @ A1			CONSTRUCTION	
Project	Drawing Number		Revision	
2409	GUA-30-000-D-L-90102		C01	
Drawn	Checked		Date	
JH	EM		July 2024	

© GUARDA Ltd. 2024

1:50