


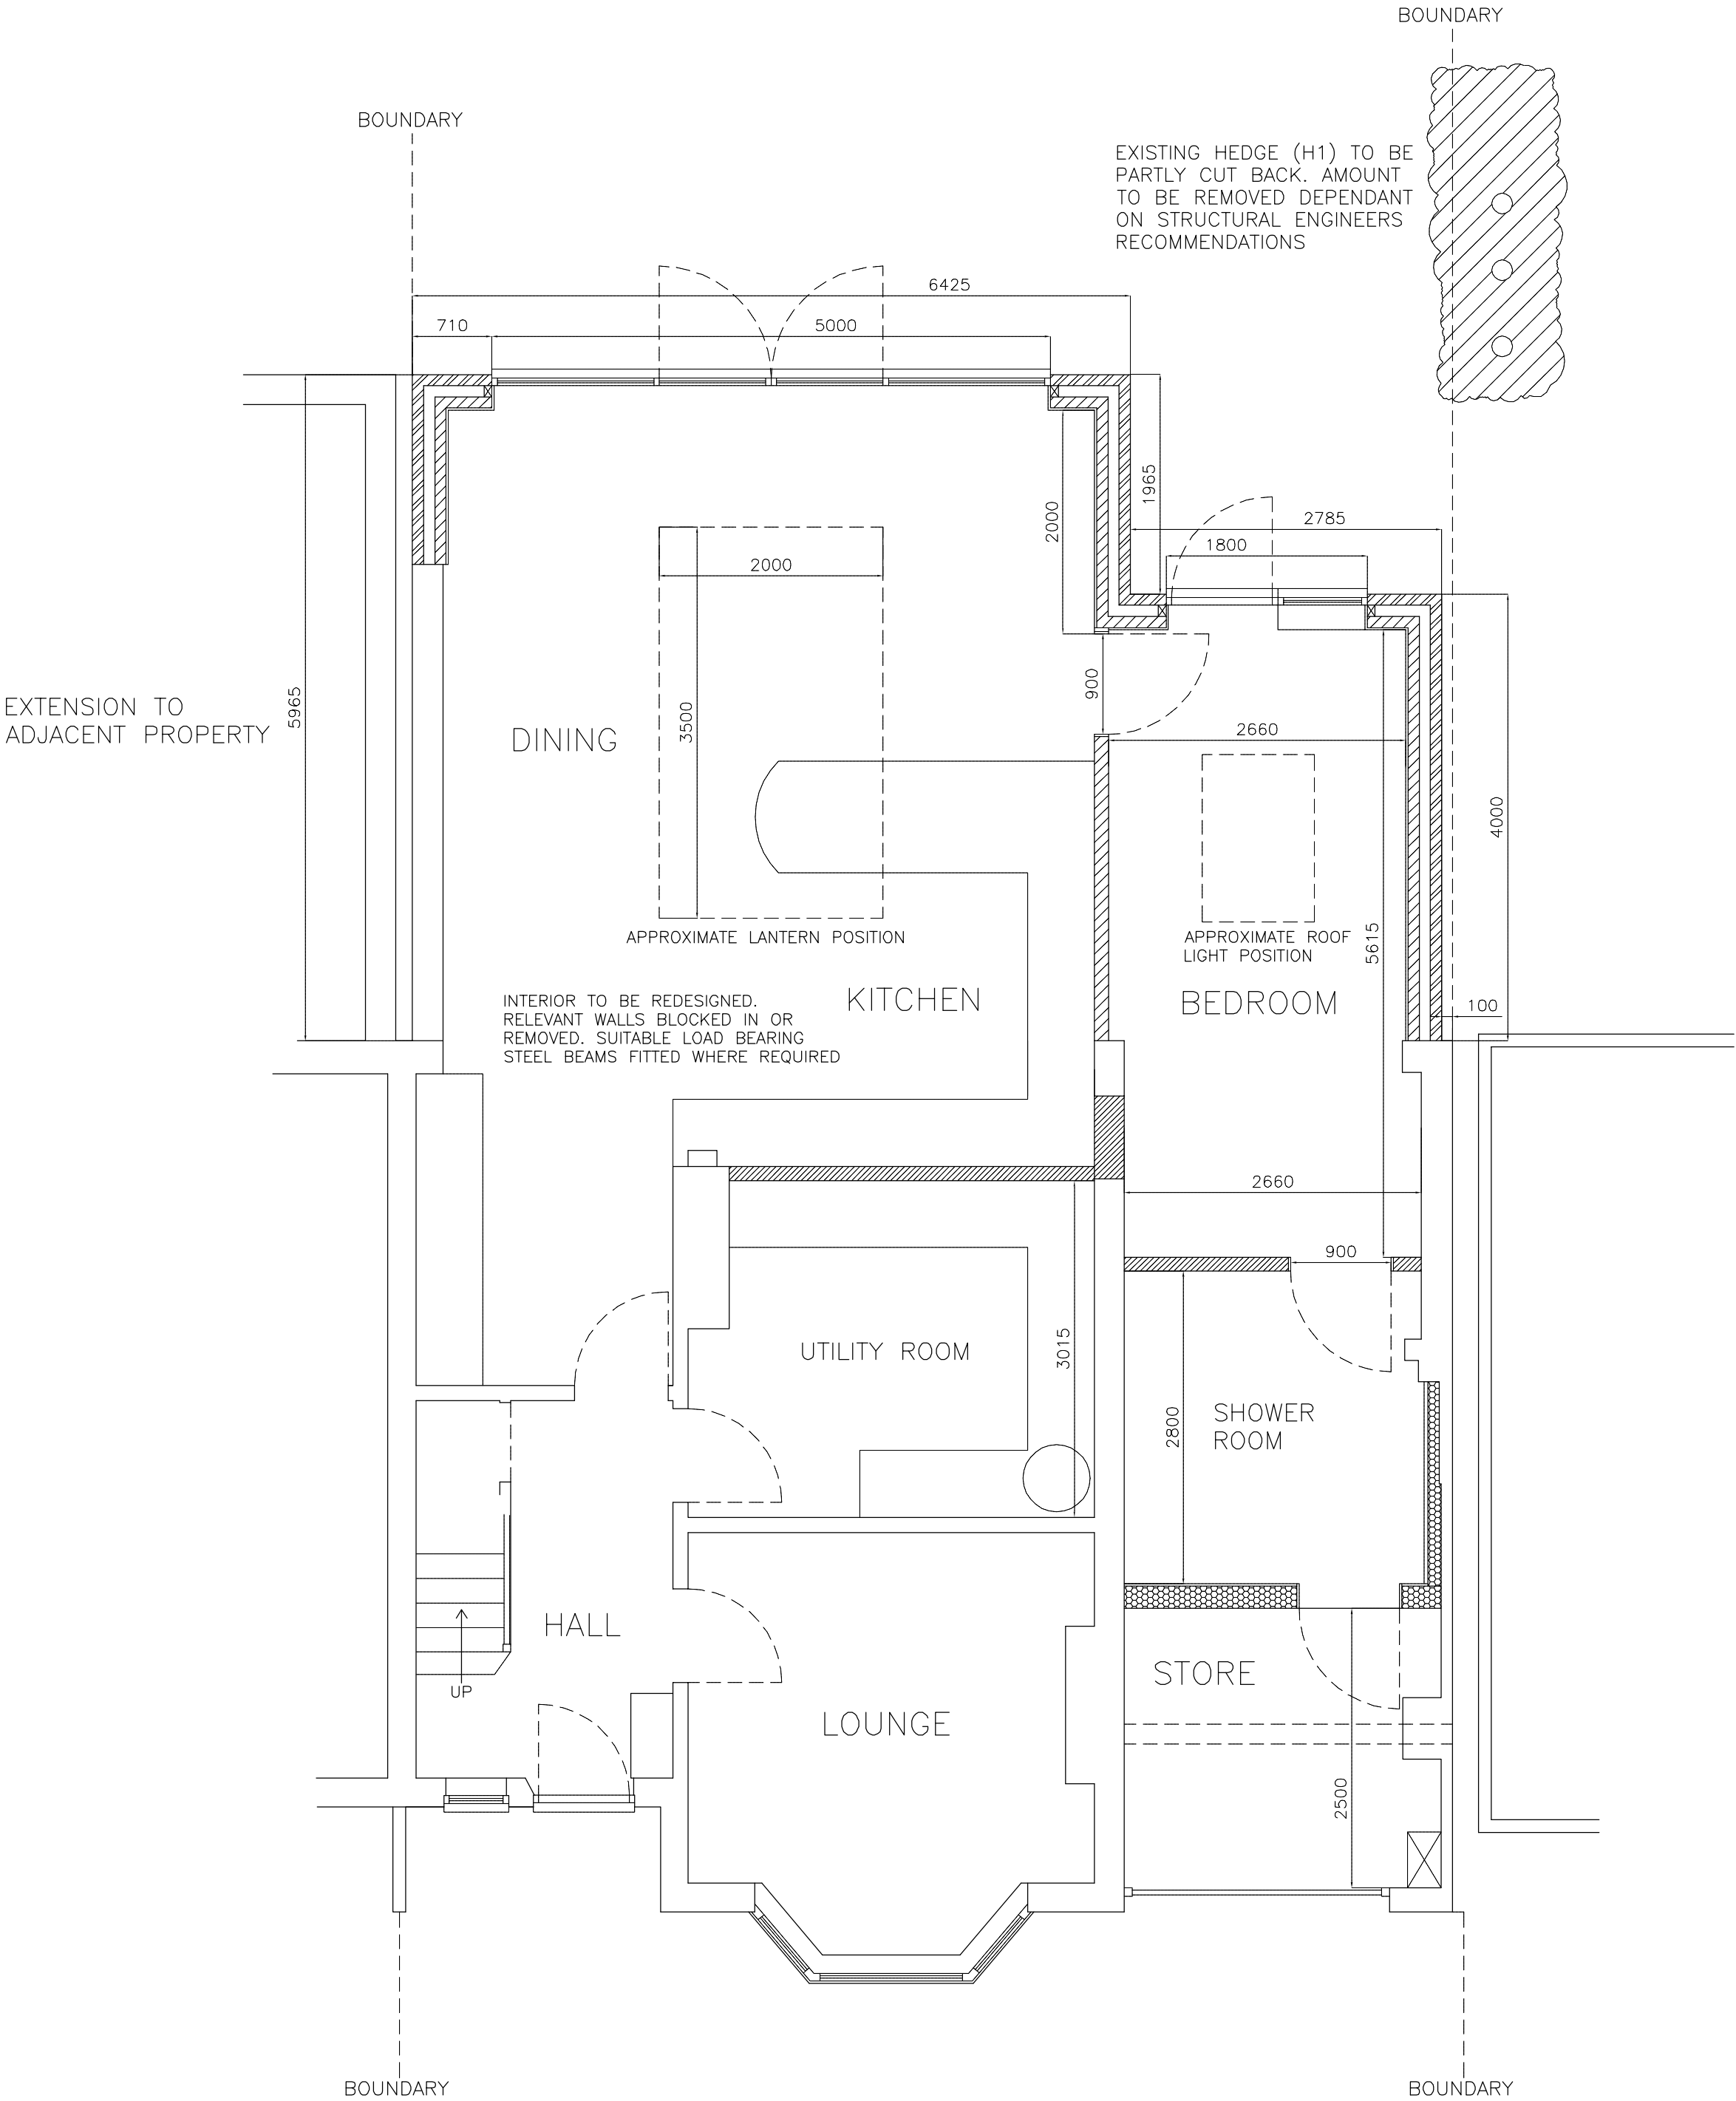

PROPOSED GROUND FLOOR PLAN

SINGLE STOREY REAR EXTENSION

MR AND MRS TANG

42 BUXTON AV CAVERSHAM BERKS RG4 7BU