


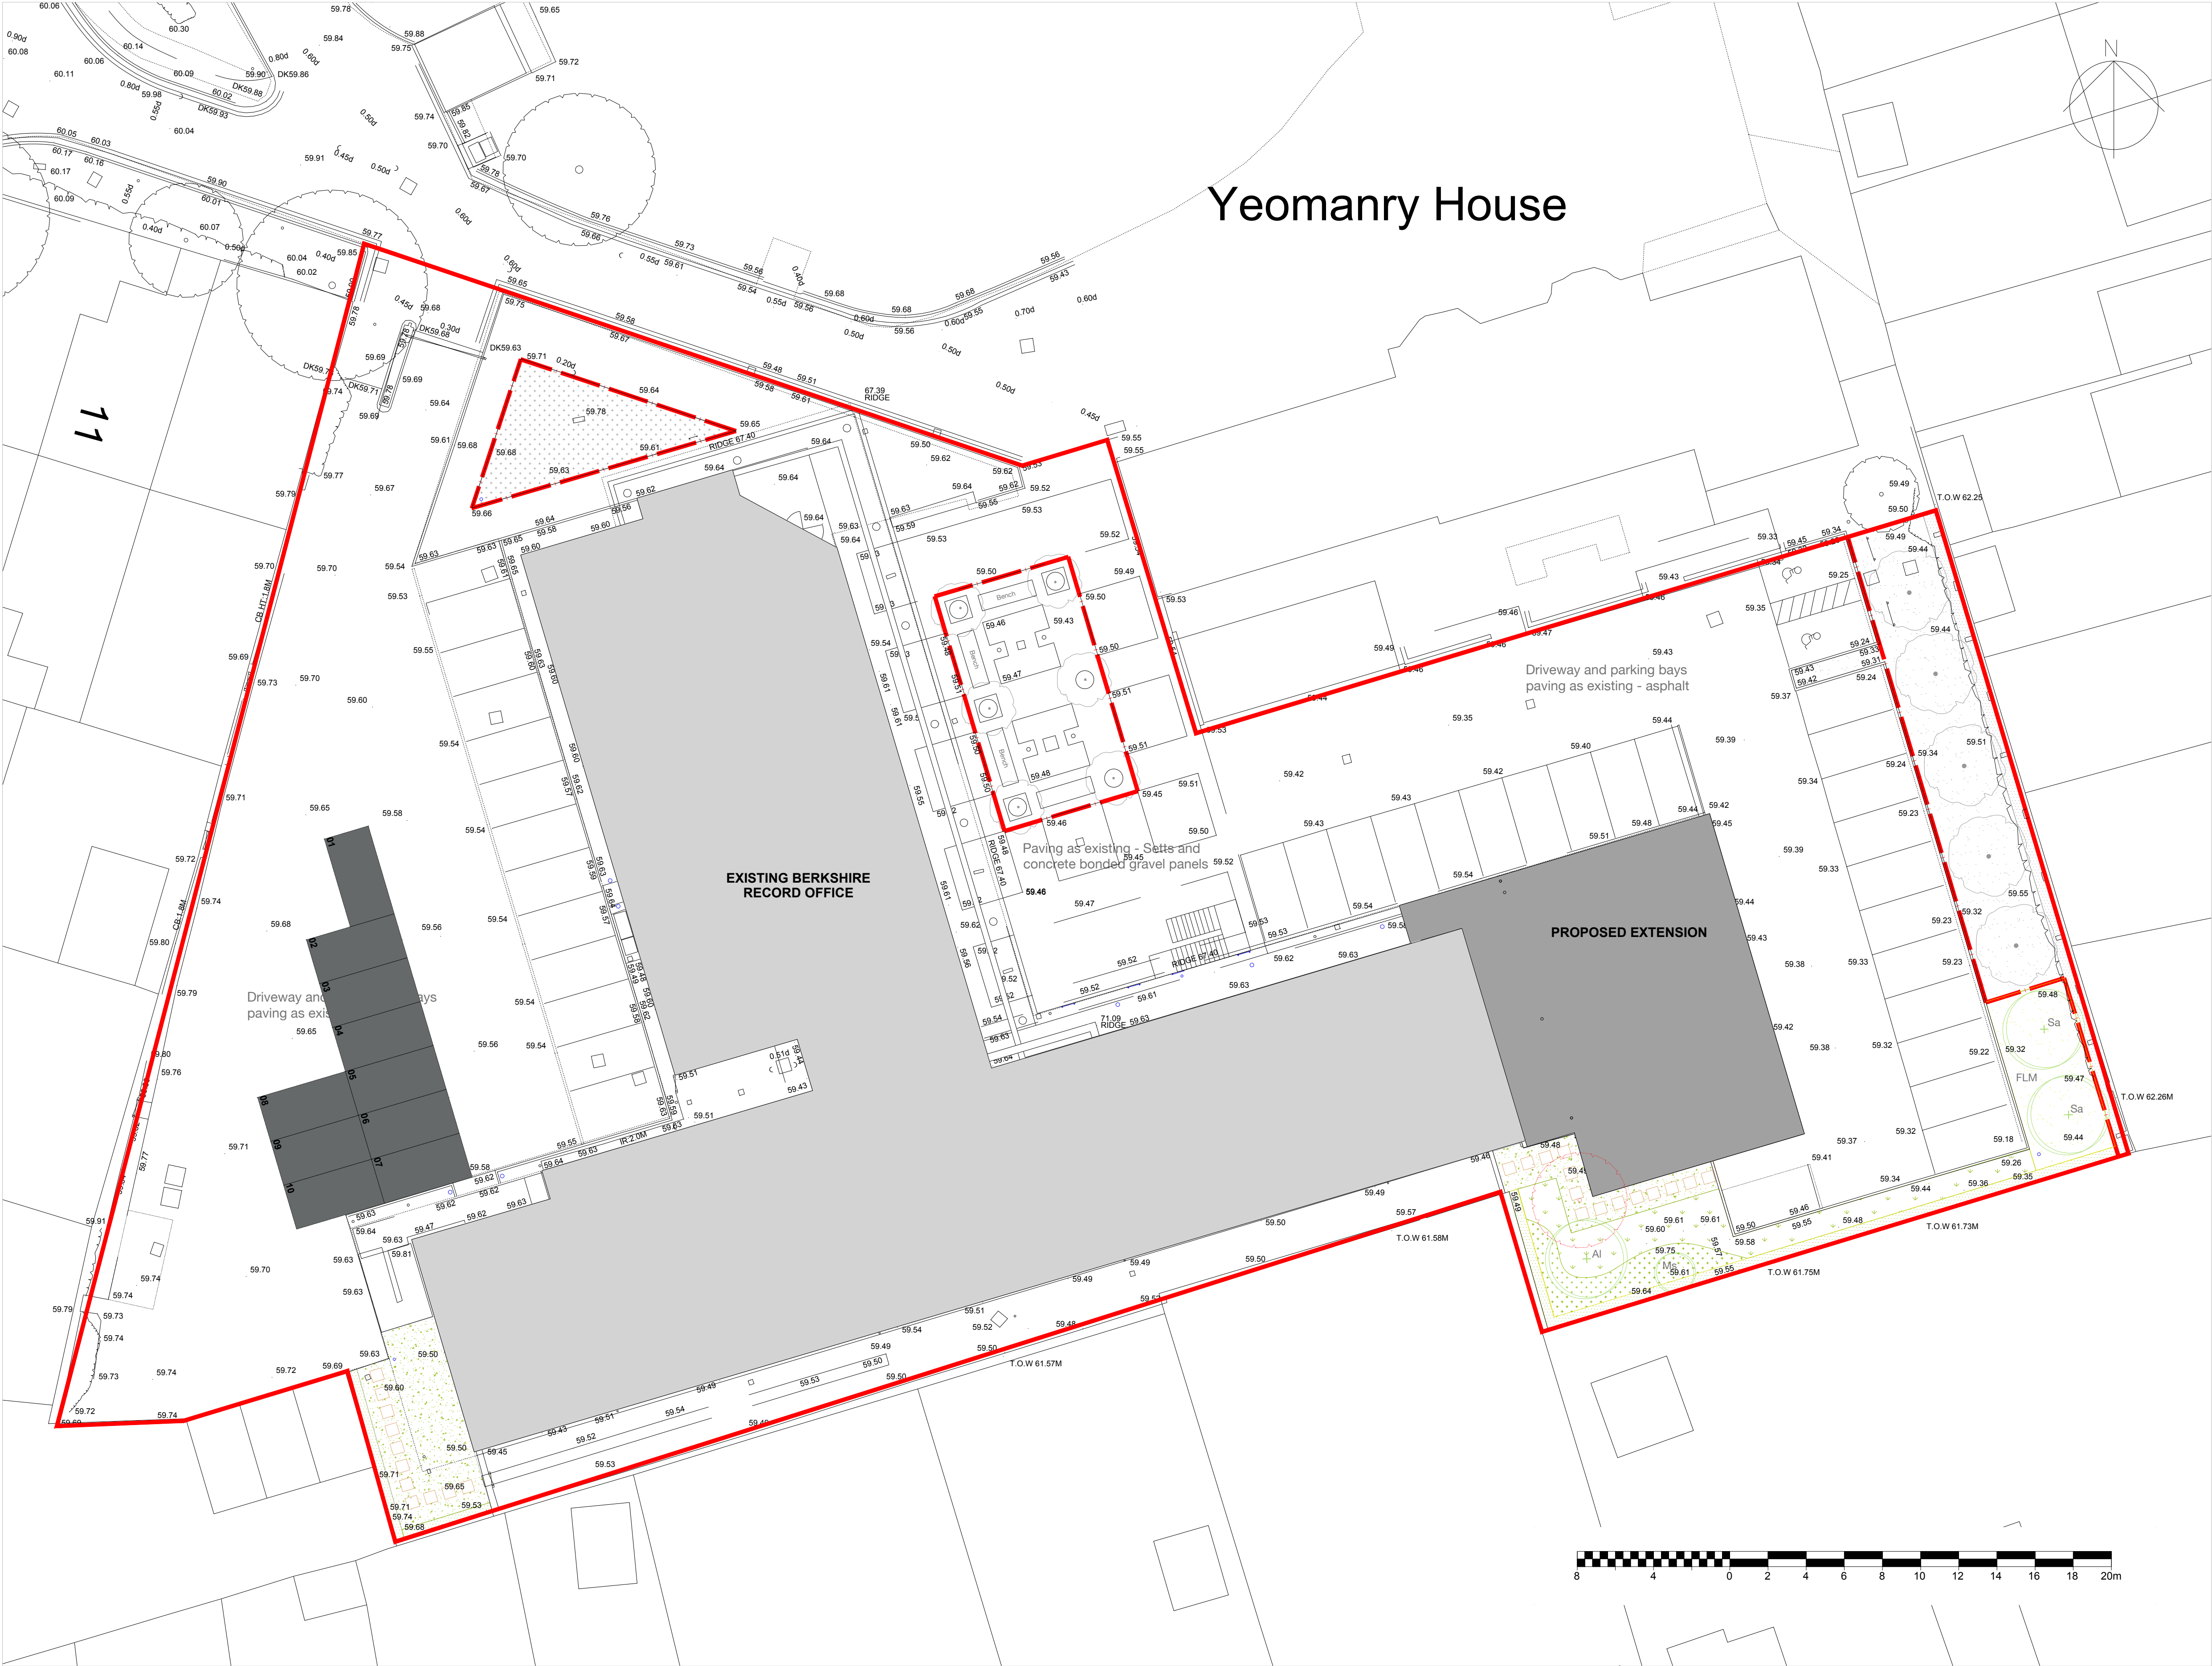

Key

Existing tree

Existing tree to be removed

Existing shrub and perennial planting bed

Existing lawn/wildflower grassland

Existing climbing plants

Proposed shrubs

Proposed climbing plants

Proposed herbaceous perennial plants

Proposed 'stoney meadow'

Proposed tree

Tree protective fencing

Planning application boundary

To be read in conjunction with:
Planting Plan and Schedule - drawing no. d467_002
and Planting Specification - document no. d467.2

