


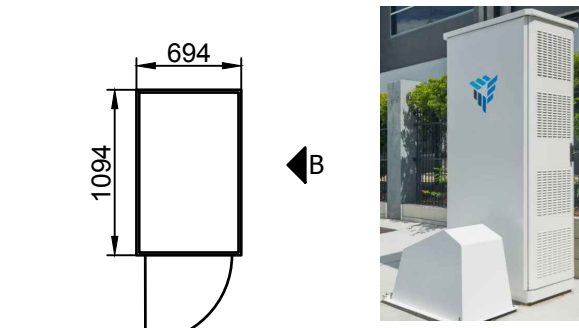
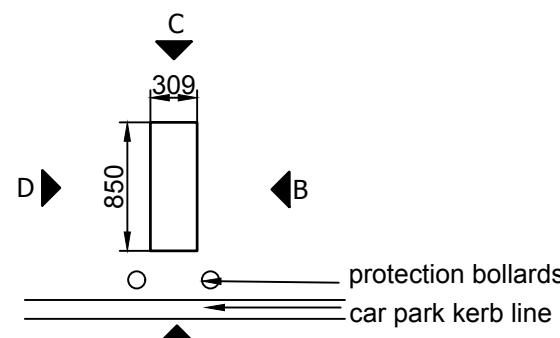
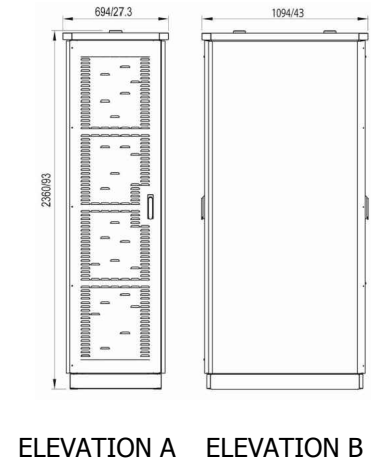


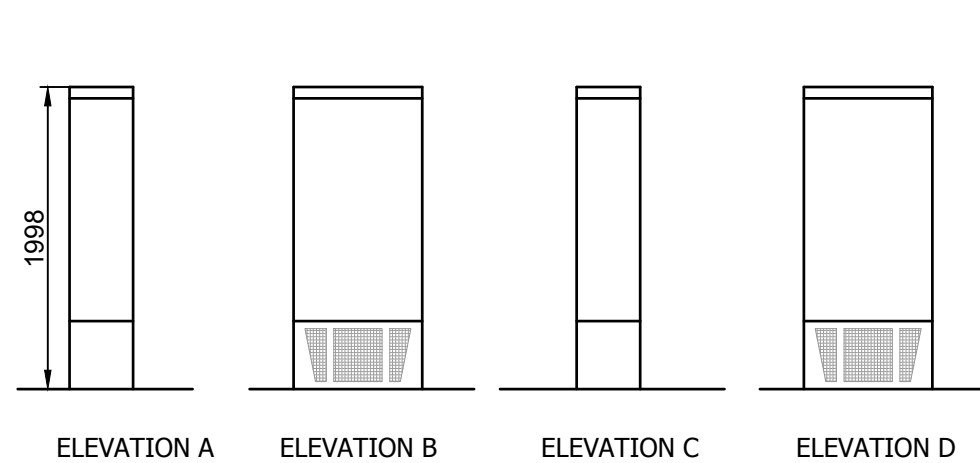


10x CYCLE STORE - DETAILS

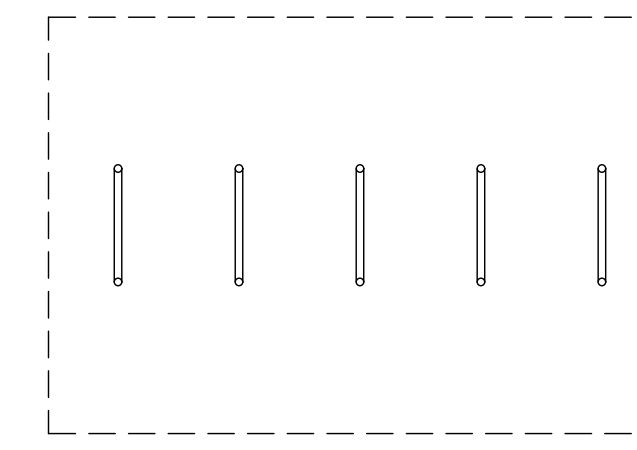


02 | ELECTRIC CHARGING POINTS
SCALE: 1:50

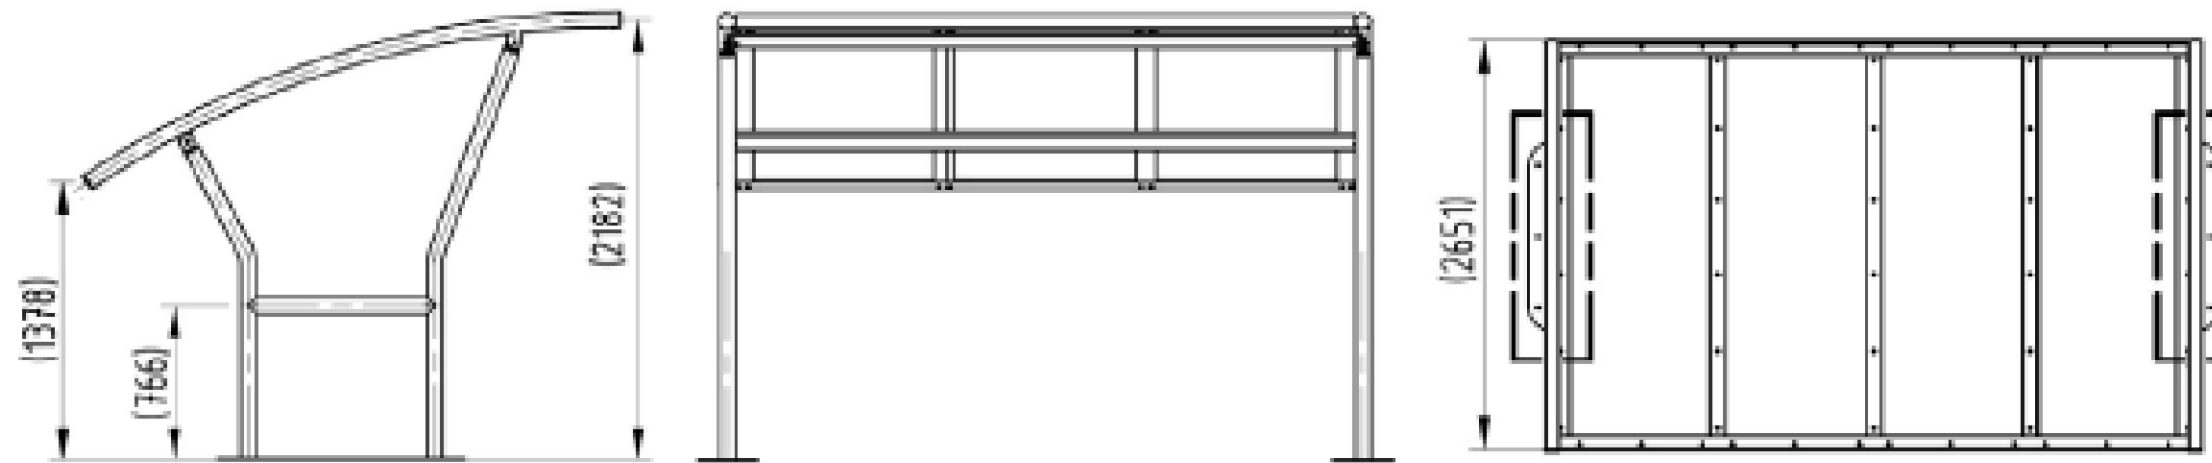


TYPICAL JUMBRELLA AND BARRIERS

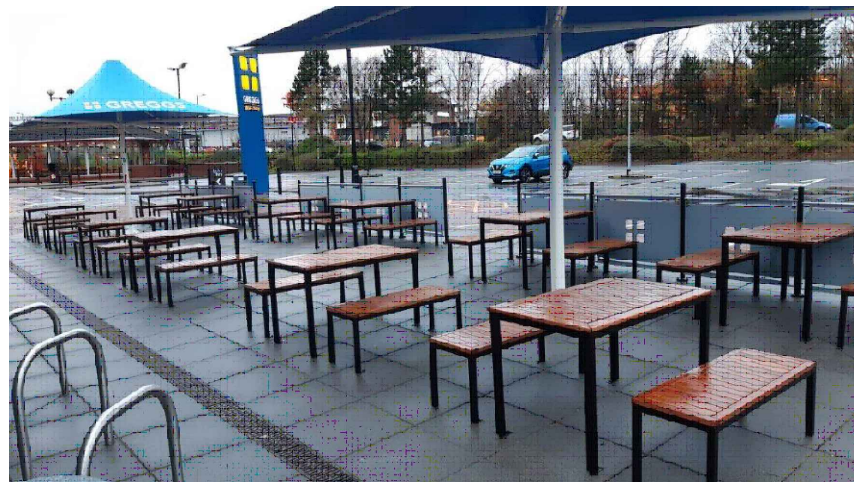



TYPICAL FURNITURE

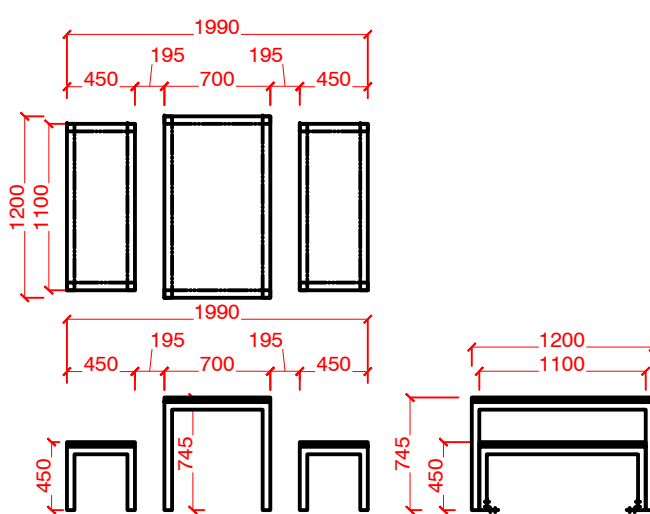


03 | EXTERNAL SITE FURNITURE
SCALE: 1:50

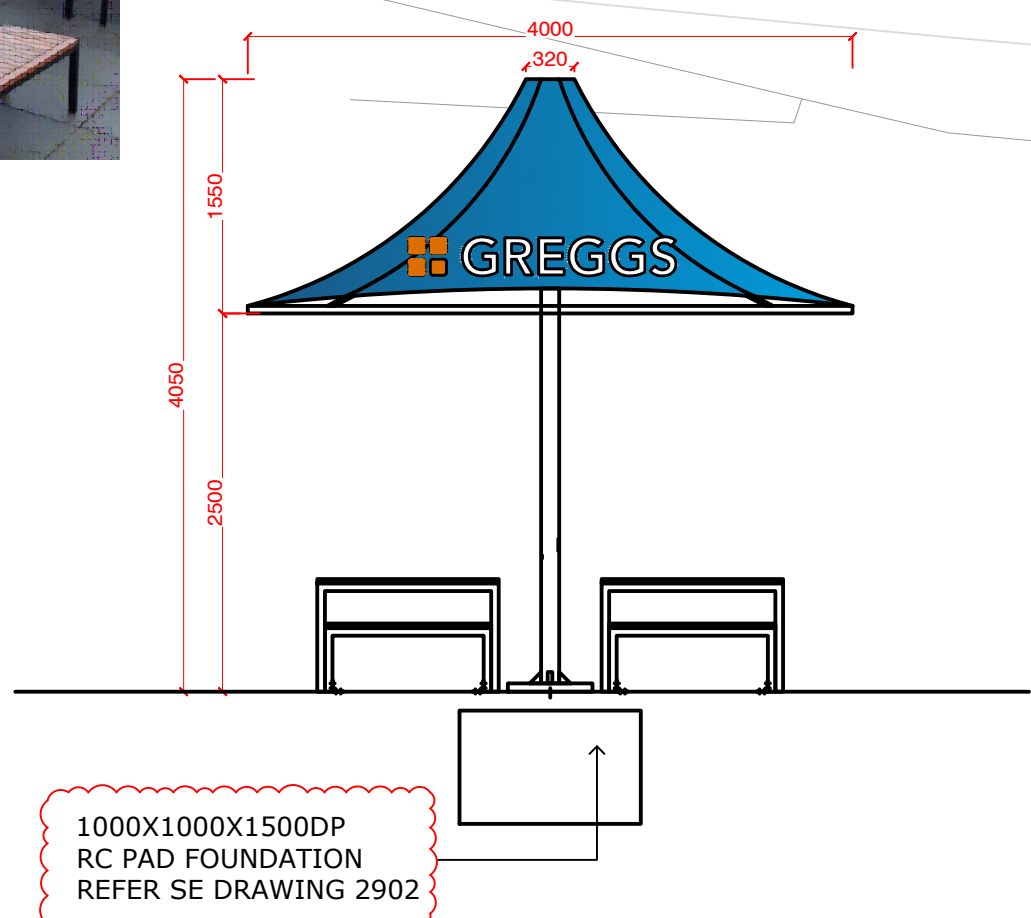



04 | BARRIER AND SPEAKER POST
SCALE: 1:50

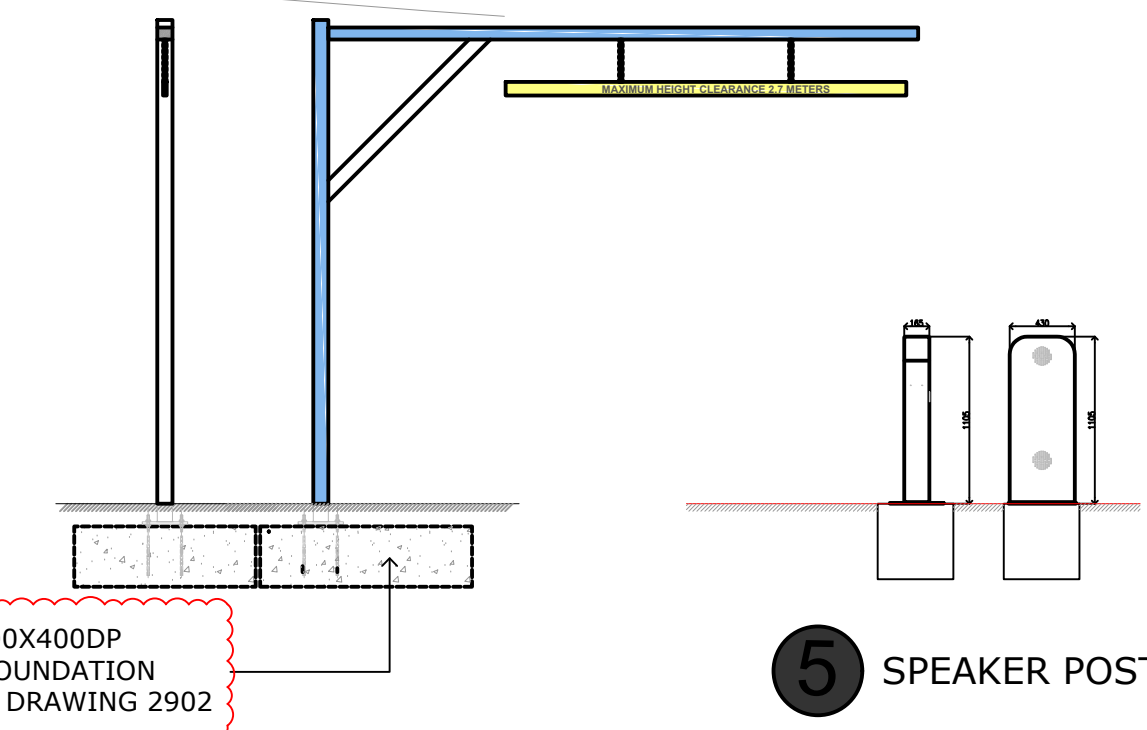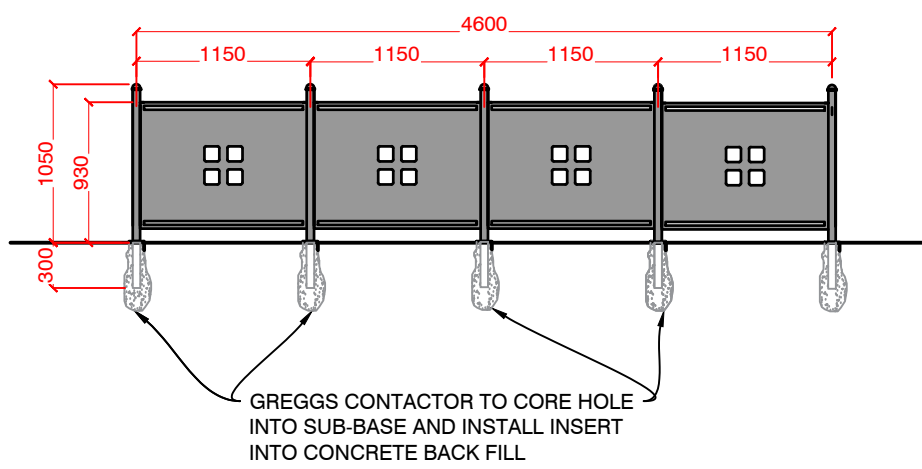



05 | CUSTOMER BIN
SCALE: N.T.S

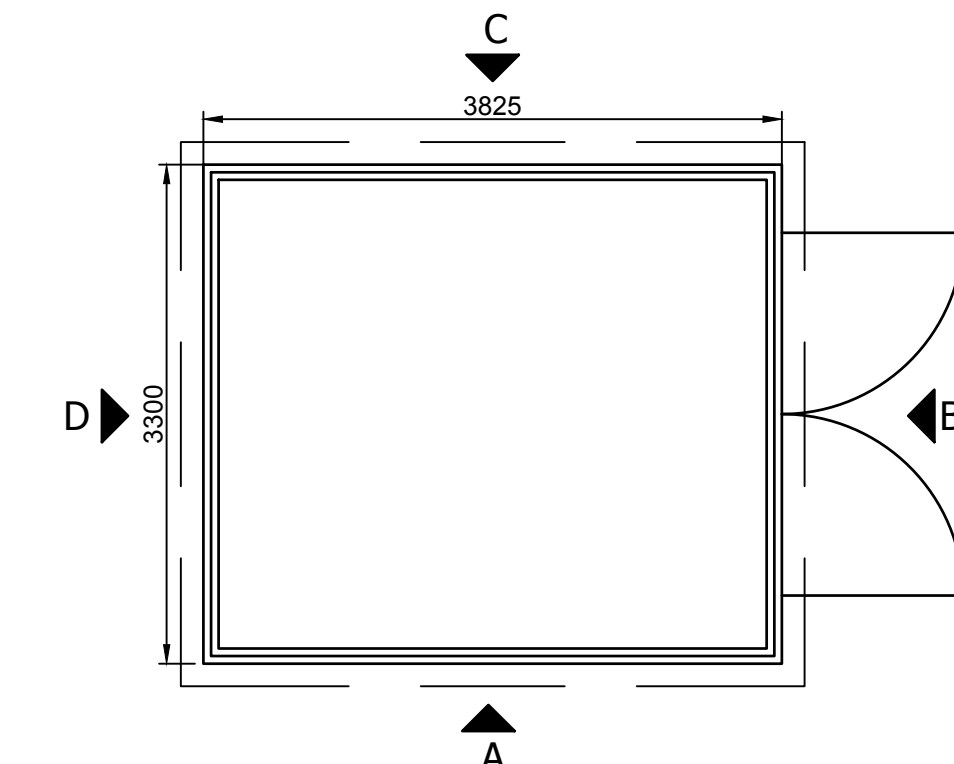

06 | SUB STATION
SCALE: 1:50

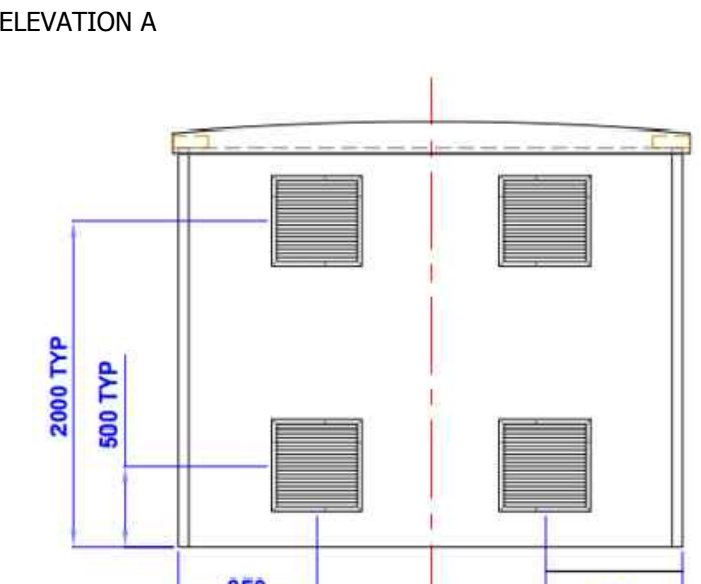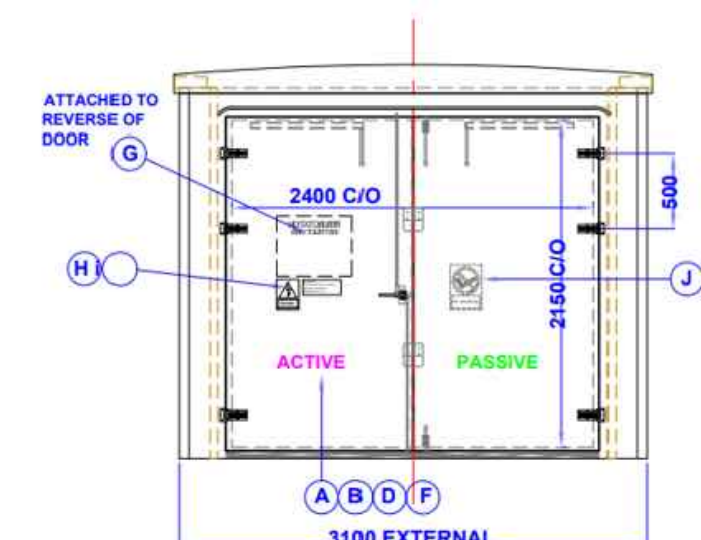

07 | CYCLE SHELTER
SCALE: 1:50

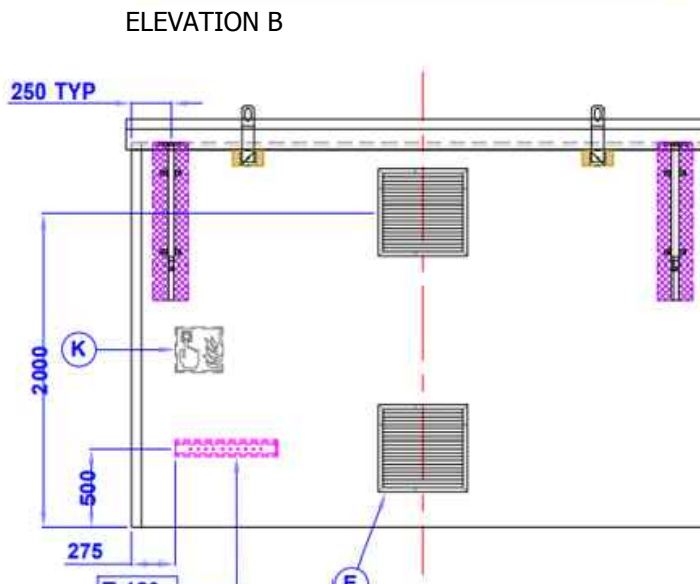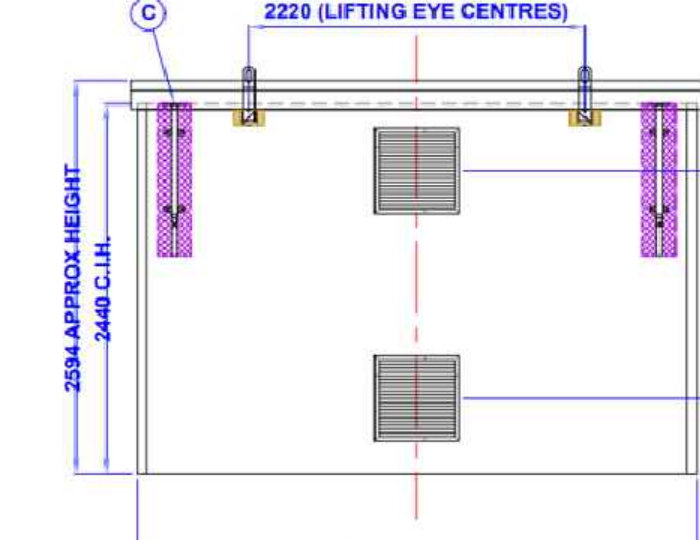

REV	DATE	DESCRIPTION	BY	CHK
D	10.08.24	Minor amendments based on Greggs comments	FM	RS
C	05.07.24	Second Construction Issue	FM	RS
B	29.05.24	Updated to Construction Issue	FM	RS
A	10.04.24	General update for Tender Issue	FM	RS

CONSTRUCTION

DB3

LEEDS

4th Floor, 10 South Parade, Leeds LS1 5QS.
T: 0113 244 6931 www.db3group.com

CLIENT
GREENE KING

PROJECT
George and Dragon Redevelopment
Bath Road, Reading, RG30 2HA

TITLE
Proposed Site Furniture

CREATION DATE	SCALE	APP	SUIT
Jan 2024	@ A1 1:200 / 1:50	FM	RS
SHEET NO.	REVISION	BY	CHK
16854 - DB3 - B01 - 00 - DR - A - 90-010	D	FM	RS

DO NOT SCALE FROM THIS DRAWING. WORK ONLY TO THE PRINTED DIMENSIONS.