


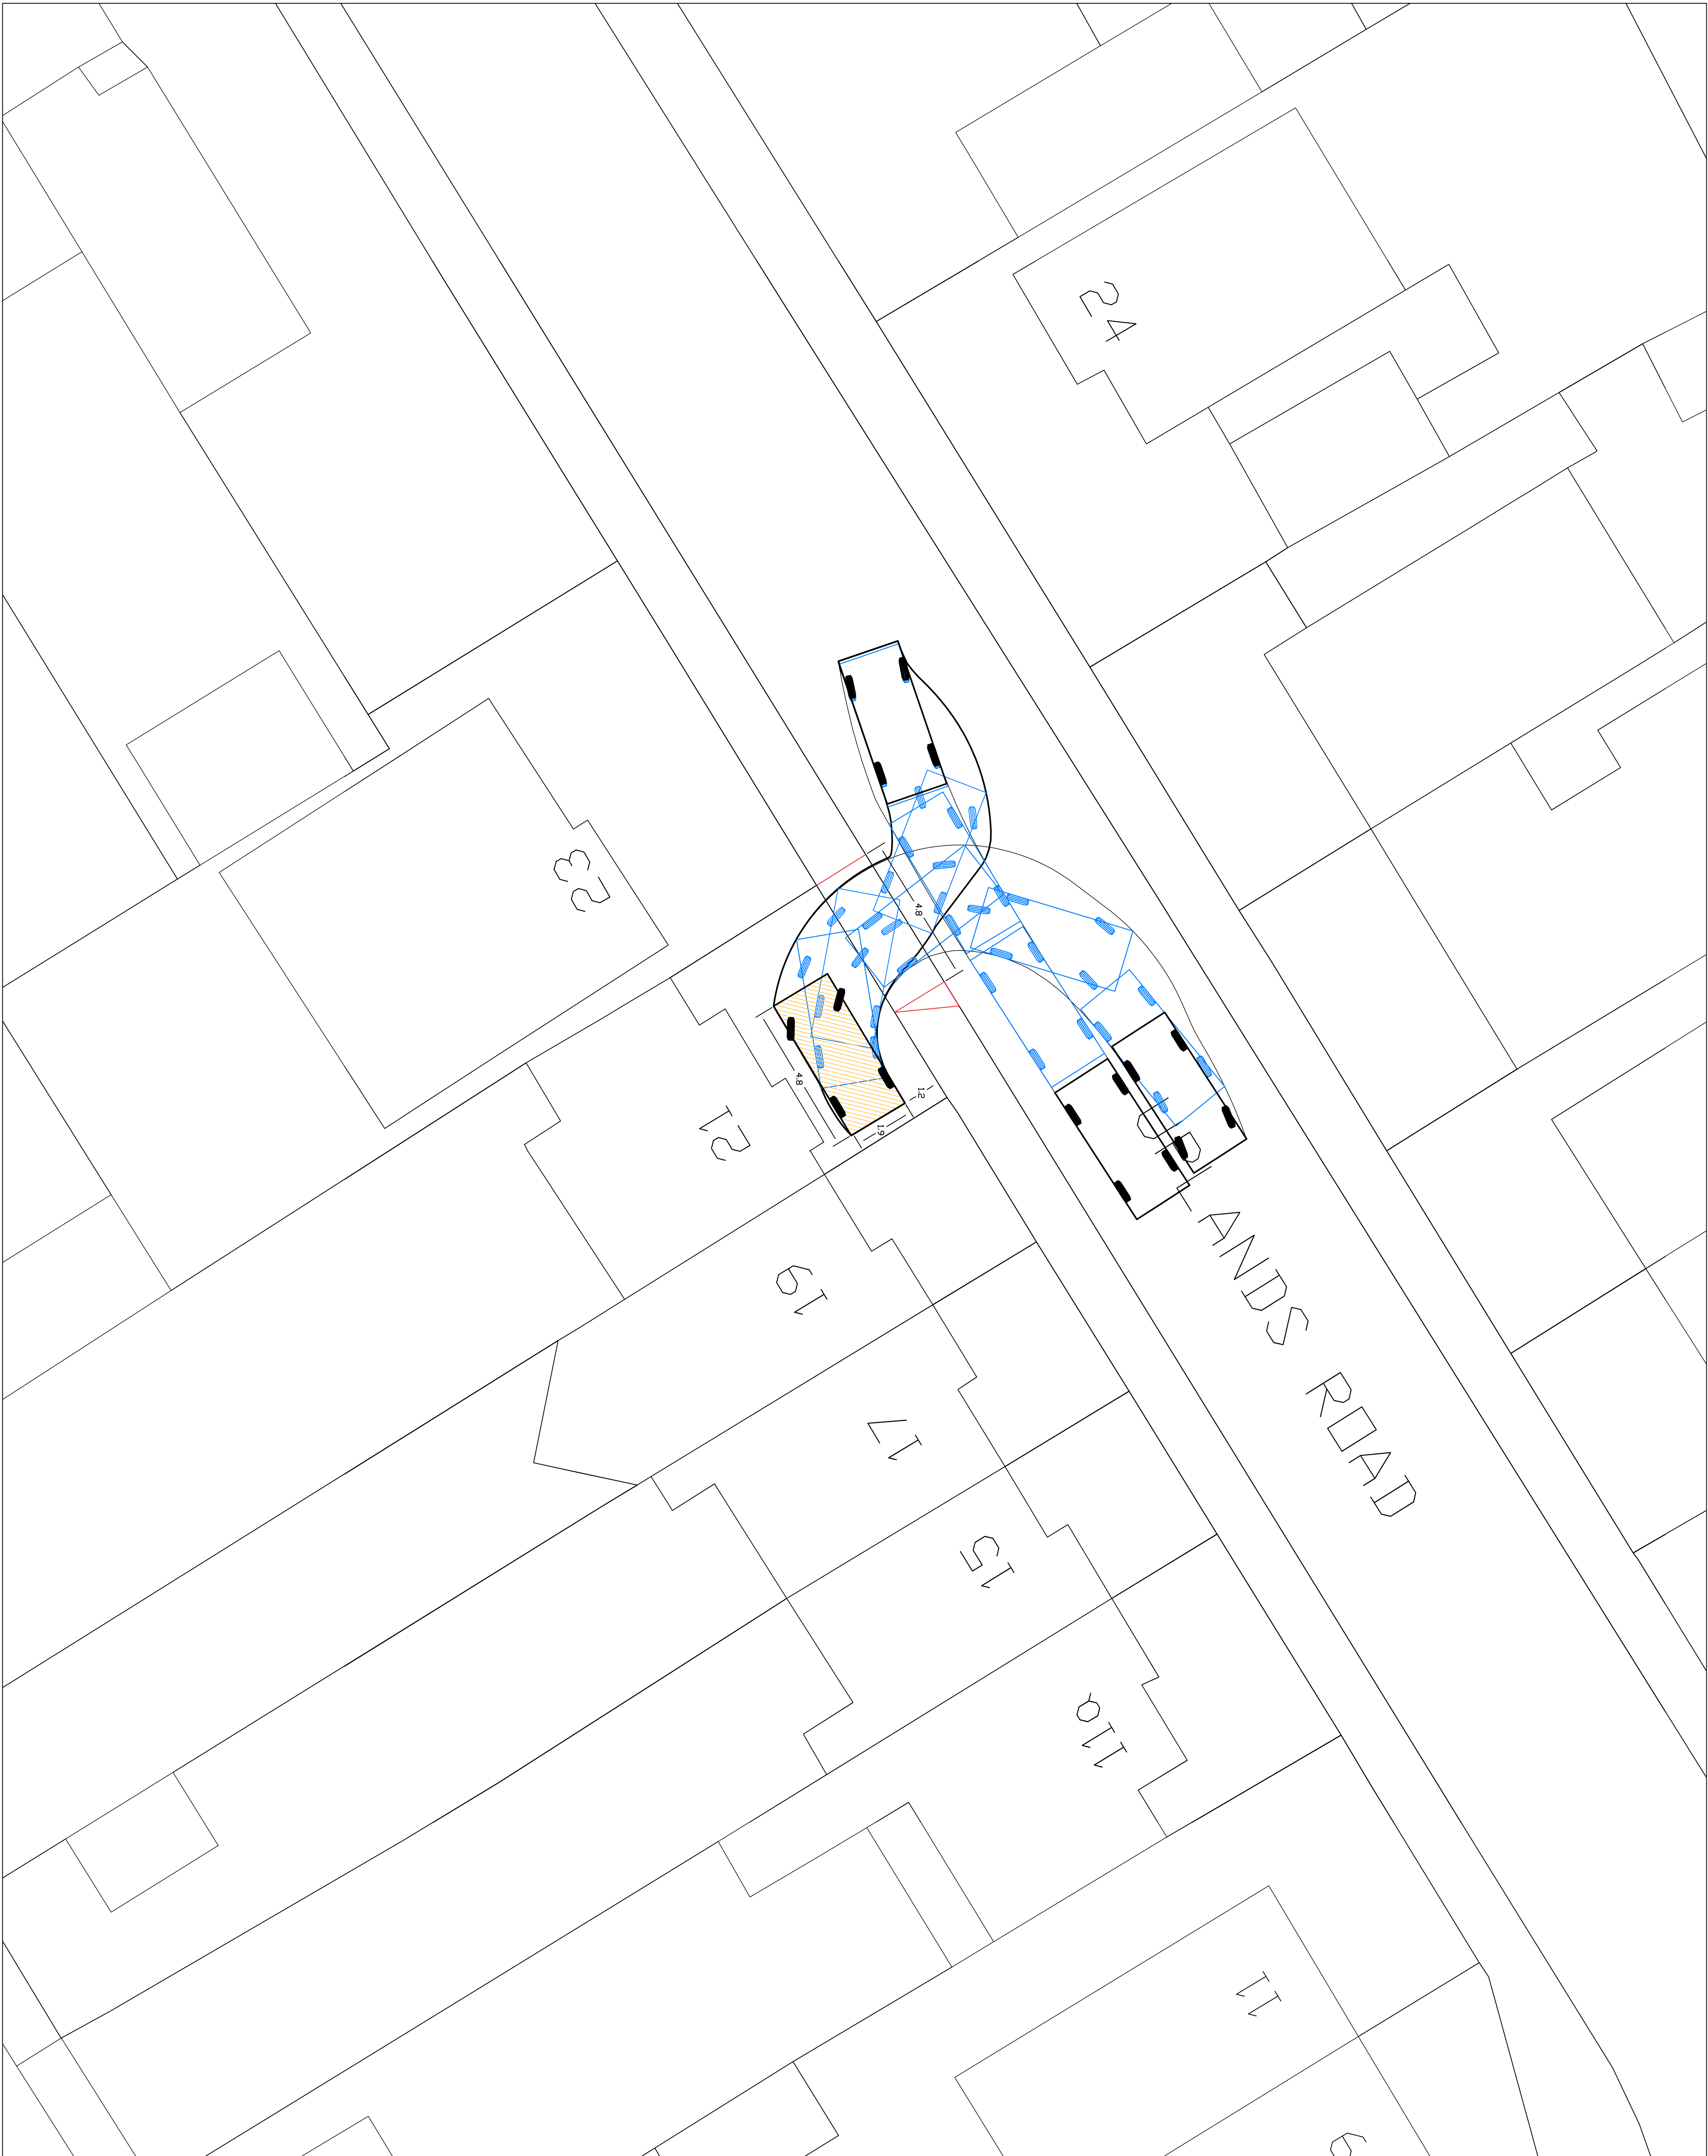

1:0 05/06/25 ISSUED FOR PLANNING APPROVAL LY

LY MEP

BUILDING SERVICES CONSULTANTS

LY MEP BUILDING SERVICES CONSULTANTS LIMITED
UNIT A - BRIDGE PARK - REDDING ROAD - ARBONFIELD - RG2 9HT
Email: luo.yates@lymep.co.uk - Tel: 07917 701057

Project
21 Upland21, Uplands Road, RG47JG

Project Name
21, Uplands Road, RG47JG

Title
21, Uplands Road, RG47JG

Tracking Diagram

Discipline
ARCHITECTURAL

Project Phase
PLANNING

Drawing Originator
LY MEP BSCS

Checked By
L. YATES

Approved By
L. YATES

Checked Date
05/06/2025

Approval Date
05/06/2025

Drawn By
L. YATES

Drawn Date
05/06/2025

Scale
1:100

Originator's ID No
10001

Drawing No
2025-001

Revision
1.0