


ALL DIMENSIONS ARE IN MILLIMETERS UNLESS OTHERWISE STATED
DO NOT SCALE FROM THIS DRAWING

GENERAL NOTES

DRAFT ISSUE:
DRAWING SHOWING INDICATIVE CABLE ROUTES
ONLY.

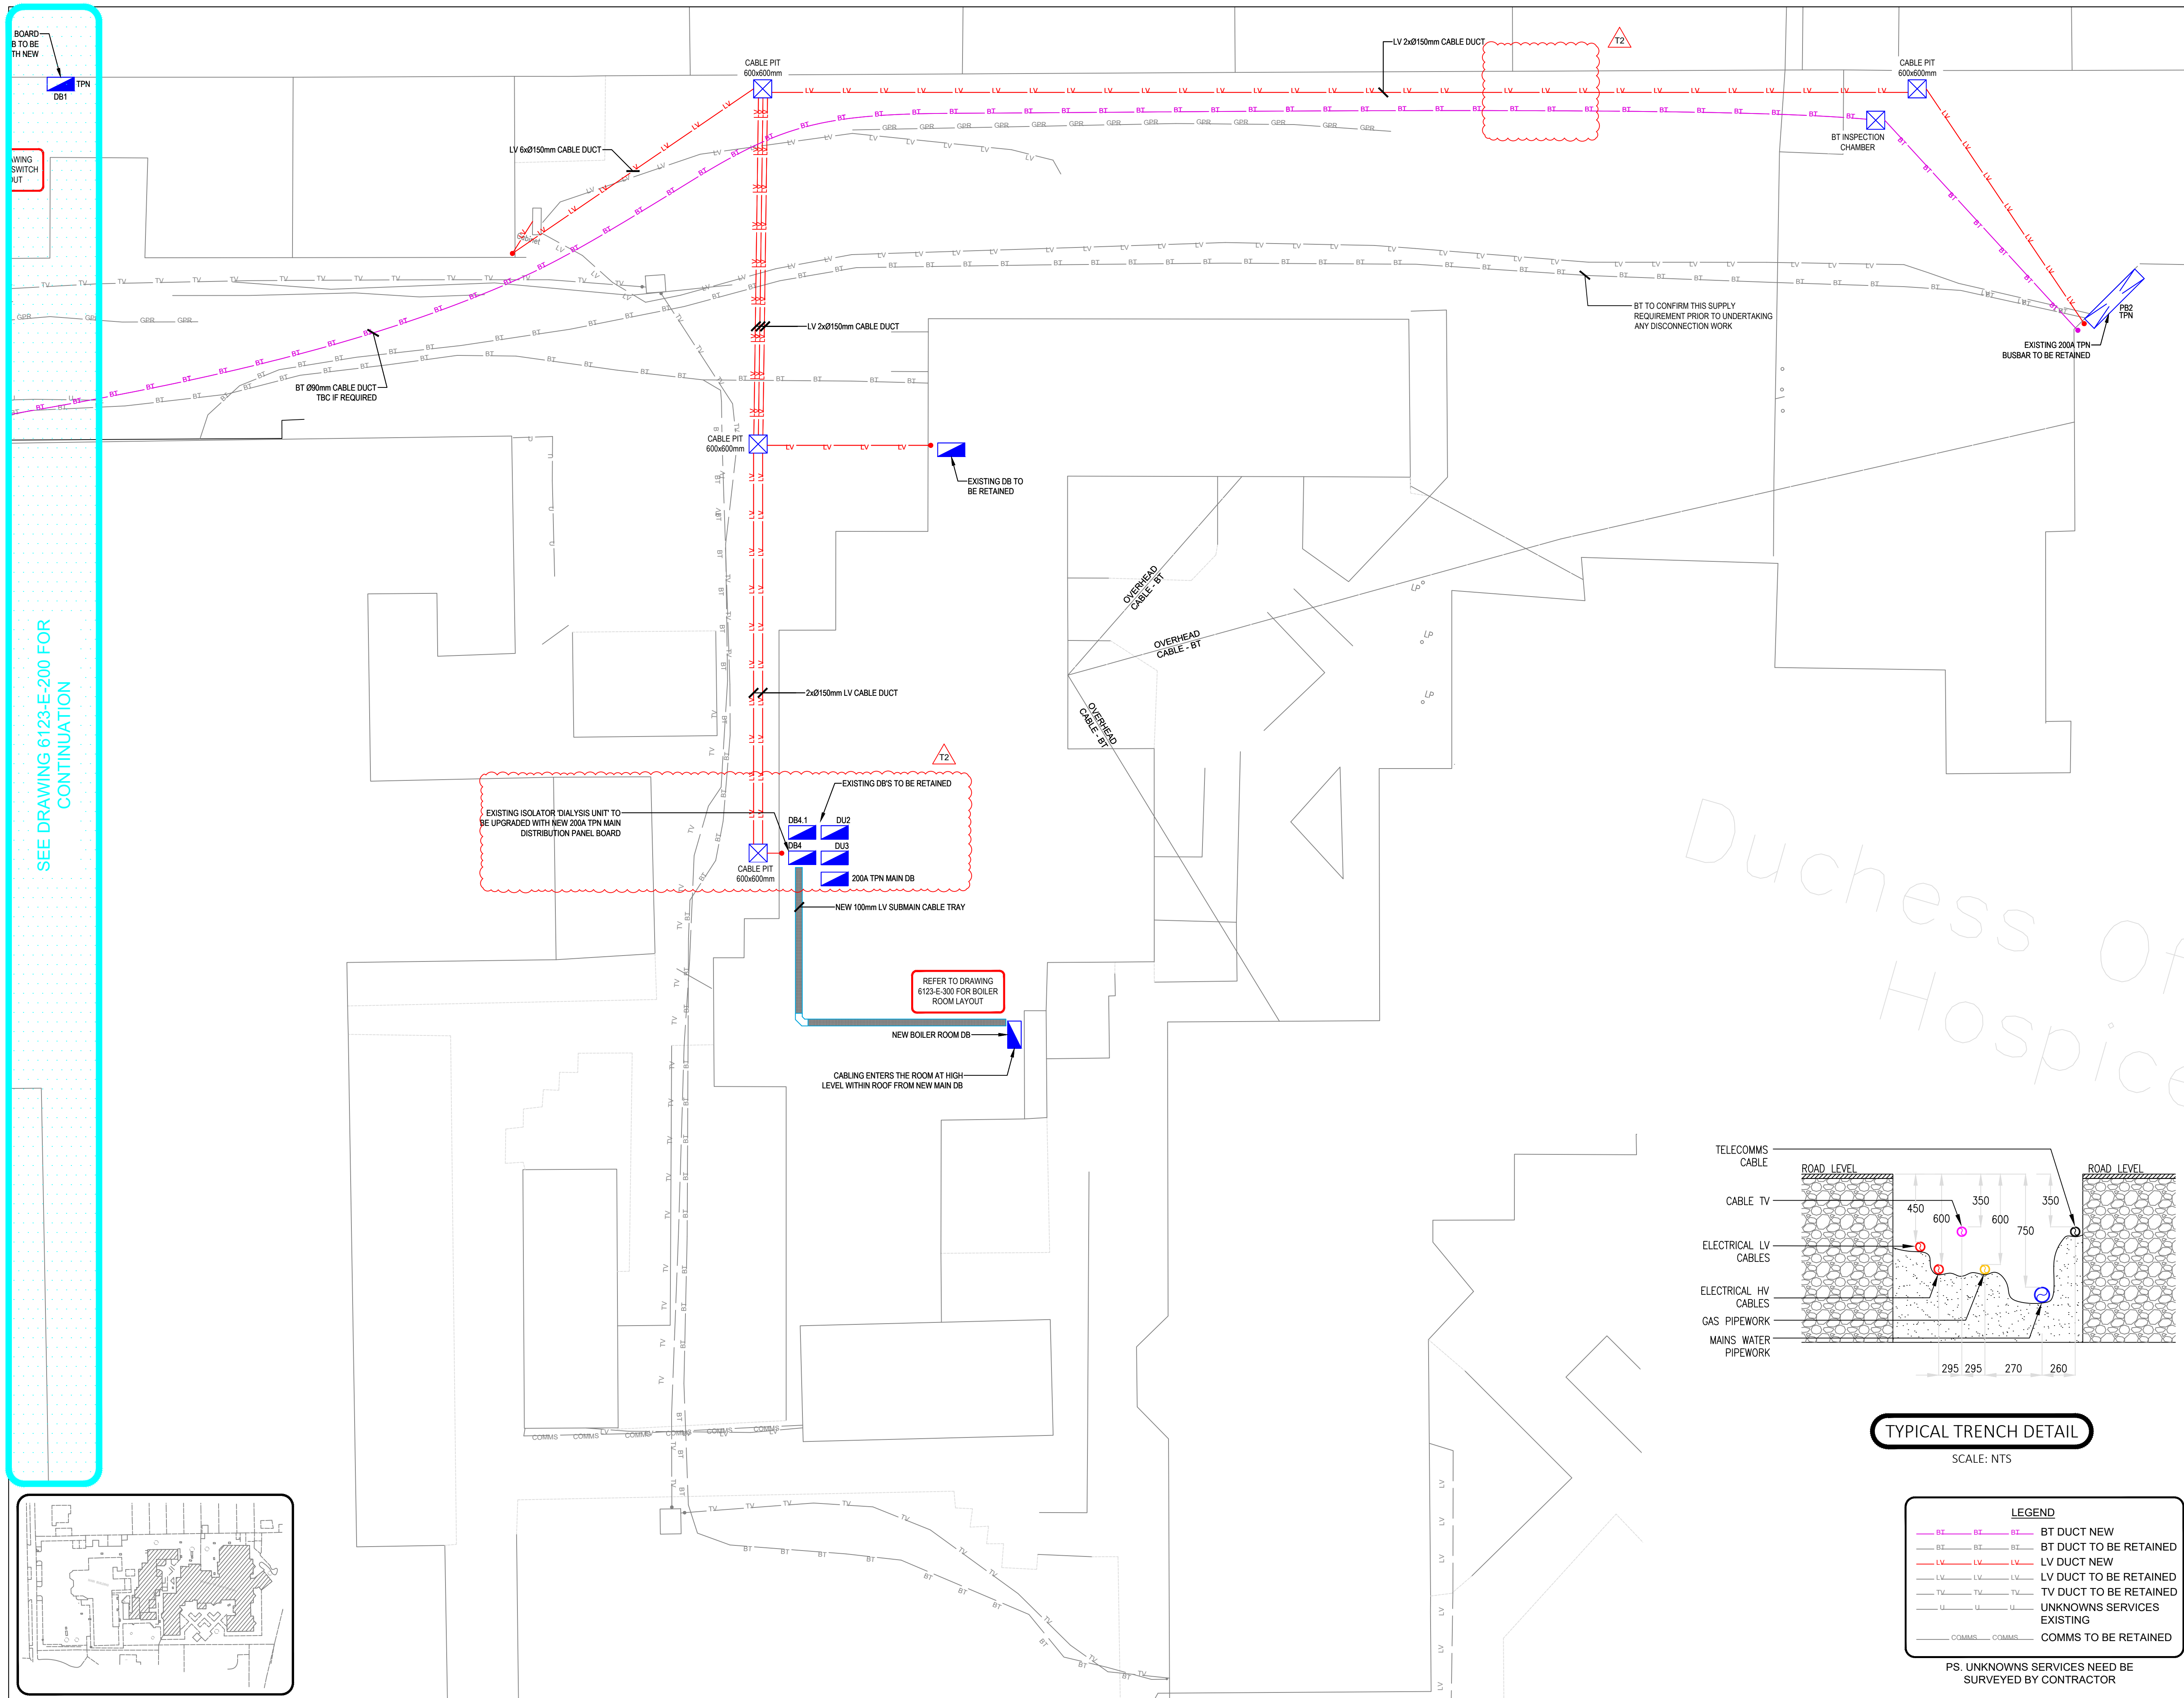

TENDER

T2	TENDER ISSUE	22.09.21	CDB
T1	TENDER ISSUE	24.08.21	CDB
Rev	Description	Date	Checked

AMENDMENT RECORD



GLJ Design Services Limited,
Chartered Building Services Engineers,
37 High Street, Totton, Southampton, SO40 9HL.
07511 004818
gary@gljdesign.co.uk
www.gljdesign.co.uk



Tollgate Estates, Stanbridge Earls,
Romsey SO51 0HE
t: 01794 511255
www.studiofourarchitects.com

Project:
DELLWOOD HOSPITAL READING
22 LIEBENROOD RD
READING
RG30 2DX

Drawing Title:
DELLWOOD HOSPITAL
PROPOSED EXTERNAL
SIDEWIDE SERVICES
SHEET 02

Project Manager: L. WARREN	Engineer: C. DEL BARCO
-------------------------------	---------------------------

Engineer:
C. DEL BARCO

Scale:
1:100@A1

Drawn:
JPG

Date: JULY 2021

Architect

Sheet Size:
A1

Checked

Date: JULY 2021

Drawing

6123-E-201

Revision:	T1	T2	
-----------	----	----	--