





Front (S.E.) Elevation - 1:100




Side (S.W.) Elevation - 1:100

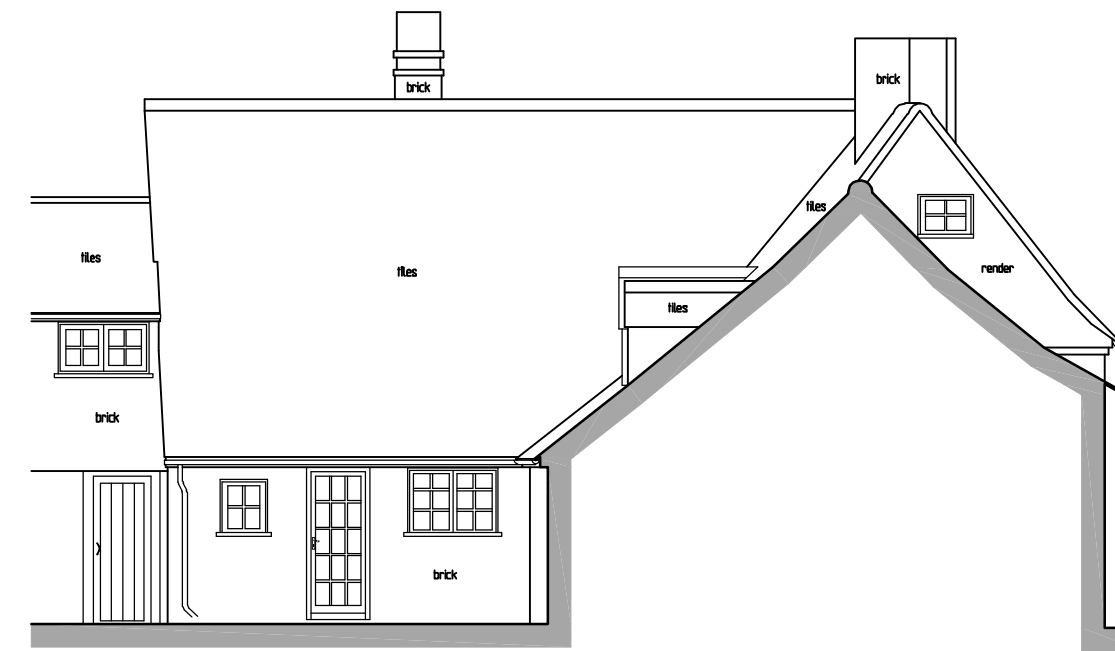

Rear (N.W.) Elevation - 1:100

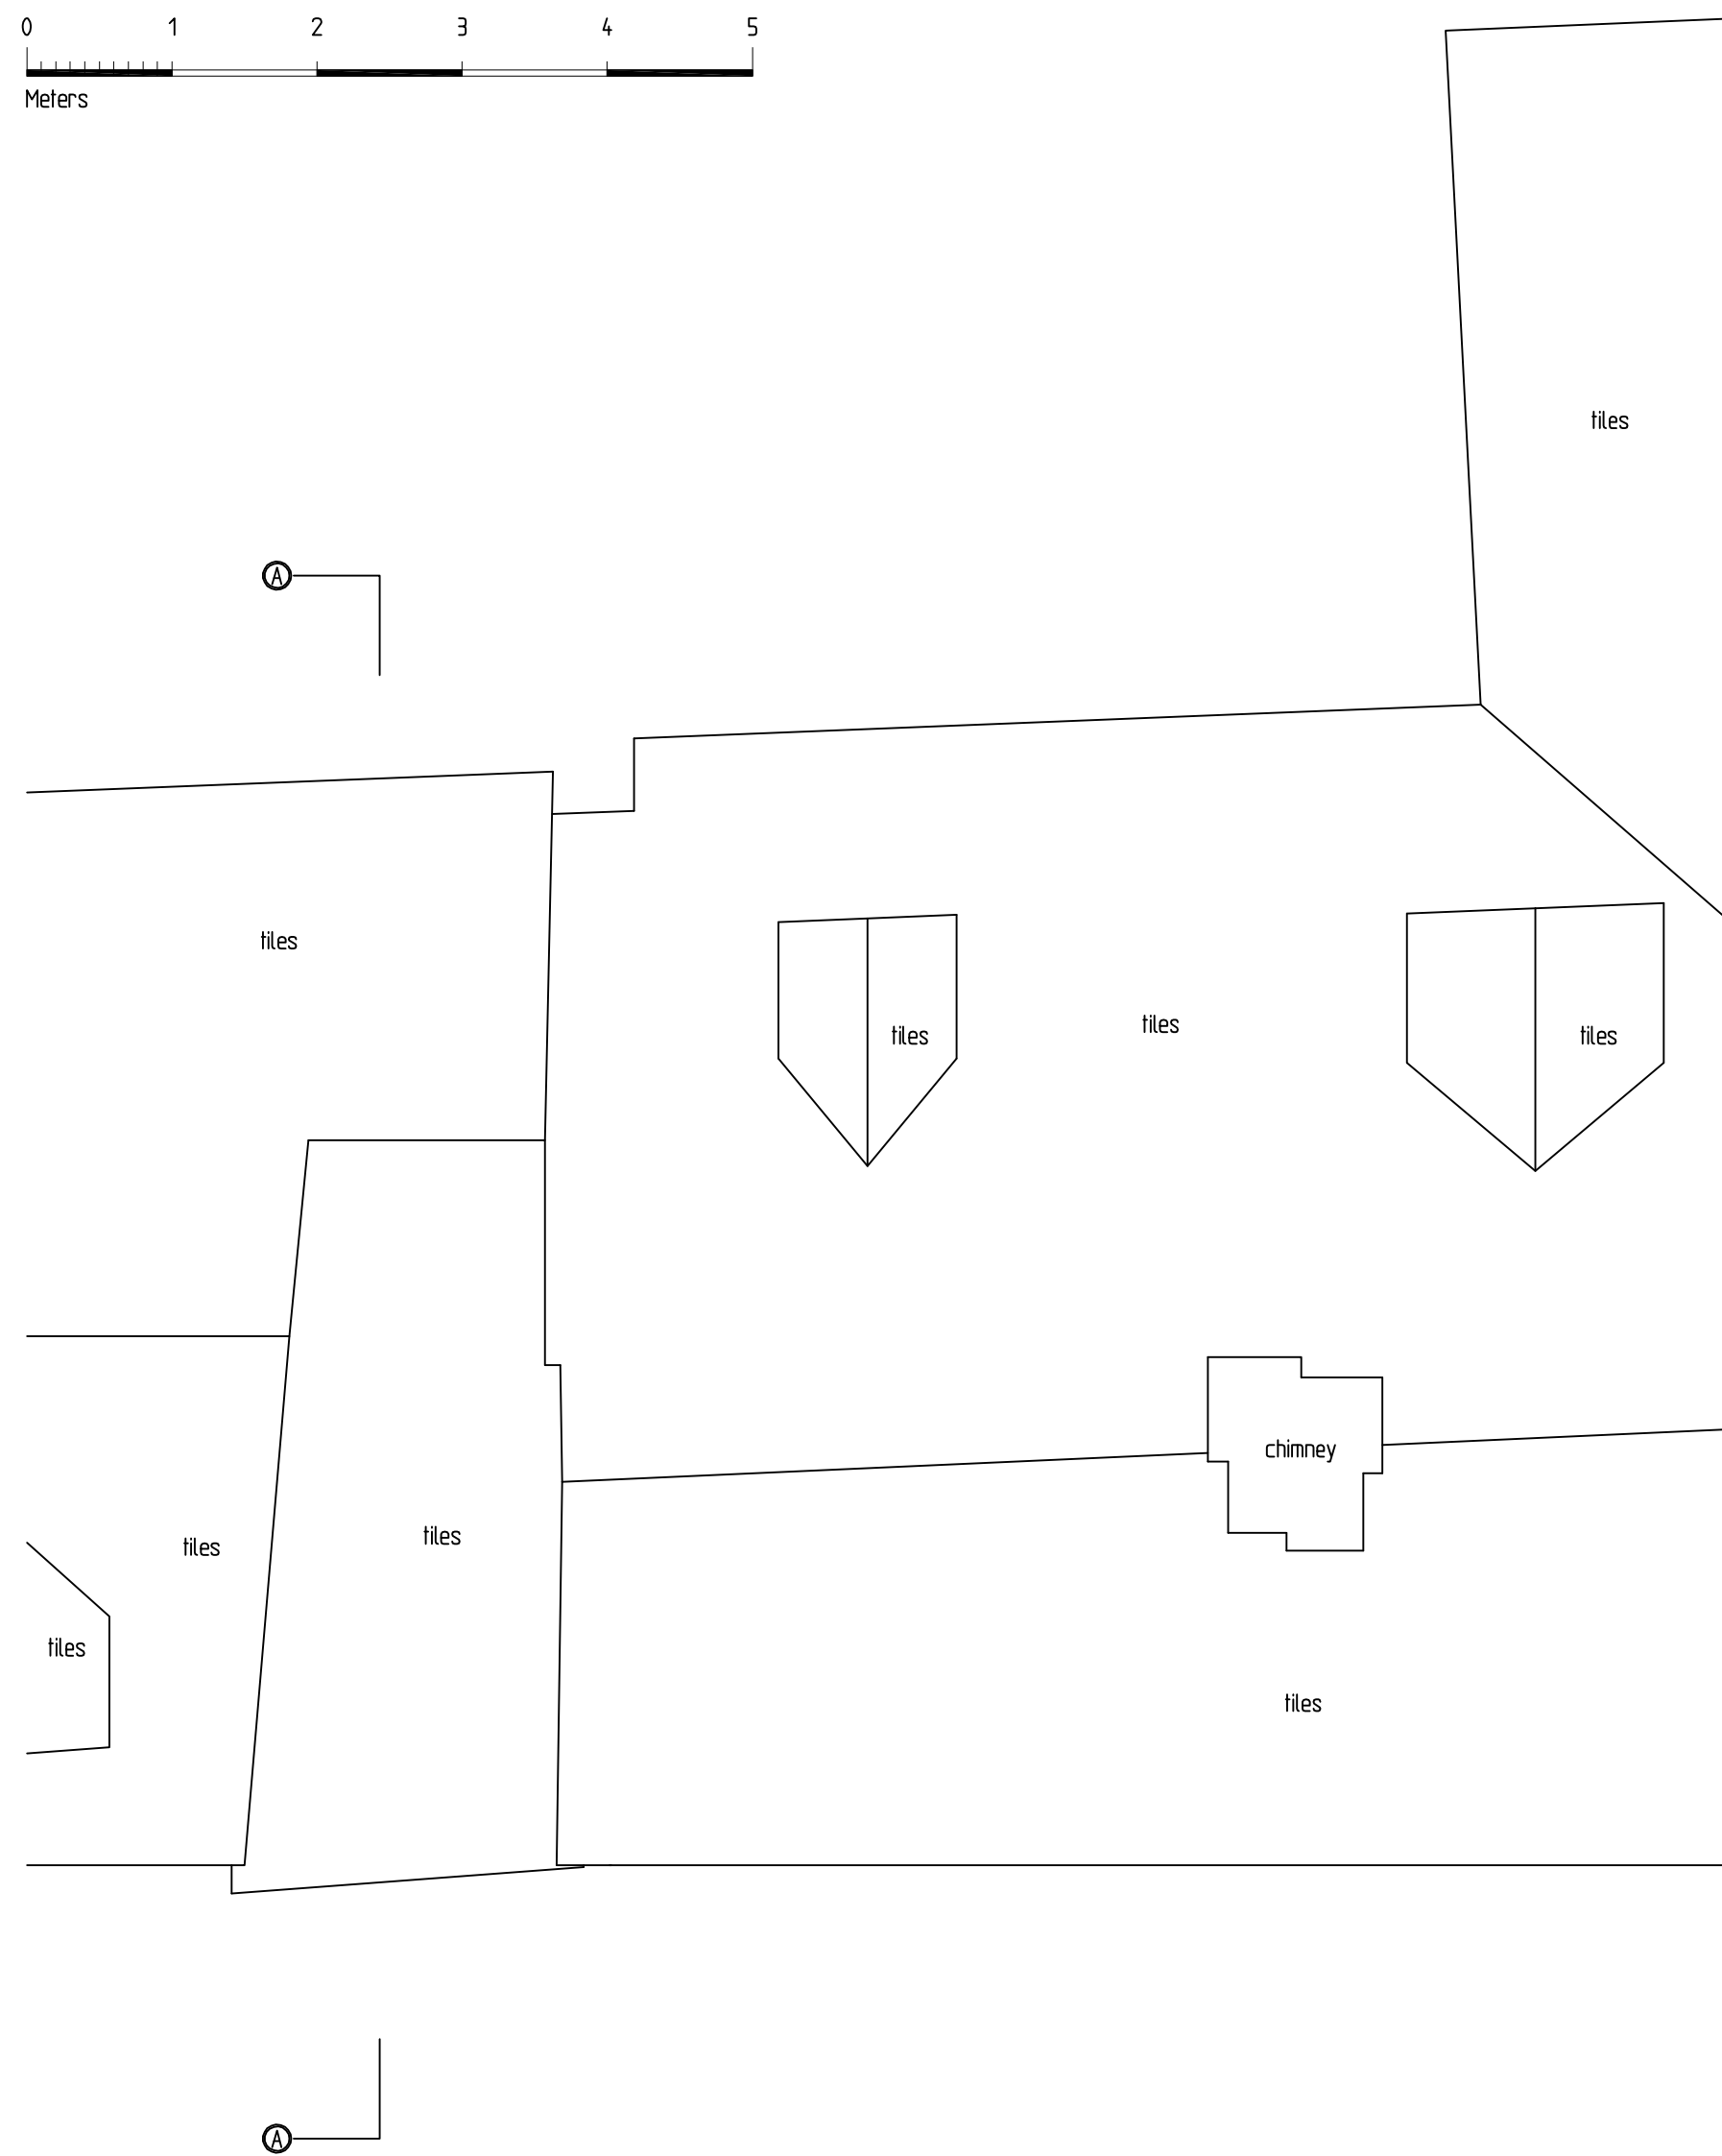

Roof Plan - 1:50

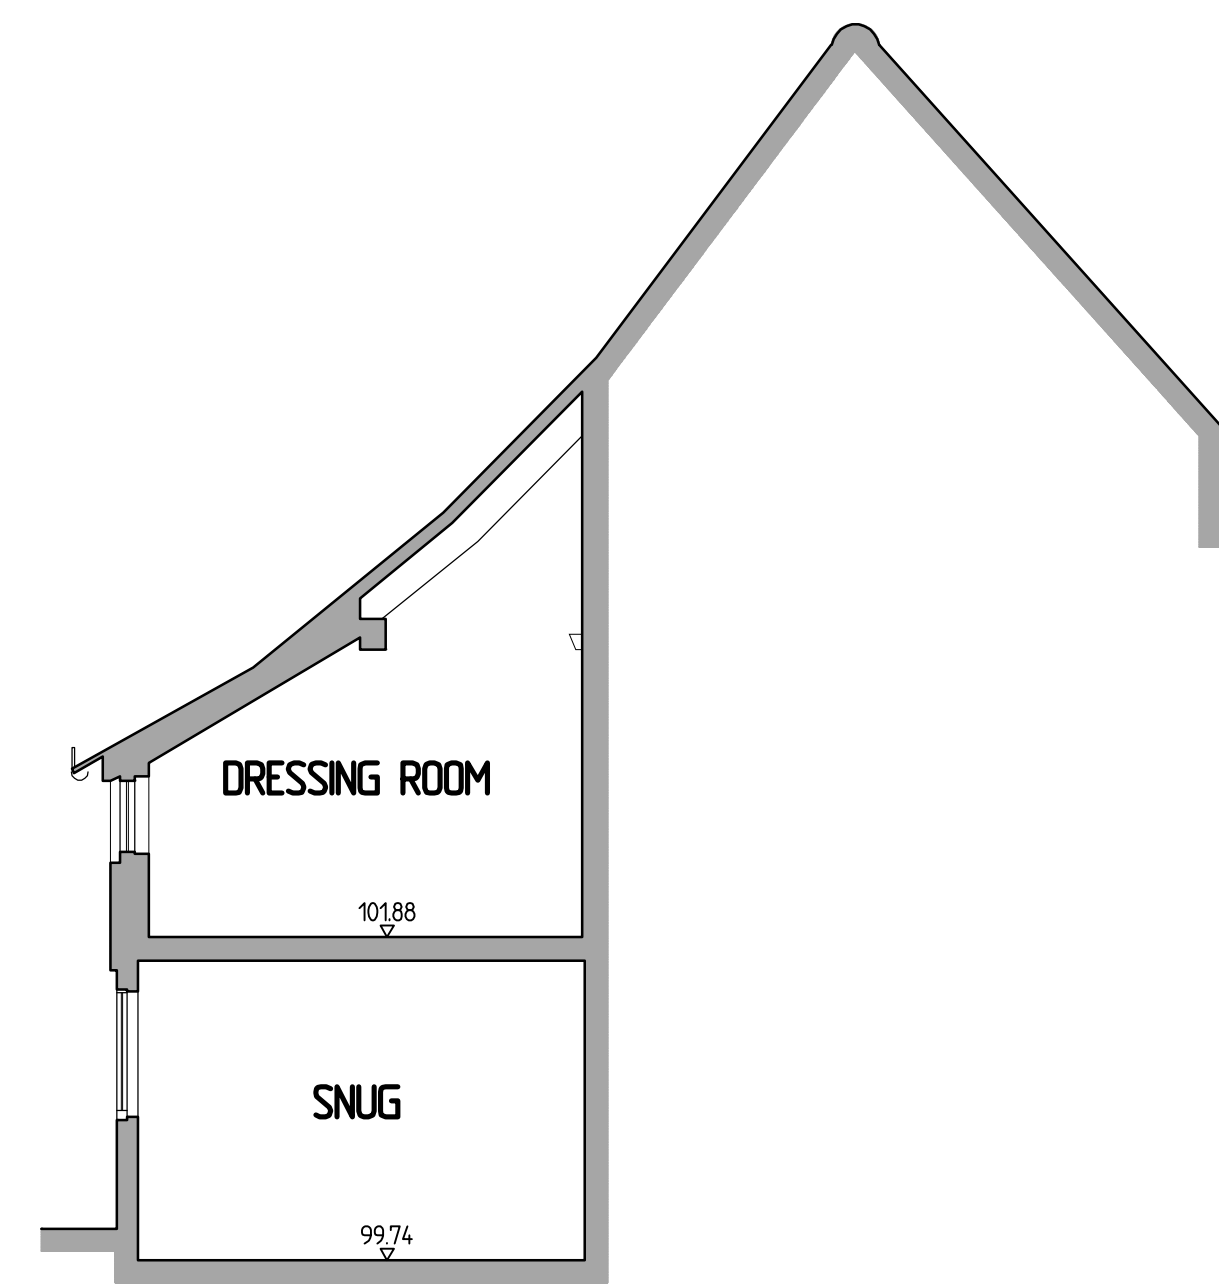

Section A-A - 1:50

PROPOSED ALTERATIONS AT
6 CHURCH STREET,
CAVERSHAM, BERKS. RG4 8AT

For:
Mr & Mrs. ROTHWELL

AS EXISTING
Roof Plan, Section
& Elevations

SCALE:	DATE:	REF:
--------	-------	------

150/ 1:100	May 2025	25-005-02
------------	----------	-----------

ARCHITECTONICS
CHARTERED ARCHITECTURAL PRACTICE
& HISTORIC BUILDINGS CONSULTANCY

MARLOW BUCKS
Tel: 07058 495691
Email: architectonics.consultancy@gmail.com

