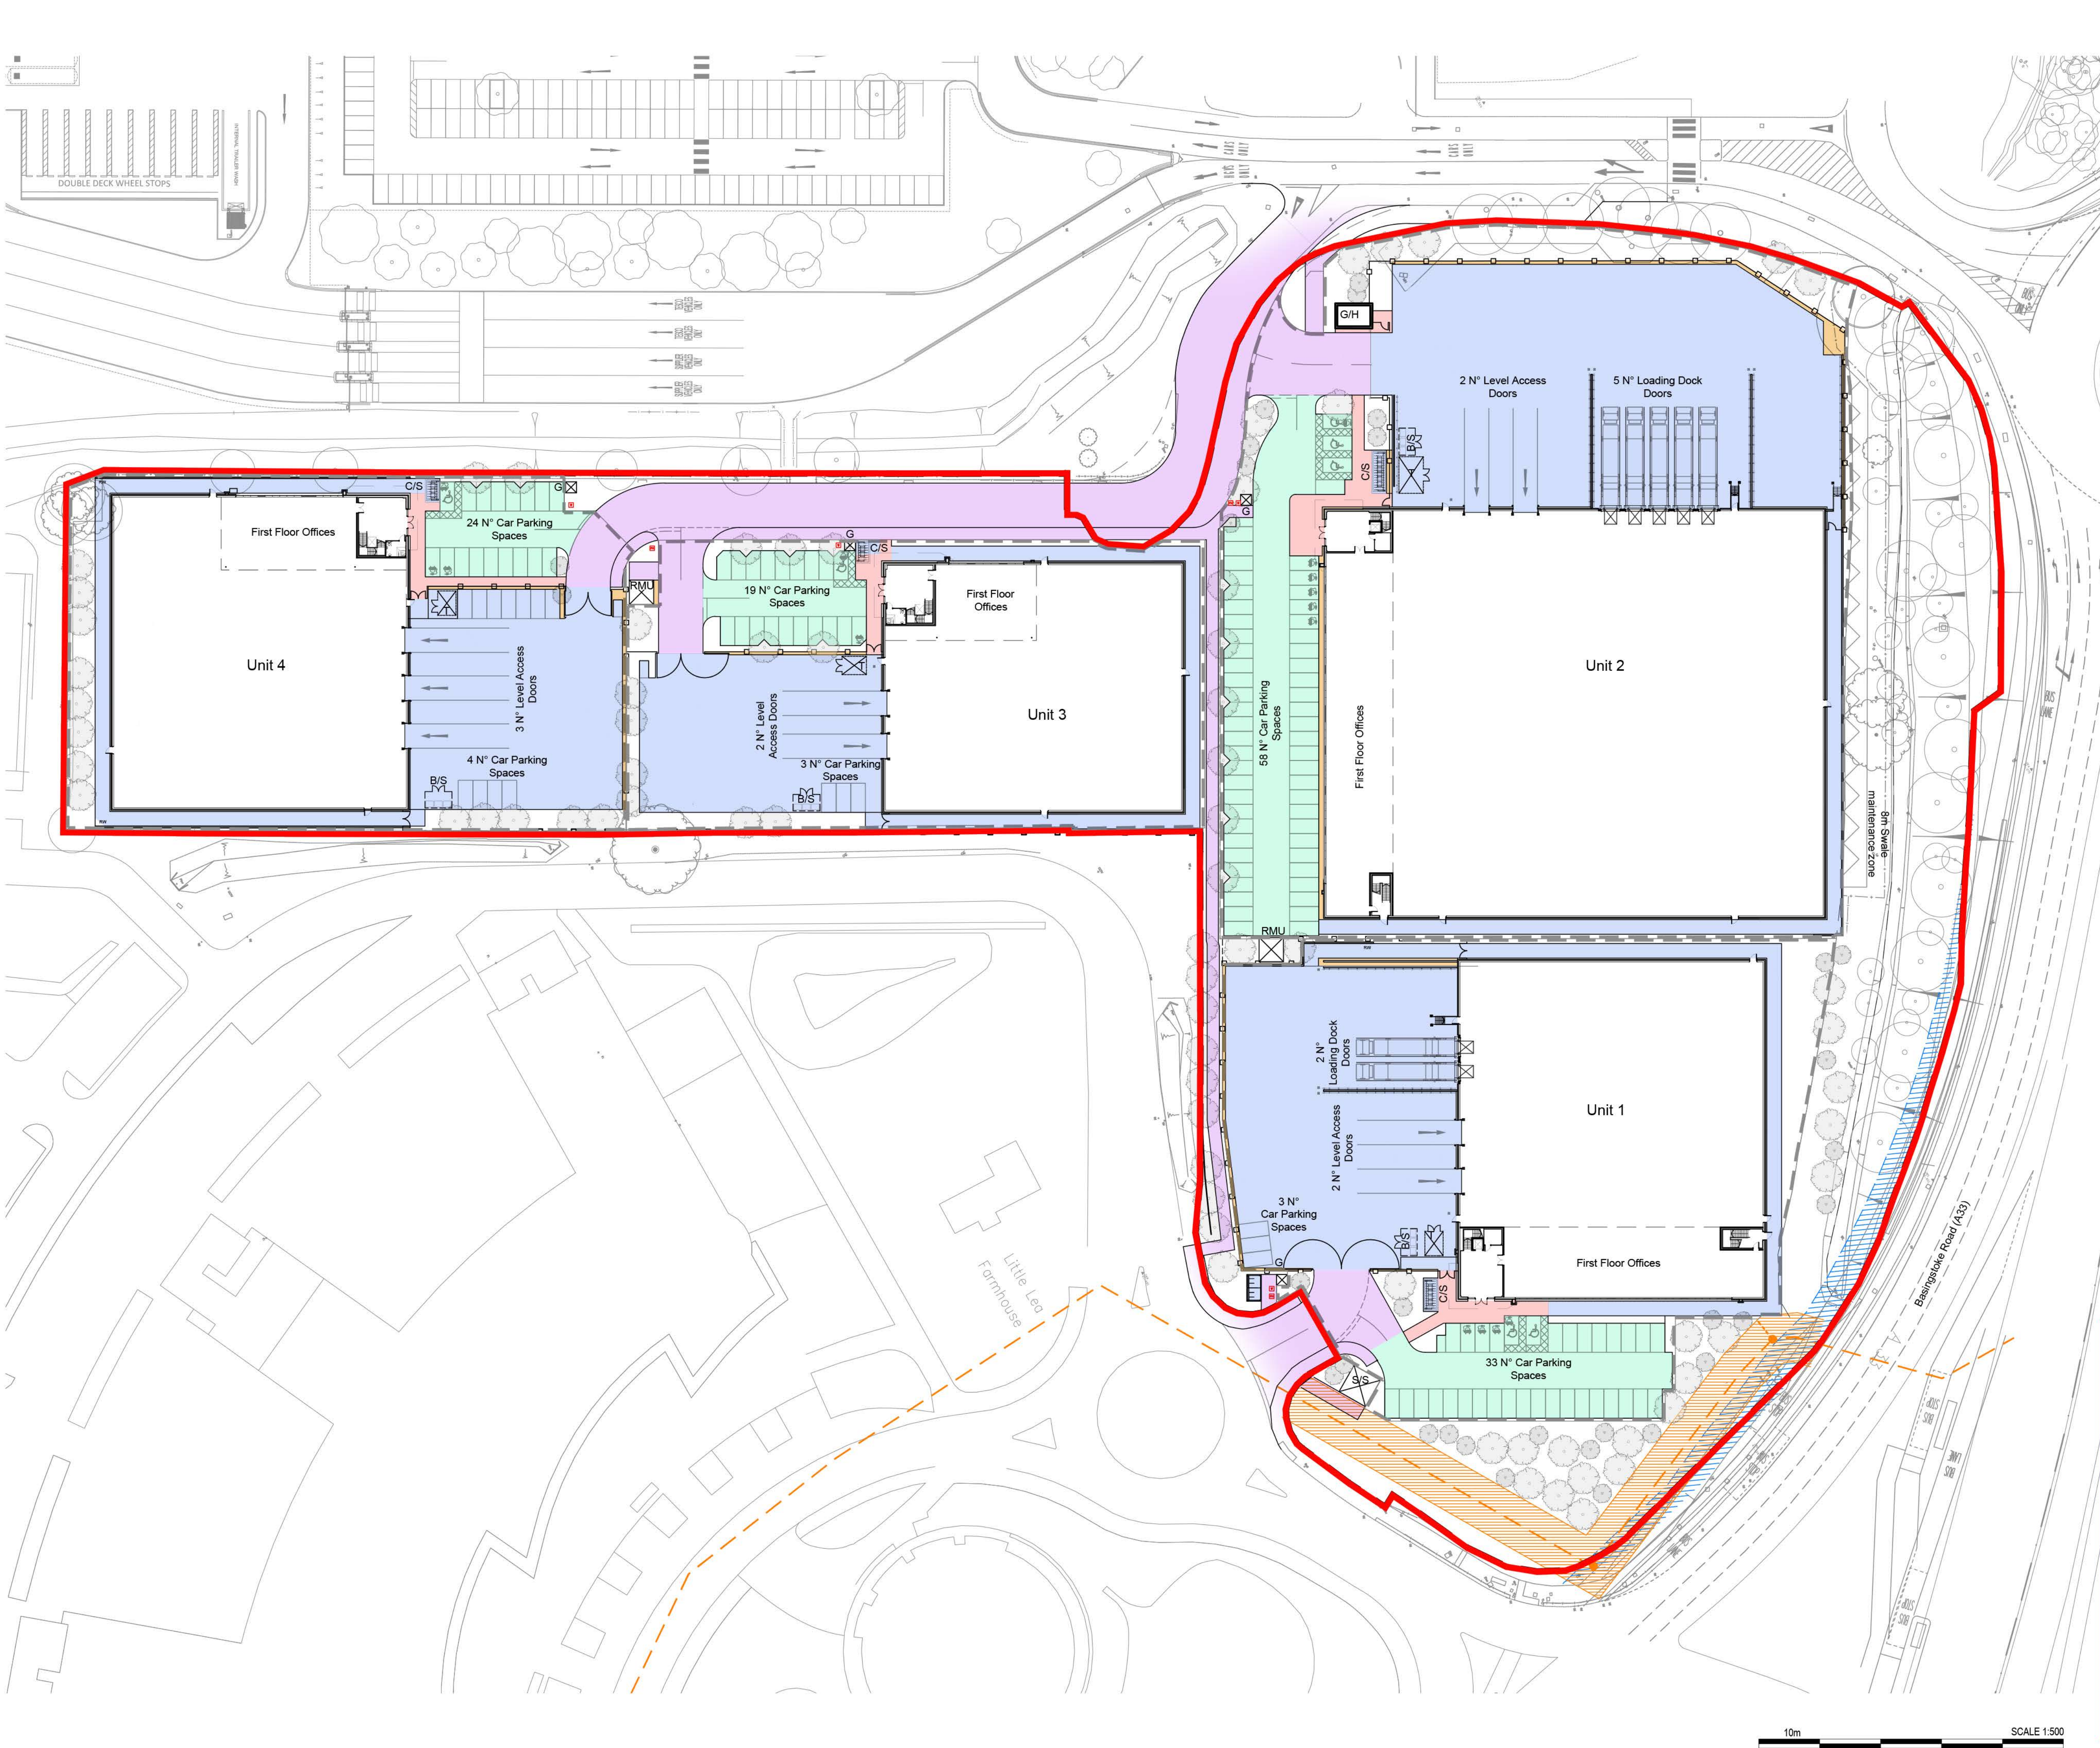


- Dimensions are in millimeters, unless stated otherwise.
- Scaling of this drawing is not recommended.
- It is the recipient's responsibility to print this document to the correct scale.
- All relevant drawings and specifications should be read in conjunction with this drawing.

- Key**
- Site application Boundary**
 - Plot Boundary**
 - Foul Sewer Easement (4m easement)**
 - Highway Safety Easement**
 - Building Frontage & Main Entrances**
High quality concrete block paving.
Marshall's modal textured or similar equal and approved.
Colours: 30% Light Cream Granite
30% Light Granite
30% Oatmeal Granite
Colours to be distributed evenly and randomly.
Size: 300 x 100mm x 60mm laid in a half lapped staggered bond. Refer to paving detail 1219-403.
 - Car Park Aisles & Parking Bays**
High quality permeable concrete block paving.
Marshall's Modal Priora Permeable, or similar equal and approved.
Colour: Anthracite Granite
Refer to typical paving detail 1219-403.
 - Services Yards & Perimeter Building Paths**
Brushed concrete to engineers detail and specification.
 - Infrastructure Roads**
Asphalt to access roads refer to engineers details.
 - Gravel Edges**
Loose gravel chippings supplied by CED Natural stone or similar equal and approved. 6mm diameter liad to 50mm depth.
Colour: Silver Grey Granite

P01	Initial Issue	DN	LF	15.03.24
rev	amendments	by	ckd	date

Reading International Logistics Park

Proposed Site Layout - External Finishes

LOD 3	LOI 3
-------	-------

GRAFTONGATE



RIBA PoW Stage:	4 - Technical Design
Document Suitability:	S2
Drawn / Checked:	LF / LF
Date:	07.04.2025
Scale:	1:500 A1
UMC Project Number:	23545
Document Reference:	Drawing no: Revision:
23545 - UMC - SI01 - SI - DR - A	0202 P01

PLANNING

THIS DRAWING IS TO BE USED FOR THE STATED PURPOSE ONLY AND SHOULD NOT BE USED FOR ANY OTHER

10m SCALE 1:500